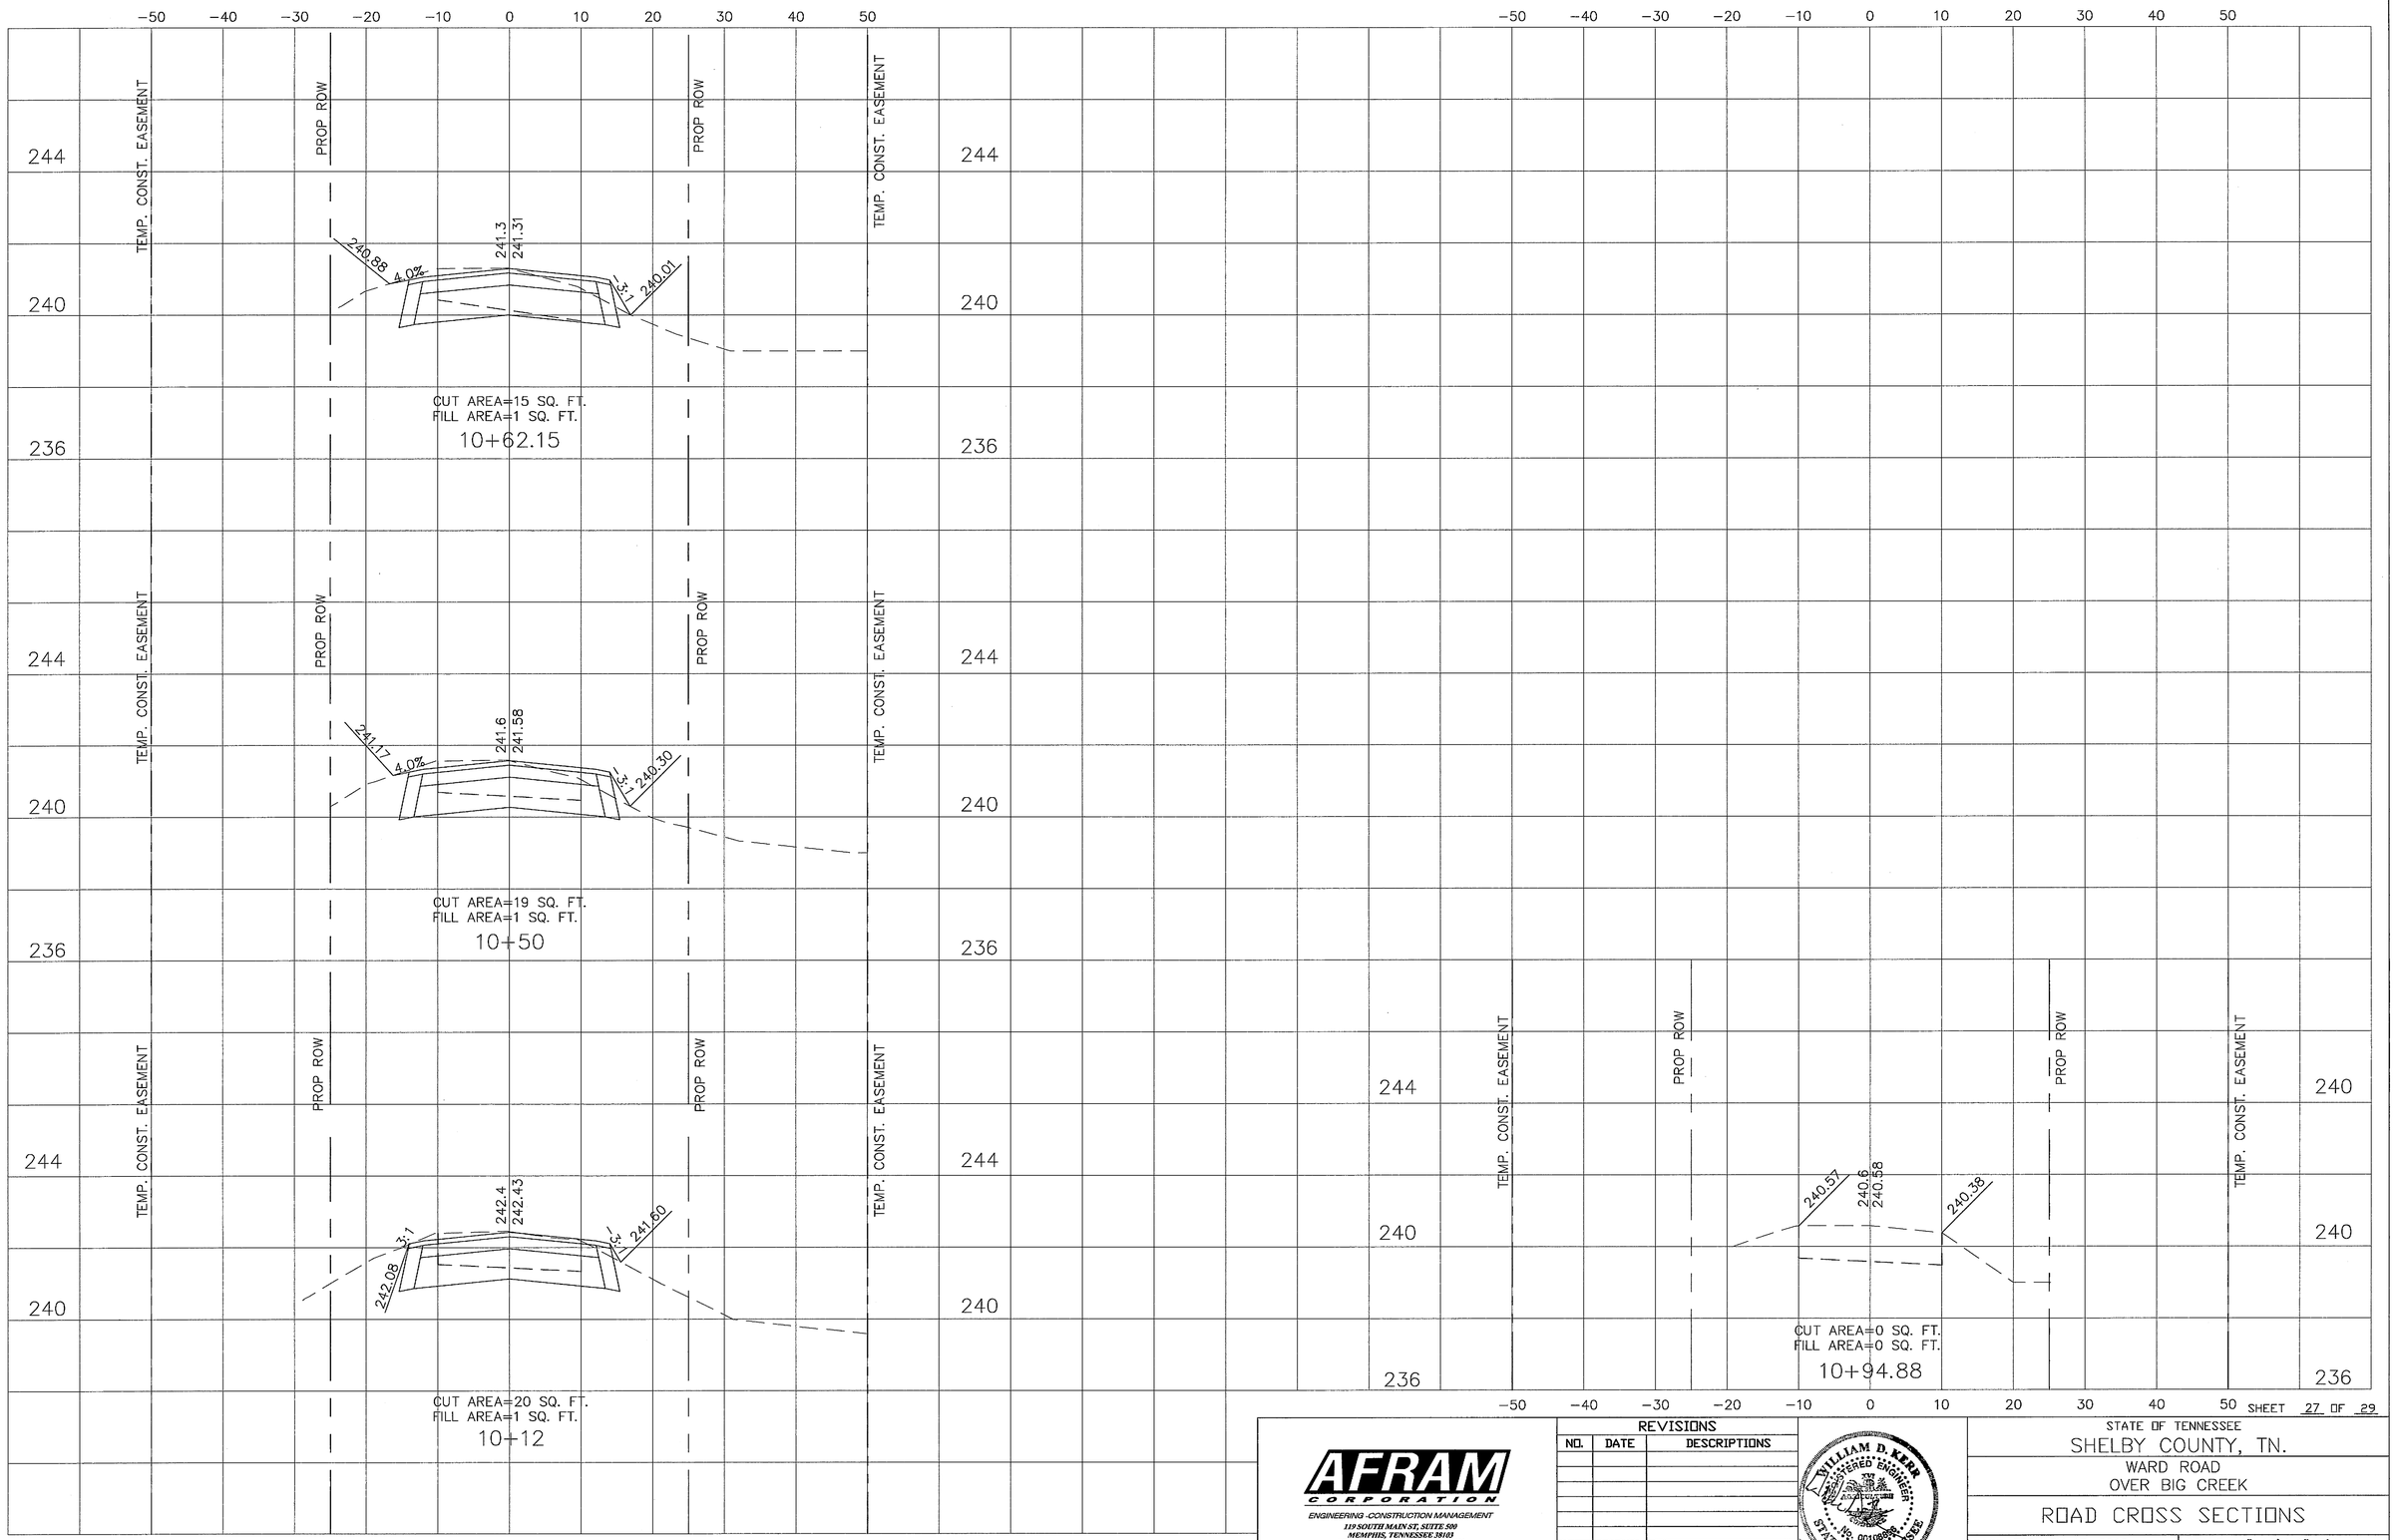

SHEET 27 OF 29

AFRAM CORPORATION
ENGINEERING -CONSTRUCTION MANAGEMENT
119 SOUTH MAIN ST, SUITE 500
MEMPHIS, TENNESSEE 38103
PH (901) 543-1116 FAX (901) 543-8799
www.aframcorp.com

REVISIONS		
NO.	DATE	DESCRIPTIONS

WILLIAM D. KERR
REGISTERED ENGINEER
No. 00108696
STATE OF TENNESSEE
5/10/12

STATE OF TENNESSEE
SHELBY COUNTY, TN.
WARD ROAD
OVER BIG CREEK

ROAD CROSS SECTIONS

DATE: FERUARY 17, 2012 | SCALE: 1"=10'H 1"=2'V

DRAWN: JP | CHECKED: HSJ | APPROVED: