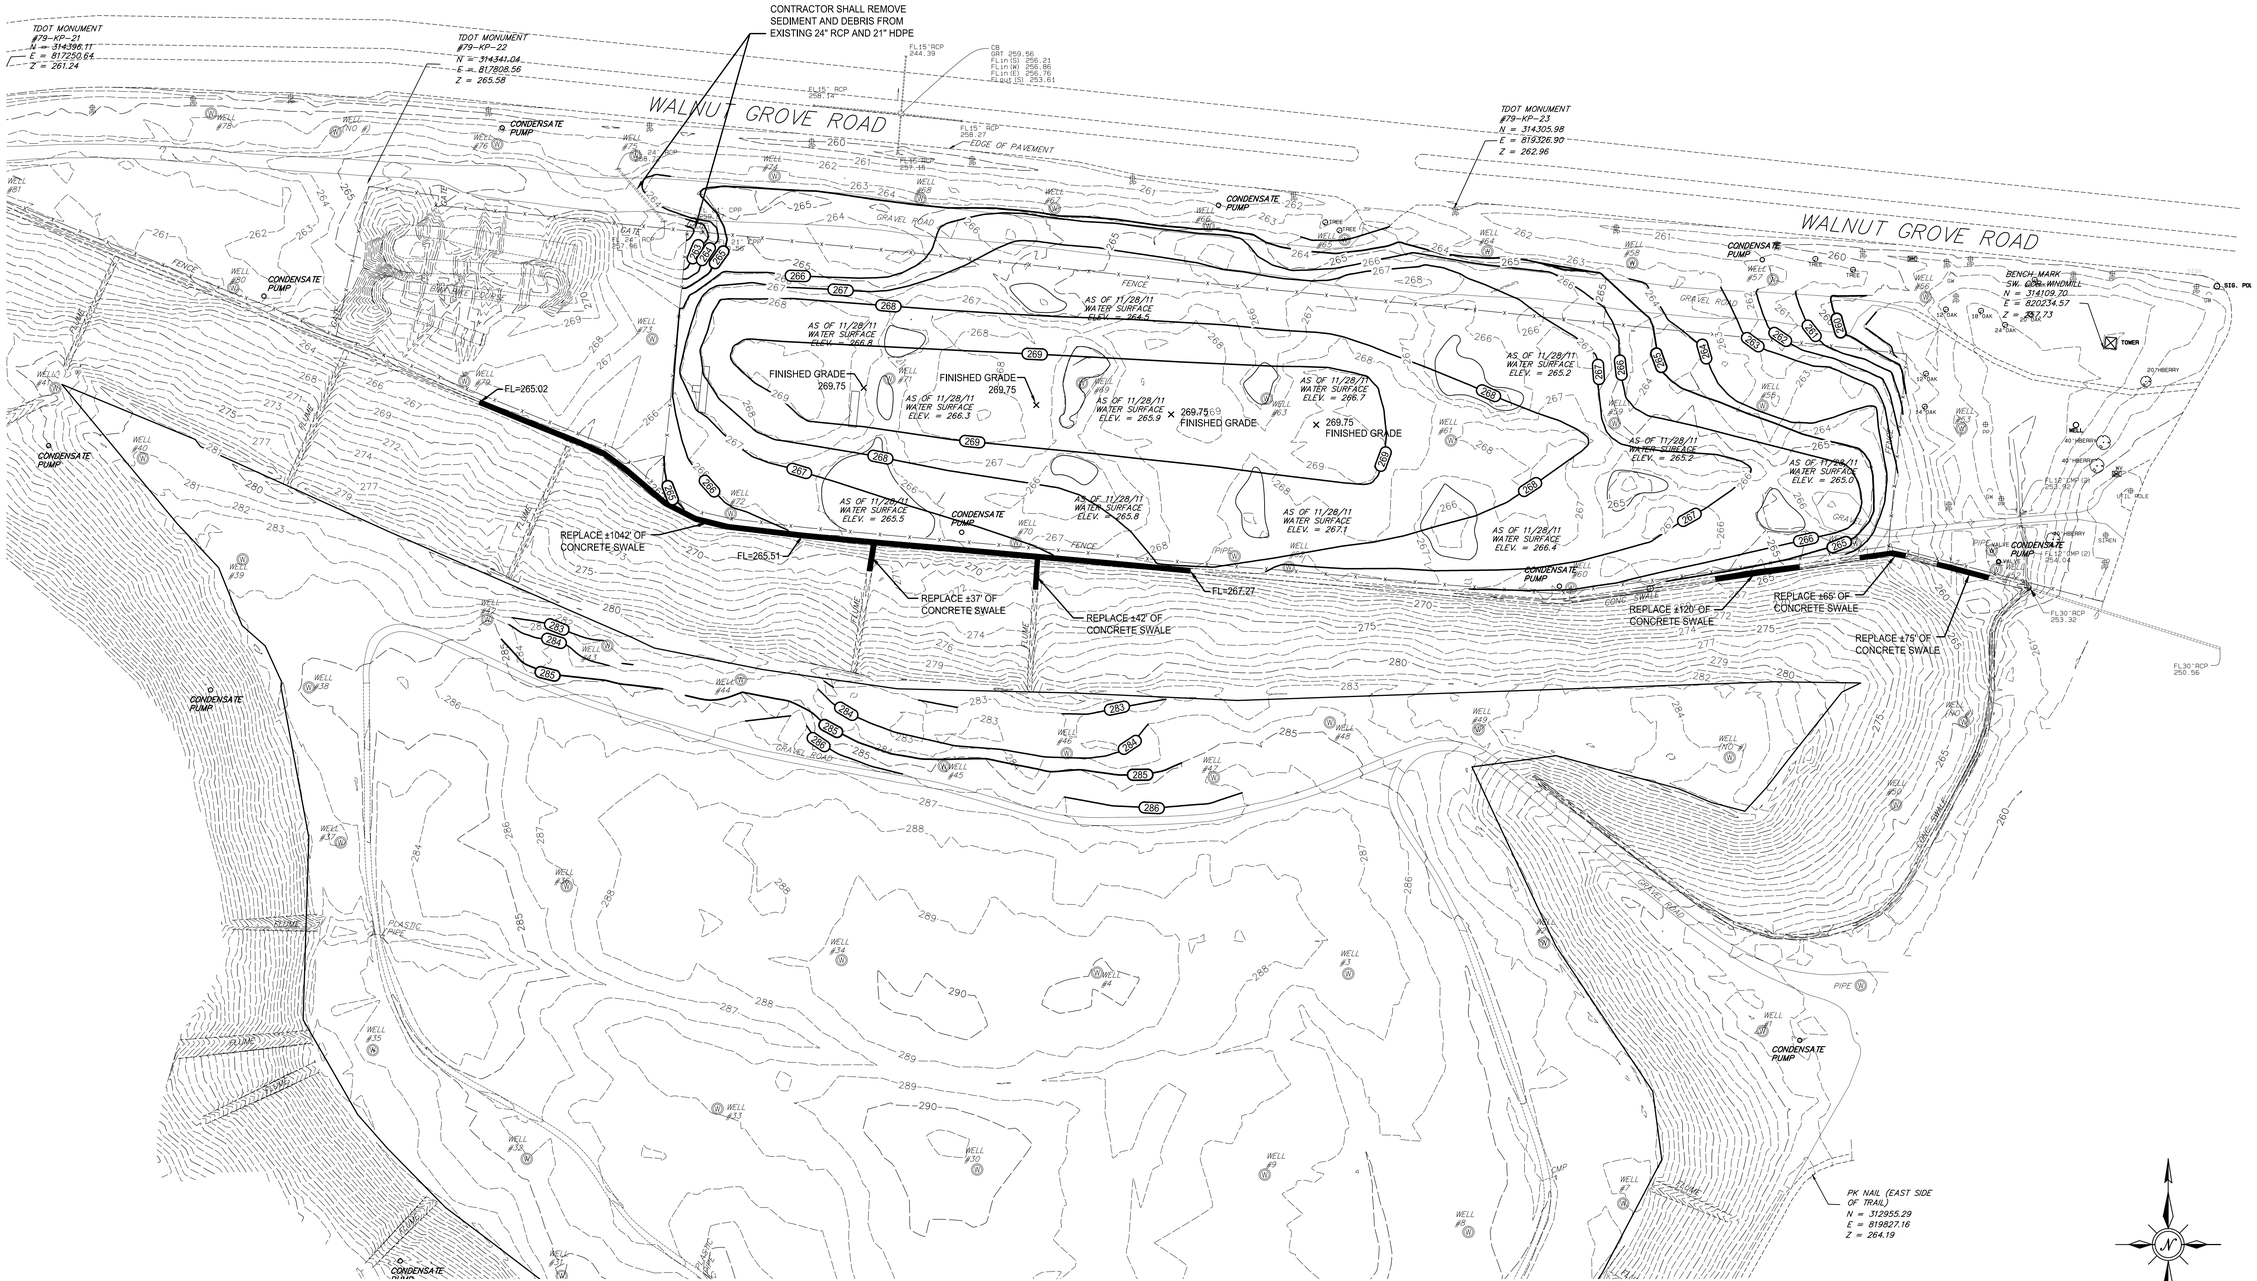

A2H
ASKEW HARGRAVES HARCOURT & ASSOCIATES, INC.
Memphis, TN 901.372.0404
Hernando, MS 662.298.2188
www.a2h.com

SEAL

WALNUT GROVE LANDFILL DRAINAGE IMPROVEMENTS
SHELBY COUNTY, TENNESSEE
WALNUT GROVE ROAD & FARM ROAD

REVISIONS

PROJECT NO. 11434

DATE: MAY 1, 2012

DRAWN: JMB

CHECKED: SPH

SHEET TITLE: GRADING AND DRAINAGE PLAN

SHEET NO. C2.0