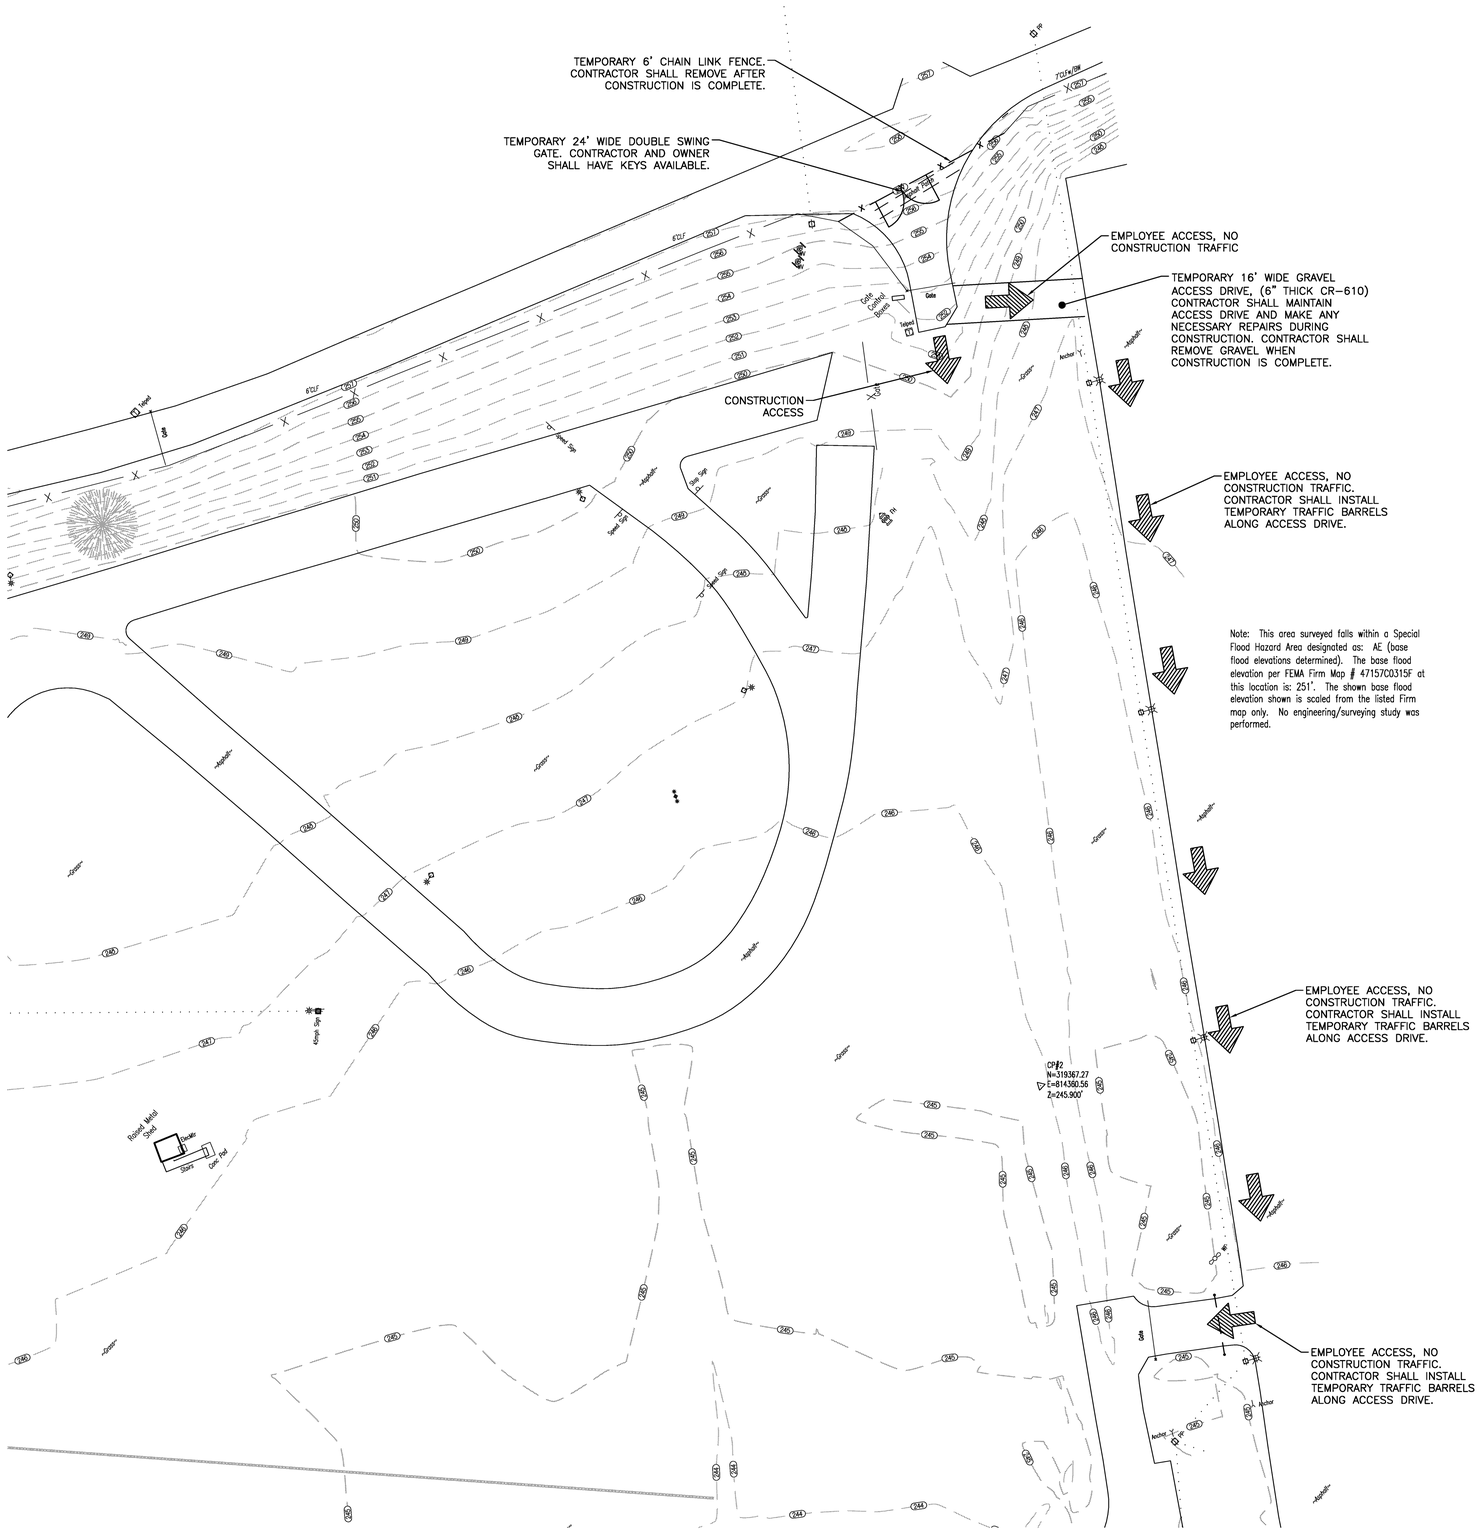

NORTH

15' 0 30' 60'

Allen&Hoshall
engineering since 1915
1661 International Drive Memphis, TN 38120
901 820 0820 fax 901 683 1001
www.allenhoshall.com

CLARK/DIXON
ARCHITECTS
2035 MADISON AVENUE | MEMPHIS, TN 38104
clarkdixonarchitects.com

SHELBY COUNTY SHERIFF'S OFFICE
RANGE OPERATIONS BUILDING

800 DOVECREST MEMPHIS, TENNESSEE

REVISIONS:

DATE:
AUGUST 28, 2012

DRAWN BY:
RDL

SHEET TITLE:
ACCESS PLAN

SHEET NO:
C0.04