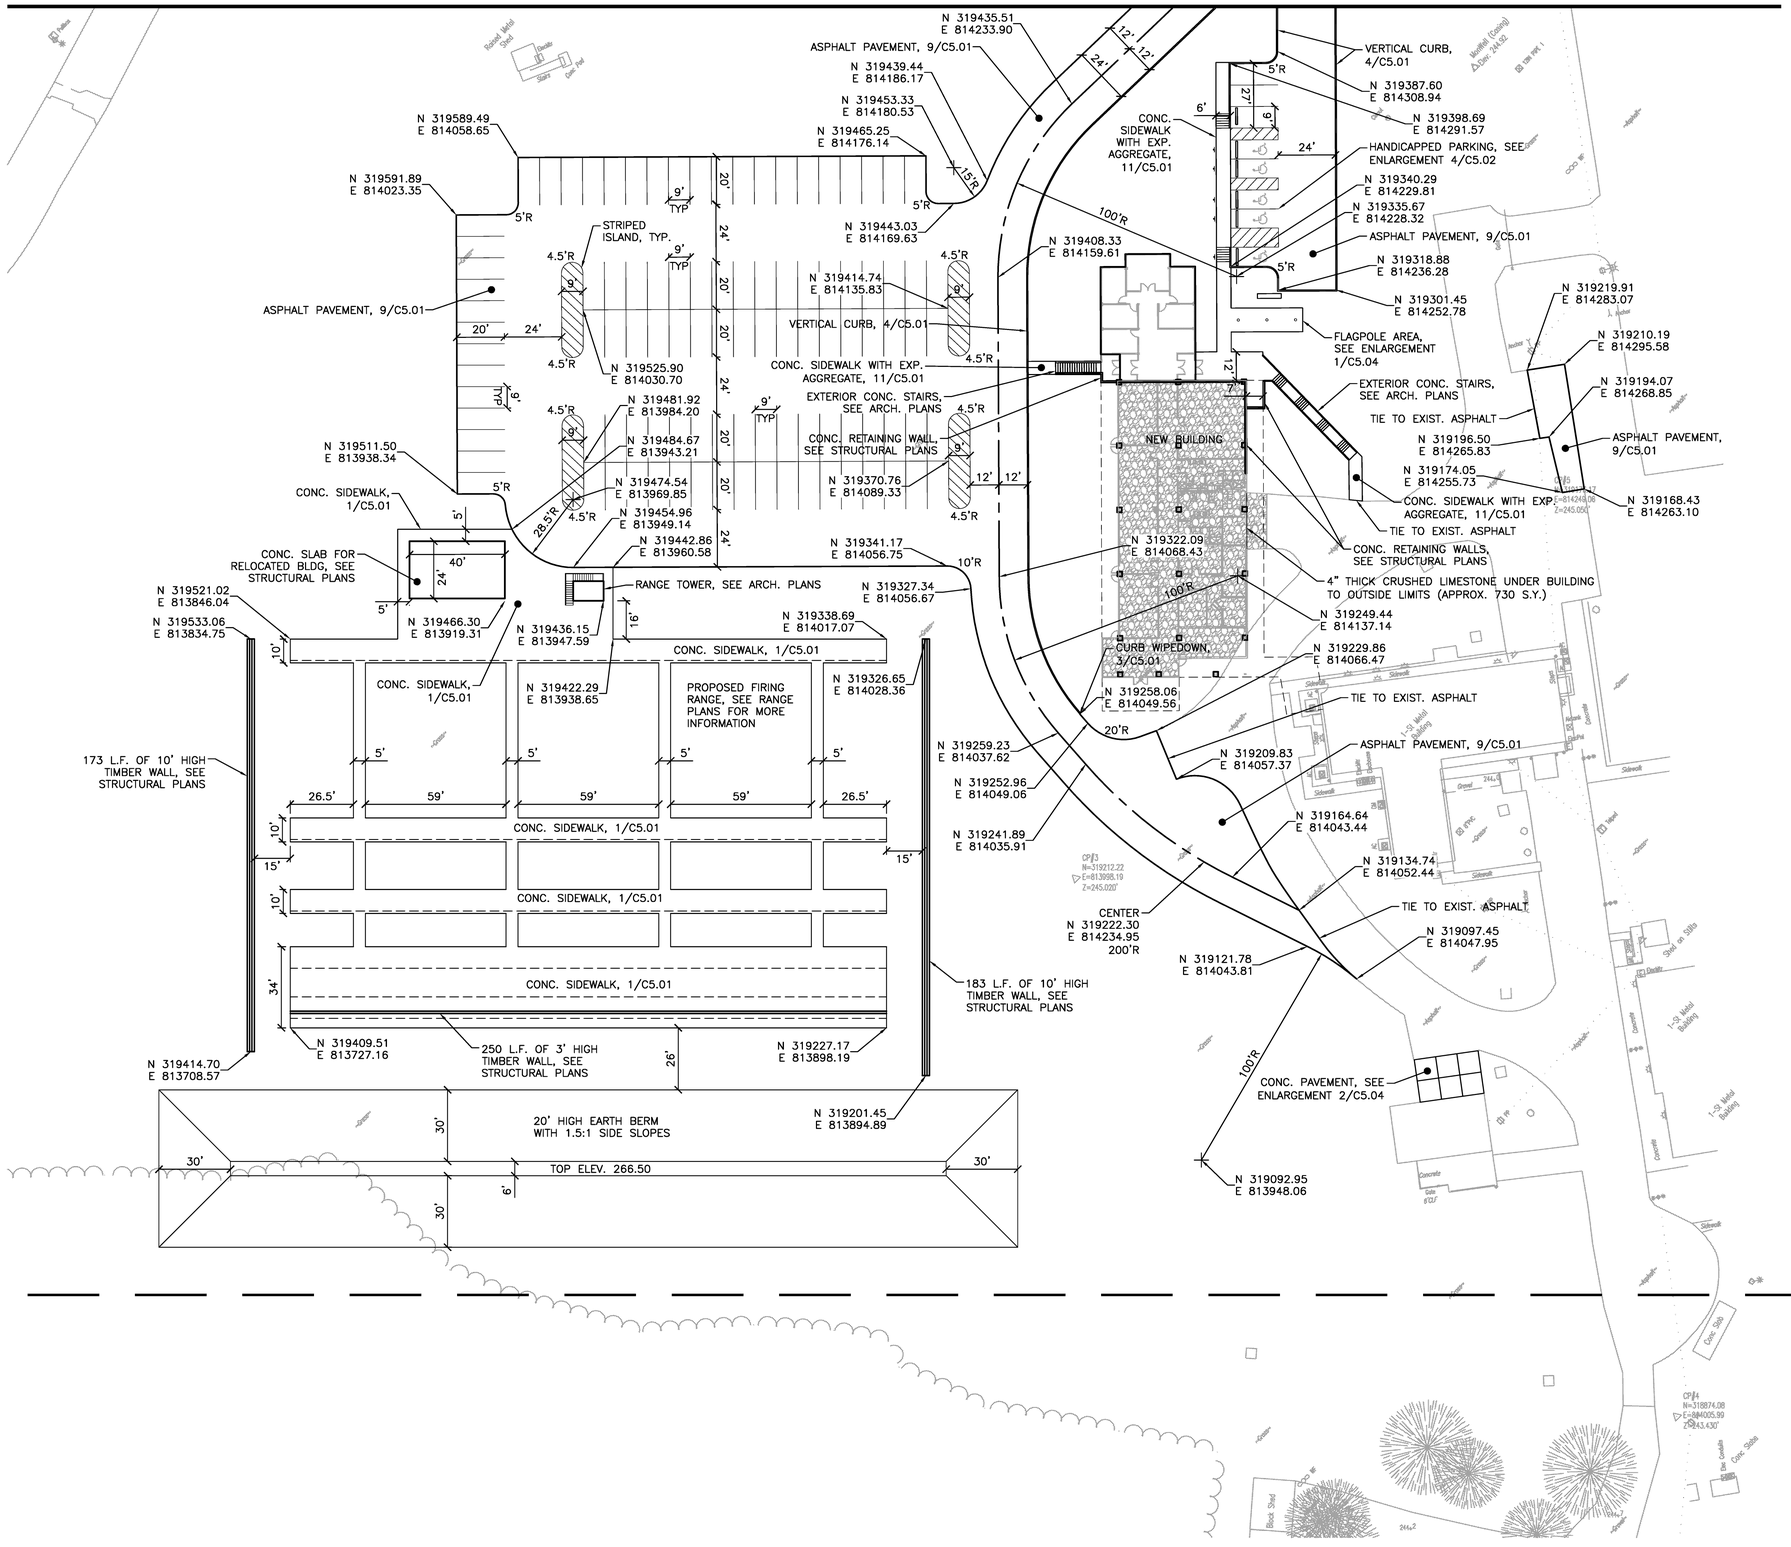

GENERAL NOTES:

1. THIS SHEET IS FOR LAYOUT INFORMATION ONLY. DO NOT USE FOR CONSTRUCTION OF OTHER IMPROVEMENTS.
2. COORDINATES SHOWN ARE REFERENCED TO CONTROL POINTS SHOWN
3. REPORT ANY LAYOUT DISCREPANCIES IMMEDIATELY TO THE ENGINEER.
4. ALL SIGNS AND PAVEMENT MARKINGS SHALL BE PER MANUAL ON UNIFORM TRAFFIC CONTROL DEVICES.
5. ALL DIMENSIONS AND RADIUS CALLOUTS ALONG CURBS ARE SHOWN AT THE FACE OF CURB.

NORTH

15' 0 30' 60'

Allen&Hoshall
engineering since 1915
1661 International Drive Memphis, TN 38120
901 820 0820 fax 901 683 1001
www.allenhoshall.com

CLARK/DIXON
ARCHITECTS
2035 MADISON AVENUE | MEMPHIS, TN 38104
clarkdixonarchitects.com

SHELBY COUNTY SHERIFF'S OFFICE RANGE OPERATIONS BUILDING

800 DOVECREST MEMPHIS, TENNESSEE

SCOTT D. LAMICA REGISTERED ENGINEER No. 00118898 STATE OF TENNESSEE 8/28/12

REVISIONS:

DATE: AUGUST 28, 2012

DRAWN BY: RDL

SHEET TITLE: LAYOUT PLAN ALTERNATE #1

SHEET NO: C1.03