SEE SHEET C2.01

SEE SHEET C2.03

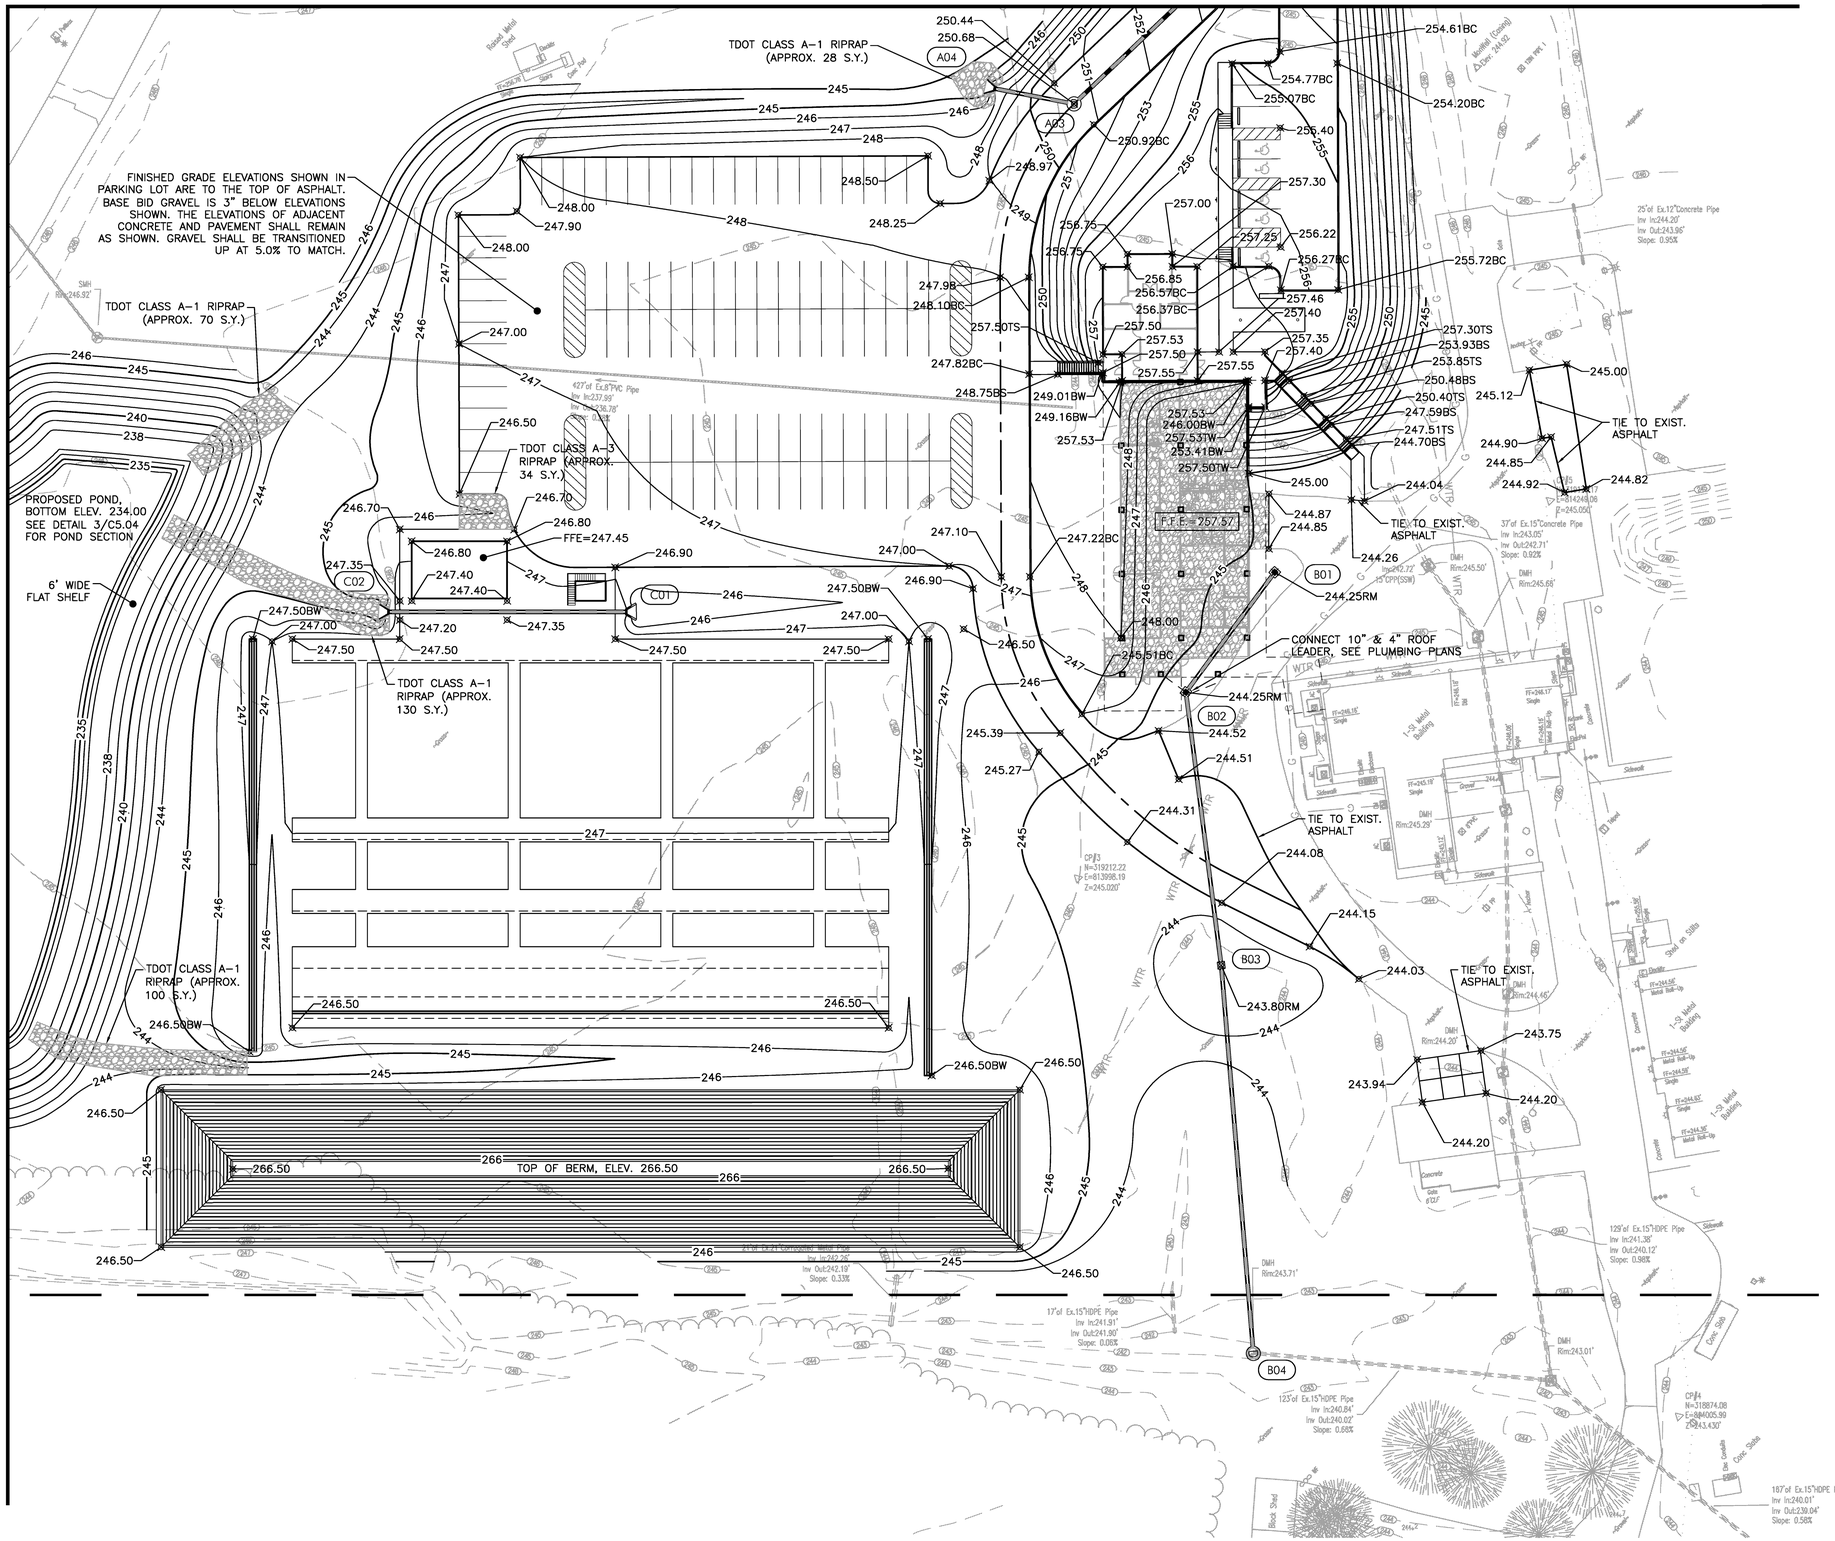

GENERAL NOTES:

1. FIELD VERIFY GRADES AND COMPARE WITH PLAN ON THIS SHEET. REPORT ALL DISCREPANCIES TO THE ARCHITECT PRIOR TO STARTING CONSTRUCTION ACTIVITIES.
2. ALL SPOT ELEVATIONS ALONG CURBS ARE TO BOTTOM OF CURB/GUTTER FLOWLINE UNLESS OTHERWISE NOTED.
3. SEE SHEET C2.04 FOR STORM DRAINAGE STRUCTURE AND PIPE INFORMATION.

ABBREVIATIONS

FG	FINISHED GRADE
FFE	FINISHED FLOOR ELEV
TH	THRESHOLD
TW	TOP OF WALL
BW	BOTTOM OF WALL
TC	TOP OF CURB
BC	BOTTOM OF CURB
FL	FLOWLINE
RM	RIM
HP	HIGH POINT
LP	LOW POINT
TS	TOP OF STAIRS
BS	BOTTOM OF STAIRS

NORTH

15' 0 30' 60'

Allen&Hoshall
engineering since 1915
1661 International Drive Memphis, TN 38120
901 820 0820 fax 901 683 1001
www.allenhoshall.com

CLARK/DIXON
ARCHITECTS
2035 MADISON AVENUE | MEMPHIS, TN 38104
CLARKANDDIXONARCHITECTS.COM

SHELBY COUNTY SHERIFF'S OFFICE RANGE OPERATIONS BUILDING

800 DOVECREST MEMPHIS, TENNESSEE

REVISIONS:

DATE: AUGUST 28, 2012

DRAWN BY: RDL

SHEET TITLE: GRADING & DRAINAGE PLAN

SHEET NO: C2.02