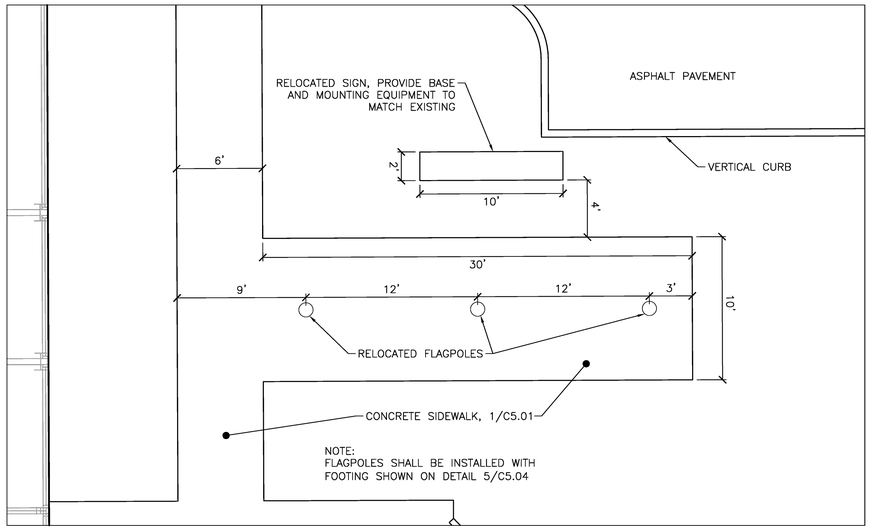

1 C5.04 FLAGPOLE AREA ENLARGEMENT
SCALE: 1" = 5'

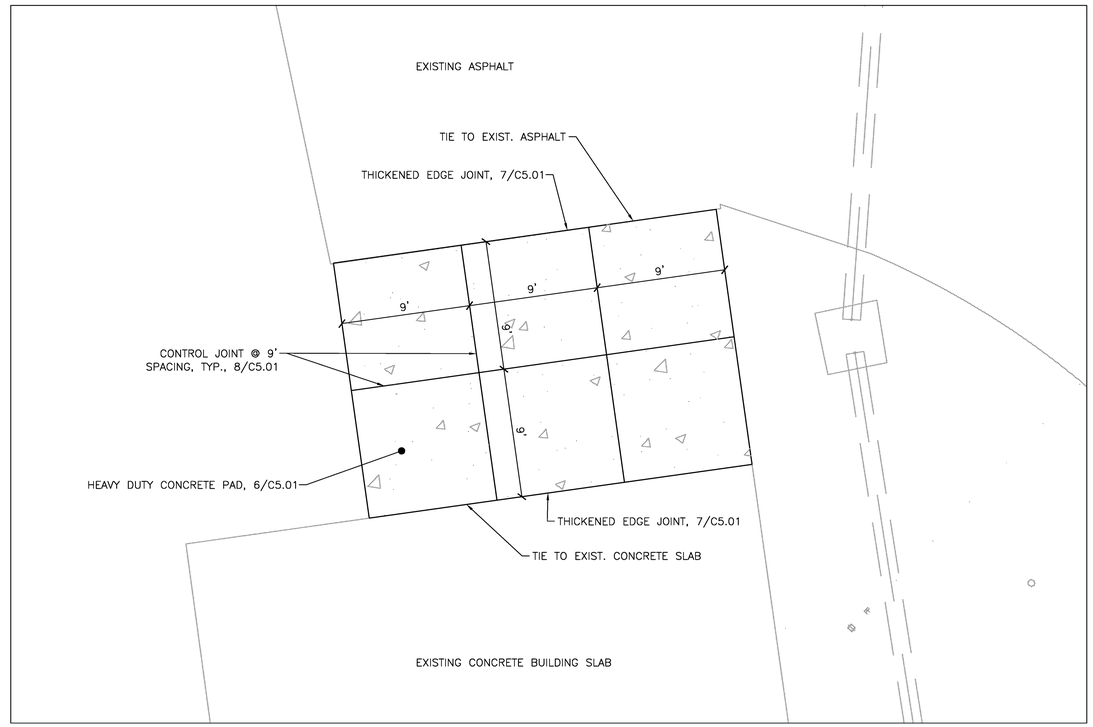

2 C5.04 CONCRETE PAVEMENT ENLARGEMENT
SCALE: 1" = 5'

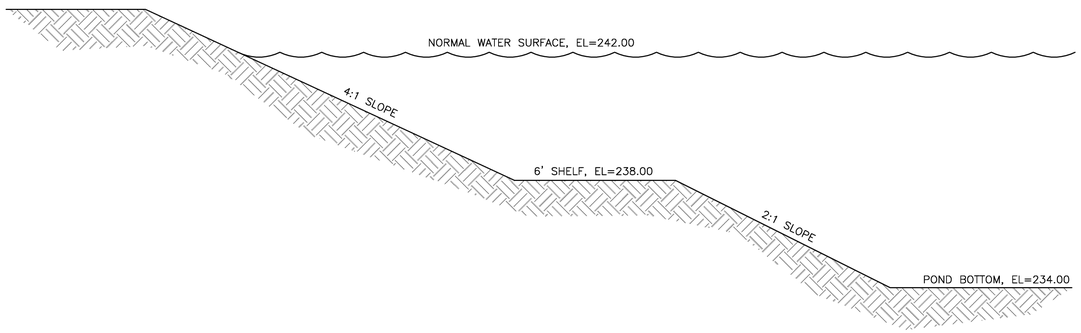

3 C5.04 TYP. POND SECTION
NTS

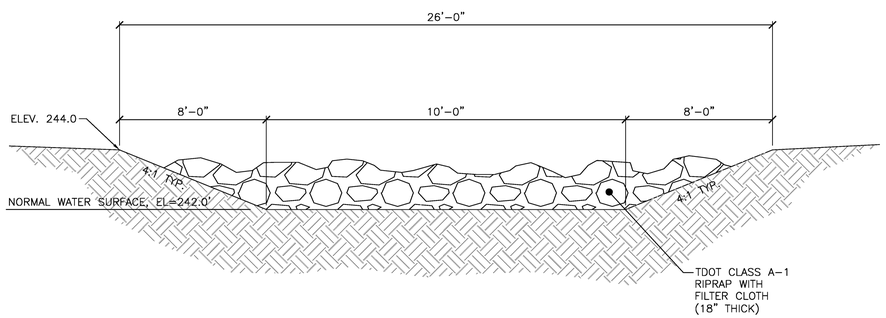

4 C5.04 POND OUTLET WEIR
NTS

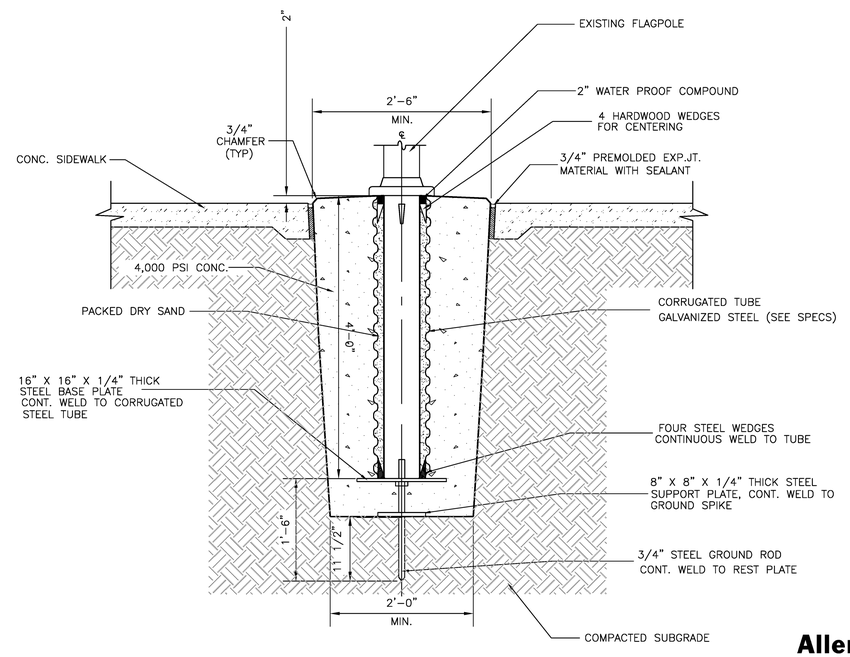

5 C5.04 TYP. FLAGPOLE FOOTING
NTS

Allen&Hoshall
engineering since 1915
1661 International Drive Memphis, TN 38120
901 820 0820 fax 901 683 1001
www.allenhoshall.com

CLARK/DIXON
ARCHITECTS
2035 MADISON AVENUE | MEMPHIS, TN 38104
clarkdixonarchitects.com

SHELBY COUNTY SHERIFF'S OFFICE
RANGE OPERATIONS BUILDING
800 DOVECREST MEMPHIS, TENNESSEE

REVISIONS:

DATE: AUGUST 28, 2012

DRAWN BY: RDL

SHEET TITLE: SITE DETAILS

SHEET NO: C5.04