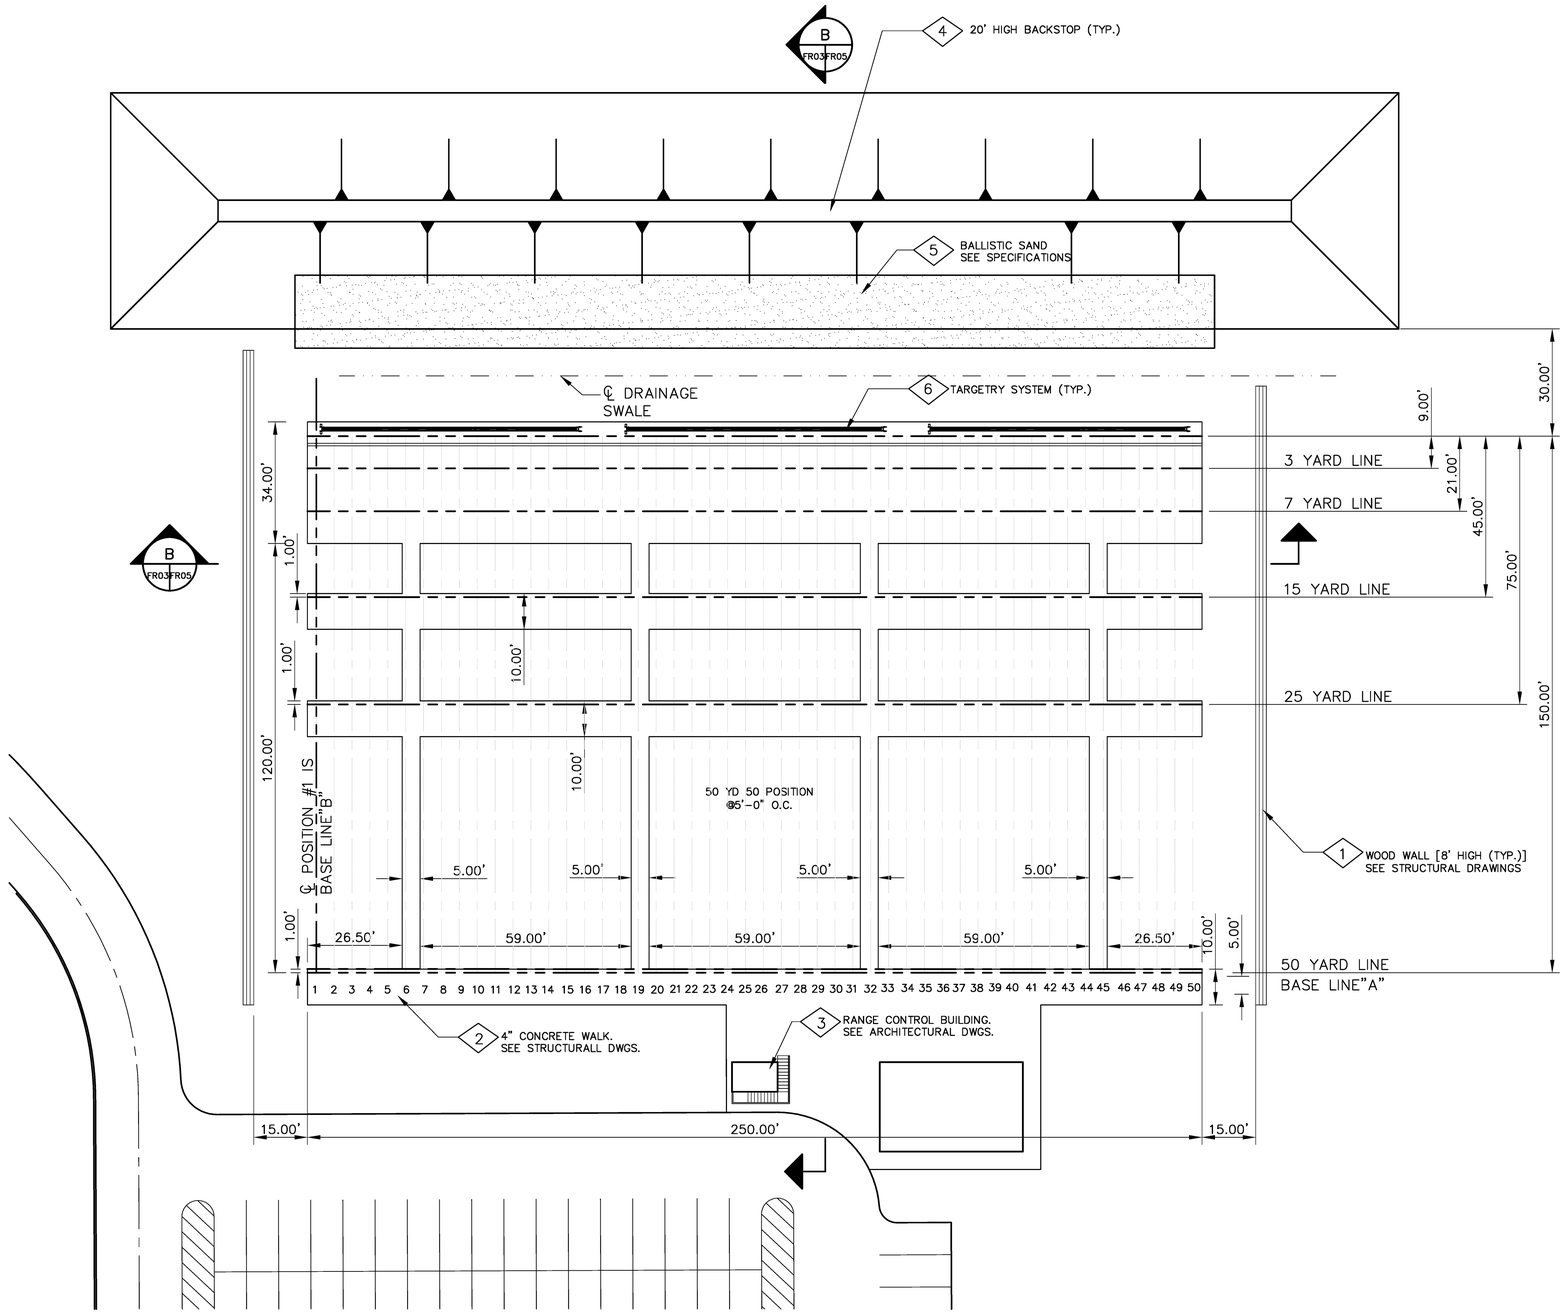

50YD 50 POSITIONS RANGE PLAN

SCALE: 1" 20'

LEGEND

1. WOOD WALL [8' HIGH (TYP.)] SEE ARCHITECTURAL
2. 4" CONCRETE WALK. SEE STRUCTURALL DWGS.
3. RANGE CONTROL BUILDING. SEE ARCHITECTURAL DWGS.
4. 20' HIGH BACKSTOP (TYP.)
5. BALLISTIC SAND SEE SPECIFICATIONS
6. TARGETRY SYSTEM (TYP.)

GRAPHIC SCALE

20 0 20 40

(IN FEET)
1 inch = 20 ft.

CLARK/DIXON
ARCHITECTS
2035 MADISON AVENUE / MEMPHIS, TN 38104
clarkdixonarchitects.com

SHELBY COUNTY SHERIFF'S OFFICE

RANGE OPERATIONS BUILDING

800 DOVECREST MEMPHIS, TENNESSEE

SEAL

REVISIONS:

DATE: AUGUST 24, 2012

DRAWN BY: DM

SHEET TITLE: 50YD 50 POSITIONS RANGE PLAN

SHEET NO: FR03