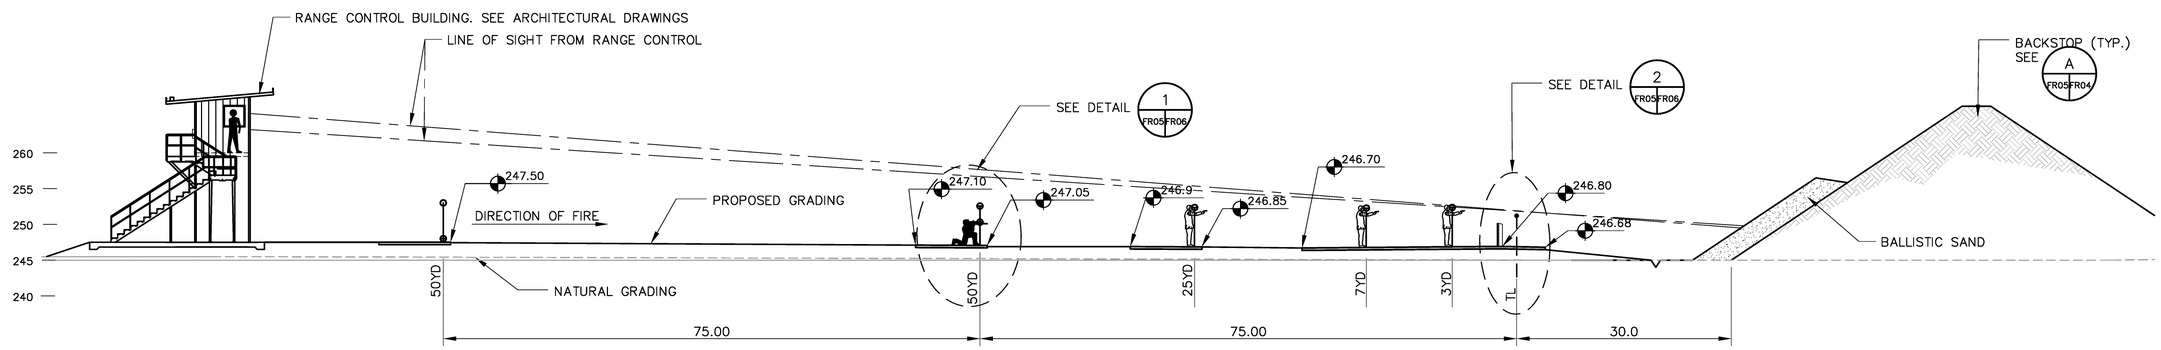

LONGITUDINAL SECTION A FR03/FR05

SCALE: 1" = 10'

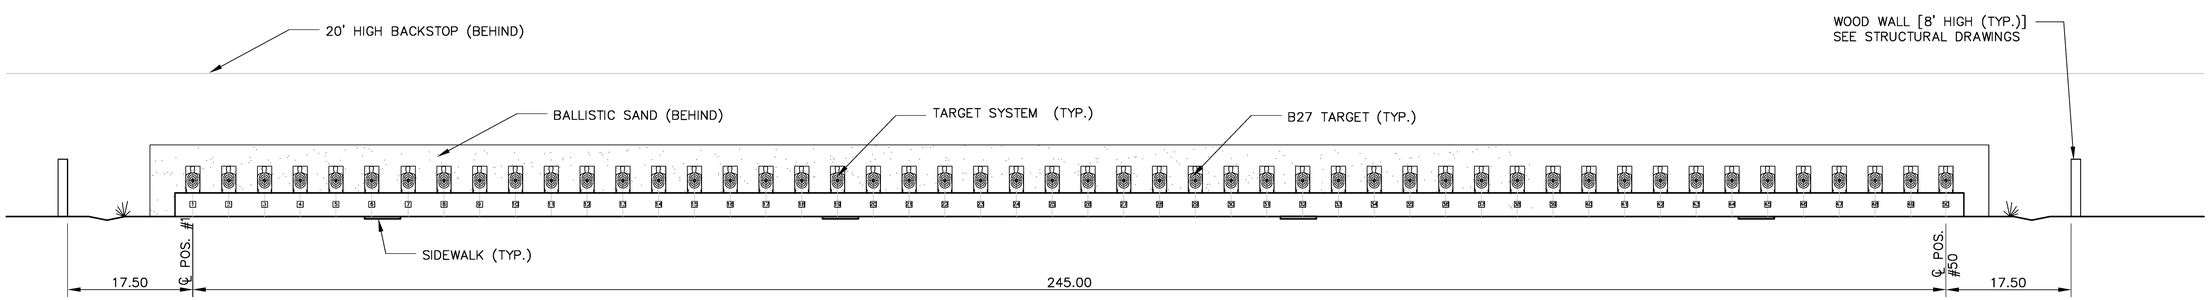

TRANSVERSE SECTION B FR03/FR05

SCALE: 1" = 10'

NOTE:
100 YEAR BASE FLOOD ELEVATION IS 251'

GRAPHIC SCALE
10 0 10 20
(IN FEET)
1 inch = 10 ft.

CLARK/DIXON
ARCHITECTS
2035 MADISON AVENUE / MEMPHIS, TN 38104
clarkdixonarchitects.com

SHELBY COUNTY SHERIFF'S OFFICE
RANGE OPERATIONS BUILDING
800 DOVECREST
MEMPHIS, TENNESSEE

SEAL

REVISIONS:

DATE:
AUGUST 24, 2012

DRAWN BY:
DM

SHEET TITLE:
LONGITUDINAL AND TRANSVERSE SECTIONS

SHEET NO:
FR05