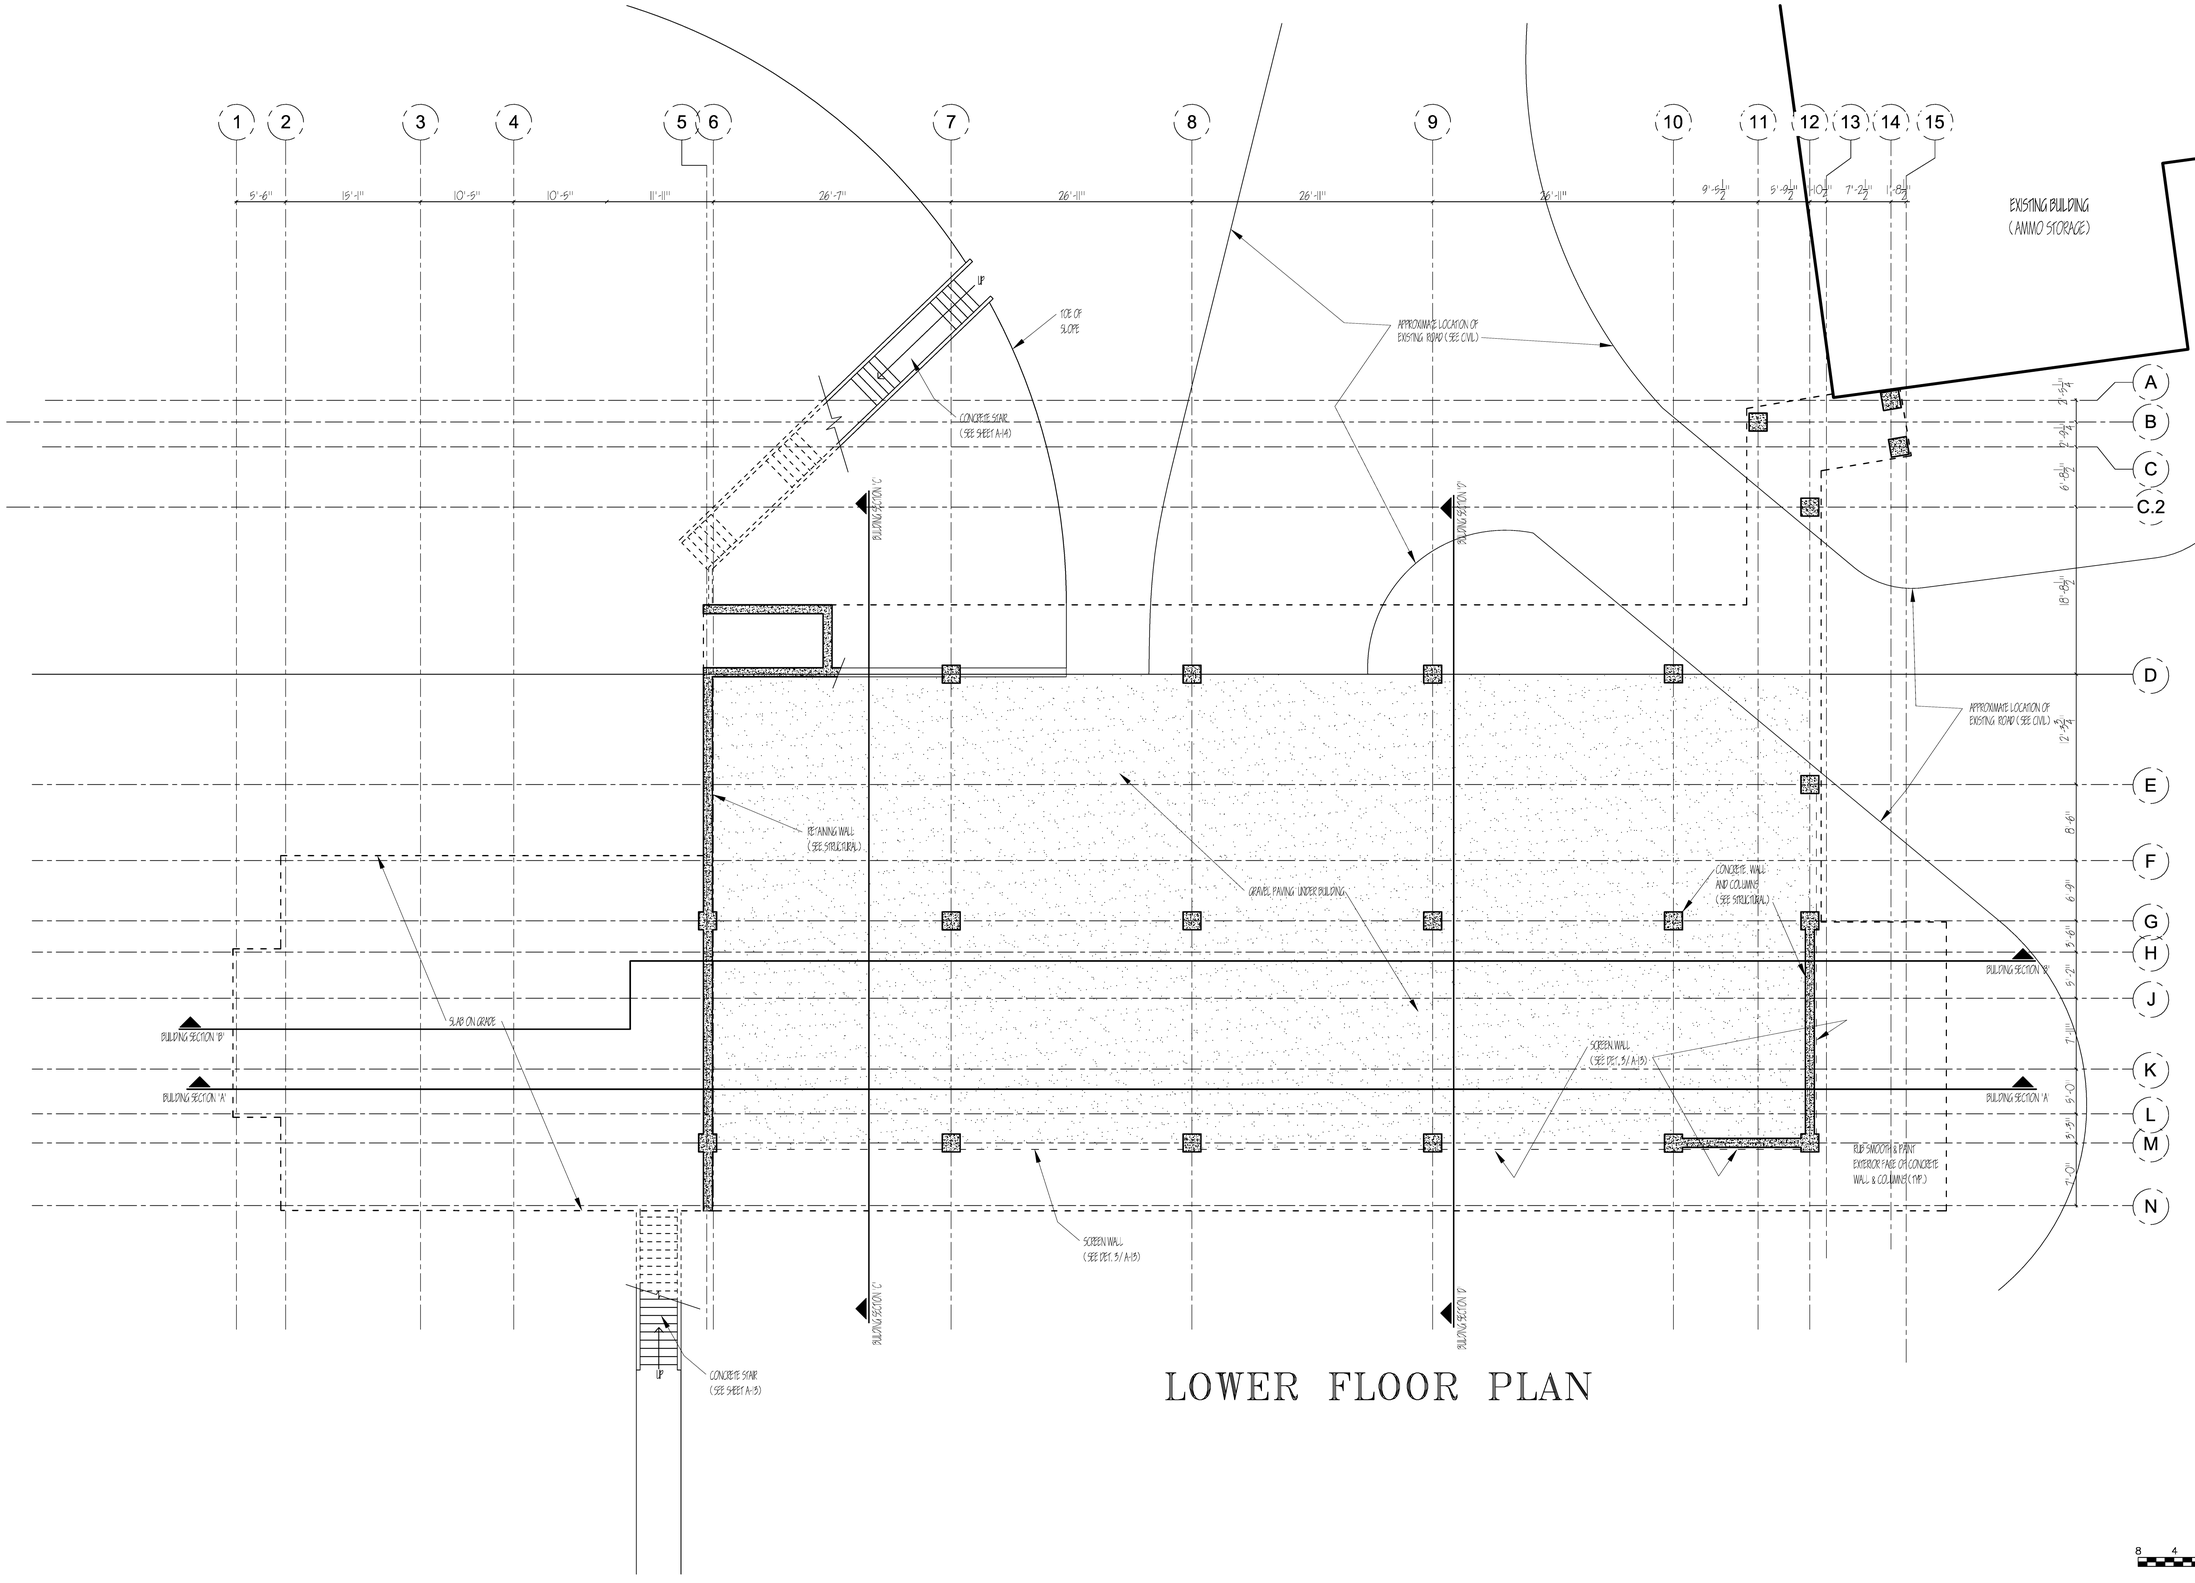

LOWER FLOOR PLAN

8 4 0 8 16
1/8" = 1'-0"

CLARK/DIXON
ARCHITECTS
2035 MADISON AVENUE / MEMPHIS, TN 38104
clarkdixonarchitects.com

SHELBY COUNTY SHERIFF'S OFFICE
RANGE OPERATIONS BUILDING
800 DOVECREST MEMPHIS, TENNESSEE

SEAL:

REVISIONS:

DATE:
AUGUST 28, 2012

DRAWN BY:
RLC

SHEET TITLE:
LOWER FLOOR PLAN

SHEET NO:
A-1