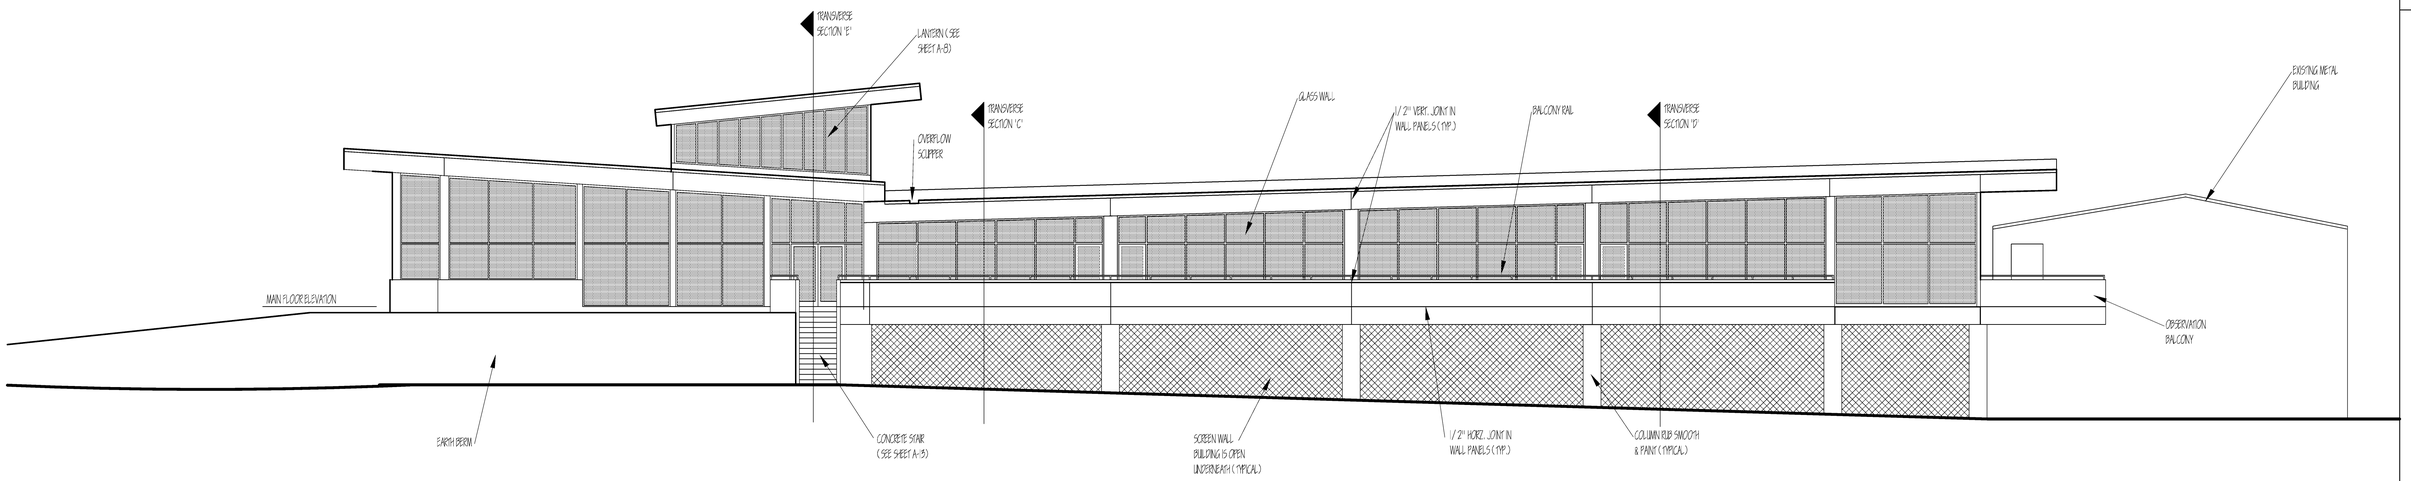

NORTHWEST BUILDING ELEVATION

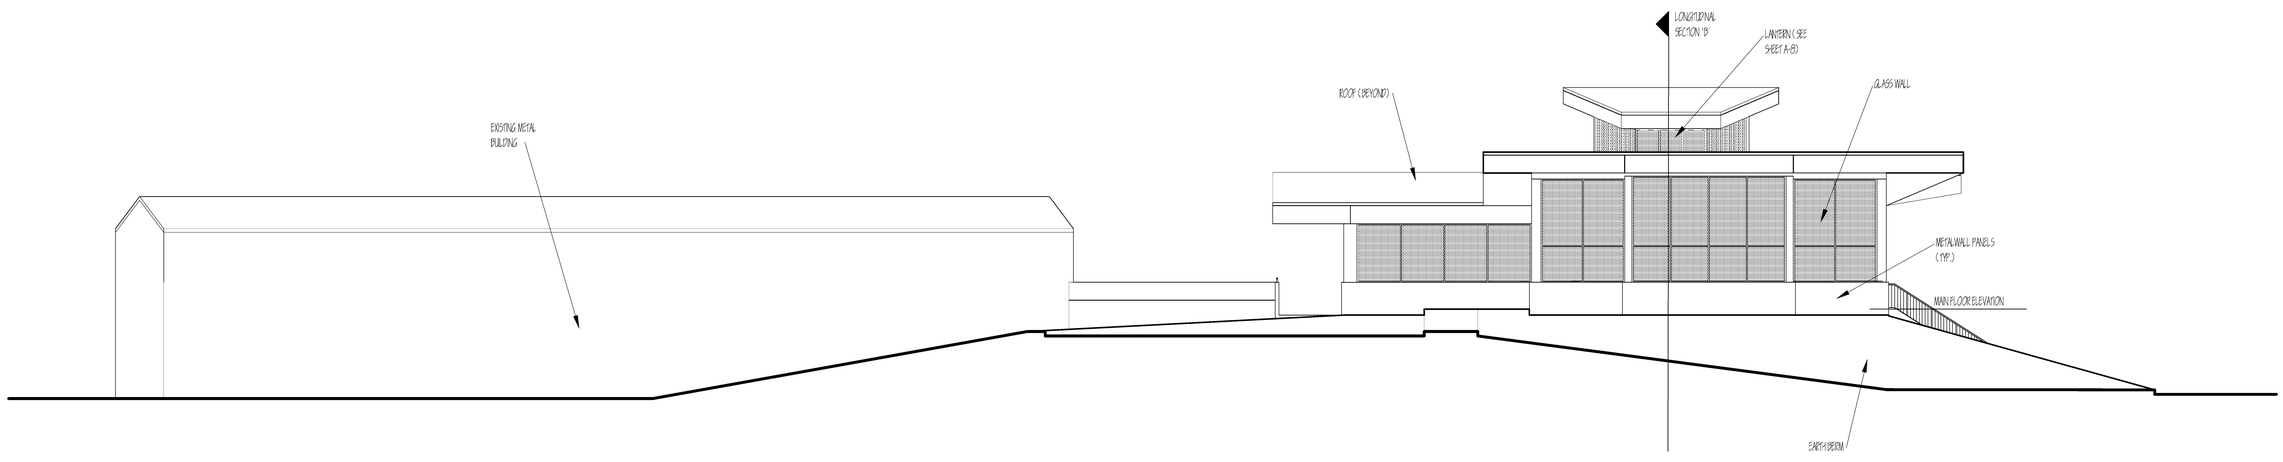

NORTHEAST BUILDING ELEVATION

8 4 0 8 16
1/8" = 1'-0"

CLARK/DIXON ARCHITECTS
2035 MADISON AVENUE / MEMPHIS, TN 38104
clarkdixonarchitects.com

SHELBY COUNTY SHERIFF'S OFFICE
RANGE OPERATIONS BUILDING
800 DOVECREST
MEMPHIS, TENNESSEE

SEAL
RICHARD LARRY CLARK
REGISTERED ARCHITECT
ARCHITECTURE
NO. 016554
STATE OF TENNESSEE
8-28-12

REVISIONS:

DATE:
AUGUST 28, 2012

DRAWN BY:
RLC

SHEET TITLE:
BUILDING ELEVATIONS

SHEET NO:
A-4