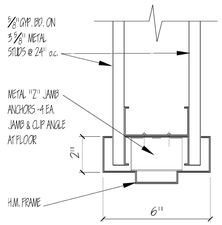

1 A-10 TYP. JAMB - HEAD SIM.
SCALE: 3"=1'-0"

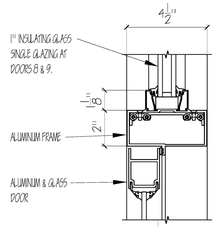

2 A-10 HEAD - JAMB SIM.
SCALE: 3"=1'-0"

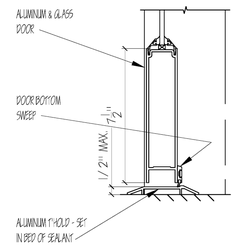

3 A-10 SILL DETAIL
SCALE: 3"=1'-0"

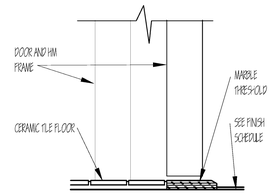

4 A-10 SILL DETAIL
SCALE: 3"=1'-0"

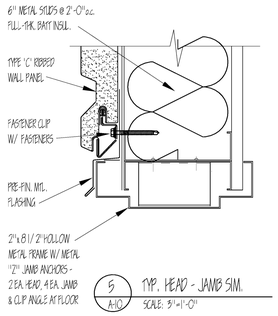

5 A-10 TYP. HEAD - JAMB SIM.
SCALE: 3"=1'-0"

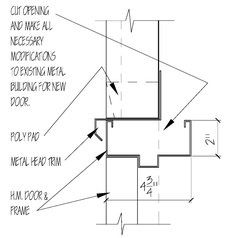

6 A-10 HEAD DETAIL
SCALE: 3"=1'-0"

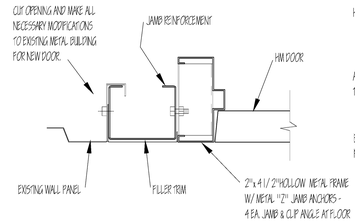

7 A-10 JAMB DETAIL
SCALE: 3"=1'-0"

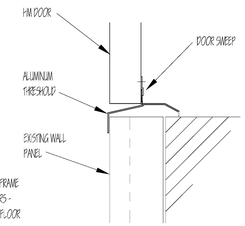

8 A-10 SILL DETAIL
SCALE: 3"=1'-0"

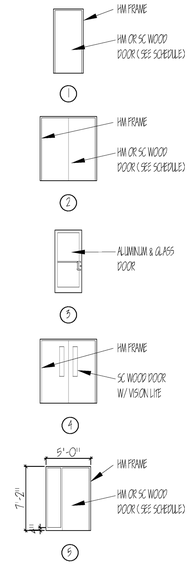

DOOR TYPES
SCALE: 1/8"=1'-0"

DOOR AND FRAME SCHEDULE

MARK	DOOR SIZE WIDTH	DOOR SIZE HEIGHT	DOOR SIZE THICKNESS	DOOR TYPE	DOOR MATL	FRAME DETAILS HEAD	FRAME DETAILS JAMB	FRAME DETAILS SILL	FRAME TYPE	FRAME MTRL	RATED LABEL	CLOSER	REMARKS
1	3'-0"	7'-0"	1 3/4"	1	SC WOOD	1/A-10	1/A-10	---	1	HM	20 MIN.	YES	
2	3'-0"	7'-0"	1 3/4"	1	SC WOOD	1/A-10	1/A-10	---	1	HM	20 MIN.	YES	
3	(2) 3'-0"	7'-0"	1 3/4"	2	SC WOOD	1/A-10	1/A-10	---	2	HM	20 MIN.	YES	
4	3'-0"	7'-0"	1 3/4"	1	SC WOOD	1/A-10	1/A-10	---	1	HM	20 MIN.	YES	
5	3'-0"	7'-0"	1 3/4"	1	SC WOOD	1/A-10	1/A-10	---	1	HM	20 MIN.	YES	
6	3'-0"	7'-0"	1 3/4"	1	SC WOOD	1/A-10	1/A-10	---	1	HM	20 MIN.	YES	
7	(2) 3'-0"	7'-0"	---	3	ALG	2/A-10	2/A-10	3/A-10	S	AL	---	YES	
8	(2) 3'-0"	7'-0"	---	3	ALG	2/A-10	2/A-10	3/A-10	R	AL	---	YES	
9	(2) 3'-0"	7'-0"	---	3	ALG	2/A-10	2/A-10	3/A-10	E	AL	---	YES	
10	(2) 3'-0"	7'-0"	---	3	ALG	2/A-10	2/A-10	3/A-10	C	AL	---	YES	
3	(2) 3'-0"	7'-0"	1 3/4"	4	SC WOOD	1/A-10	1/A-10	---	4	HM	20 MIN.	YES	
12	3'-0"	7'-0"	1 3/4"	5	SC WOOD	1/A-10	1/A-10	---	5	HM	20 MIN.	YES	
13	3'-0"	7'-0"	---	3	ALG	2/A-10	2/A-10	3/A-10	T	AL	---	YES	
14	3'-0"	7'-0"	---	3	ALG	2/A-10	2/A-10	3/A-10	U	AL	---	YES	
15	3'-0"	7'-0"	1 3/4"	5	SC WOOD	1/A-10	1/A-10	---	5	HM	20 MIN.	YES	
16	3'-0"	7'-0"	1 3/4"	1	SC WOOD	1/A-10	1/A-10	4/A-10	1	HM	20 MIN.	YES	MARBLE THRESHOLD
17	3'-0"	7'-0"	1 3/4"	1	SC WOOD	1/A-10	1/A-10	---	1	HM	---	---	
18	3'-0"	7'-0"	1 3/4"	1	SC WOOD	1/A-10	1/A-10	4/A-10	1	HM	20 MIN.	YES	MARBLE THRESHOLD
19	3'-0"	7'-0"	1 3/4"	1	SC WOOD	1/A-10	1/A-10	---	1	HM	---	---	
20	3'-0"	7'-0"	1 3/4"	1	SC WOOD	1/A-10	1/A-10	4/A-10	1	HM	20 MIN.	YES	MARBLE THRESHOLD
21	(2) 3'-0"	7'-0"	1 3/4"	2	HM	5/A-10	5/A-10	---	2	HM	---	---	METAL THRESHOLD
22	3'-0"	7'-0"	1 3/4"	1	SC WOOD	1/A-10	1/A-10	---	1	HM	20 MIN.	YES	
23	3'-0"	7'-0"	1 3/4"	1	SC WOOD	1/A-10	1/A-10	---	1	HM	20 MIN.	YES	
24	3'-4"	6'-6"	---	---	---	---	---	---	---	---	---	---	WEAPONS VAULT DOOR
25	3'-4"	6'-6"	---	---	---	---	---	---	---	---	---	---	WEAPONS VAULT DOOR
26	3'-0"	7'-0"	1 3/4"	5	SC WOOD	1/A-10	1/A-10	---	5	HM	20 MIN.	YES	
27	3'-0"	7'-0"	---	3	ALG	2/A-10	2/A-10	3/A-10	V	AL	---	YES	
28	3'-0"	7'-0"	---	3	ALG	2/A-10	2/A-10	3/A-10	W	AL	---	YES	
29	3'-0"	7'-0"	1 3/4"	5	SC WOOD	1/A-10	1/A-10	---	5	HM	20 MIN.	YES	
30	3'-0"	7'-0"	1 3/4"	1	SC WOOD	1/A-10	1/A-10	---	1	HM	20 MIN.	YES	
31	3'-0"	7'-0"	1 3/4"	1	SC WOOD	1/A-10	1/A-10	---	1	HM	20 MIN.	YES	
32	(2) 2'-6"	7'-0"	1 3/4"	1	SC WOOD	1/A-10	1/A-10	---	1	HM	20 MIN.	YES	
33	3'-0"	7'-0"	---	3	ALG	2/A-10	2/A-10	3/A-10	Z Z	AL	---	YES	
34	(2) 3'-0"	7'-0"	---	3	ALG	2/A-10	2/A-10	3/A-10	Z	AL	---	YES	
35	3'-0"	7'-0"	---	3	ALG	2/A-10	2/A-10	3/A-10	X	AL	---	YES	
36	3'-0"	7'-0"	1 3/4"	1	HM	6/A-10	7/A-10	8/A-10	1	HM	---	---	NEW DOOR IN EXISTING METAL BUILDING
37	3'-0"	7'-0"	1 3/4"	---	SC WOOD	SIM. TO 1/A-10	SIM. TO 1/A-10	---	---	HM	---	---	WOOD DUTCH DOOR IN METAL CLASSROOM BUILDING
38	3'-0"	7'-0"	1 3/4"	1	HM	SIM. TO 1/A-10	SIM. TO 1/A-10	---	1	HM	---	---	HOLLOW METAL DOOR & FRAME IN RANGE TOWER
39	3'-0"	7'-0"	1 3/4"	1	HM	SIM. TO 1/A-10	SIM. TO 1/A-10	---	1	HM	---	---	HOLLOW METAL DOOR & FRAME IN RANGE TOWER

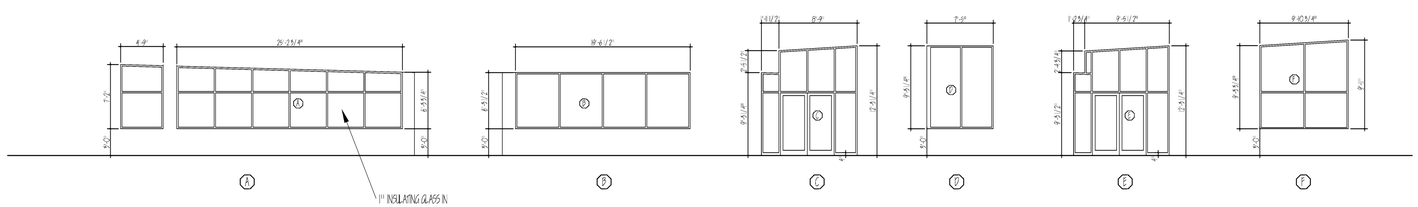

1" INSULATING GLASS IN ALUMINUM FRAME (TYP. ALL ELEVATIONS)

NOTE: PROVIDE INTERNAL STEEL REINFORCING IN FRAMES WHERE REQUIRED. (TYP. ALL FRAMES)

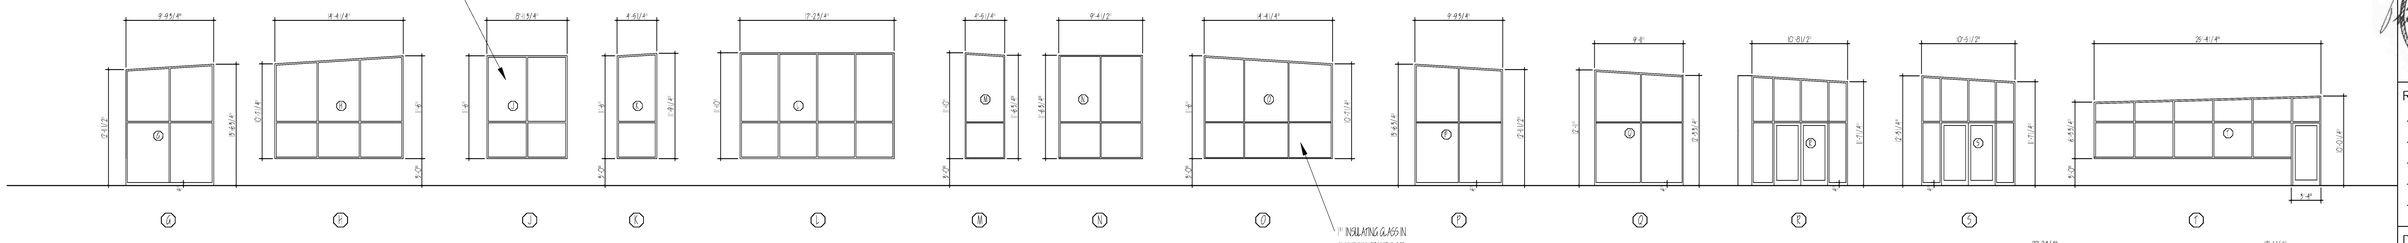

1" INSULATING GLASS IN ALUMINUM FRAME (TYP. ALL ELEVATIONS)

ALUMINUM AND GLASS ELEVATIONS
SCALE: 1/8"=1'-0"

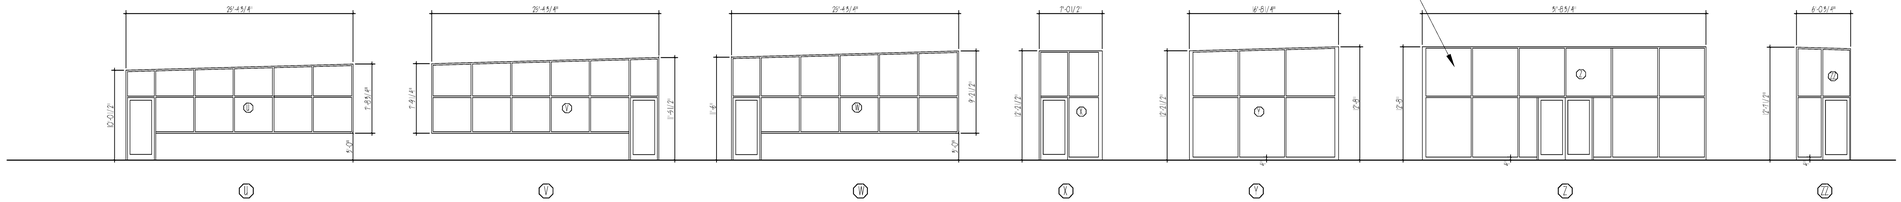

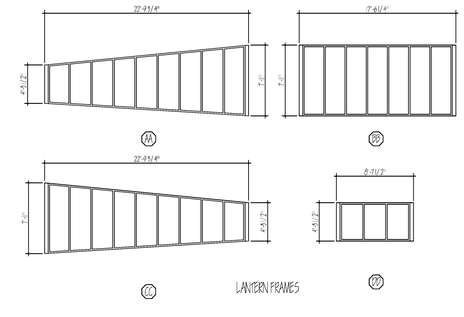

LANTERN FRAMES

CLARK/DIXON
ARCHITECTS
2035 MADISON AVENUE / MEMPHIS, TN 38104
clarkdixonarchitects.com

SHELBY COUNTY SHERIFF'S OFFICE
RANGE OPERATIONS BUILDING
MEMPHIS, TENNESSEE
800 DOVECREST

SEAL
RICHARD LARRY CLARK
REGISTERED ARCHITECT
ARCHITECTURE
NO. 102115
STATE OF TENNESSEE

REVISIONS:

DATE:
AUGUST 28, 2012

DRAWN BY:
RLC

SHEET TITLE:
DOOR & WINDOW SCHEDULE & DETAILS

SHEET NO:
A-10