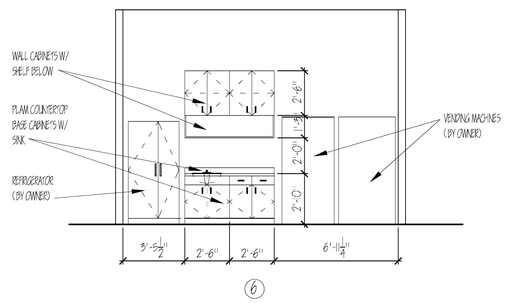

BREAKROOM COUNTER ELEVATION

SCALE: 1/4"=1'-0"

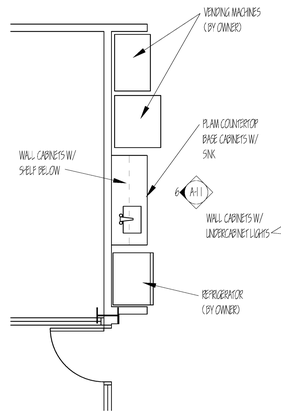

ENLARGED BREAKROOM COUNTER

SCALE: 1/4"=1'-0"

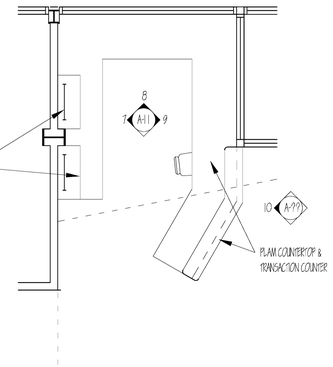

ENLARGED RECEPTION PLAN

SCALE: 1/2"=1'-0"

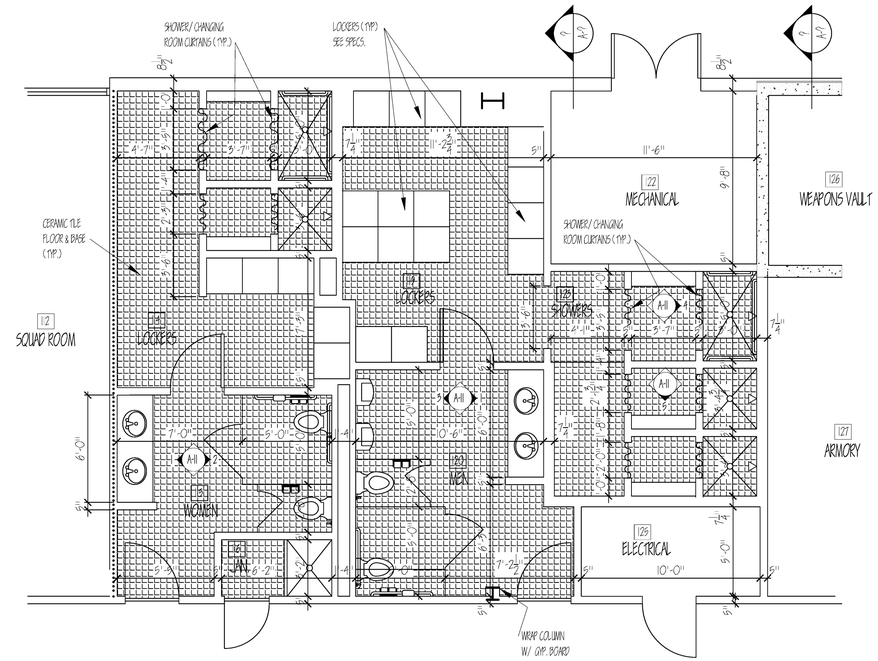

ENLARGED TOILET/ LOCKER ROOM PLAN

SCALE: 1/4"=1'-0"

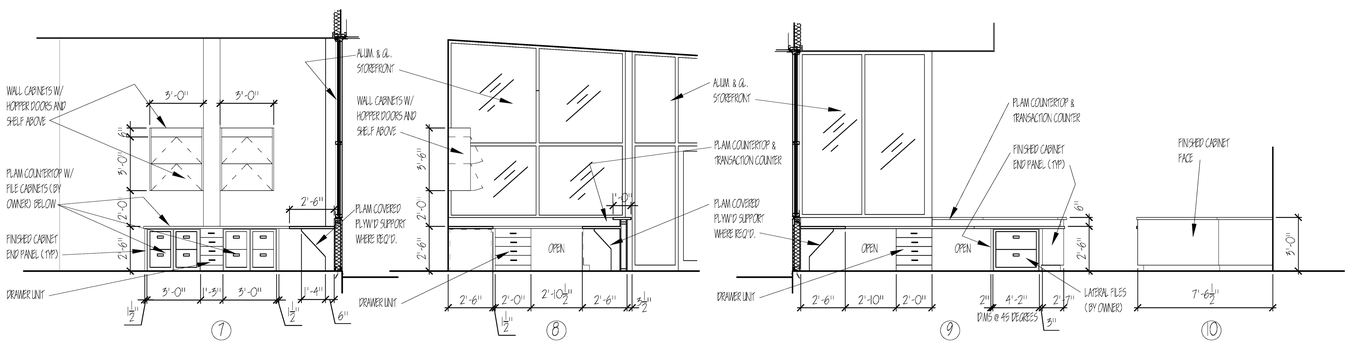

RECEPTION COUNTER ELEVATIONS

SCALE: 1/4"=1'-0"

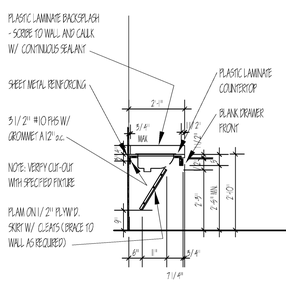

1 A-7 COUNTERTOP

SCALE: 3/4" = 1'-0"

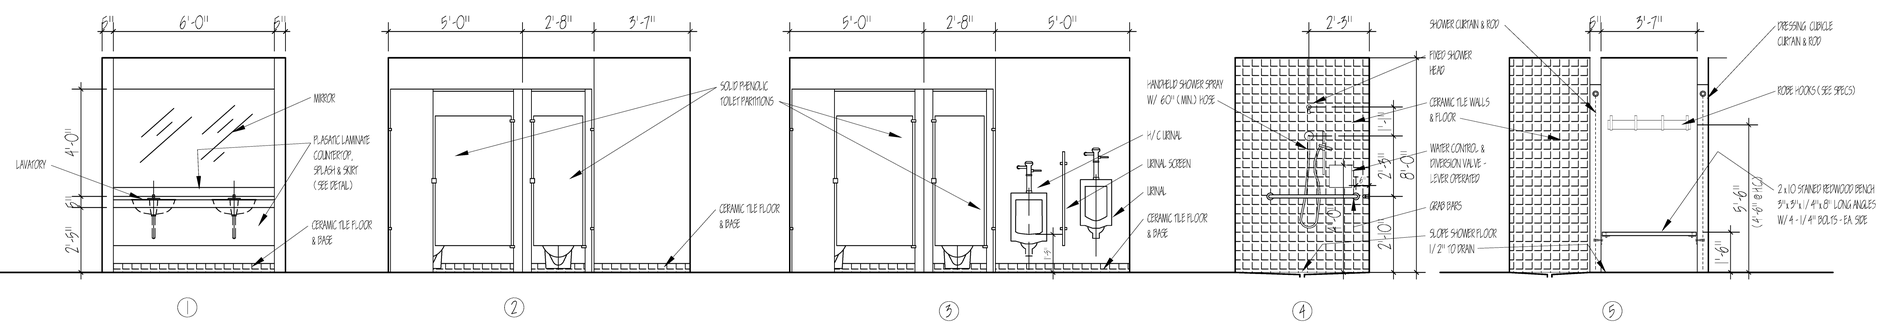

TOILET/ LOCKER ROOM ELEVATIONS

SCALE: 3/8"=1'-0"

CLARK/DIXON ARCHITECTS
2035 MADISON AVENUE / MEMPHIS, TN 38104
CLARKDIXONARCHITECTS.COM

SHELBY COUNTY SHERIFF'S OFFICE RANGE OPERATIONS BUILDING

800 DOVECREST MEMPHIS, TENNESSEE

SEAL:

REVISIONS:

DATE: AUGUST 28, 2012

DRAWN BY: RLC

SHEET TITLE: ENLARGED PLANS & INTERIOR ELEVATIONS

SHEET NO: A-11