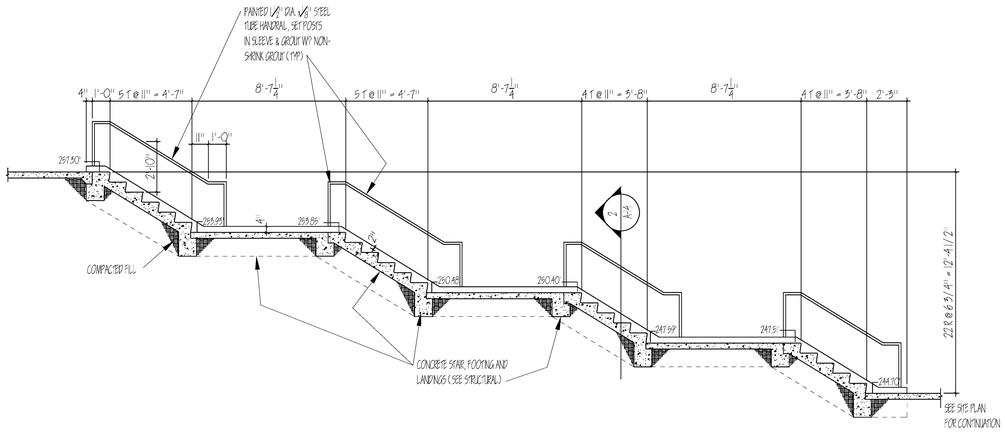

1 / A-14 STAIR SECTION

SCALE: 1/4" = 1'-0"

2 / A-14 SECTION THRU STAIR

SCALE: 1/4" = 1'-0"

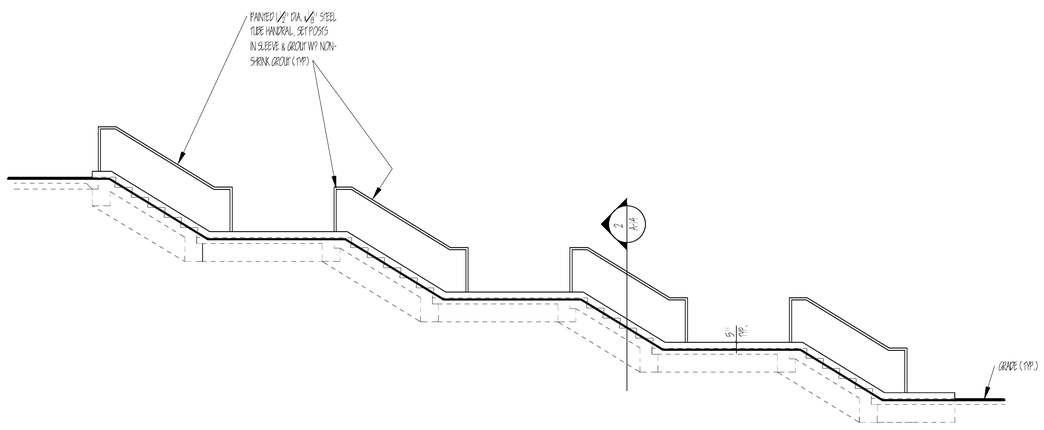

3 / A-14 STAIR ELEVATION

SCALE: 1/4" = 1'-0"

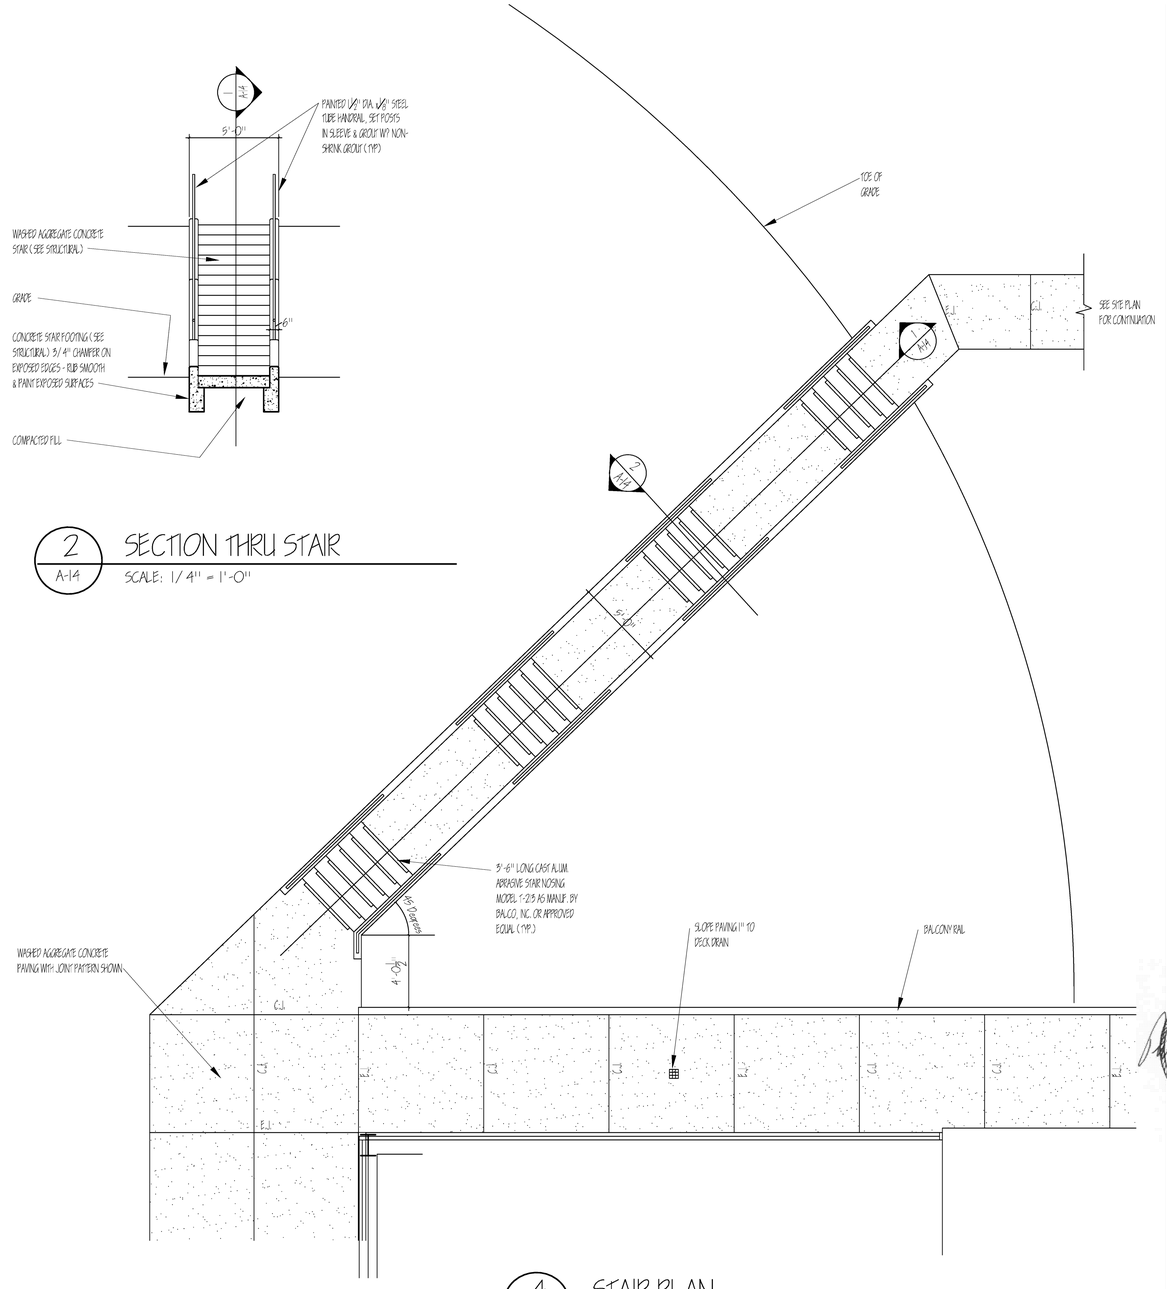

4 / A-14 STAIR PLAN

SCALE: 1/4" = 1'-0"

CLARK/DIXON ARCHITECTS
2035 MADISON AVENUE / MEMPHIS, TN 38104
CLARKDIXONARCHITECT.COM

SHELBY COUNTY SHERIFF'S OFFICE
RANGE OPERATIONS BUILDING
800 DOVECREST
MEMPHIS, TENNESSEE

SEAL:

REVISIONS:

DATE: AUGUST 28, 2012

DRAWN BY: RLC

SHEET TITLE: STAIR DETAILS

SHEET NO: A-14