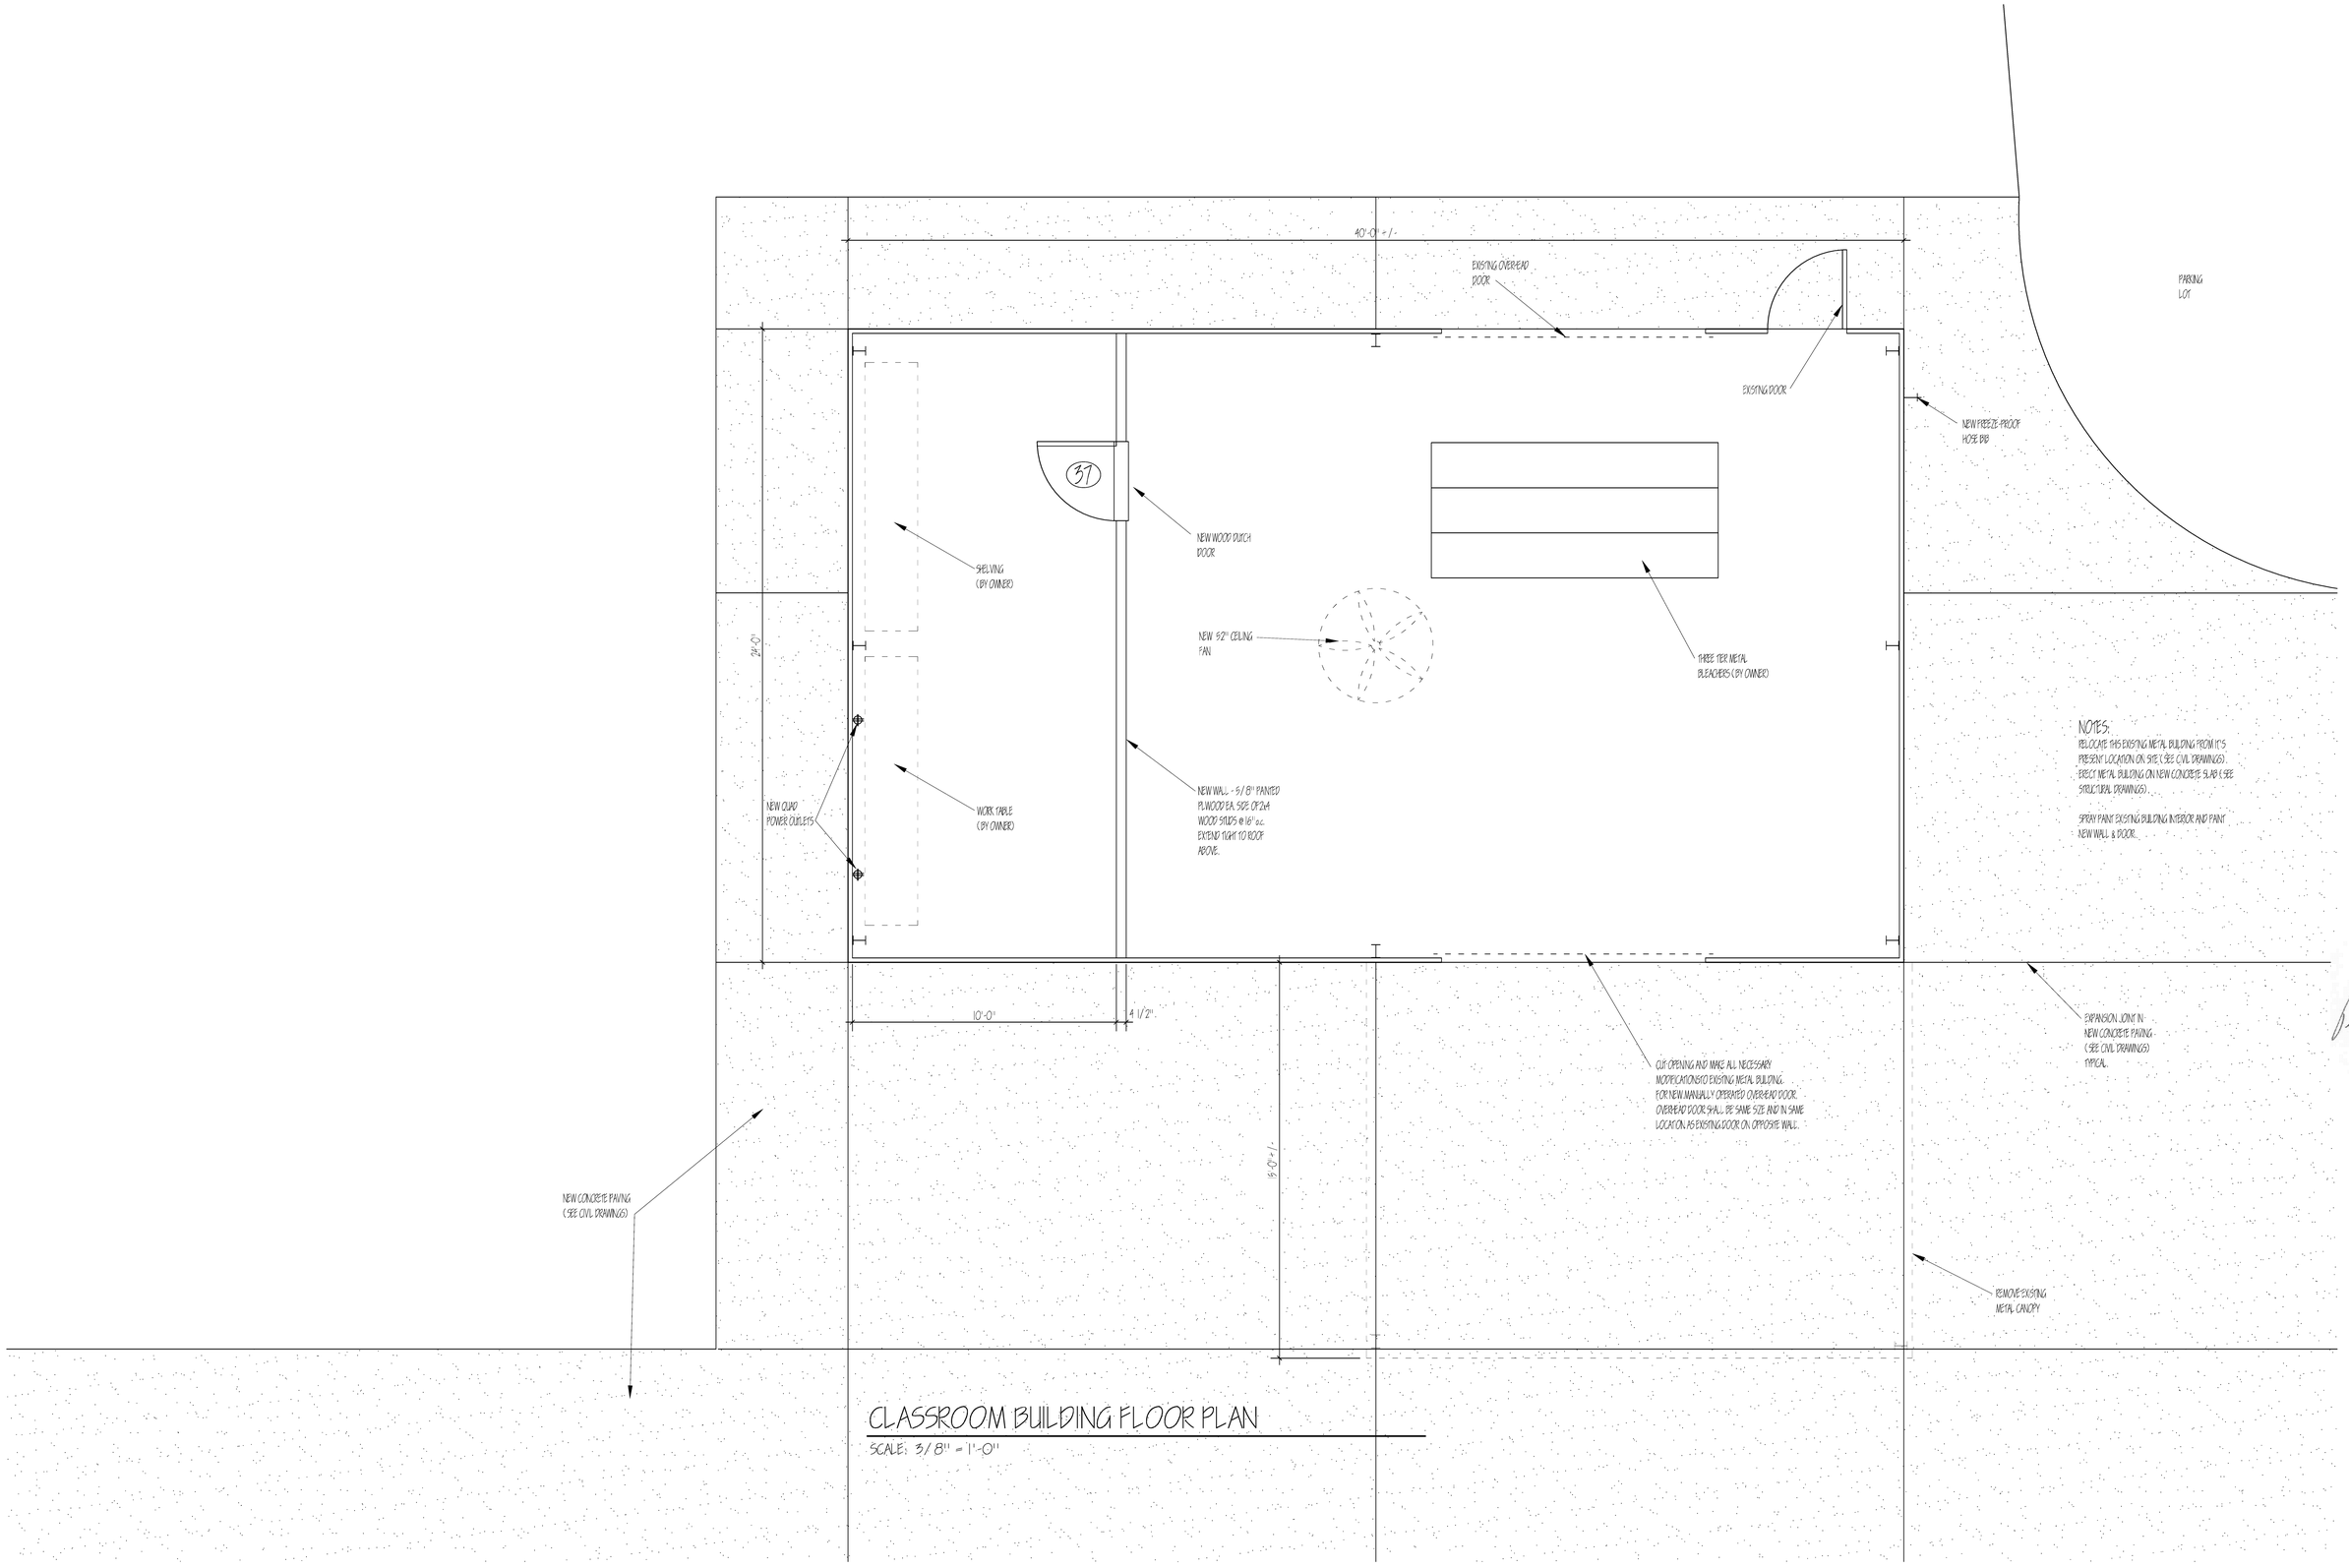

NOTES:
RELOCATE THIS EXISTING METAL BUILDING FROM IT'S PRESENT LOCATION ON SITE (SEE CIVIL DRAWINGS). ERECT METAL BUILDING ON NEW CONCRETE SLAB (SEE STRUCTURAL DRAWINGS).

SPRAY PAINT EXISTING BUILDING INTERIOR AND PAINT NEW WALL & DOOR.

CLASSROOM BUILDING FLOOR PLAN
SCALE: 3/8" = 1'-0"

CLARK/DIXON ARCHITECTS
2035 MADISON AVENUE / MEMPHIS, TN 38104
clarkdixonarchitects.com

SHELBY COUNTY SHERIFF'S OFFICE
RANGE OPERATIONS BUILDING
800 DOVECREST MEMPHIS, TENNESSEE

SEAL
RICHARD LARRY CLARK
REGISTERED ARCHITECT
ARCHITECTURE
NO. 018554
STATE OF TENNESSEE

REVISIONS:

DATE: AUGUST 28, 2012

DRAWN BY: RLC

SHEET TITLE: CLASSROOM BUILDING

SHEET NO: A-15