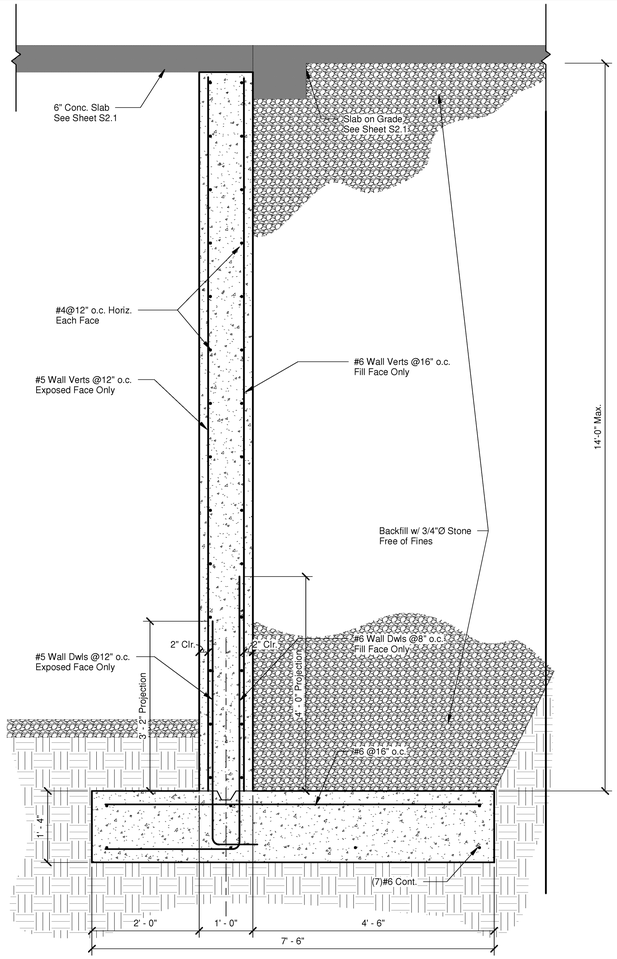

1 Retaining Wall Type RW1
3/4" = 1'-0"

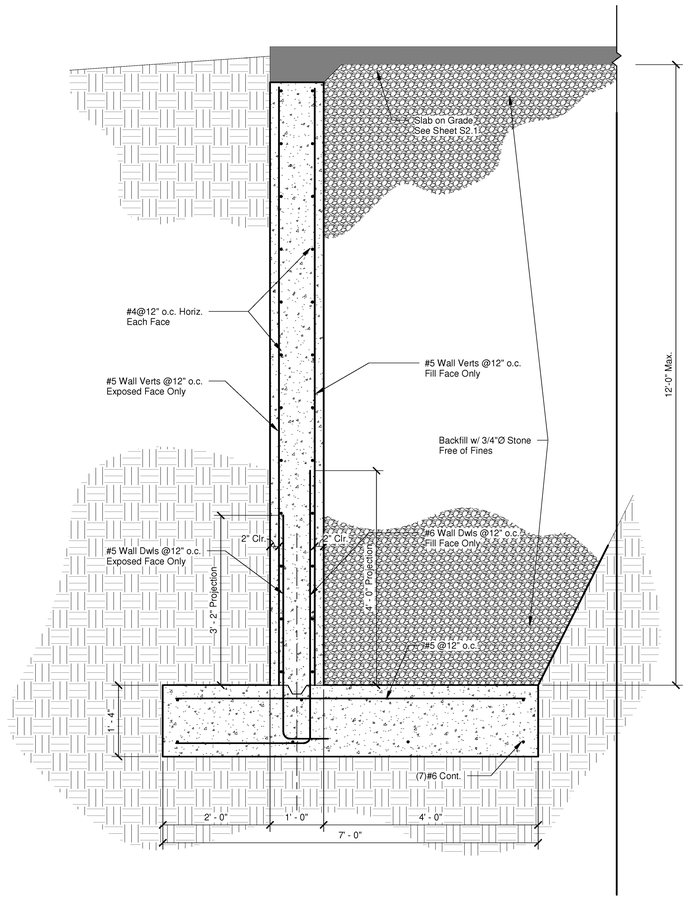

2 Retaining Wall Type RW2
3/4" = 1'-0"

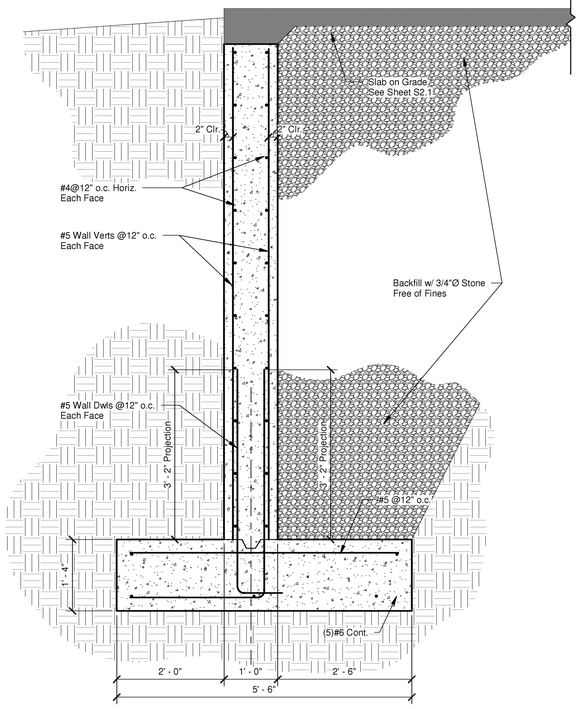

3 Retaining Wall Type RW3
3/4" = 1'-0"

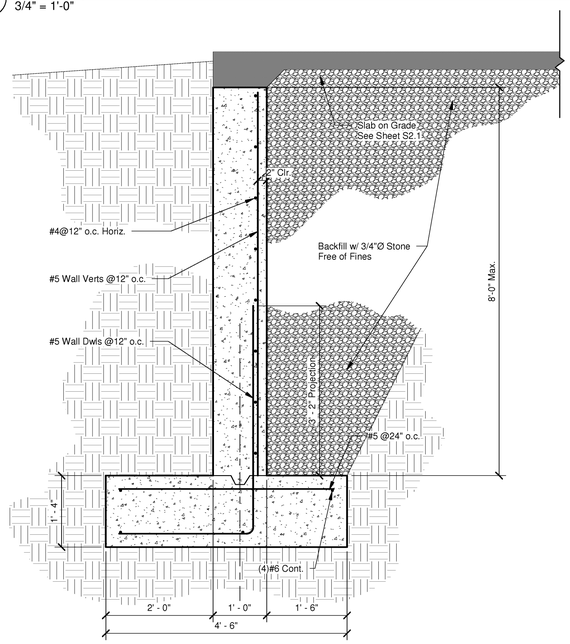

4 Retaining Wall Type RW4
3/4" = 1'-0"

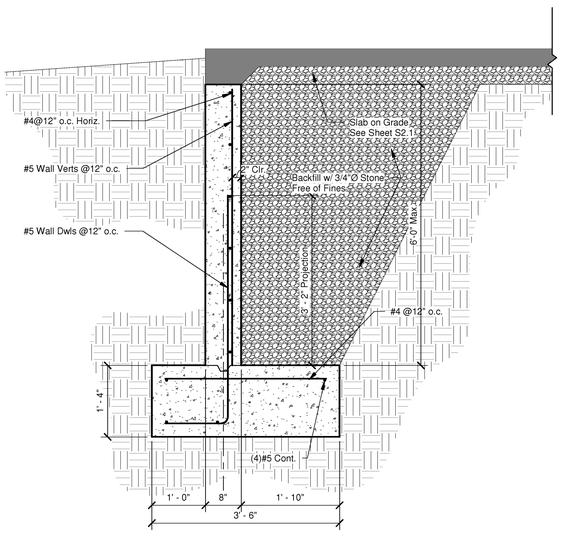

5 Retaining Wall Type RW5
3/4" = 1'-0"

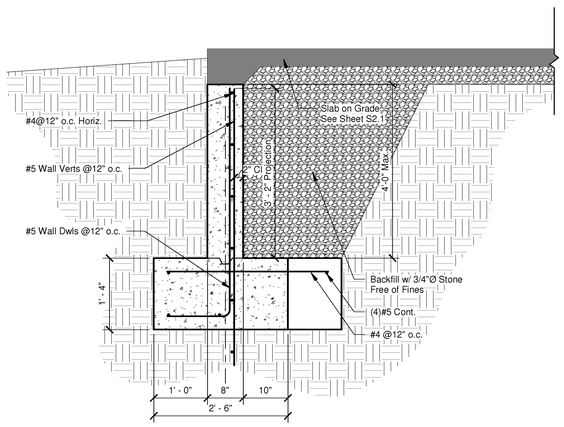

6 Retaining Wall Type RW6
3/4" = 1'-0"

CLARK/DIXON
ARCHITECTS
2035 MADISON AVENUE / MEMPHIS, TN 38104
(901)726-0007 / CDARCHITECTS.COM

SHELBY COUNTY SHERIFF'S OFFICE
RANGE OPERATIONS BUILDING
800 DOVECREST MEMPHIS, TENNESSEE

SEAL:

REVISIONS:

DATE:
Aug 28, 2012

DRAWN BY:
Author

SHEET TITLE:
Retaining Walls

N

SHEET NO:
S1.2

Allen&Hoshall
engineering since 1915
A&H Job No: 61902

8/28/2012 1:37:51 PM