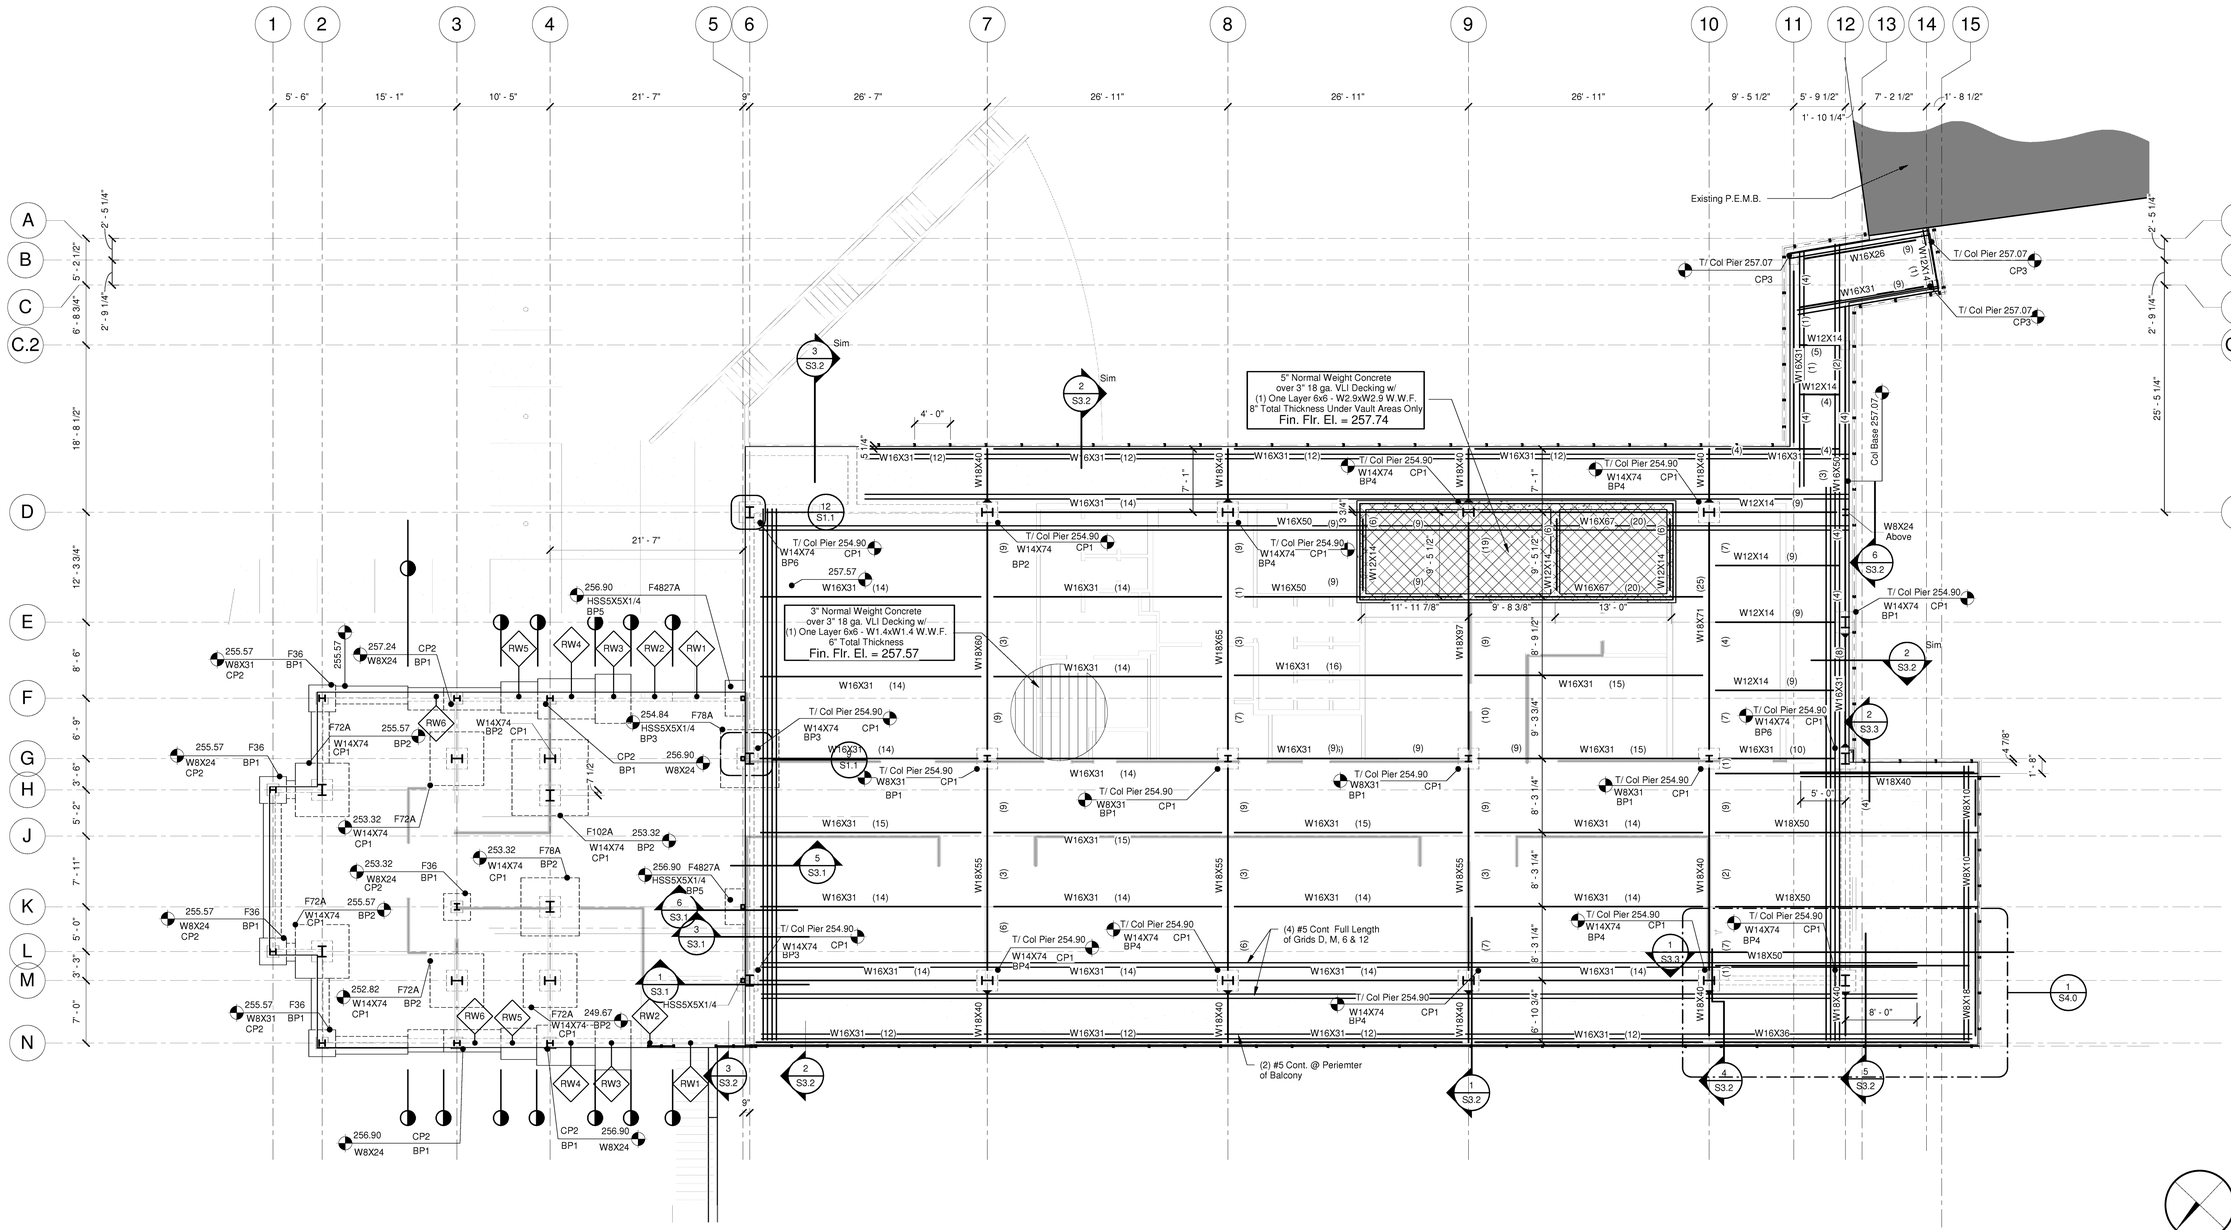

1 Second Floor
1/8" = 1'-0"

CLARK/DIXON ARCHITECTS
2035 MADISON AVENUE / MEMPHIS, TN 38104
clarkdixonarchitects.com

SHELBY COUNTY SHERIFF'S OFFICE
RANGE OPERATIONS BUILDING
800 DOVECREST
MEMPHIS, TENNESSEE

SEAL
B-28-12

REVISIONS:

DATE:
Aug 28, 2012

DRAWN BY:
JTS

SHEET TITLE:
2nd FLOOR FRAMING PLAN

SHEET NO:
S2.1

Allen&Hoshall
engineering since 1915
A&H Job No: 61902

8/28/2012 1:37:57 PM