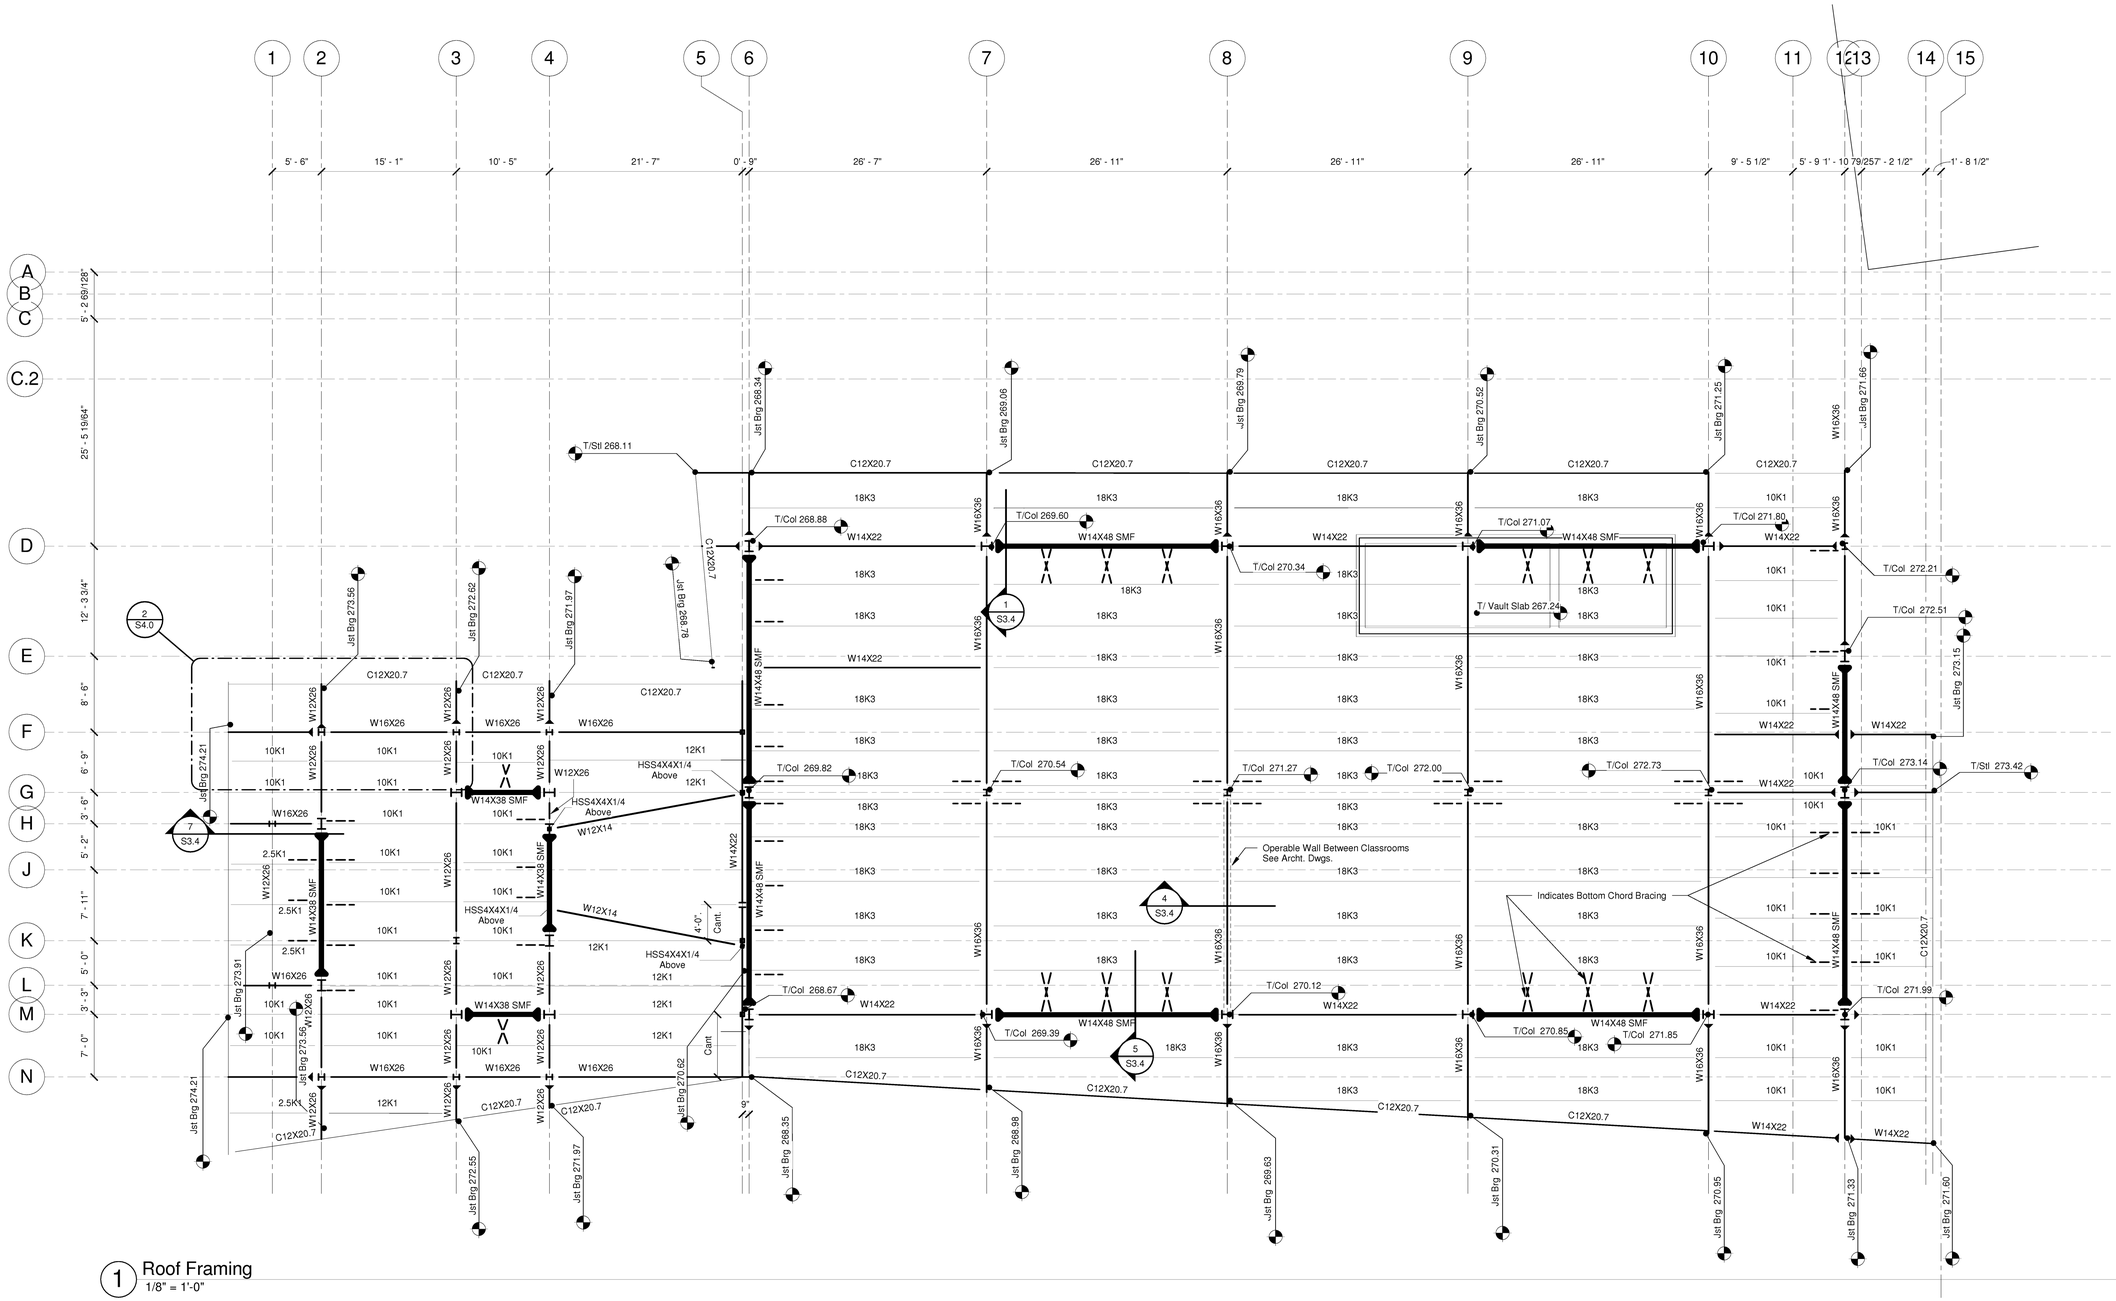

1 Roof Framing
1/8" = 1'-0"

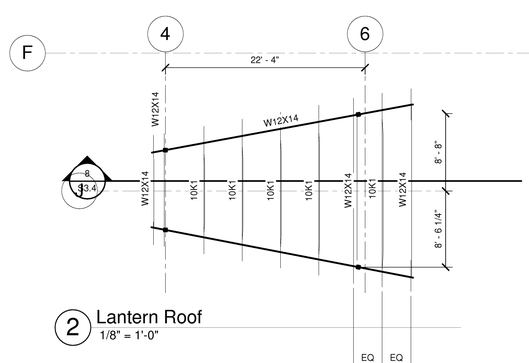

2 Lantern Roof
1/8" = 1'-0"

CLARK/DIXON ARCHITECTS
2035 MADISON AVENUE / MEMPHIS, TN 38104
clarkdixonarchitects.com

SHELBY COUNTY SHERIFF'S OFFICE
RANGE OPERATIONS BUILDING
800 DOVECREST
MEMPHIS, TENNESSEE

SEAL

REVISIONS:

DATE:
Aug 28, 2012

DRAWN BY:
Author

SHEET TITLE:
ROOF FRAMING PLAN

SHEET NO:
S2.3

Allen&Hoshall
engineering since 1915
A&H Job No: 61902

8/28/2012 1:38:00 PM