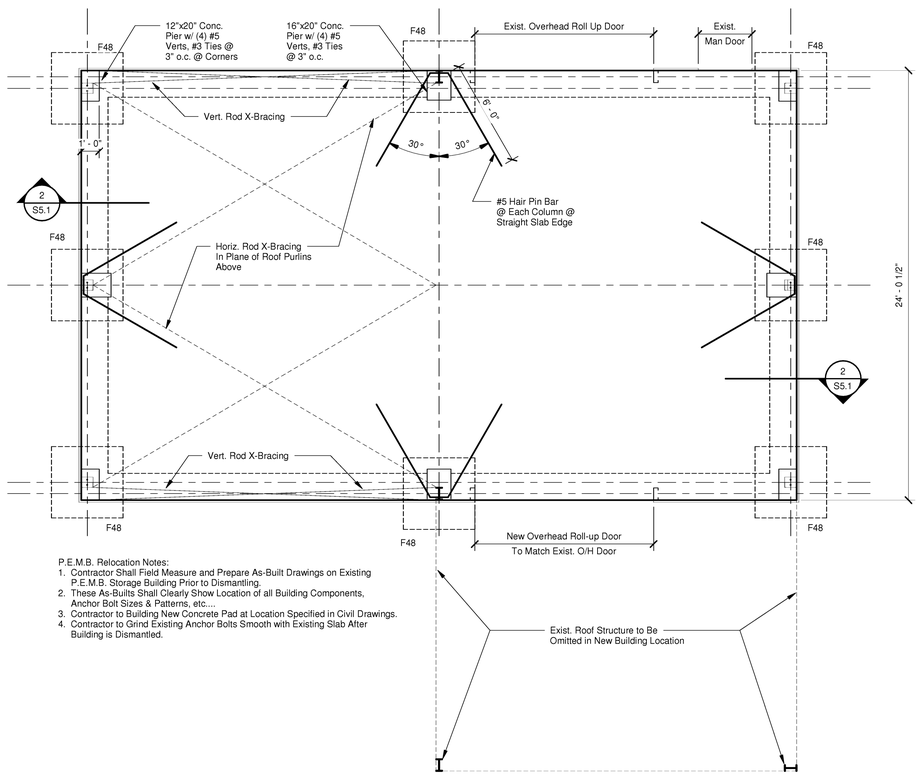

P.E.M.B. Relocation Notes:
1. Contractor Shall Field Measure and Prepare As-Built Drawings on Existing P.E.M.B. Storage Building Prior to Dismantling.
2. These As-Builts Shall Clearly Show Location of all Building Components, Anchor Bolt Sizes & Patterns, etc....
3. Contractor to Building New Concrete Pad at Location Specified in Civil Drawings.
4. Contractor to Grind Existing Anchor Bolts Smooth with Existing Slab After Building is Dismantled.

1 Relocated Classroom P.E.M.B.
1/4" = 1'-0"

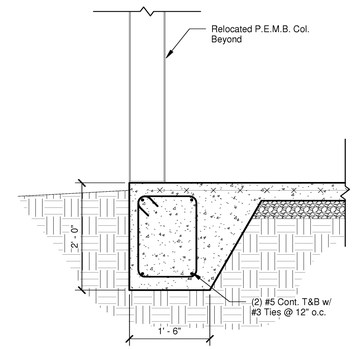

2 P.E.M.B. Slab Edge
3/4" = 1'-0"

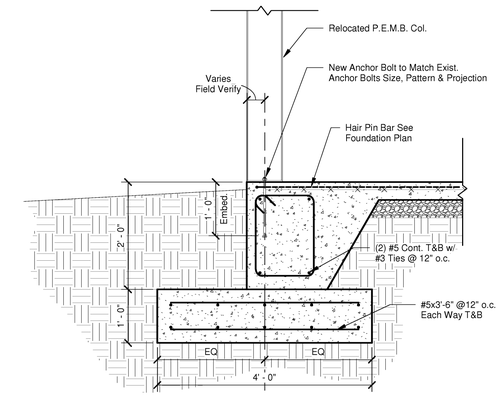

3 Section @ P.E.M.B. Column
3/4" = 1'-0"

N

Allen&Hoshall
engineering since 1915
A&H Job No: 61902

CLARK/DIXON ARCHITECTS
2035 MADISON AVENUE / MEMPHIS, TN 38104
clarkdixonarchitects.com

SHELBY COUNTY SHERIFF'S OFFICE
RANGE OPERATIONS BUILDING
800 DOVECREST MEMPHIS, TENNESSEE

SEAL
E. Clark Seagraves
8-28-12
STATE OF TENNESSEE

REVISIONS:

DATE:
Aug 28, 2012

DRAWN BY:
Author

SHEET TITLE:
Relocated PEMB Bldg Layout

SHEET NO:
S5.1

8/28/2012 1:38:17 PM