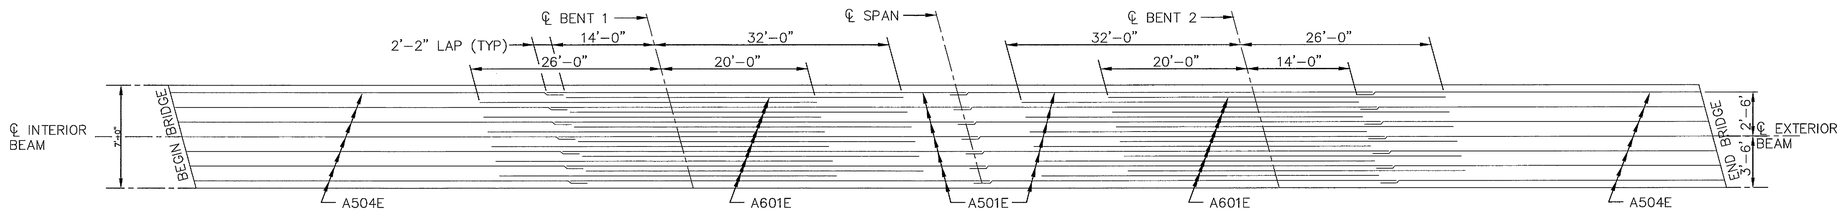

PLAN OF LONGITUDINAL TOP BARS IN SLAB

SCALE: 1/16" = 1'-0"

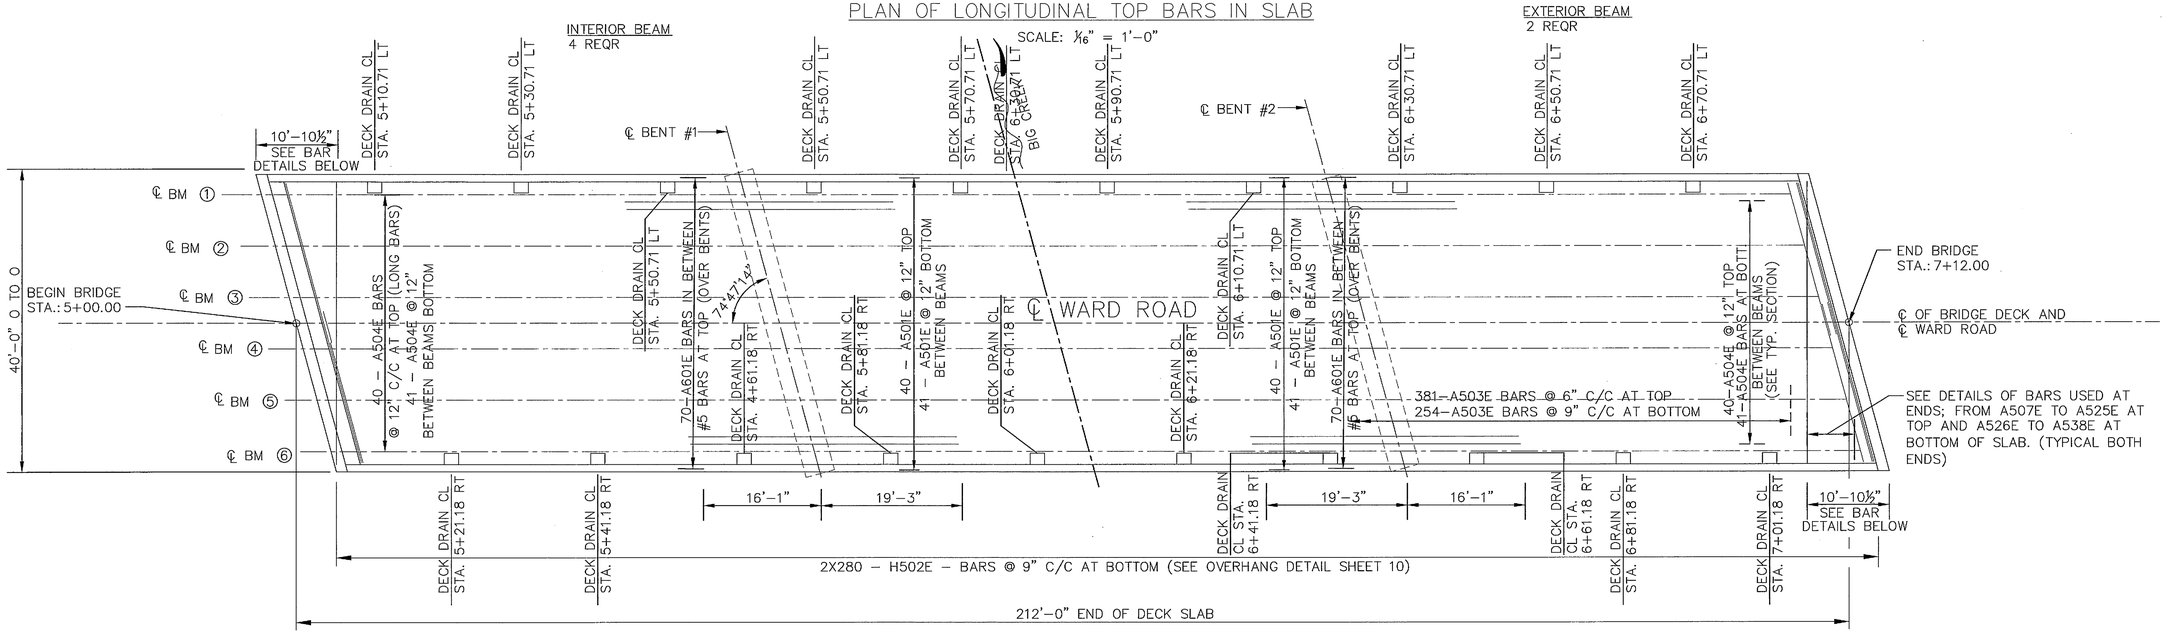

SUPERSTRUCTURE SLAB PLAN

SCALE: 1/16" = 1'-0"
(SHOWING REBAR DETAILS)

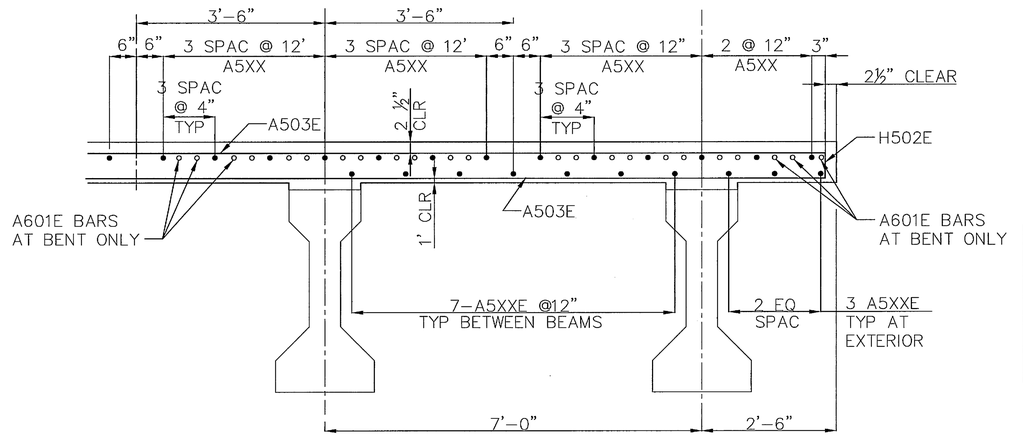

MIN. SPLICE LENGTH: #5 – 2'-2"
#6 – 2'-9"
#7 – 3'-0"

ESTIMATED QUANTITIES SUPERSTRUCTURE		
CLASS 'D' CONCRETE BRIDGE DECK CY	REINFORCING STEEL EPOXY COATED LB	REINFORCING STEEL LB
252.1	60,000	2,000

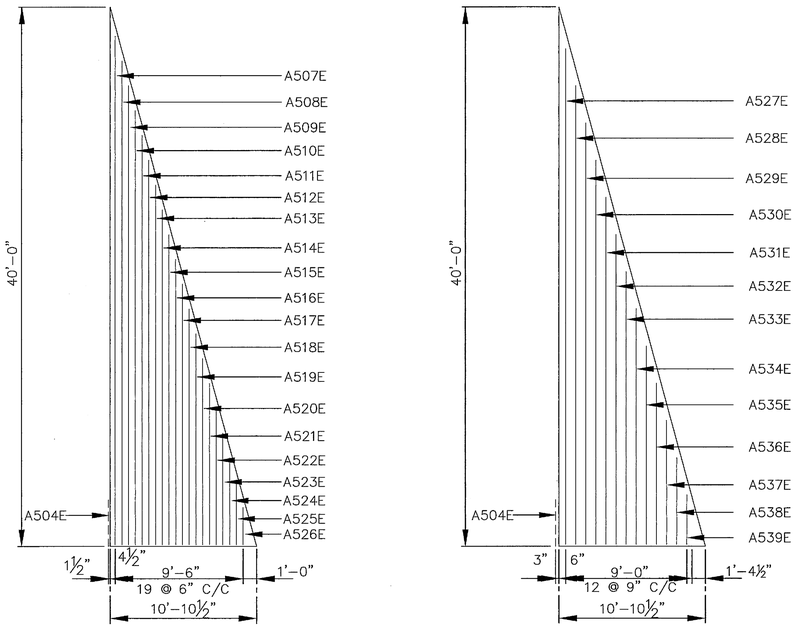

SHEET 12 OF 29

AFRAM CORPORATION
ENGINEERING -CONSTRUCTION MANAGEMENT
119 SOUTH MAIN ST, SUITE 500
MEMPHIS, TENNESSEE 38103
PH (901) 543-1116 FAX (901) 543-8799
www.aframcorp.com

REVISIONS		
NO.	DATE	DESCRIPTIONS

JOHN B. JERNIGAN REGISTERED ENGINEER 19021 NO. 5368 STATE OF TENNESSEE

STATE OF TENNESSEE
SHELBY COUNTY, TN.
WARD ROAD
OVER BIG CREEK

SUPERSTRUCTURE SLAB

DATE: FEBRUARY 17, 2012 SCALE: N.T.S

DRAWN: JP CHECKED: HSJ APPROVED: