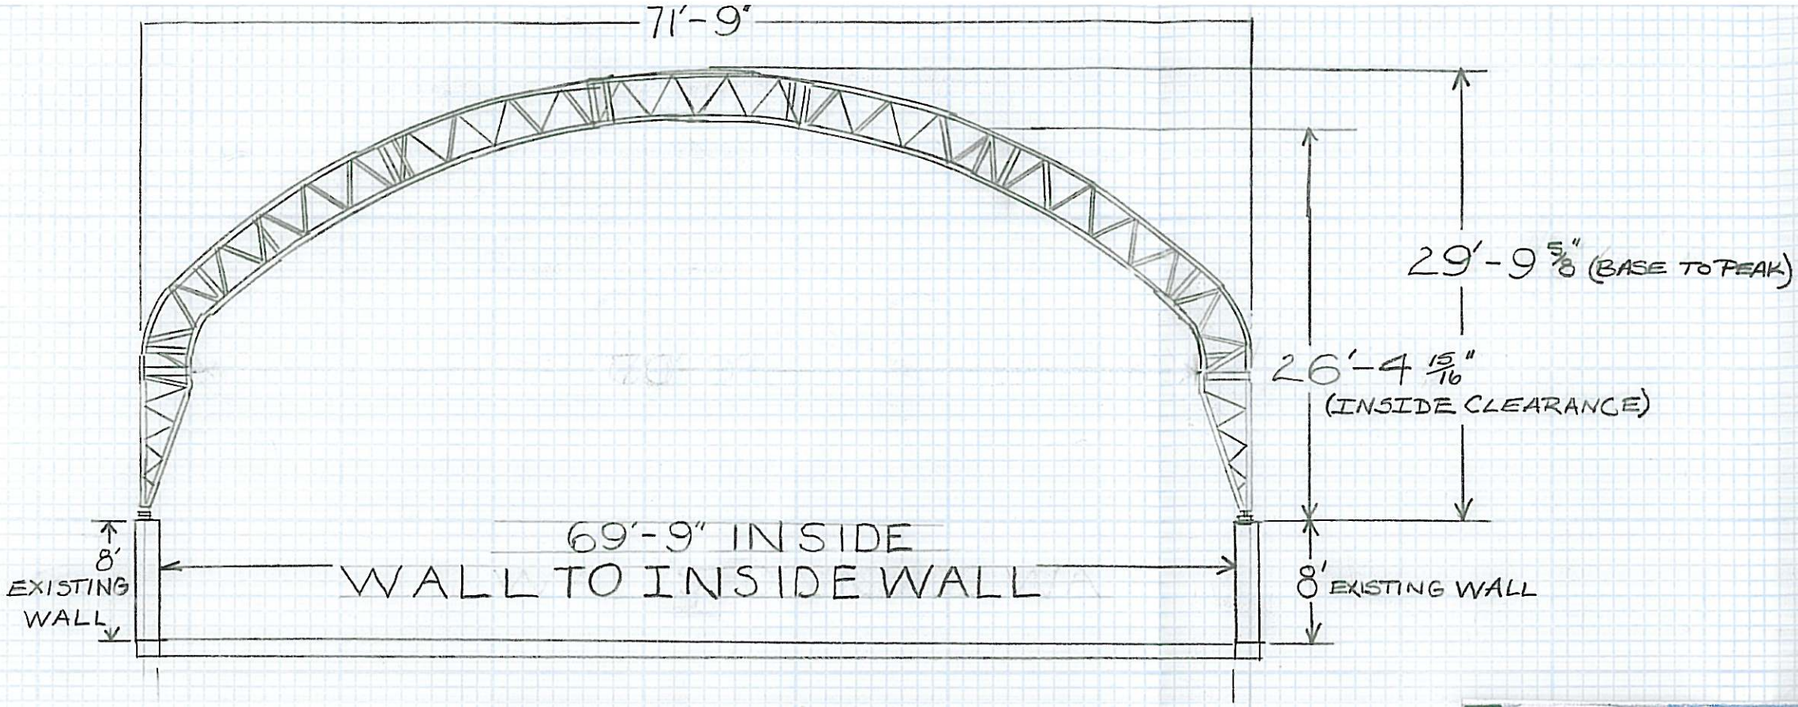

EAST ELEVATION

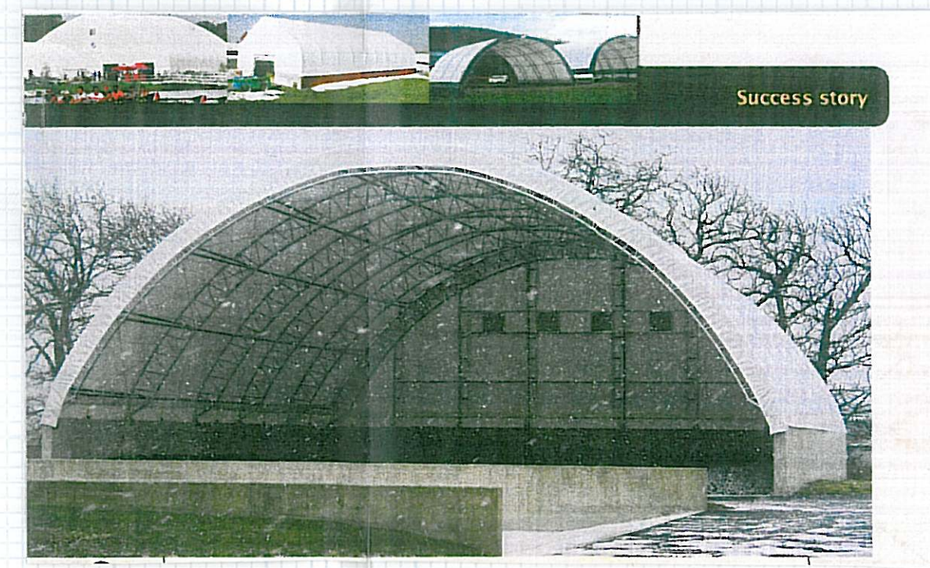

NORTH ELEVATION