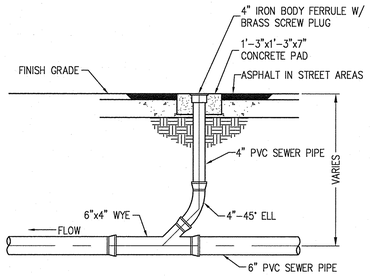

6" SEWER CLEAN-OUT
N.T.S.

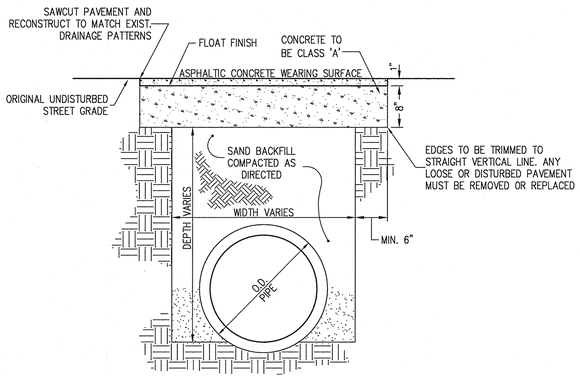

APHALT SURFACE REPAIR
N.T.S.

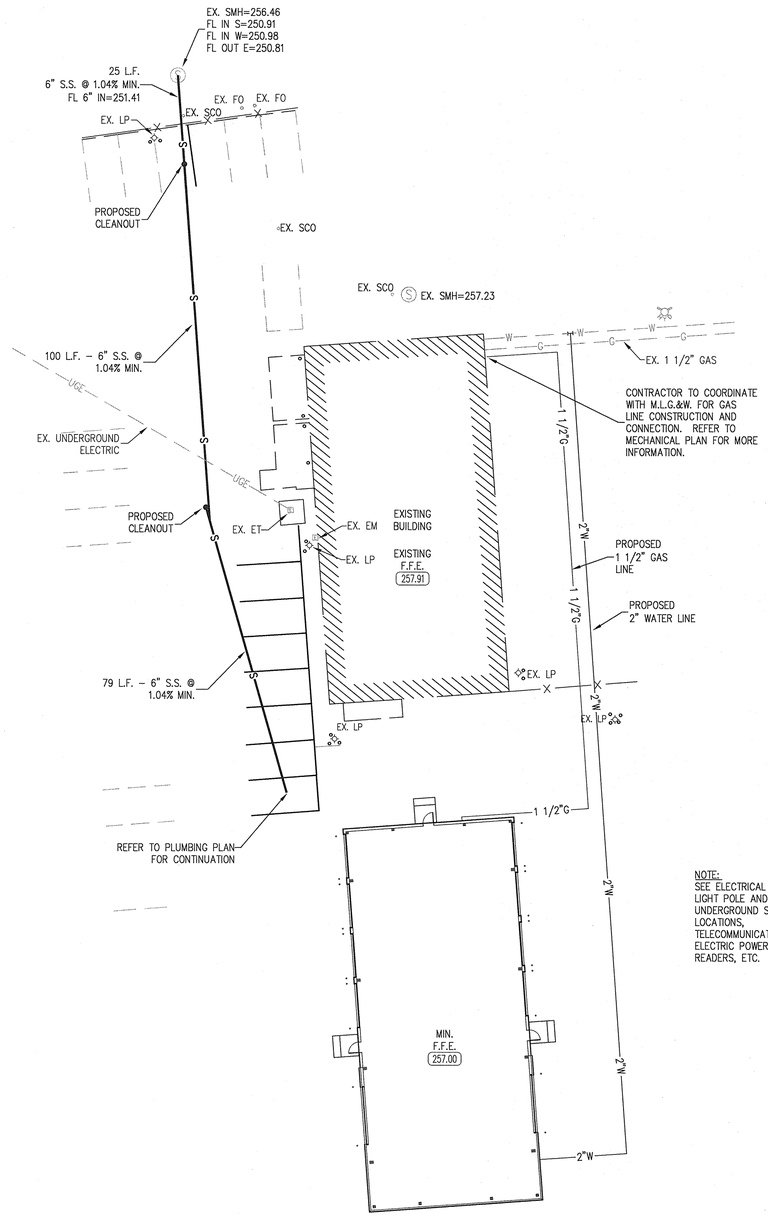

NOTE:
SEE ELECTRICAL PLAN FOR
LIGHT POLE AND
UNDERGROUND SERVICE
LOCATIONS,
TELECOMMUNICATIONS,
ELECTRIC POWER TO CARD
READERS, ETC.

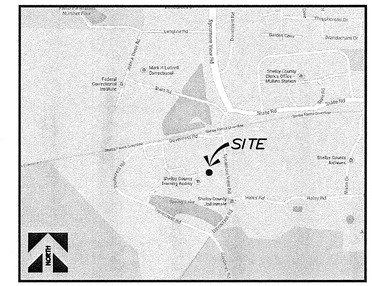

VICINITY MAP
NOT TO SCALE

20 10 0 20 40
SCALE: 1" = 20'
NORTH

SITE UTILITY LEGEND	
PROPOSED SEWER	—S—
PROPOSED WATER	—2"W—
PROPOSED GAS	—1 1/2"G—

ENGINEERING • SURVEYING • LAND PLANNING • LANDSCAPE ARCHITECTURE
1755 LYNNFIELD ROAD, SUITE 100 • MEMPHIS, TENNESSEE 38119-7233 • (901)758-0400

1401720h01.DWG

revisions

no.	date

seal

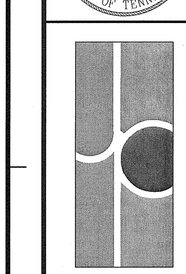

john pruett architects
1869 madison ave.
memphis, tn 38104
(901) 721-9062
pruettarchitects@bellsouth.net
www.pruettarchitects.com

Shelby County Sheriff's Department
EQUIPMENT STORAGE BUILDING
989 Dovecrest Road, Memphis, TN 38134

BID DOCUMENT SET

sheet name
SITE UTILITY PLAN

date
April 29, 2014

C-4