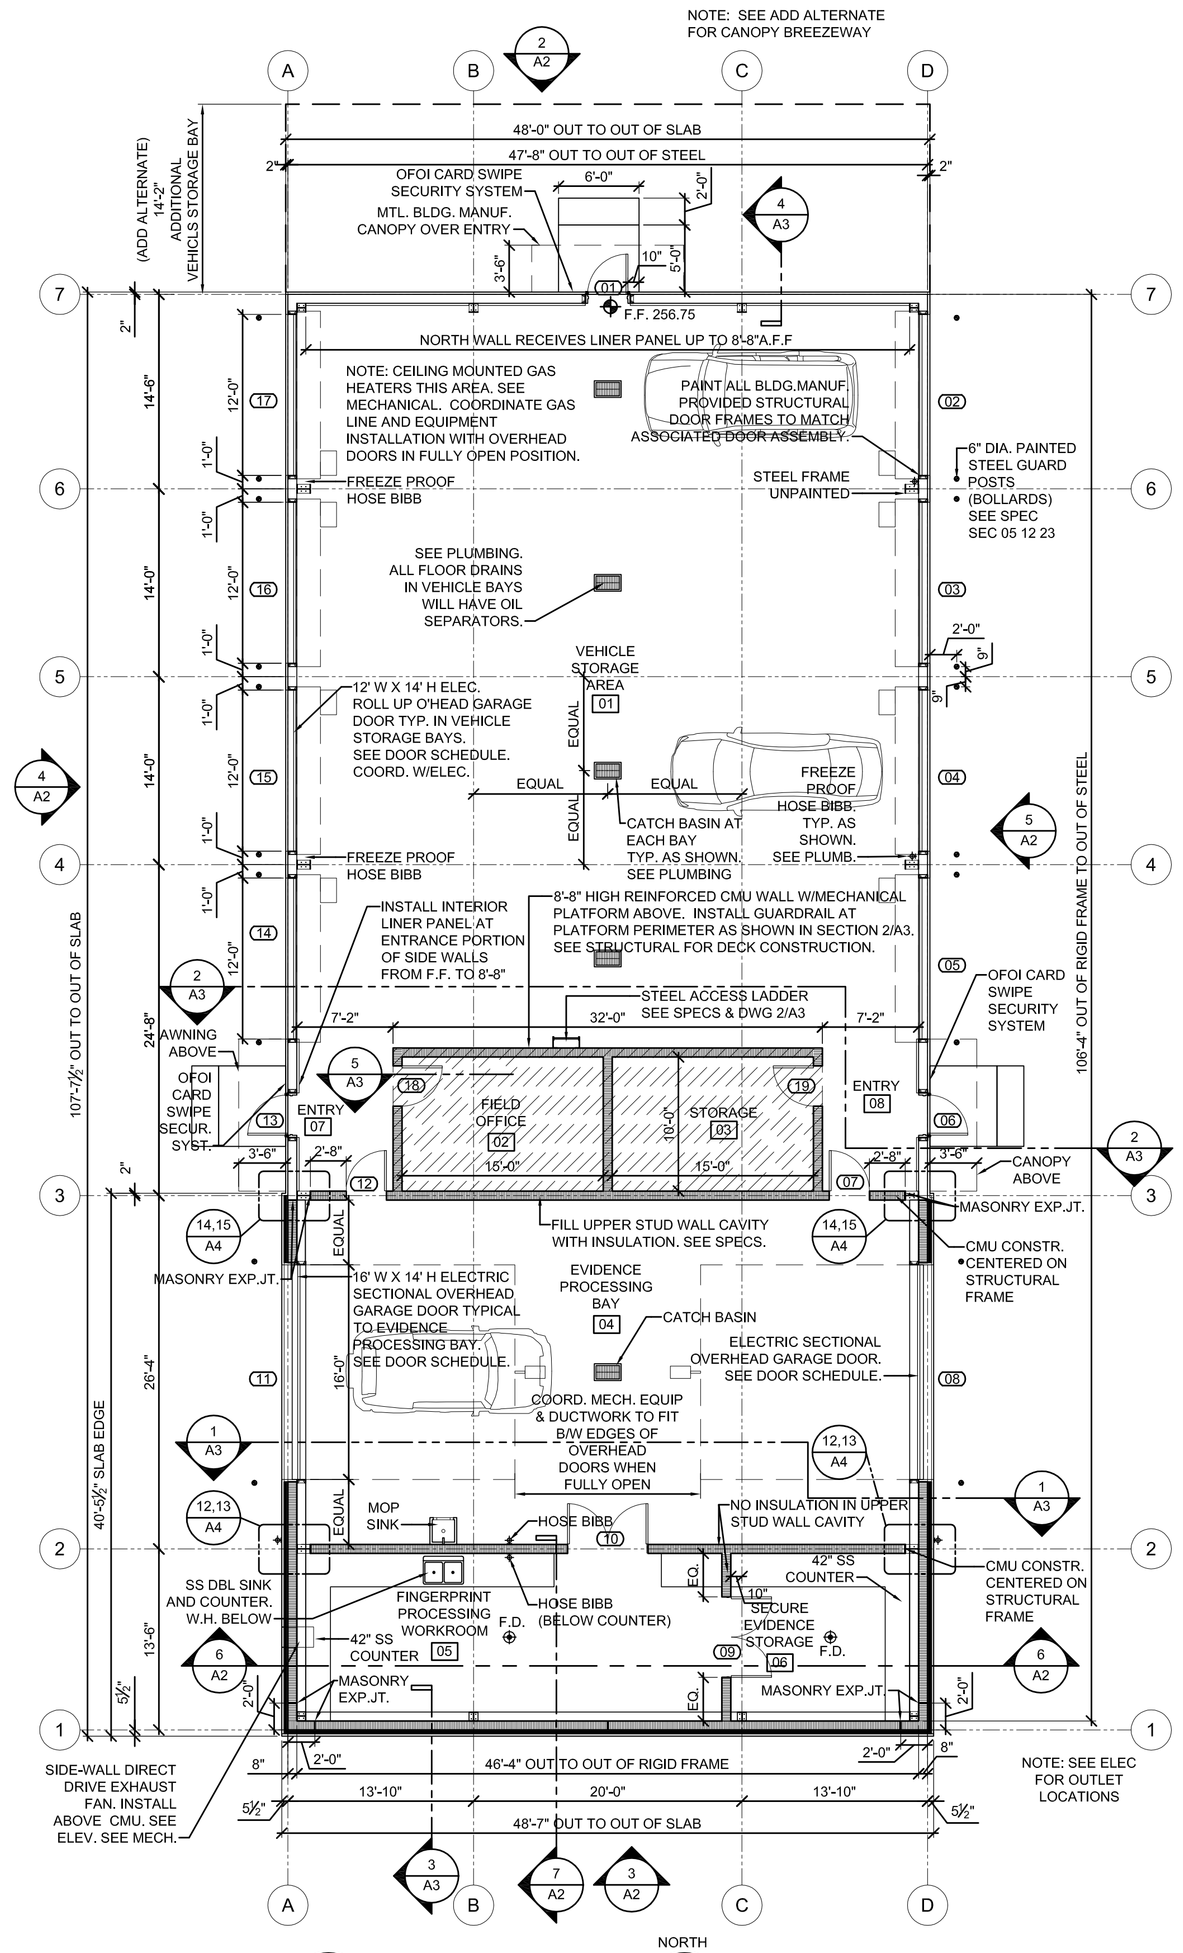

FLOOR PLAN

1/8"=1'-0"

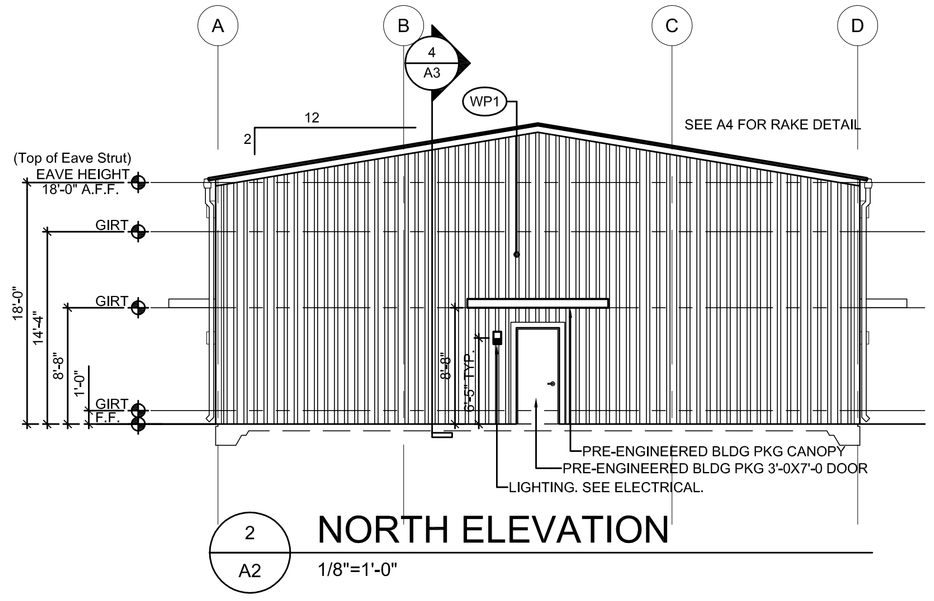

NORTH ELEVATION

1/8"=1'-0"

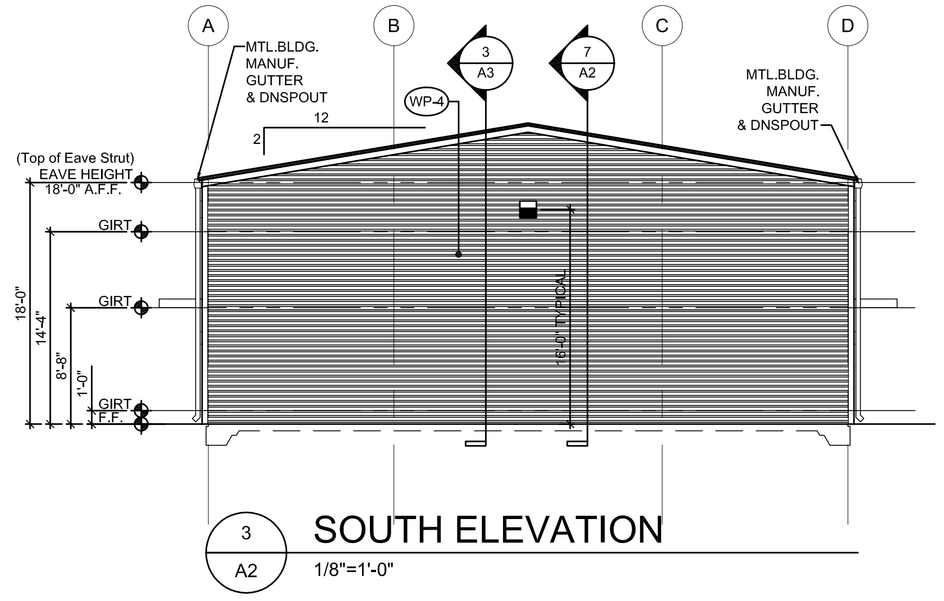

SOUTH ELEVATION

1/8"=1'-0"

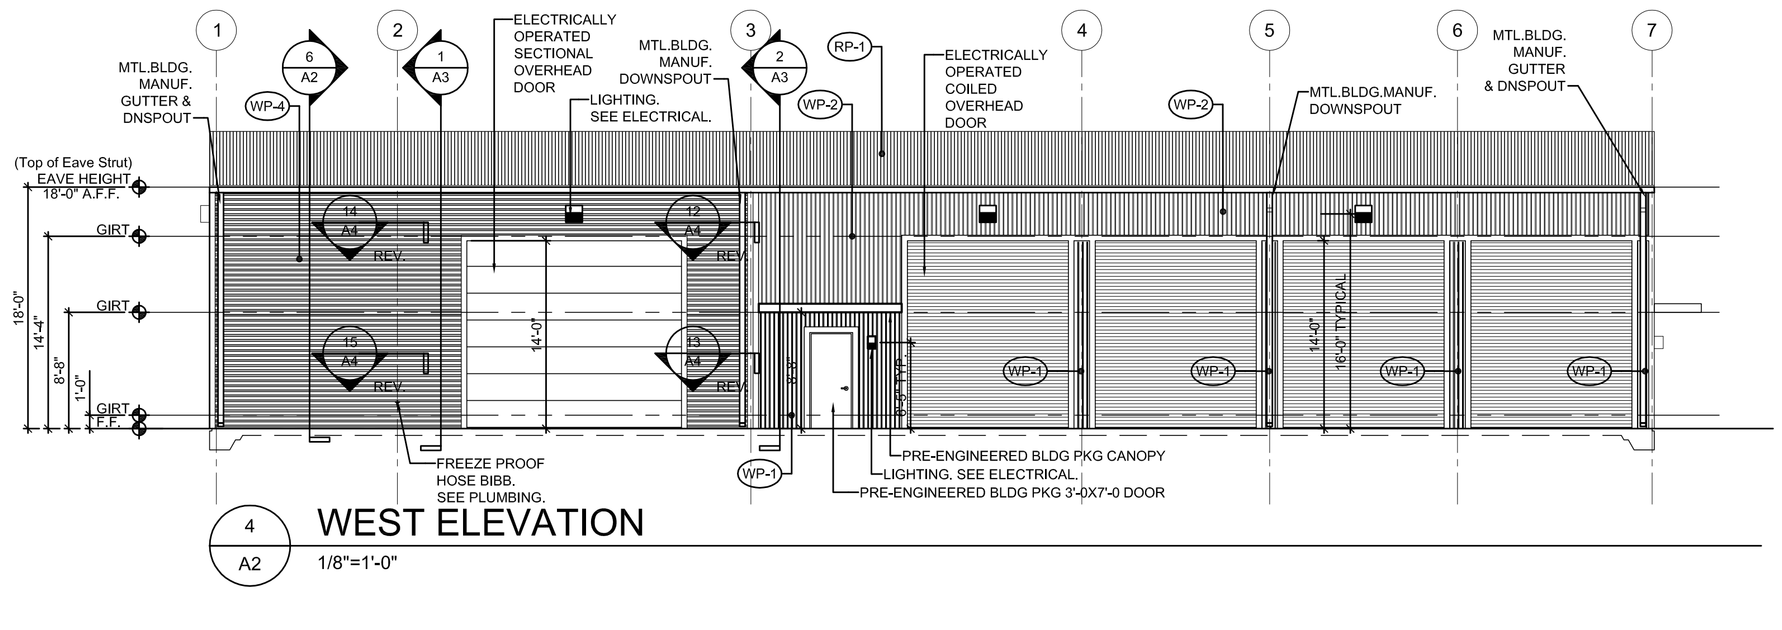

WEST ELEVATION

1/8"=1'-0"

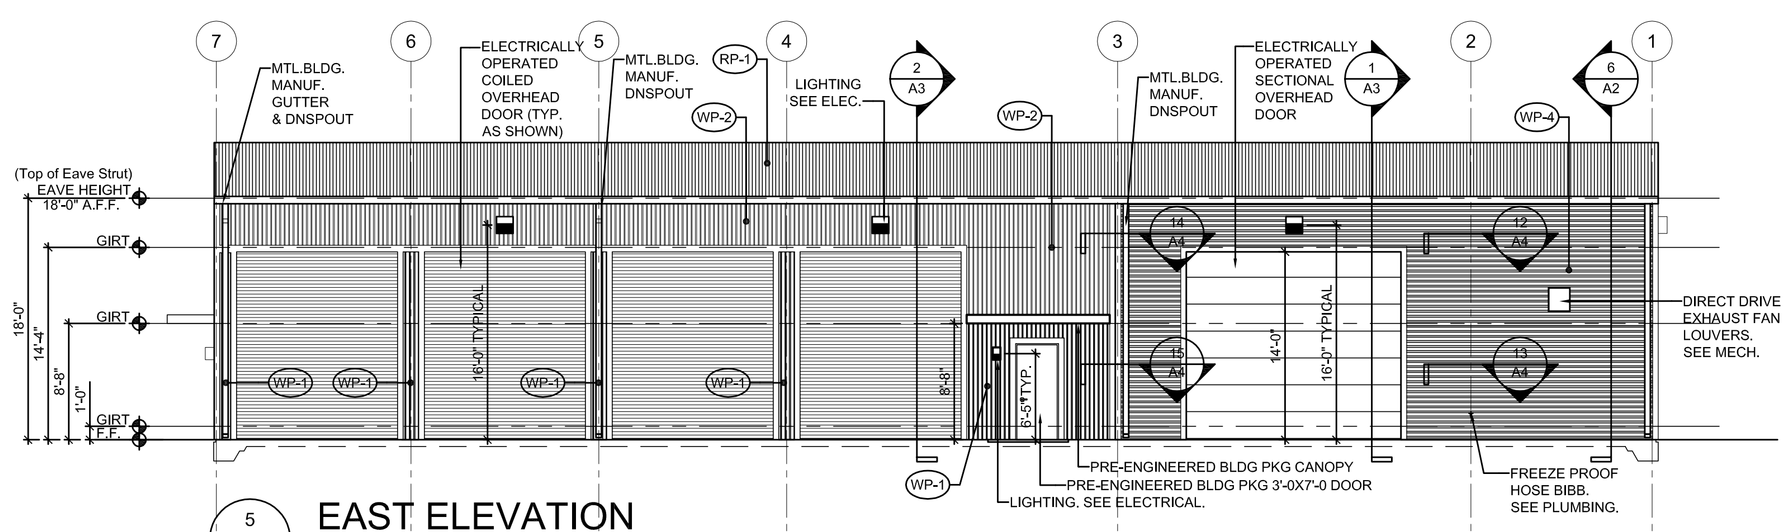

EAST ELEVATION

1/8"=1'-0"

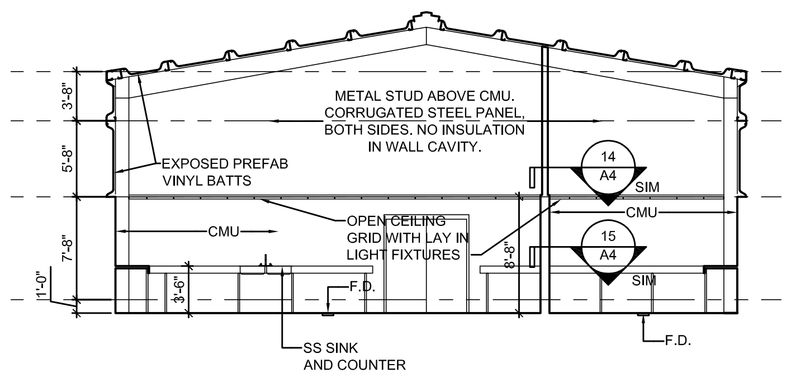

SECT/ELEVATION

1/8"=1'-0"

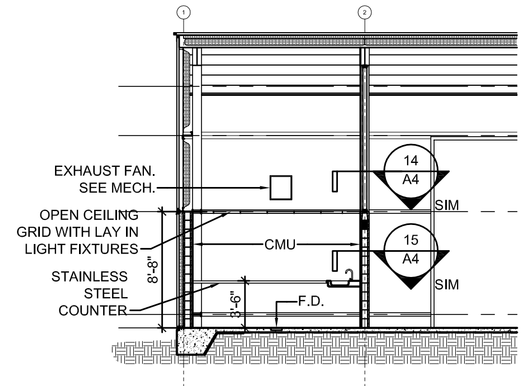

SECT/ELEVATION

1/8"=1'-0"

ROOF PANEL LEGEND

- RP-1: Pre-Engineered Standing Seam Roof System Roof Panel.

WALL PANEL LEGEND

- WP-1: Pre-Engineered Exterior Wall Panel (Opaque). See Spec Section 13 34 19 "Pre-Engineered Steel Buildings".
- WP-2: Pre-Engineered Exterior Wall Panel (Translucent). See Spec Section 13 34 19 "Pre-Engineered Steel Buildings"
- WP-3: Pre-Engineered Liner Panel. Interior. See Sheet A3. See Spec Section 13 34 19 "Pre-Engineered Steel Buildings"
- WP-4: Non Pre-Engineered Steel Building Manufacturer furnished prefinished, concealed fastener horizontal metal wall panel. See Spec Section 07 40 00 "Pre-Formed Metal Wall Panels"

revisions

no.	date

seal

JOHN R. PRUETT REGISTERED ARCHITECT STATE OF TENNESSEE NO. 20969 4-29-14

john pruett architects
1869 madison ave.
memphis, tn 38104
(901) 721-9062
pruettarchitects@bellsouth.net
www.pruettarchitects.com

Shelby County Sheriff's Department
EQUIPMENT STORAGE BUILDING
989 Dovecrest Road, Memphis, TN 38134

BID DOCUMENT SET

sheet name

FLOOR PLAN

EXTERIOR ELEVATIONS

SECTION / ELEVATIONS

date

April 29, 2014

A2