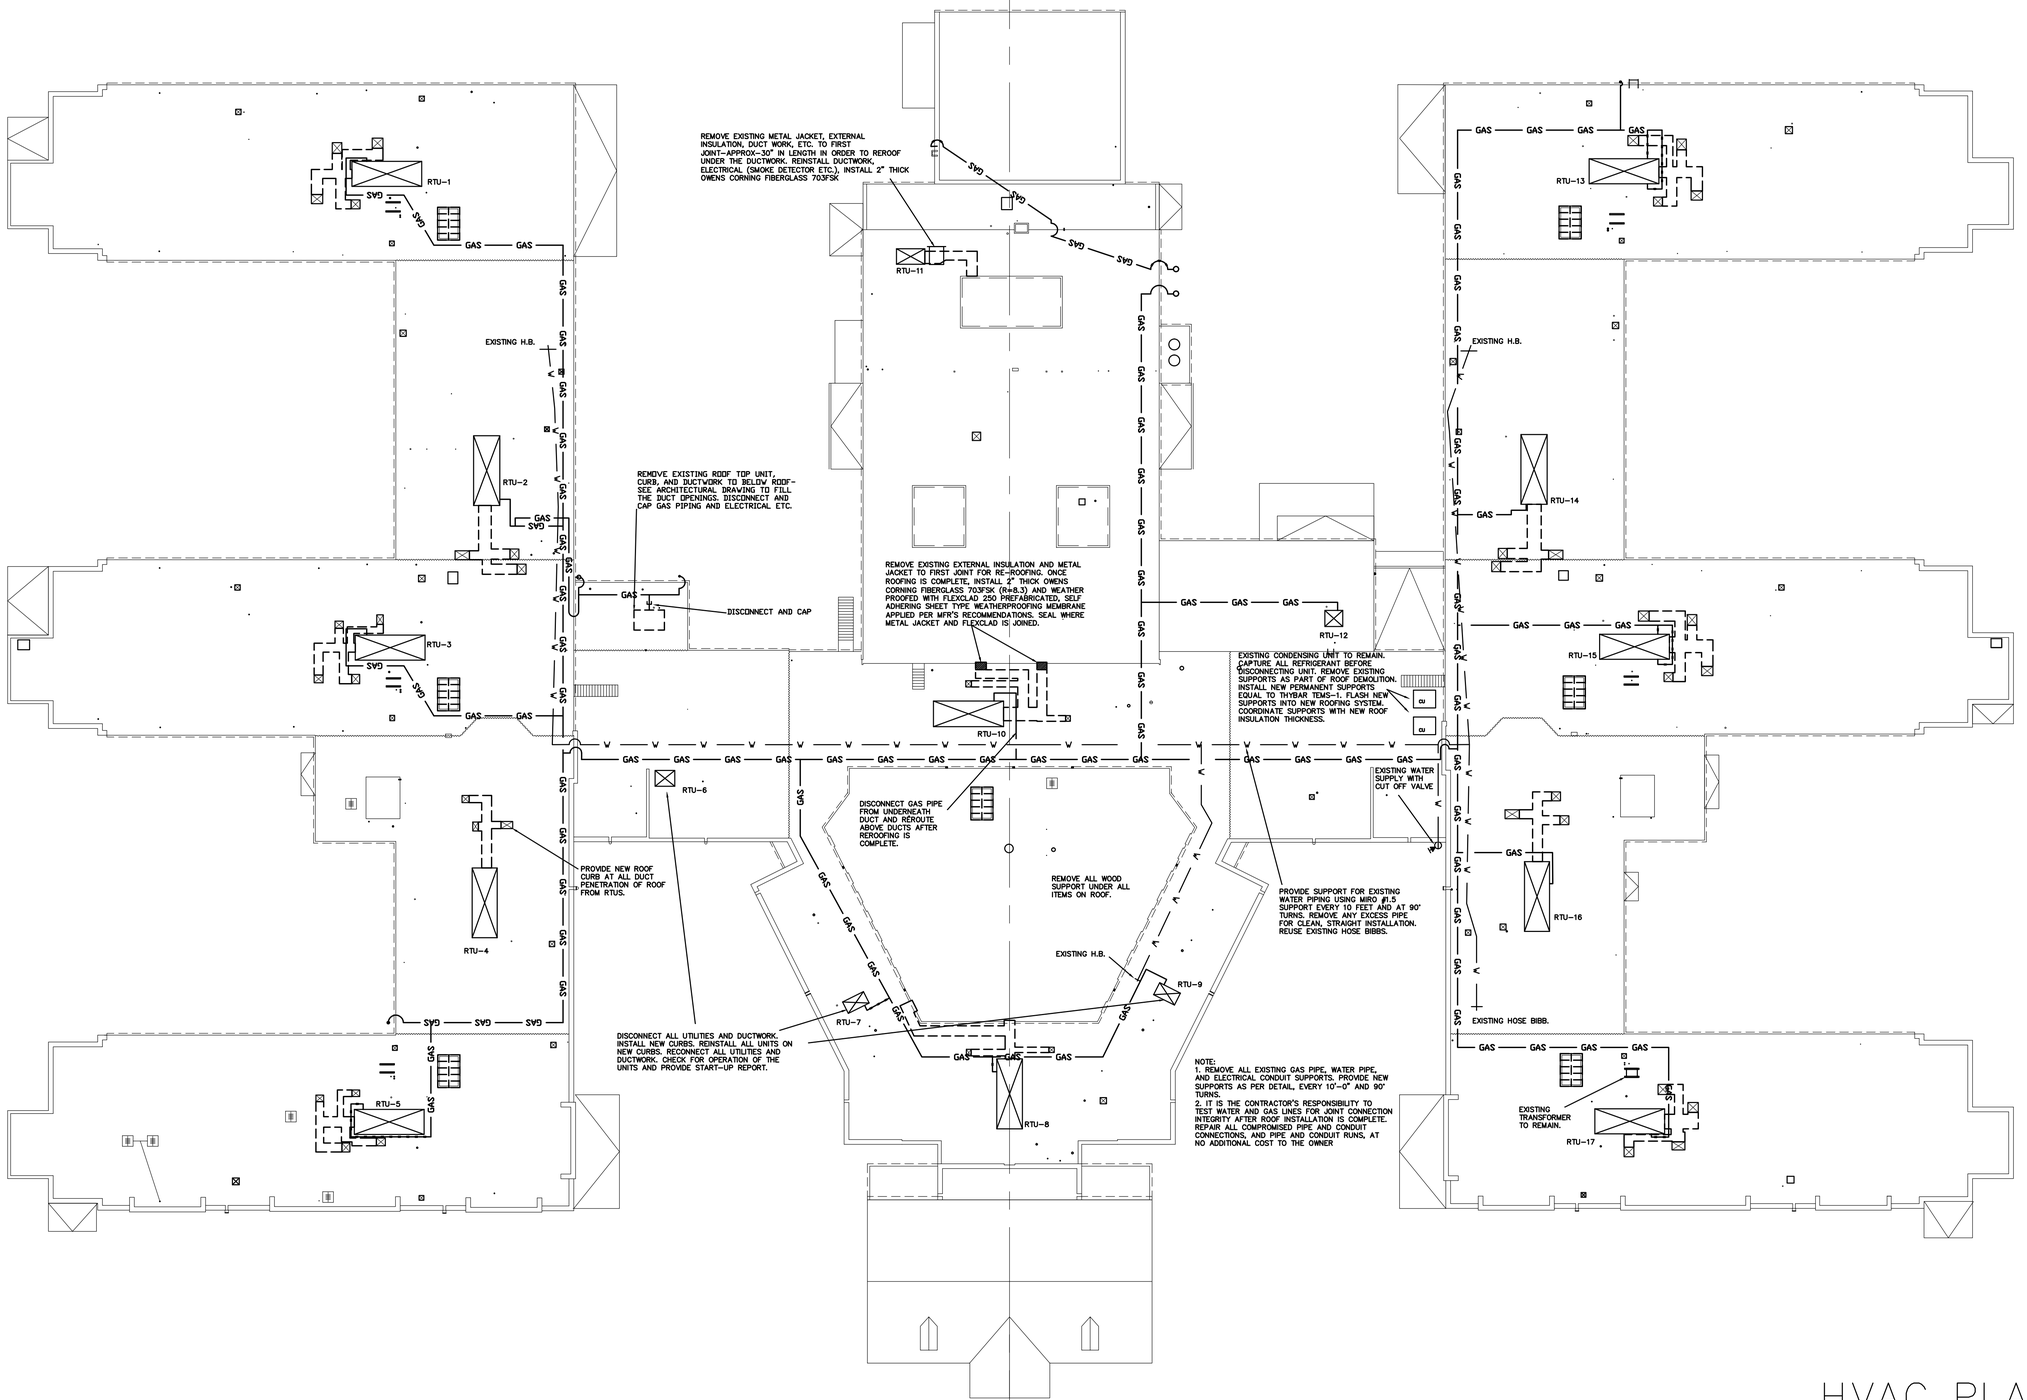

NOTE:
1. REMOVE ALL EXISTING GAS PIPE, WATER PIPE, AND ELECTRICAL CONDUIT SUPPORTS. PROVIDE NEW SUPPORTS AS PER DETAIL, EVERY 10'-0" AND 90° TURNS.
2. IT IS THE CONTRACTOR'S RESPONSIBILITY TO TEST WATER AND GAS LINES FOR JOINT CONNECTION INTEGRITY AFTER ROOF INSTALLATION IS COMPLETE. REPAIR ALL COMPROMISED PIPE AND CONDUIT CONNECTIONS, AND PIPE AND CONDUIT RUNS, AT NO ADDITIONAL COST TO THE OWNER

HVAC PLANS

SCALE: 1/20" = 1'-0"

revisions

no.	date

seal

john pruett architects
1869 madison ave.
memphis, tn 38104
(901) 721-9062

pruettarchitects@bellsouth.net
www.pruettarchitects.com

ROOF REPLACEMENT
Peggy Edmiston Administration Building
1075 Mullins Station Road, Memphis, TN 38134

BID DOCUMENT SET

sheet name
M-1

date
11.18.2013