NOTES

DO NOT SCALE THESE DRAWINGS;
RELATIVE DISTANCE BETWEEN FOOTINGS/COLUMNS ARE DEFINED ON THIS PLAN; ADDITIONAL INFORMATION ON LOCATING FOOTINGS TO AVOID (E)UTILITIES AND BUILDING FOOTINGS IS FOUND ON S3.0; ARCHITECT SHALL SPECIFY ABSOLUTE LOCATIONS (I.E. ORIGIN POINTS & ALIGNMENT)
SEE ARCHITECTURAL DRAWINGS FOR: DECK EXTENTS & COLUMN HEIGHTS & BEAM SLOPES, ETC;
ROOF DECK SHALL BE: EPIC WP750 16/18; MAX SIMPLE SPAN = 32'-0"; MAX CANTILEVER = 16'-0"; 3-#12 SELF-TAPPING SCREWS ANCHORING EA 36" WIDE PANEL TO SUPPORT BEAMS; SIDELAP FASTENERS PER MANUFACTURER;
SEE NOTES ON S3.0 AND S3.1 FOR ADDITIONAL INFO;

UTILITIES SURVEY SHOWN IN BACKGROUND FOR CONVENIENCE. ARCHITECT TO DETERMINE WHICH UTILITIES ARE ALLOWED TO BE CUT.
SEE ACTUAL SURVEY DRAWINGS OR DIGITAL FILE BY "ETI" FOR THE SURVEY INFO.

UGU= underground unknown
UGG= underground gas
UGS = underground sewer
UGE= underground electric
UGW= underground water
UG DRAINS= Storm Sewers(sometimes labeled "sewers")

LEGEND

TYPICAL FOUNDATION
10"ø PIPE COLUMN ON 24"ø DRILLED PIER

- SEE 1/S3.1 FOR SUPERSTRUCTURE
- SEE 1/S3.0 FOR FOUNDATION
- DRILLED PIERS ARE TYPE A. UNLESS NOTED 'TYPE B'

HSS9x5 — BEAM @ ROOF LEVEL SUPPORTING 'EPIC' DECK; ALL HSS SECTIONS ARE ¼" THICK, U.N.O; SEE 1/S3.1 FOR TYPICAL ELEVATION

HSS10x4 EXP. JOINT — BEAM @ ROOF LEVEL SUPPORTING 'EPIC' DECK@ EXP. JOINT, SEE 4/S3.1 FOR TYPICAL EXP. JOINT DETAIL

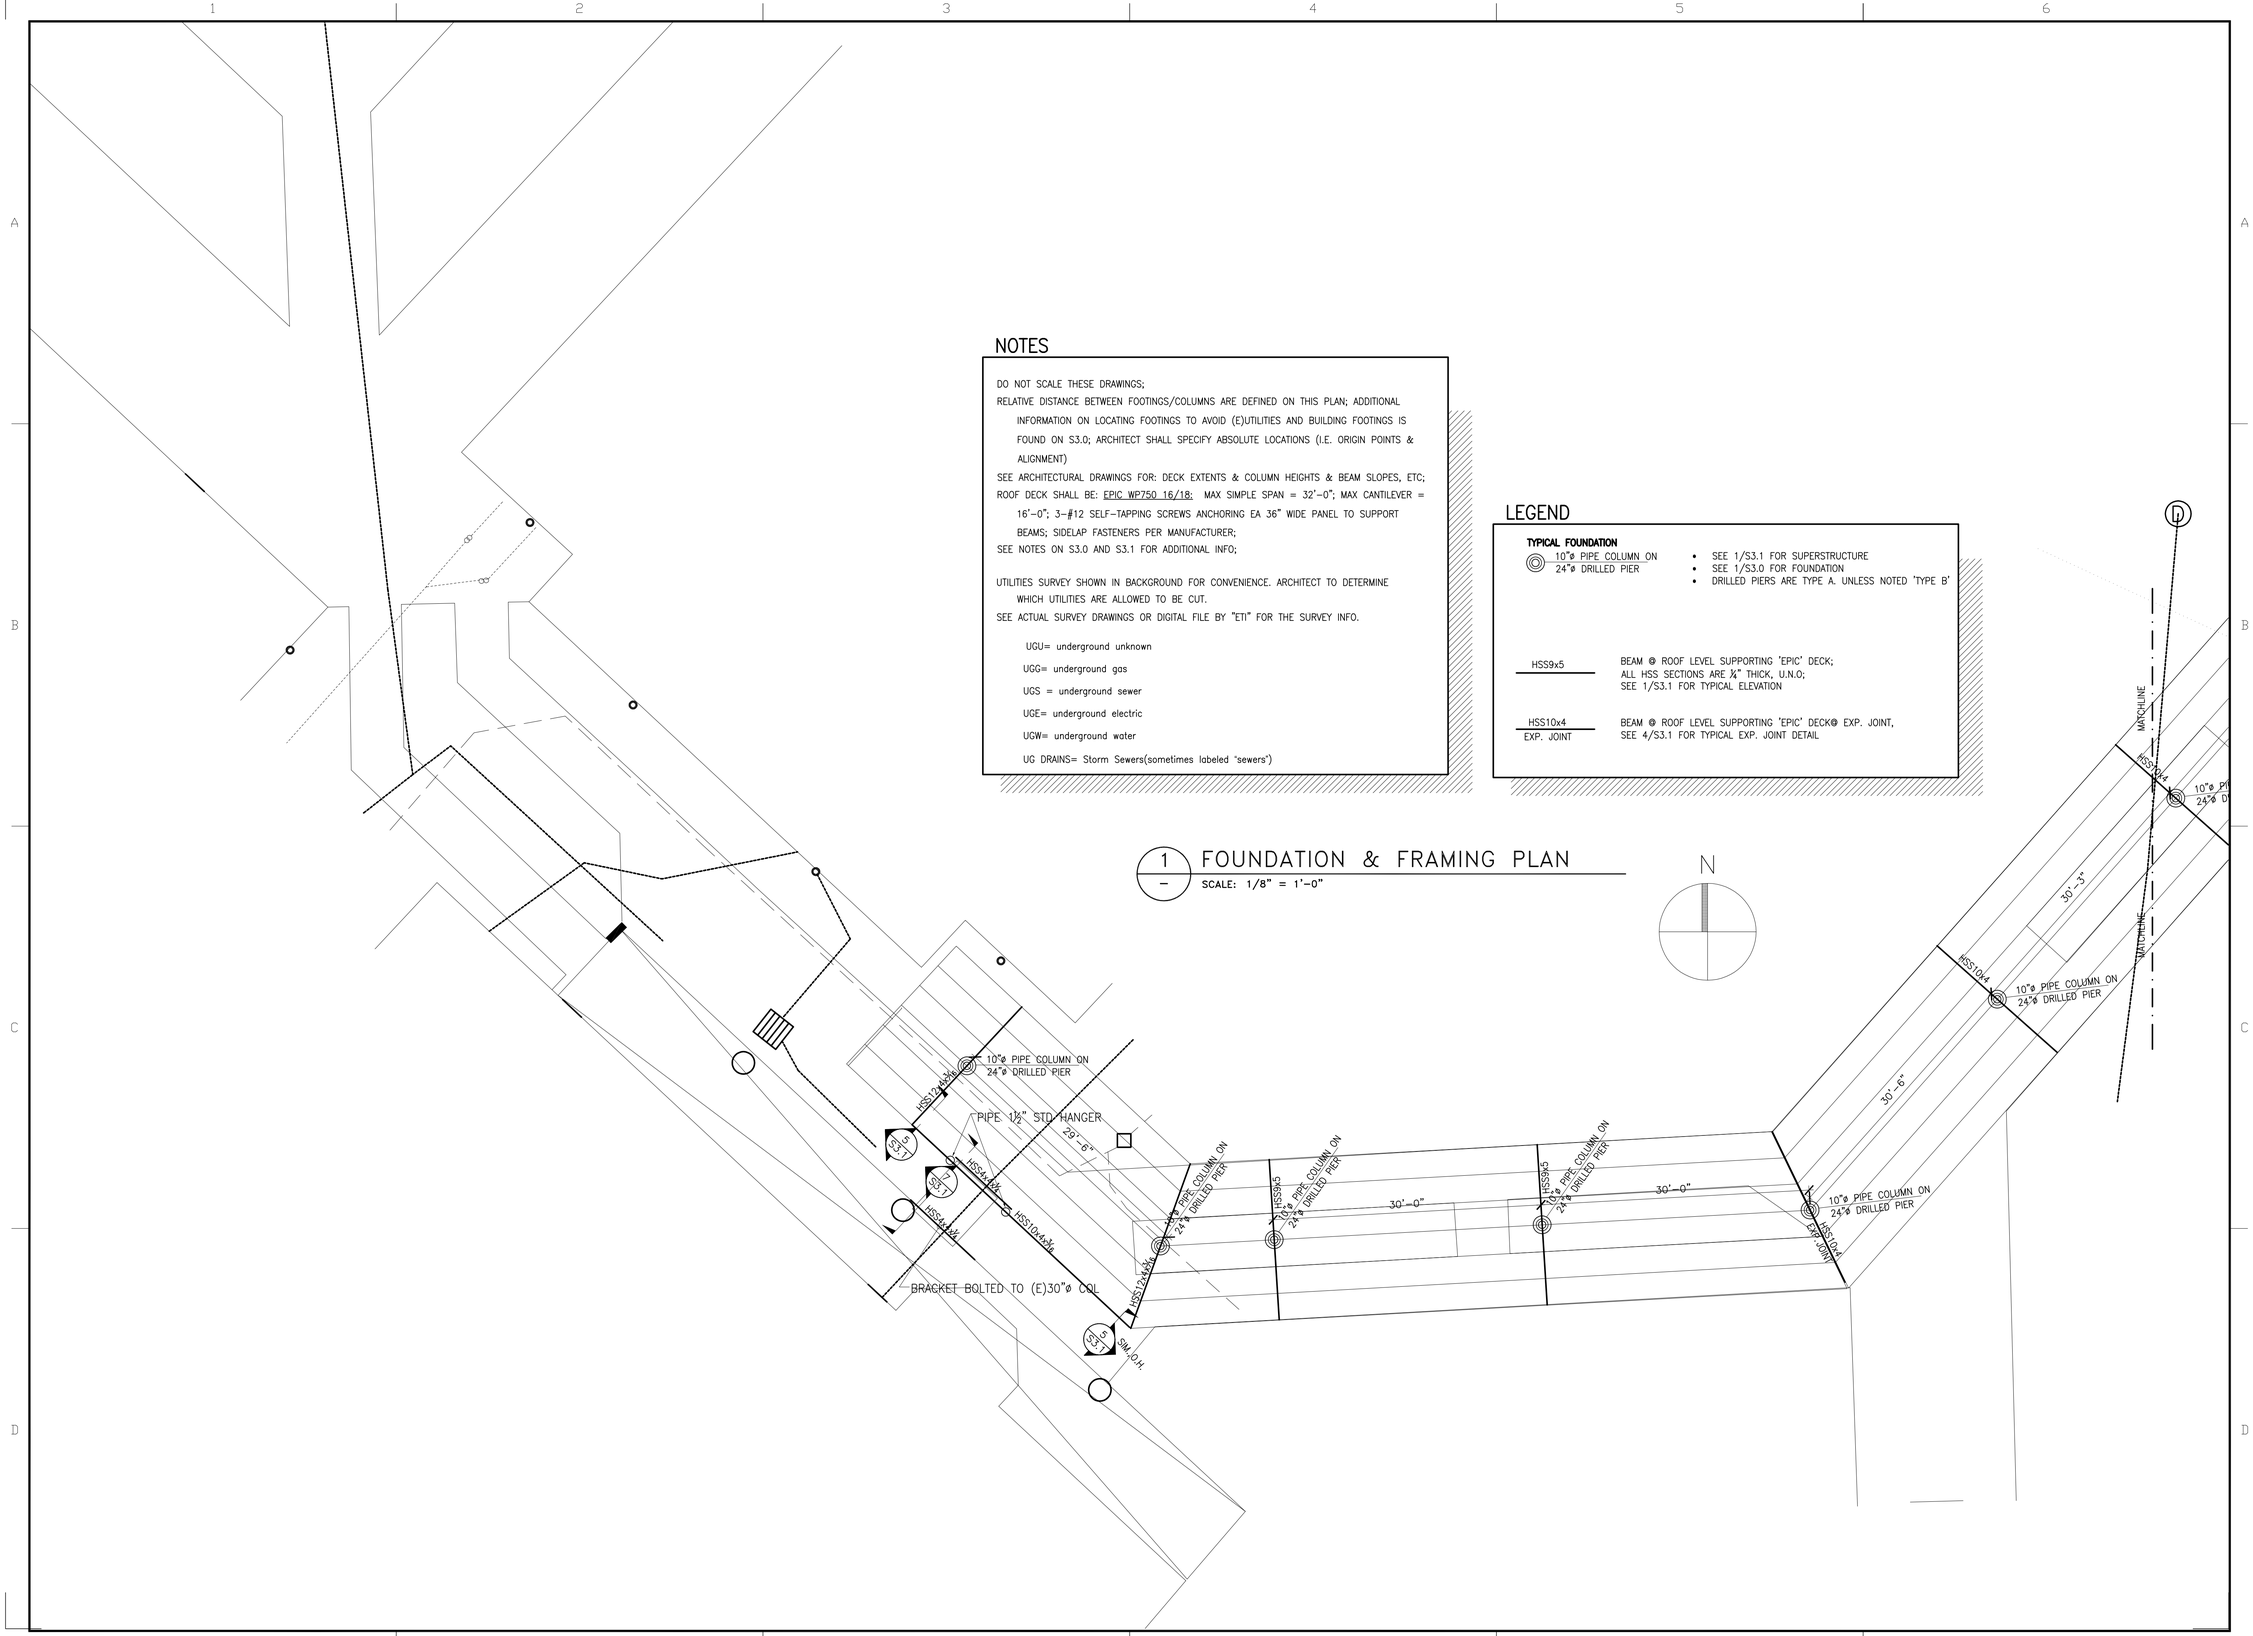

1 FOUNDATION & FRAMING PLAN
SCALE: 1/8" = 1'-0"

revisions

no.	date
1	6-12-15

seal

john pruett architects
1869 madison ave.
memphis, tn 38104
(901) 721-9062

pruettarchitects@bellsouth.net
www.pruettarchitects.com

Shelby County Department of Corrections

WALKWAY CANOPY
1045 Mullins Station Road, Memphis, TN 38134

BID SET

sheet name
WEST END STRUCTURAL PLAN

date
06/12/2015

S2.0