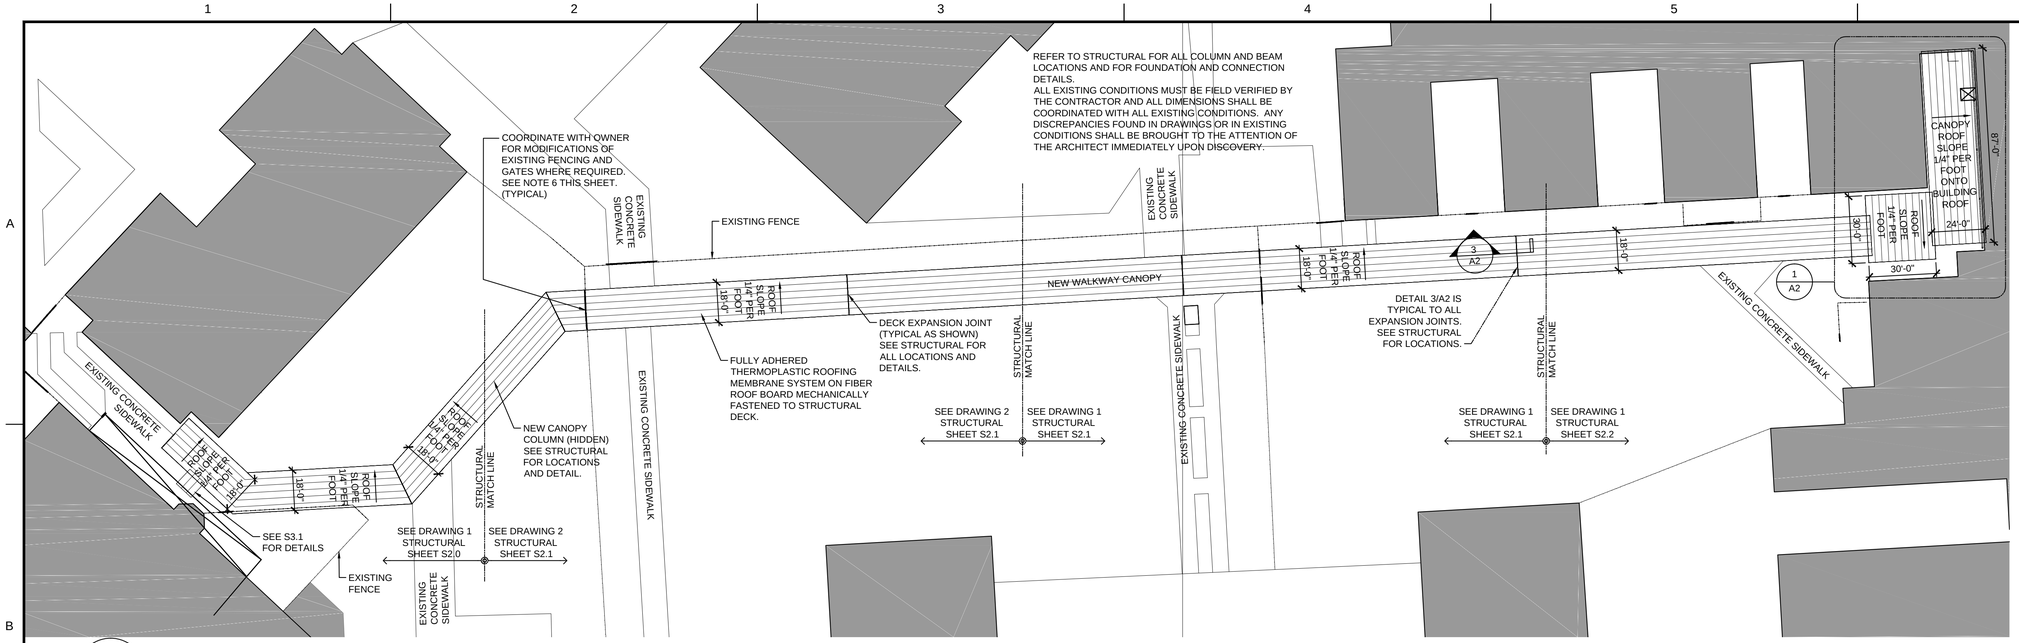

1 / A1 OVERALL PLAN (ROOF)

1/32"=1'-0"

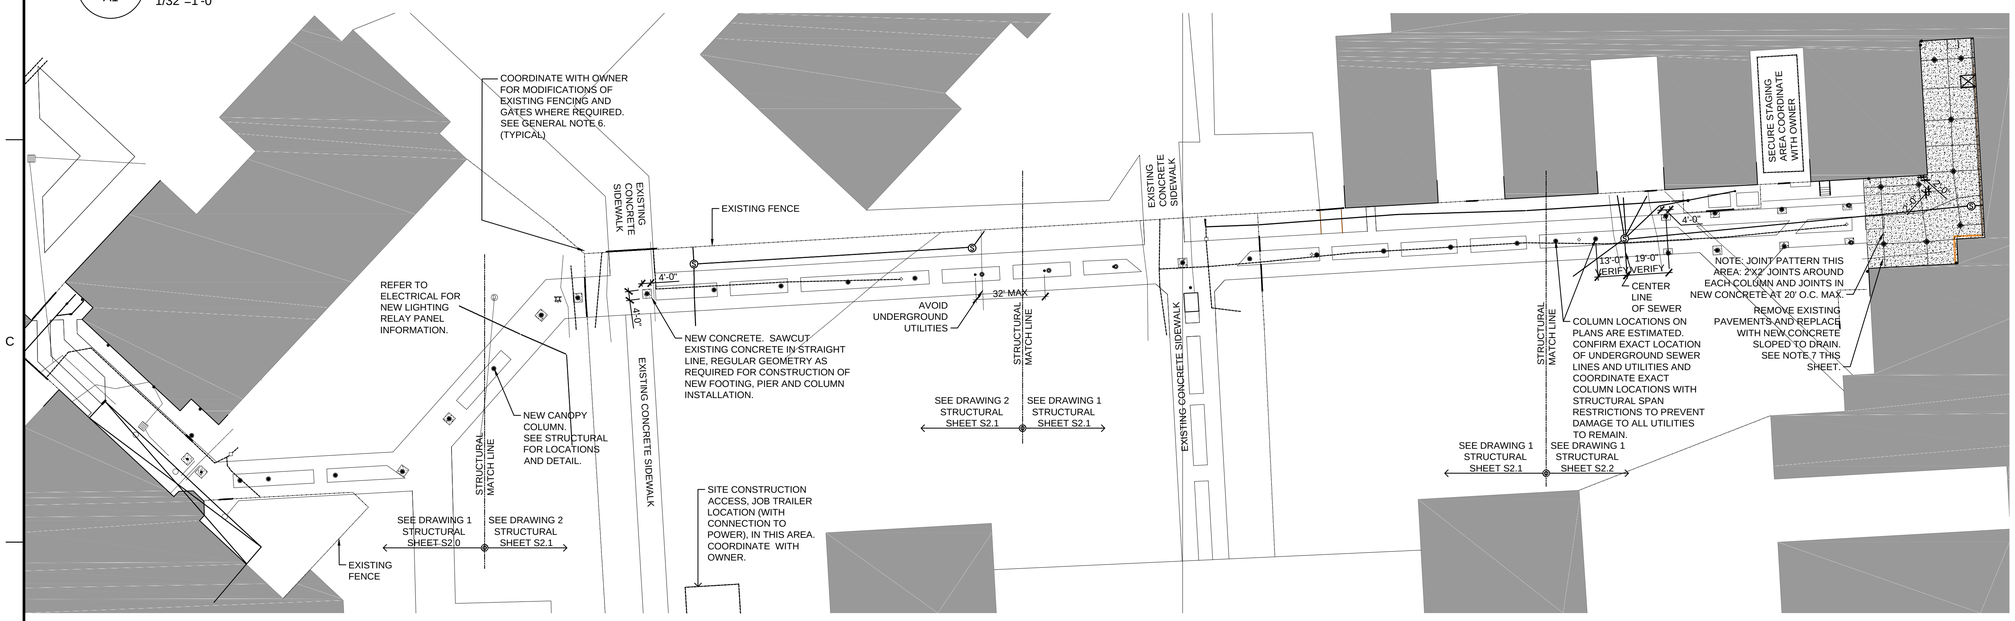

2 / A1 OVERALL PLAN (GROUND)

1/32"=1'-0"

NOTES

1. THE SCOPE OF THE WORK EXCLUDES THE REMOVAL OF THE EXISTING POLE MOUNTED LIGHT FIXTURES. HOWEVER, THE CONTRACTOR SHALL MAKE A PERMANENT TERMINATION OF THE POWER AT THESE FIXTURES AND REMOVE THE UPPER PORTION OF THE EXISTING BASE CONSTRUCTION TO 6" BELOW ADJACENT GRADE, MINIMUM. ALL STEEL EXPOSED DURING THIS CONSTRUCTION REMOVAL SHALL BE GROUND DOWN FLUSH TO THE REMAINING CONCRETE. CONTRACTOR IS RESPONSIBLE FOR COVERING THE REMAINING BASE WITH EITHER REPLACEMENT CONCRETE TO ALIGN WITH THE ADJACENT WALKWAY OR WITH SOIL AND GRASS TO ALIGN WITH ADJACENT GRADE.

2. ALL AREAS OF GROUNDS DISTURBED BY DEMOLITION OR NEW CONSTRUCTION SHALL BE RETURNED TO PRE CONTRACT CONDITION INCLUSIVE OF PROVIDING ANY REQUIRED NEW FINISHED GRADING SOD OR GRASS SEEDING REQUIRED TO REESTABLISH DISTURBED GROUND COVER, ETC.

3. LOCATIONS OF UTILITIES SHOWN IN THE CONTRACT DOCUMENTS ARE FOR REFERENCE PURPOSES ONLY AND SHALL NOT BE RELIED UPON FOR 100% ACCURACY. WHILE THE CONTRACTOR MUST EXERCISE MAXIMUM DUE DILIGENCE TO LOCATE AND AVOID ALL UNDERGROUND UTILITIES, IF DAMAGES OCCUR THE CONTRACTOR MAY APPLY CONTINGENCY ALLOWANCES TOWARDS THEIR REPAIR.

4. CONTRACTORS MAY CONSTRUCT A TEMPORARY, SECURED STORAGE AREA FOR MATERIALS WITHIN THE PROJECT SITE. CONTRACTORS SHALL COORDINATE THE DETAILS OF THE SECURED AREA WITH THE DEPARTMENT OF CORRECTIONS.

5. MAINTAIN THE SITE IN A NEAT AND ORDERLY CONDITION AT ALL TIMES; DO NOT ALLOW THE ACCUMULATION OF SCRAP, DEBRIS, WASTE MATERIAL, AND OTHER ITEMS, WHETHER REQUIRED OR NOT REQUIRED FOR THE CONSTRUCTION OF THIS WORK. REFER TO CLEANING SECTION 01 74 23 OF THE SPECIFICATIONS. DAILY CLEANUP OF ALL CONSTRUCTION MATERIALS IS THE RESPONSIBILITY OF THE CONTRACTOR AND MUST MEET THE APPROVAL OF THE OWNER.

6. ANY MODIFICATIONS TO EXISTING SECURITY CONSTRUCTION INCLUDING FENCING, GATES, AND BARBED WIRE ASSEMBLIES WHICH INTERSECT WITH CONSTRUCTION OF THE WALKWAY CANOPY SHALL BE THE RESPONSIBILITY OF THE OWNER. CONTRACTOR SHALL PROVIDE THE OWNER WITH AMPLE TIME ADVANCED NOTIFICATION IN ORDER TO PREVENT DELAY IN THE WORK AND SHALL COORDINATE WITH THE OWNER FOR TIME-EFFICIENT COMPLETION.

7. REMOVE EXISTING PAVEMENTS. PROTECT EXISTING ADJACENT CONSTRUCTION TO REMAIN. SLOPE NEW CONCRETE TO EXISTING DRAIN AND ADJUST AS REQUIRED FOR POSITIVE DRAINAGE.

8. CONTRACTOR SHALL COORDINATE WITH OWNER ON LOCATIONS FOR SPOIL DIRT.

9. CONTRACTOR IS RESPONSIBLE FOR VERIFYING SITE UTILITIES AND IS RESPONSIBLE FOR HIRING A SOILS ENGINEER TO CHECK AND VERIFY BEARING CAPACITY OF SOIL AND FINAL FOOTING PLACEMENT AS NEEDED BY THE CONTRACTOR DURING THE WORK.

revisions	
no.	date
1	REISSUED 6/12/2015

seal

JOHN R. PRUETT REGISTERED ARCHITECT NO. 20565 STATE OF TENNESSEE

john pruett architects
1869 madison ave.
memphis, tn 38104
(901) 721-9062

pruettarchitects@bellsouth.net
www.pruettarchitects.com

Shelby County Department of Corrections

WALKWAY CANOPY

1045 Mullins Station Road, Memphis, TN 38134

BID SET

sheet name

GENERAL NOTES, OVERALL PLANS

date

04/28/2015

A1