Shelby County Department of Corrections
WALKWAY CANOPY
1045 Mullins Station Road, Memphis, TN 38134

LIST OF DRAWINGS

A0 OWNER PROVIDED UTILITY LOCATION PLAN
A1 COVER, LIST OF DRAWINGS, GENERAL NOTES, OVERALL PLANS
A2 PARTIAL ENLARGED PLAN, SECTION, DETAILS
S2.0 WEST END STRUCTURAL PLAN
S2.1 CENTER PORTION STRUCTURAL PLANS
S2.2 EAST END STRUCTURAL PLAN
S3.0 FOUNDATION DETAILS AND NOTES
S3.1 STEEL DETAILS AND NOTES
E1 ELECTRICAL PLAN
E2 ELECTRICAL SPECIFICATIONS

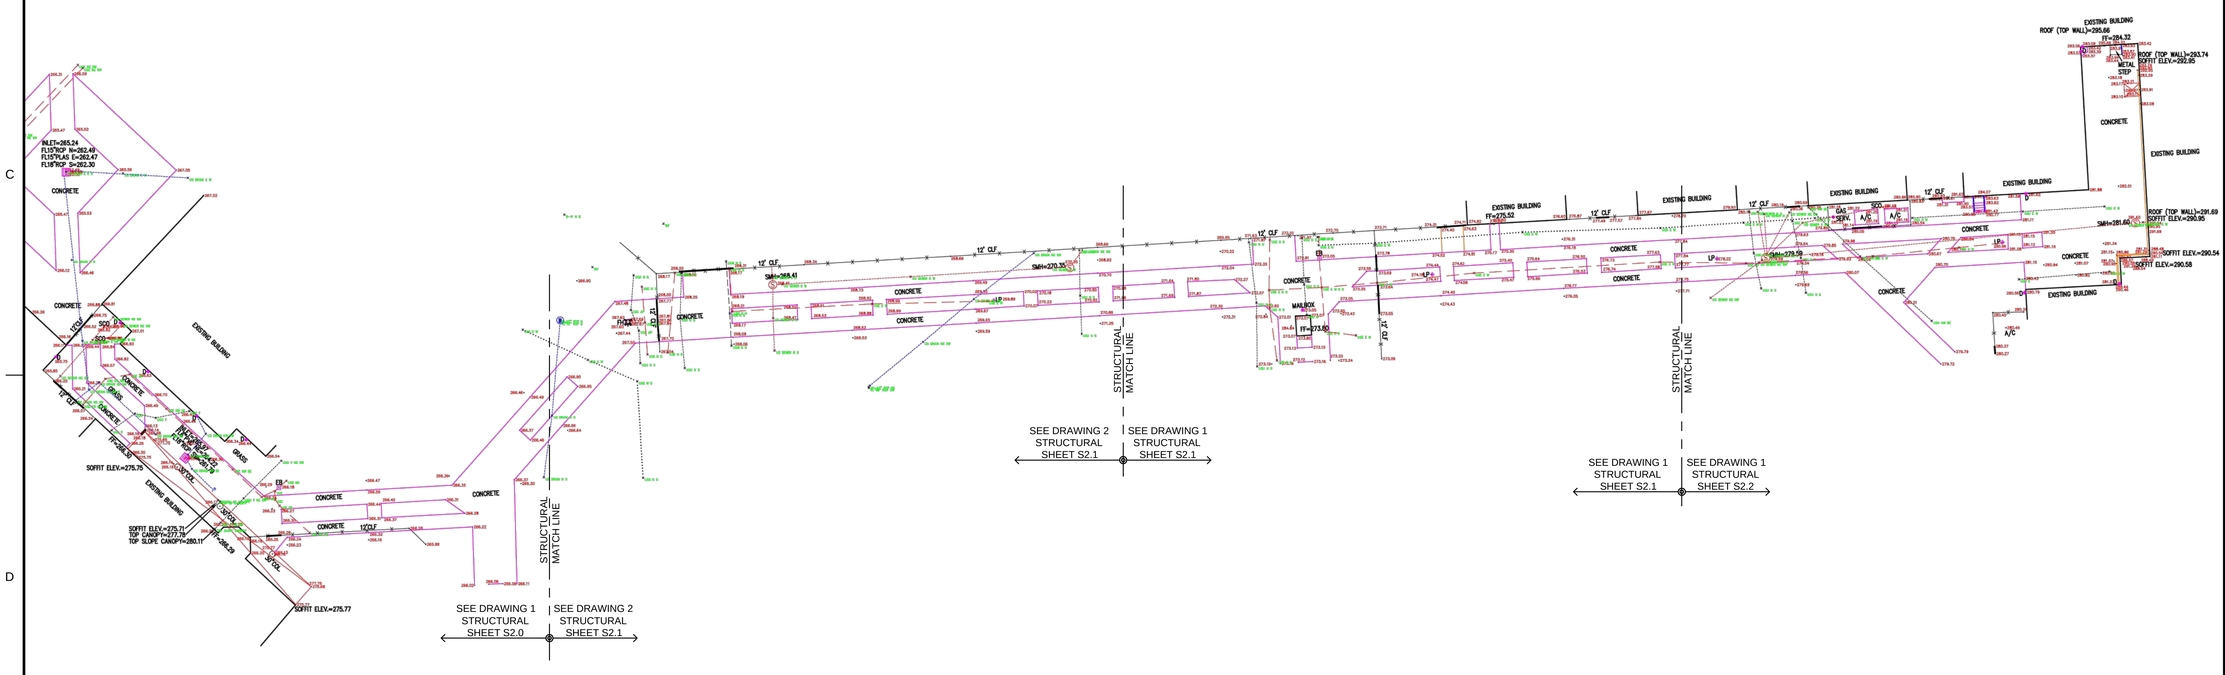

1 / A0 OWNER PROVIDED UTILITY LOCATION PLAN

SCALE: 1"=30'

revisions

no.	date
1	REISSUED 6/12/2015

seal

JOHN R. PRUETT REGISTERED ARCHITECT NO. 20869 STATE OF TENNESSEE

john pruett architects
1869 madison ave.
memphis, tn 38104
(901) 721-9062

pruettarchitects@bellsouth.net
www.pruettarchitects.com

Shelby County Department of Corrections
WALKWAY CANOPY
1045 Mullins Station Road, Memphis, TN 38134

BID SET

sheet name
COVER, UTILITY LOCATION PLAN

date
04/28/2015

A0