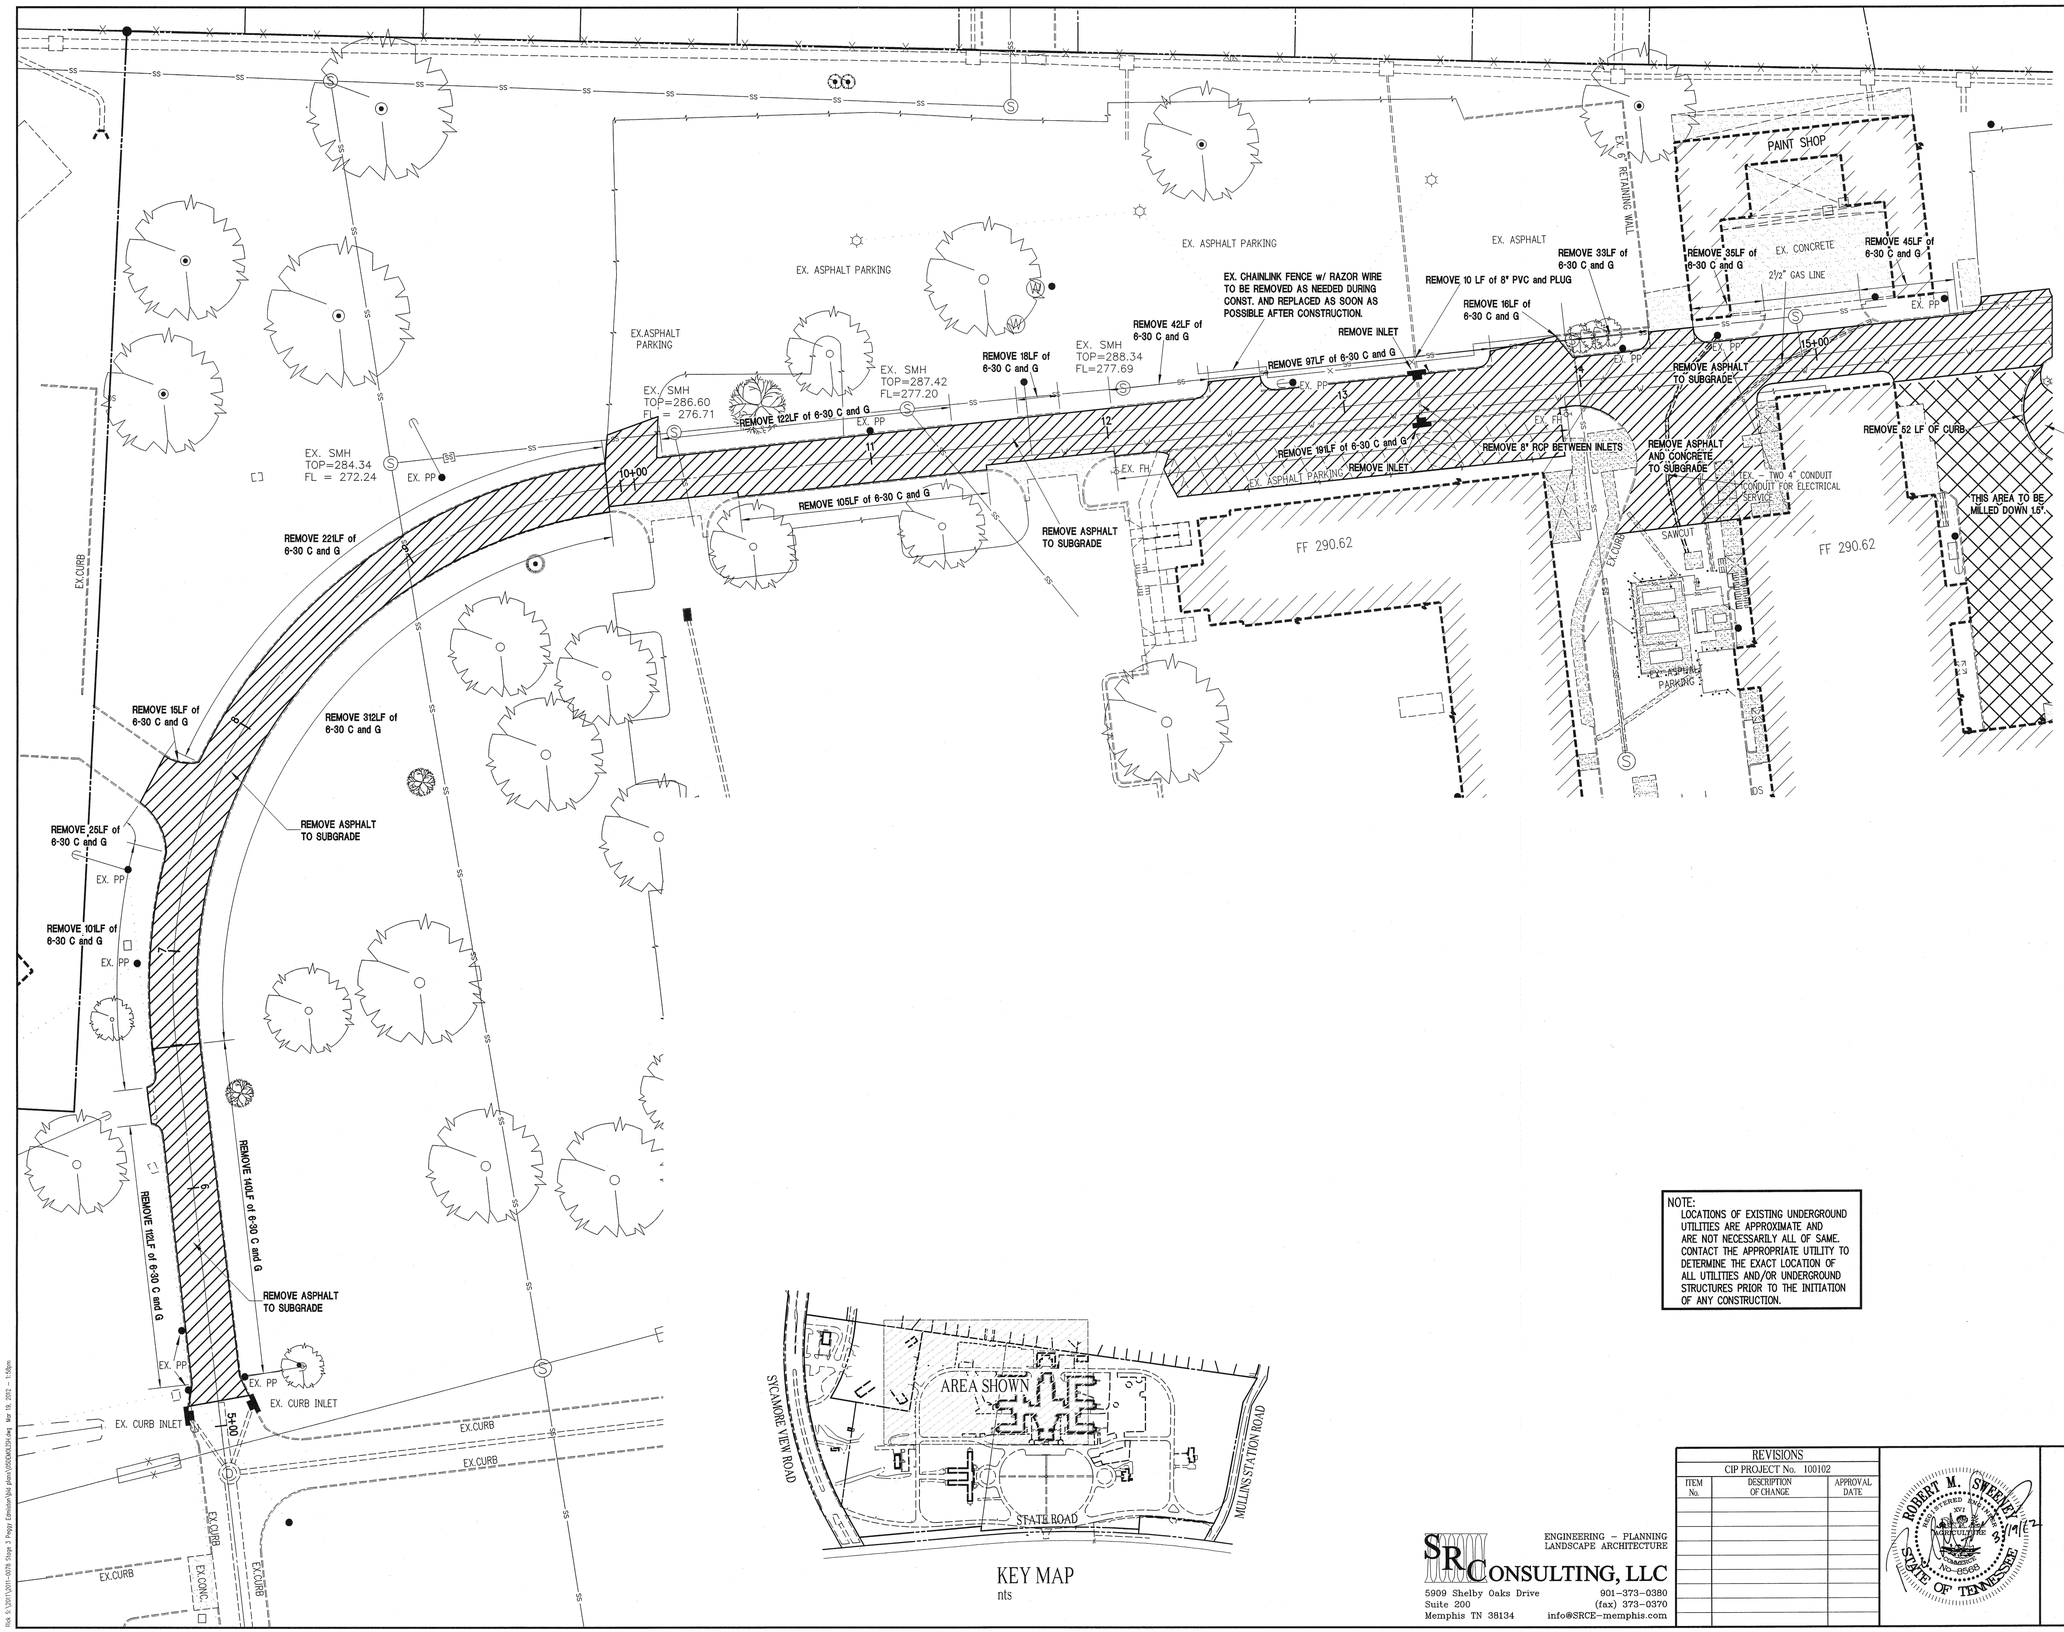

KEY MAP
nts

NOTE:
LOCATIONS OF EXISTING UNDERGROUND UTILITIES ARE APPROXIMATE AND ARE NOT NECESSARILY ALL OF SAME. CONTACT THE APPROPRIATE UTILITY TO DETERMINE THE EXACT LOCATION OF ALL UTILITIES AND/OR UNDERGROUND STRUCTURES PRIOR TO THE INITIATION OF ANY CONSTRUCTION.

NOTES:
1. THE CONTRACTOR SHALL PROVIDE THE NECESSARY TRAFFIC CONTROL TO DIRECT TRAFFIC INTO AND AROUND THE AREA.

2. ALL TREES NOT INDICATED FOR REMOVAL SHALL BE PROTECTED NOT LESS THAN THE DRIP LINE OF THE TREE.

BENCHMARK
CITY OF MEMPHIS MONUMENT LOCATED AT THE SOUTHWEST CORNER OF MULLINS STATION ROAD AND STATE ROAD AT THE BACK OF THE CURB E.R. ON THE STATE ROAD SIDE.
ELEVATION 288.68

SHEET 1 of 2

SHEET 5 of 12

SRC CONSULTING, LLC
ENGINEERING – PLANNING
LANDSCAPE ARCHITECTURE
5909 Shelby Oaks Drive
Suite 200
Memphis TN 38134
901-373-0380
(fax) 373-0370
info@SRCE-memphis.com

REVISIONS		
CIP PROJECT No. 100102		
ITEM No.	DESCRIPTION OF CHANGE	APPROVAL DATE

ROBERT M. SWEENEY
REGISTERED ENGINEER
AGRICULTURE
No. 8568
STATE OF TENNESSEE
3/19/12

DIVISION OF PUBLIC WORKS

DEMOLITION PLAN

STA. 5+00 TO STA. 15+00 ON LOOP ROAD

SHELBY COUNTY, TN

SURVEY	Milestone Land Surveying, Inc.	DATE 4/03	BOOK		
DRAFTED	SR Consulting, LLC	DATE 03/12	SCALE 1" = 30'		
DESIGN	SR Consulting, LLC	DATE 03/12	PROJECT	DATE	

Dwg. S:\2011\2011-0078 Stage 3 Peggy Extension\dwg plans\0078SAK30.dwg Mar 19, 2012 - 1:45pm