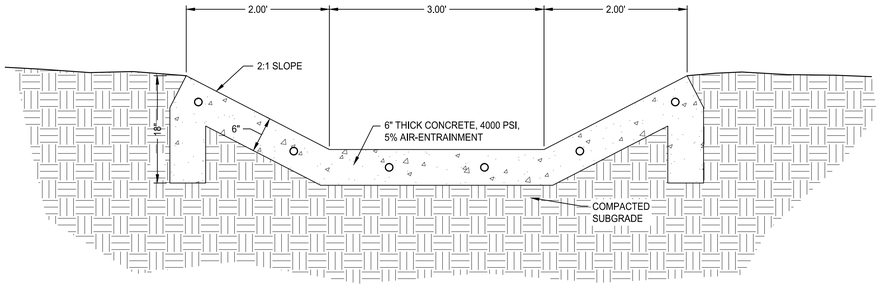

A1 — 1"=1'
CONCRETE SWALE - CROSS SECTION

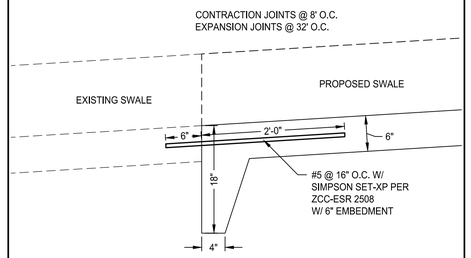

A3 — 1"=1'
CONCRETE SWALE - LONGITUDINAL SECTION

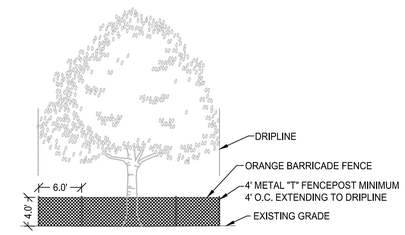

TREE NOTES:
1. TREES THAT ARE INDICATED TO REMAIN MUST BE PROTECTED WITH CONSTRUCTION FENCE TO THE DRIP LINE. ALL FENCING MUST BE IN PLACE PRIOR TO ANY CLEARING, GRADING, OR CONSTRUCTION.
2. VERIFY ALL TREE LOCATIONS ALONG PROPERTY LINE.
3. CONTRACTOR SHALL FLAG ALL TREES TO REMAIN.
4. TREE REMOVAL SHALL INCLUDE STUMP GRADING AND REMOVAL BELOW GRADE.

B1 — 1"=10'
TREE PROTECTION FENCING

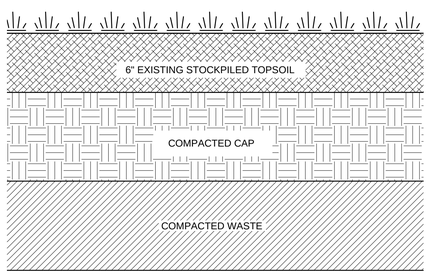

C1 — NTS
FINAL CAP DETAIL

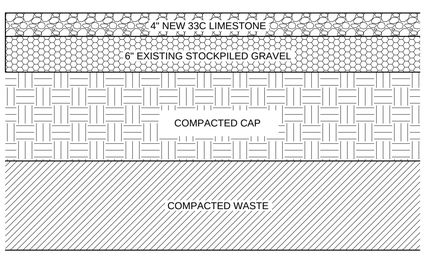

D1 — NTS
FINAL CAP DETAIL - PARKING AREA

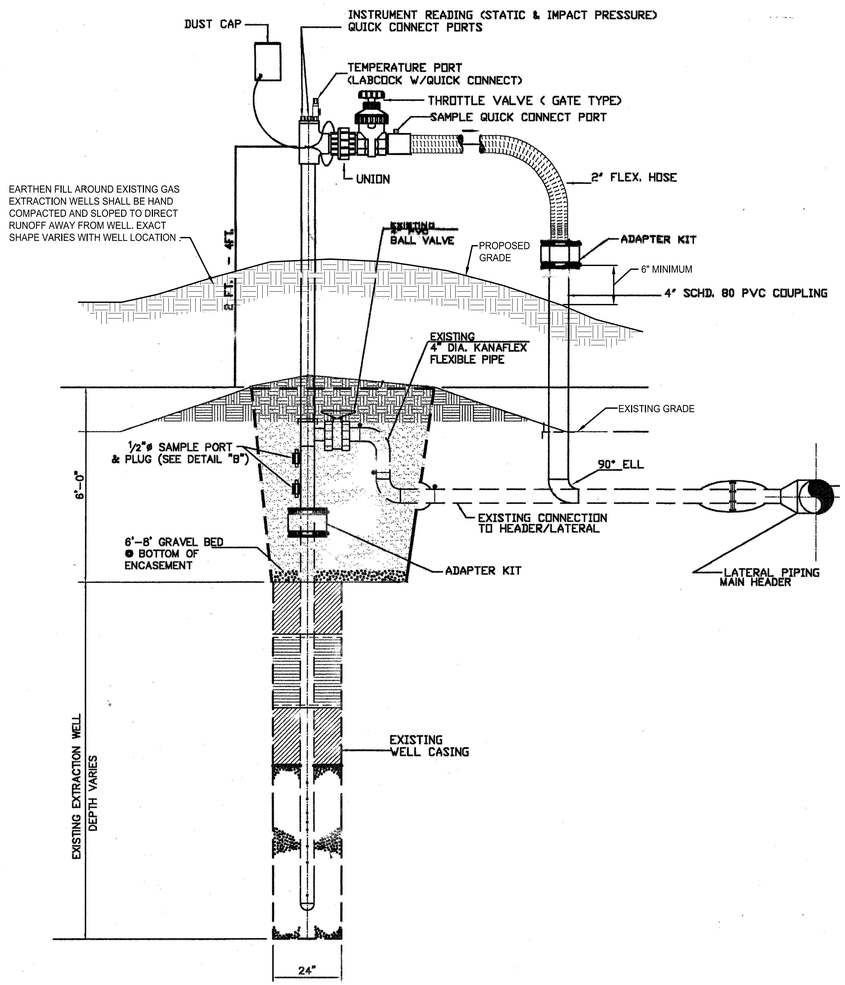

D2 — NTS
GAS EXTRACTION WELL

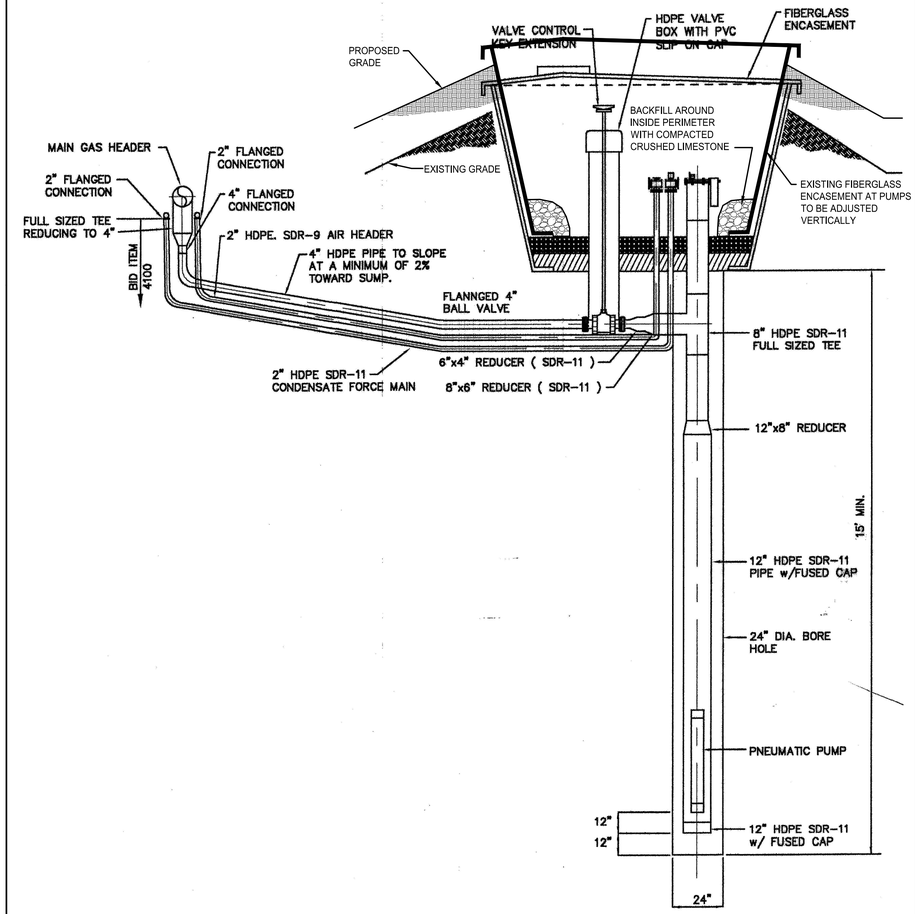

D4 — NTS
CONDENSATE PUMP STATION

A2H
ASHCRAFT HARDAWAY HARCOURT & ASSOCIATES, INC.
Hermando, MS
662.280.2060
Memphis, TN
901.372.0404
www.a2h.com

SEAL
JAMIE M. BOSTICK
AGRITECH ENGINEERING
COMMISSION
NO. 108024
STATE OF TENNESSEE
5/1/12

WALNUT GROVE LANDFILL DRAINAGE IMPROVEMENTS
SHELBY COUNTY, TENNESSEE
WALNUT GROVE ROAD & FARM ROAD

REVISIONS

PROJECT NO. 11434
DATE: MAY 1, 2012
DRAWN: JMB
CHECKED: SPH
SHEET TITLE: DETAILS
SHEET NO. C4.0

jaime
I:\2011\11434\2-Civil\Plan\sheet\11434-DETAILS.dwg
Mar 30, 2012 - 2:13pm