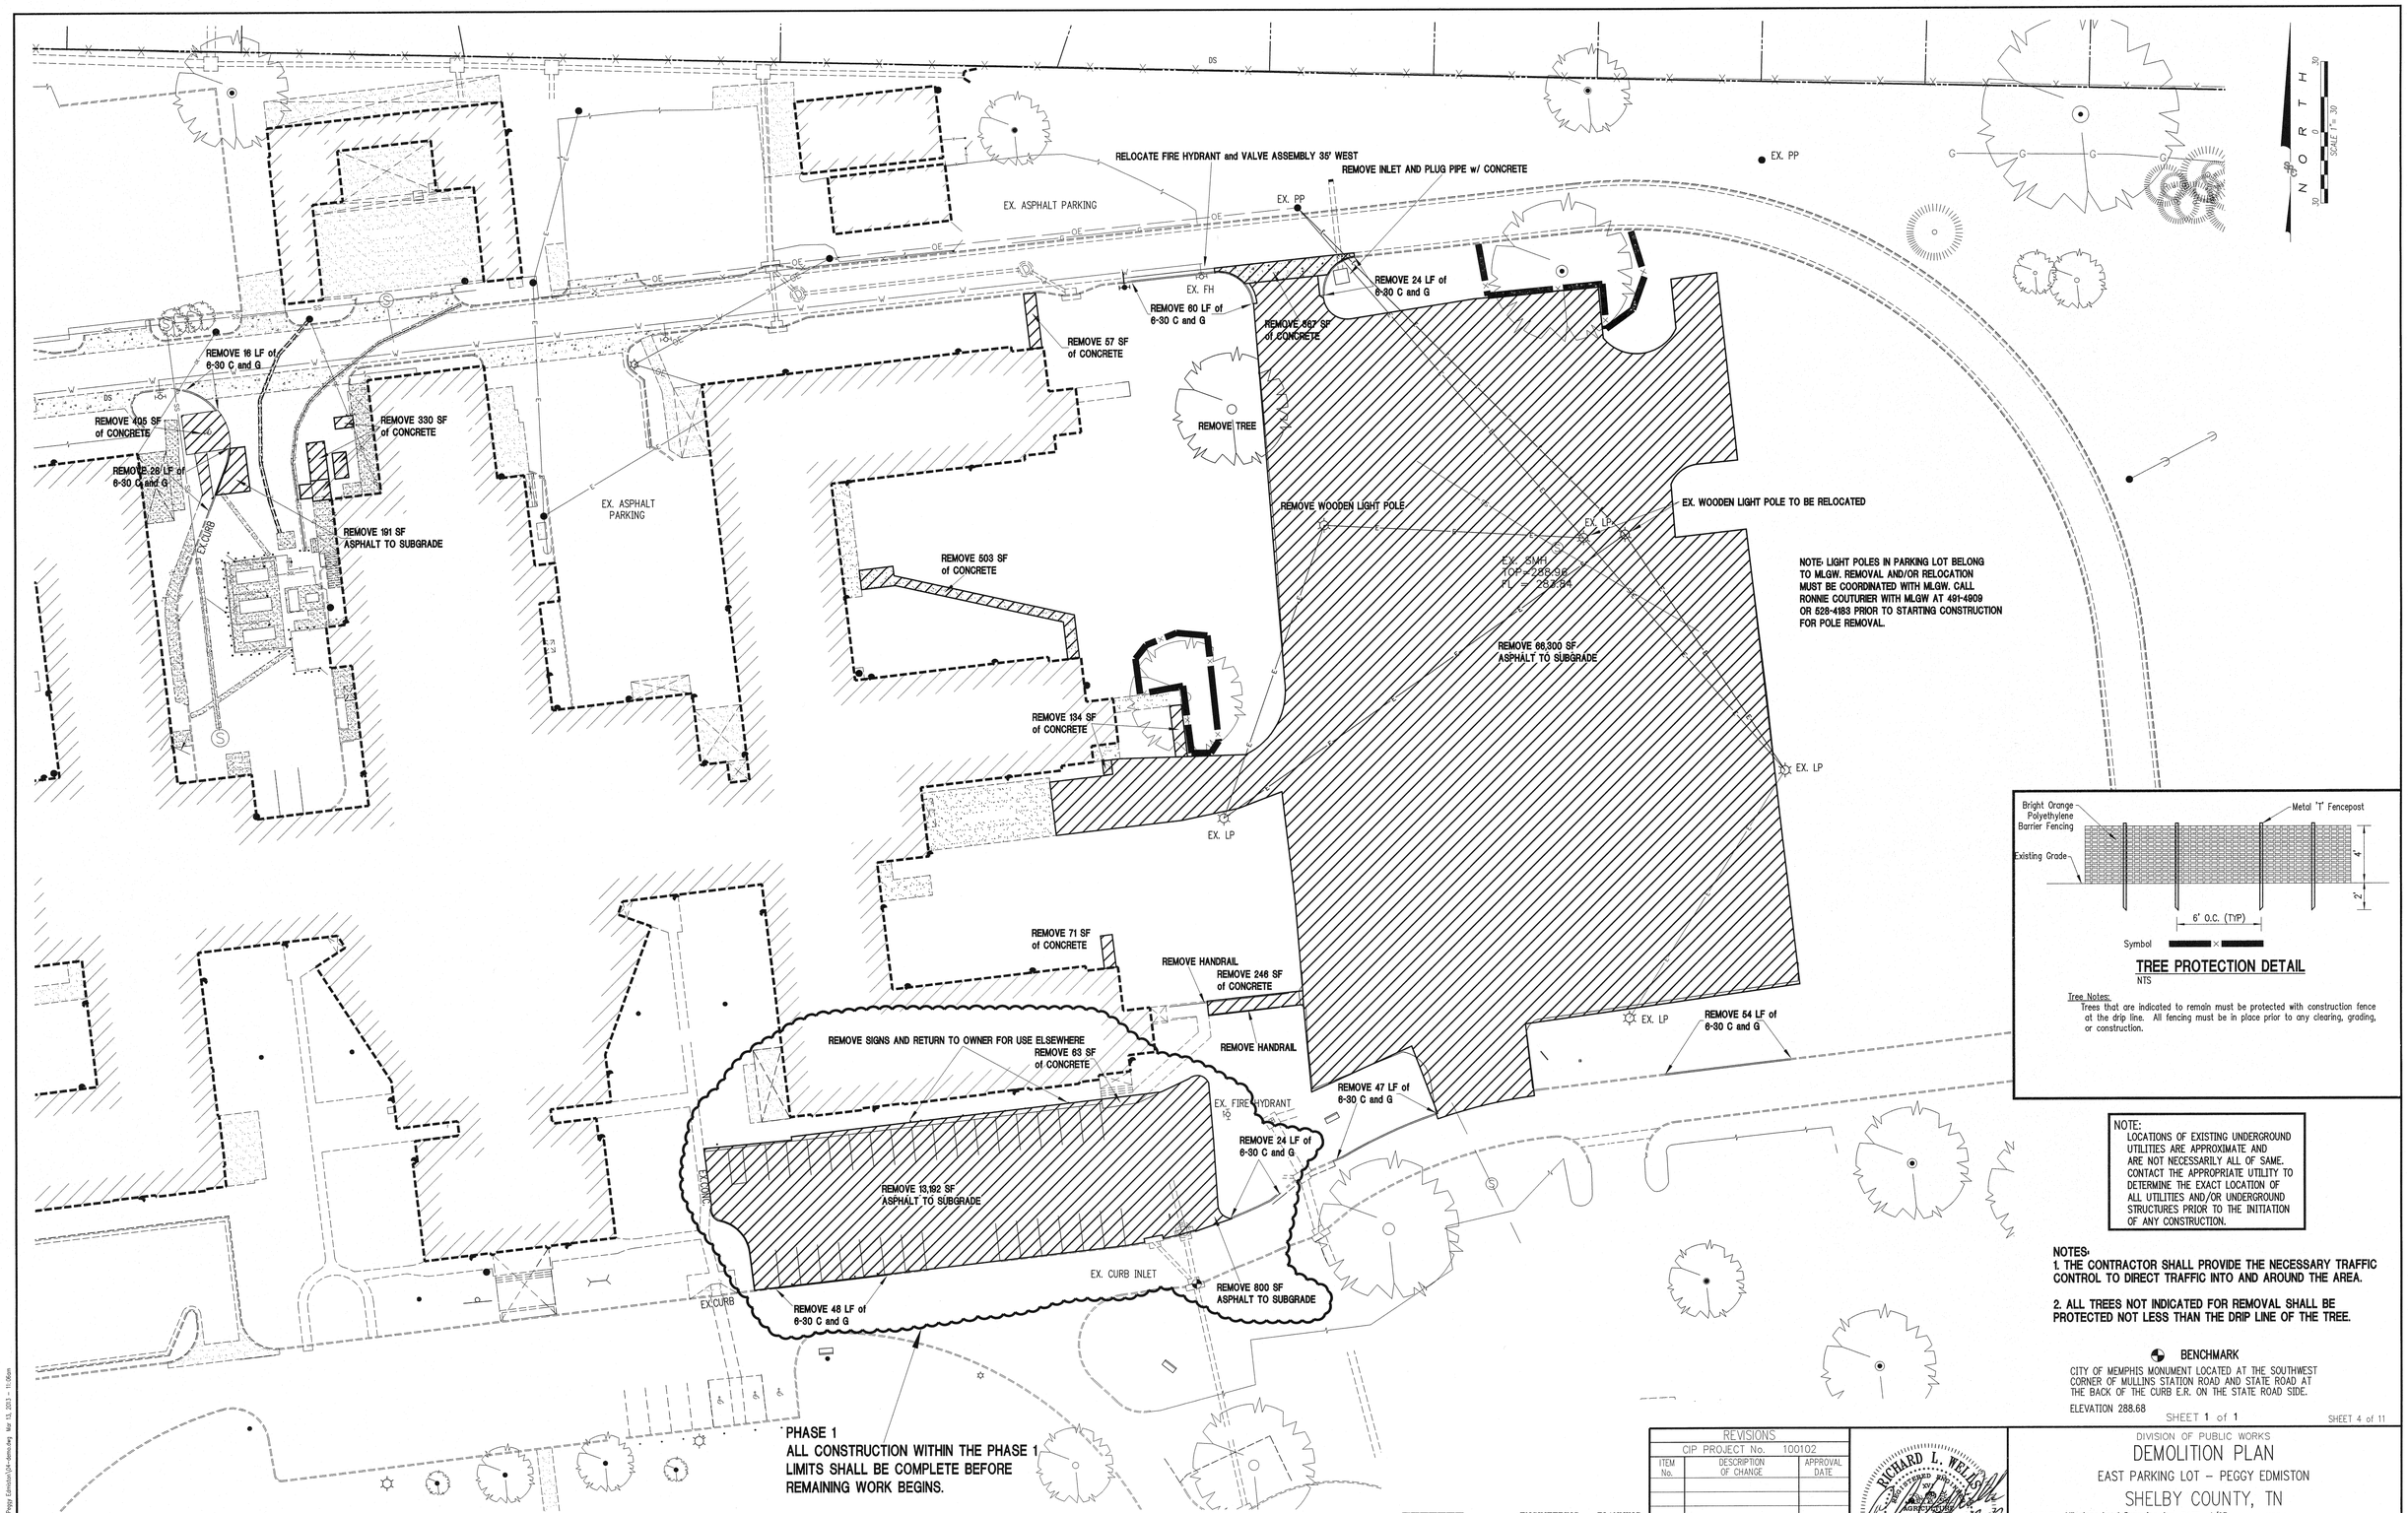

NOTE: LIGHT POLES IN PARKING LOT BELONG TO MLGW. REMOVAL AND/OR RELOCATION MUST BE COORDINATED WITH MLGW. CALL RONNIE COUTURIER WITH MLGW AT 491-4909 OR 528-4183 PRIOR TO STARTING CONSTRUCTION FOR POLE REMOVAL.

TREE PROTECTION DETAIL
NTS

Tree Notes:
Trees that are indicated to remain must be protected with construction fence at the drip line. All fencing must be in place prior to any clearing, grading, or construction.

NOTE:
LOCATIONS OF EXISTING UNDERGROUND UTILITIES ARE APPROXIMATE AND ARE NOT NECESSARILY ALL OF SAME. CONTACT THE APPROPRIATE UTILITY TO DETERMINE THE EXACT LOCATION OF ALL UTILITIES AND/OR UNDERGROUND STRUCTURES PRIOR TO THE INITIATION OF ANY CONSTRUCTION.

NOTES:
1. THE CONTRACTOR SHALL PROVIDE THE NECESSARY TRAFFIC CONTROL TO DIRECT TRAFFIC INTO AND AROUND THE AREA.
2. ALL TREES NOT INDICATED FOR REMOVAL SHALL BE PROTECTED NOT LESS THAN THE DRIP LINE OF THE TREE.

BENCHMARK
CITY OF MEMPHIS MONUMENT LOCATED AT THE SOUTHWEST CORNER OF MULLINS STATION ROAD AND STATE ROAD AT THE BACK OF THE CURB E.R. ON THE STATE ROAD SIDE.
ELEVATION 288.68

SHEET 1 of 1

SHEET 4 of 11

PHASE 1
ALL CONSTRUCTION WITHIN THE PHASE 1 LIMITS SHALL BE COMPLETE BEFORE REMAINING WORK BEGINS.

SR CONSULTING, LLC
ENGINEERING – PLANNING
LANDSCAPE ARCHITECTURE
5909 Shelby Oaks Drive
Suite 200
Memphis TN 38134
901-373-0380
(fax) 373-0370
info@SRCE-memphis.com

REVISIONS		
CIP PROJECT No. 100102		
ITEM No.	DESCRIPTION OF CHANGE	APPROVAL DATE

RICHARD L. WELLS
REGISTERED ENGINEER
AGRICULTURE
COMMERCE
No. 011584
STATE OF TENNESSEE
3-13-13

DIVISION OF PUBLIC WORKS
DEMOLITION PLAN
EAST PARKING LOT – PEGGY EDMISTON
SHELBY COUNTY, TN

SURVEY	Milestone Land Surveying, Inc.	DATE	4/03	BOOK	
DRAFTED	SR Consulting, LLC	DATE	3/13	SCALE	1" = 30'
DESIGN	SR Consulting, LLC	DATE	3/13	PROJECT	DATE