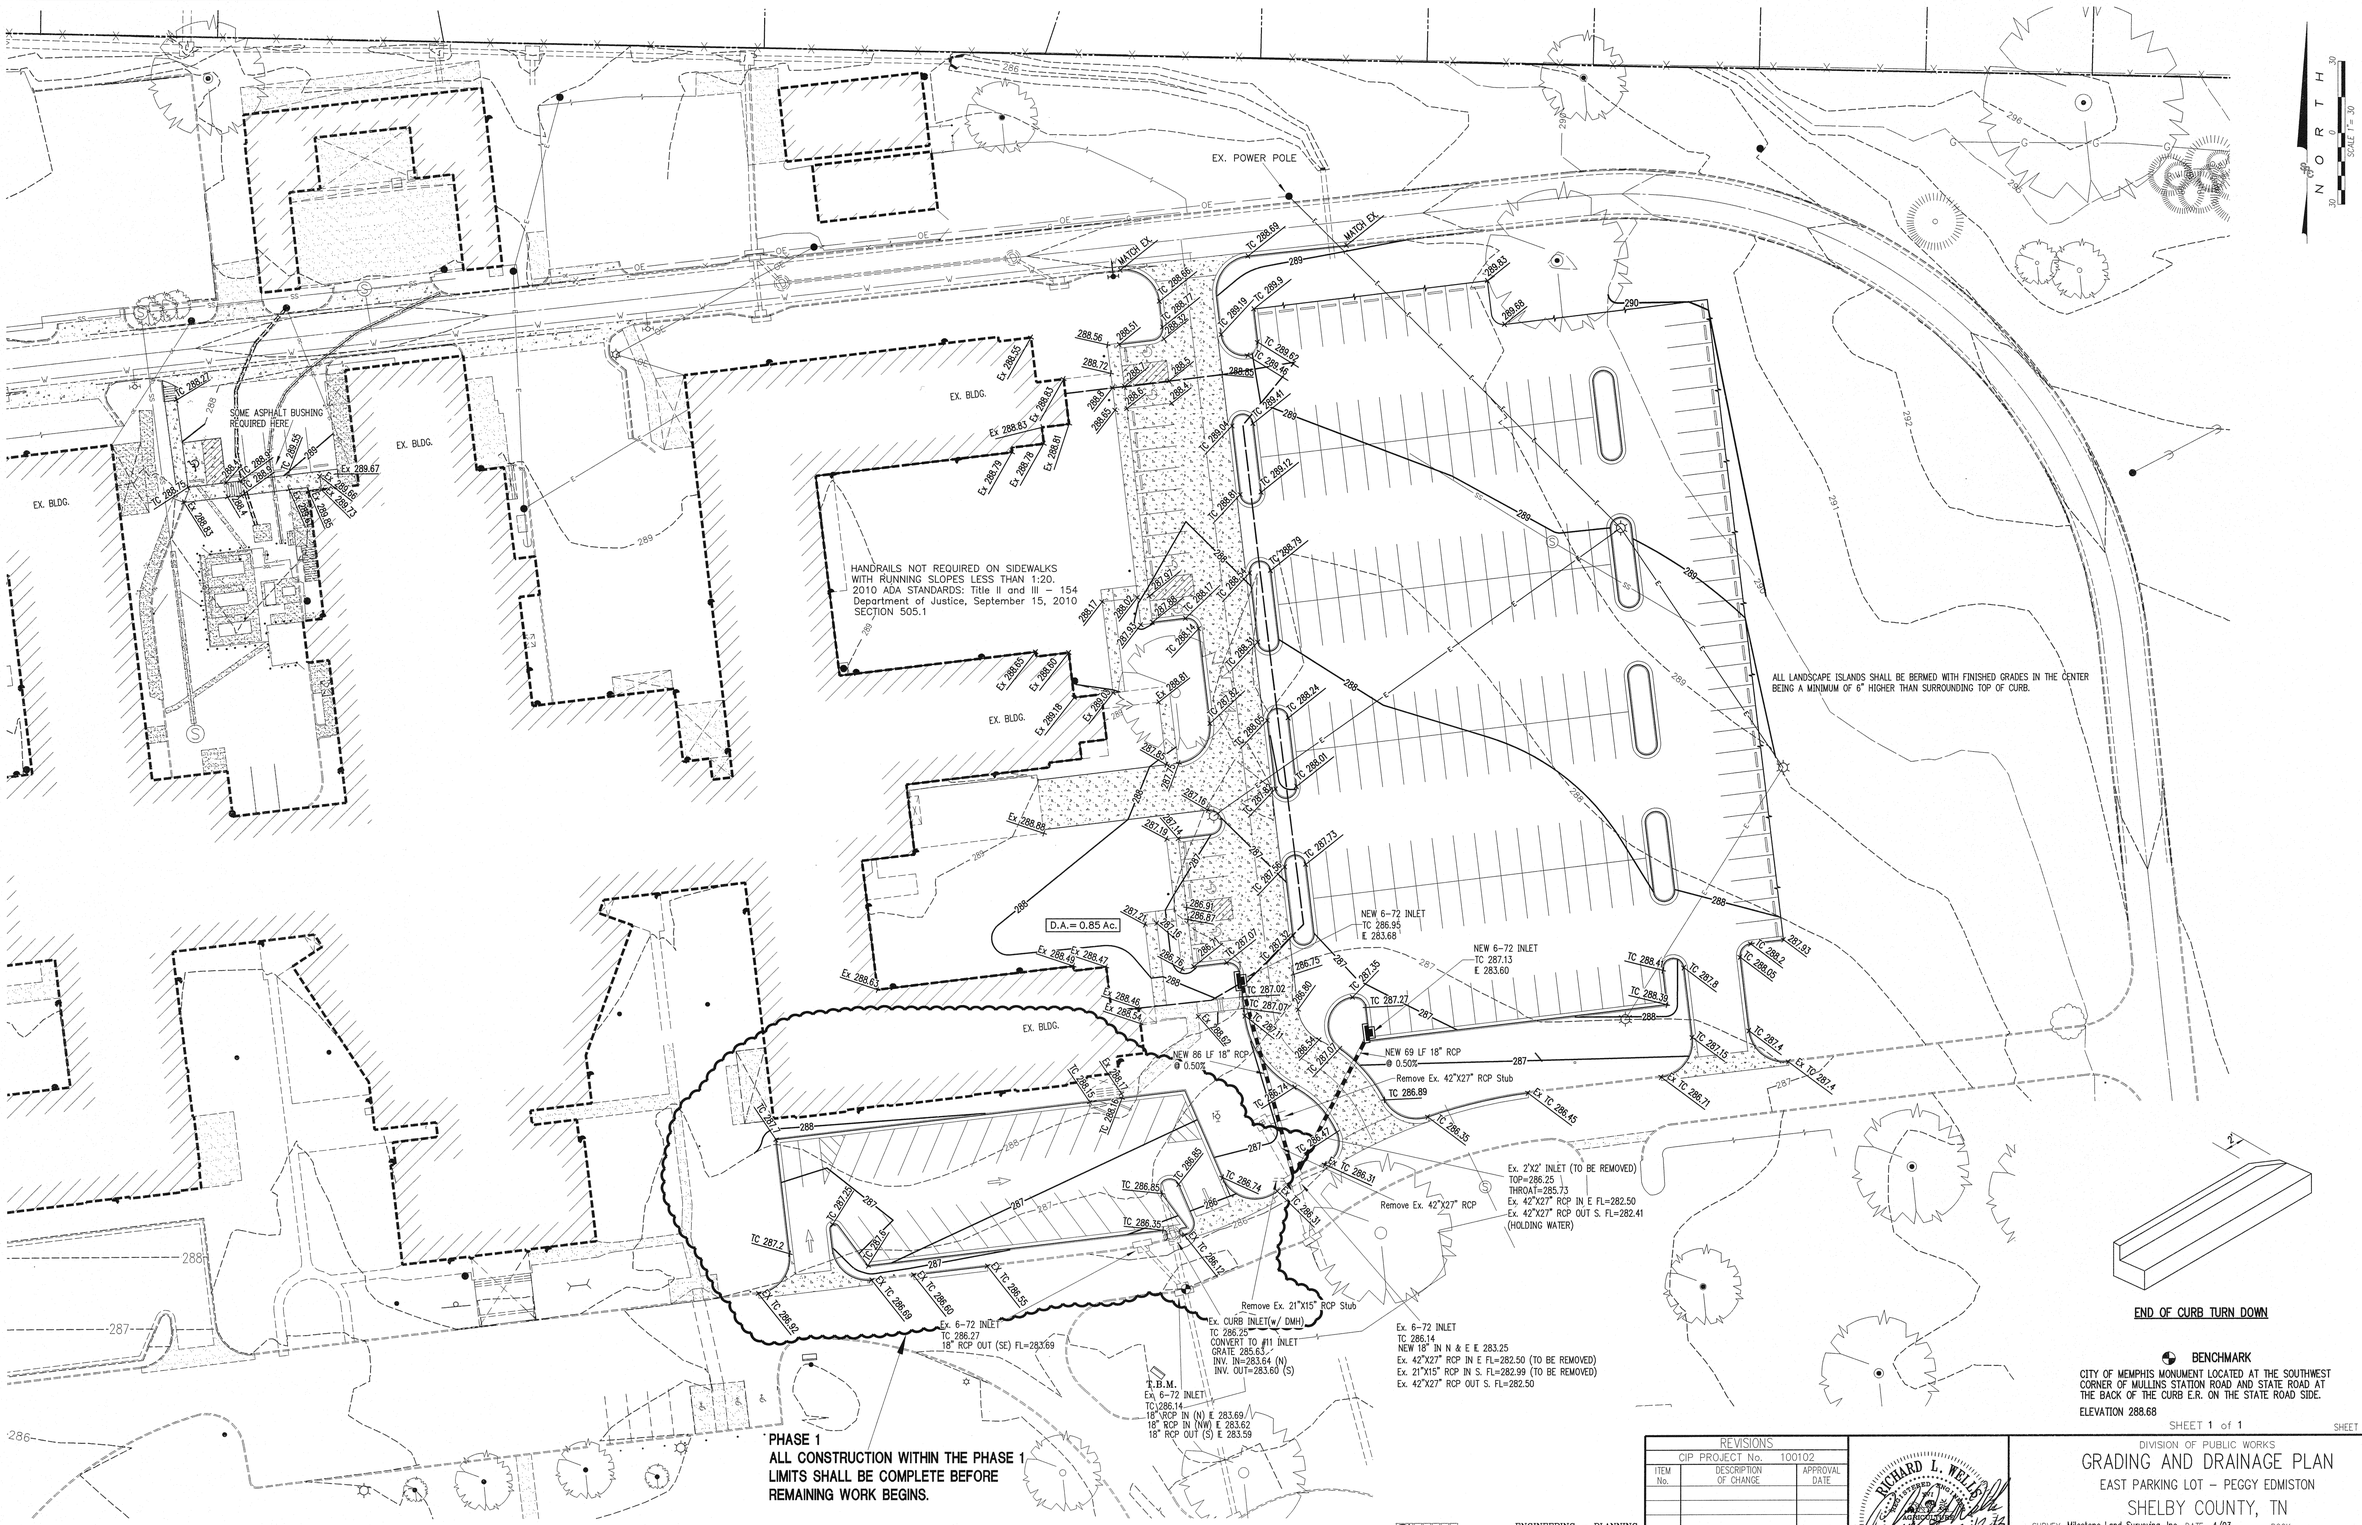

BENCHMARK

CITY OF MEMPHIS MONUMENT LOCATED AT THE SOUTHWEST CORNER OF MULLINS STATION ROAD AND STATE ROAD AT THE BACK OF THE CURB E.R. ON THE STATE ROAD SIDE.

ELEVATION 288.68

SHEET 1 of 1

SHEET 9 of 11

REVISIONS		
CIP PROJECT No. 100102		
ITEM No.	DESCRIPTION OF CHANGE	APPROVAL DATE

SR CONSULTING, LLC
ENGINEERING – PLANNING
LANDSCAPE ARCHITECTURE
5909 Shelby Oaks Drive
Suite 200
Memphis TN 38134
901-373-0380
(fax) 373-0370
info@SRCE-memphis.com

RICHARD L. WELLS
REGISTERED ENGINEER
AGRICULTURE
COMMERCE
No. 011584
STATE OF TENNESSEE
3/3/13

DIVISION OF PUBLIC WORKS

GRADING AND DRAINAGE PLAN

EAST PARKING LOT – PEGGY EDMISTON

SHELBY COUNTY, TN

SURVEY	Milestone Land Surveying, Inc.	DATE	4/03	BOOK	
DRAFTED	SR Consulting, LLC	DATE	3/13	SCALE	1" = 30'
DESIGN	SR Consulting, LLC	DATE	3/13	PROJECT	DATE