TENNESSEE D.O.T.
DESIGN DIVISION

FILE NO.

TYPE	YEAR	PROJECT NO.	SHEET NO.
R.O.W.	2012	STP-M-7900(29)	23
CONST.	2012	STP-M-7900(29)	24

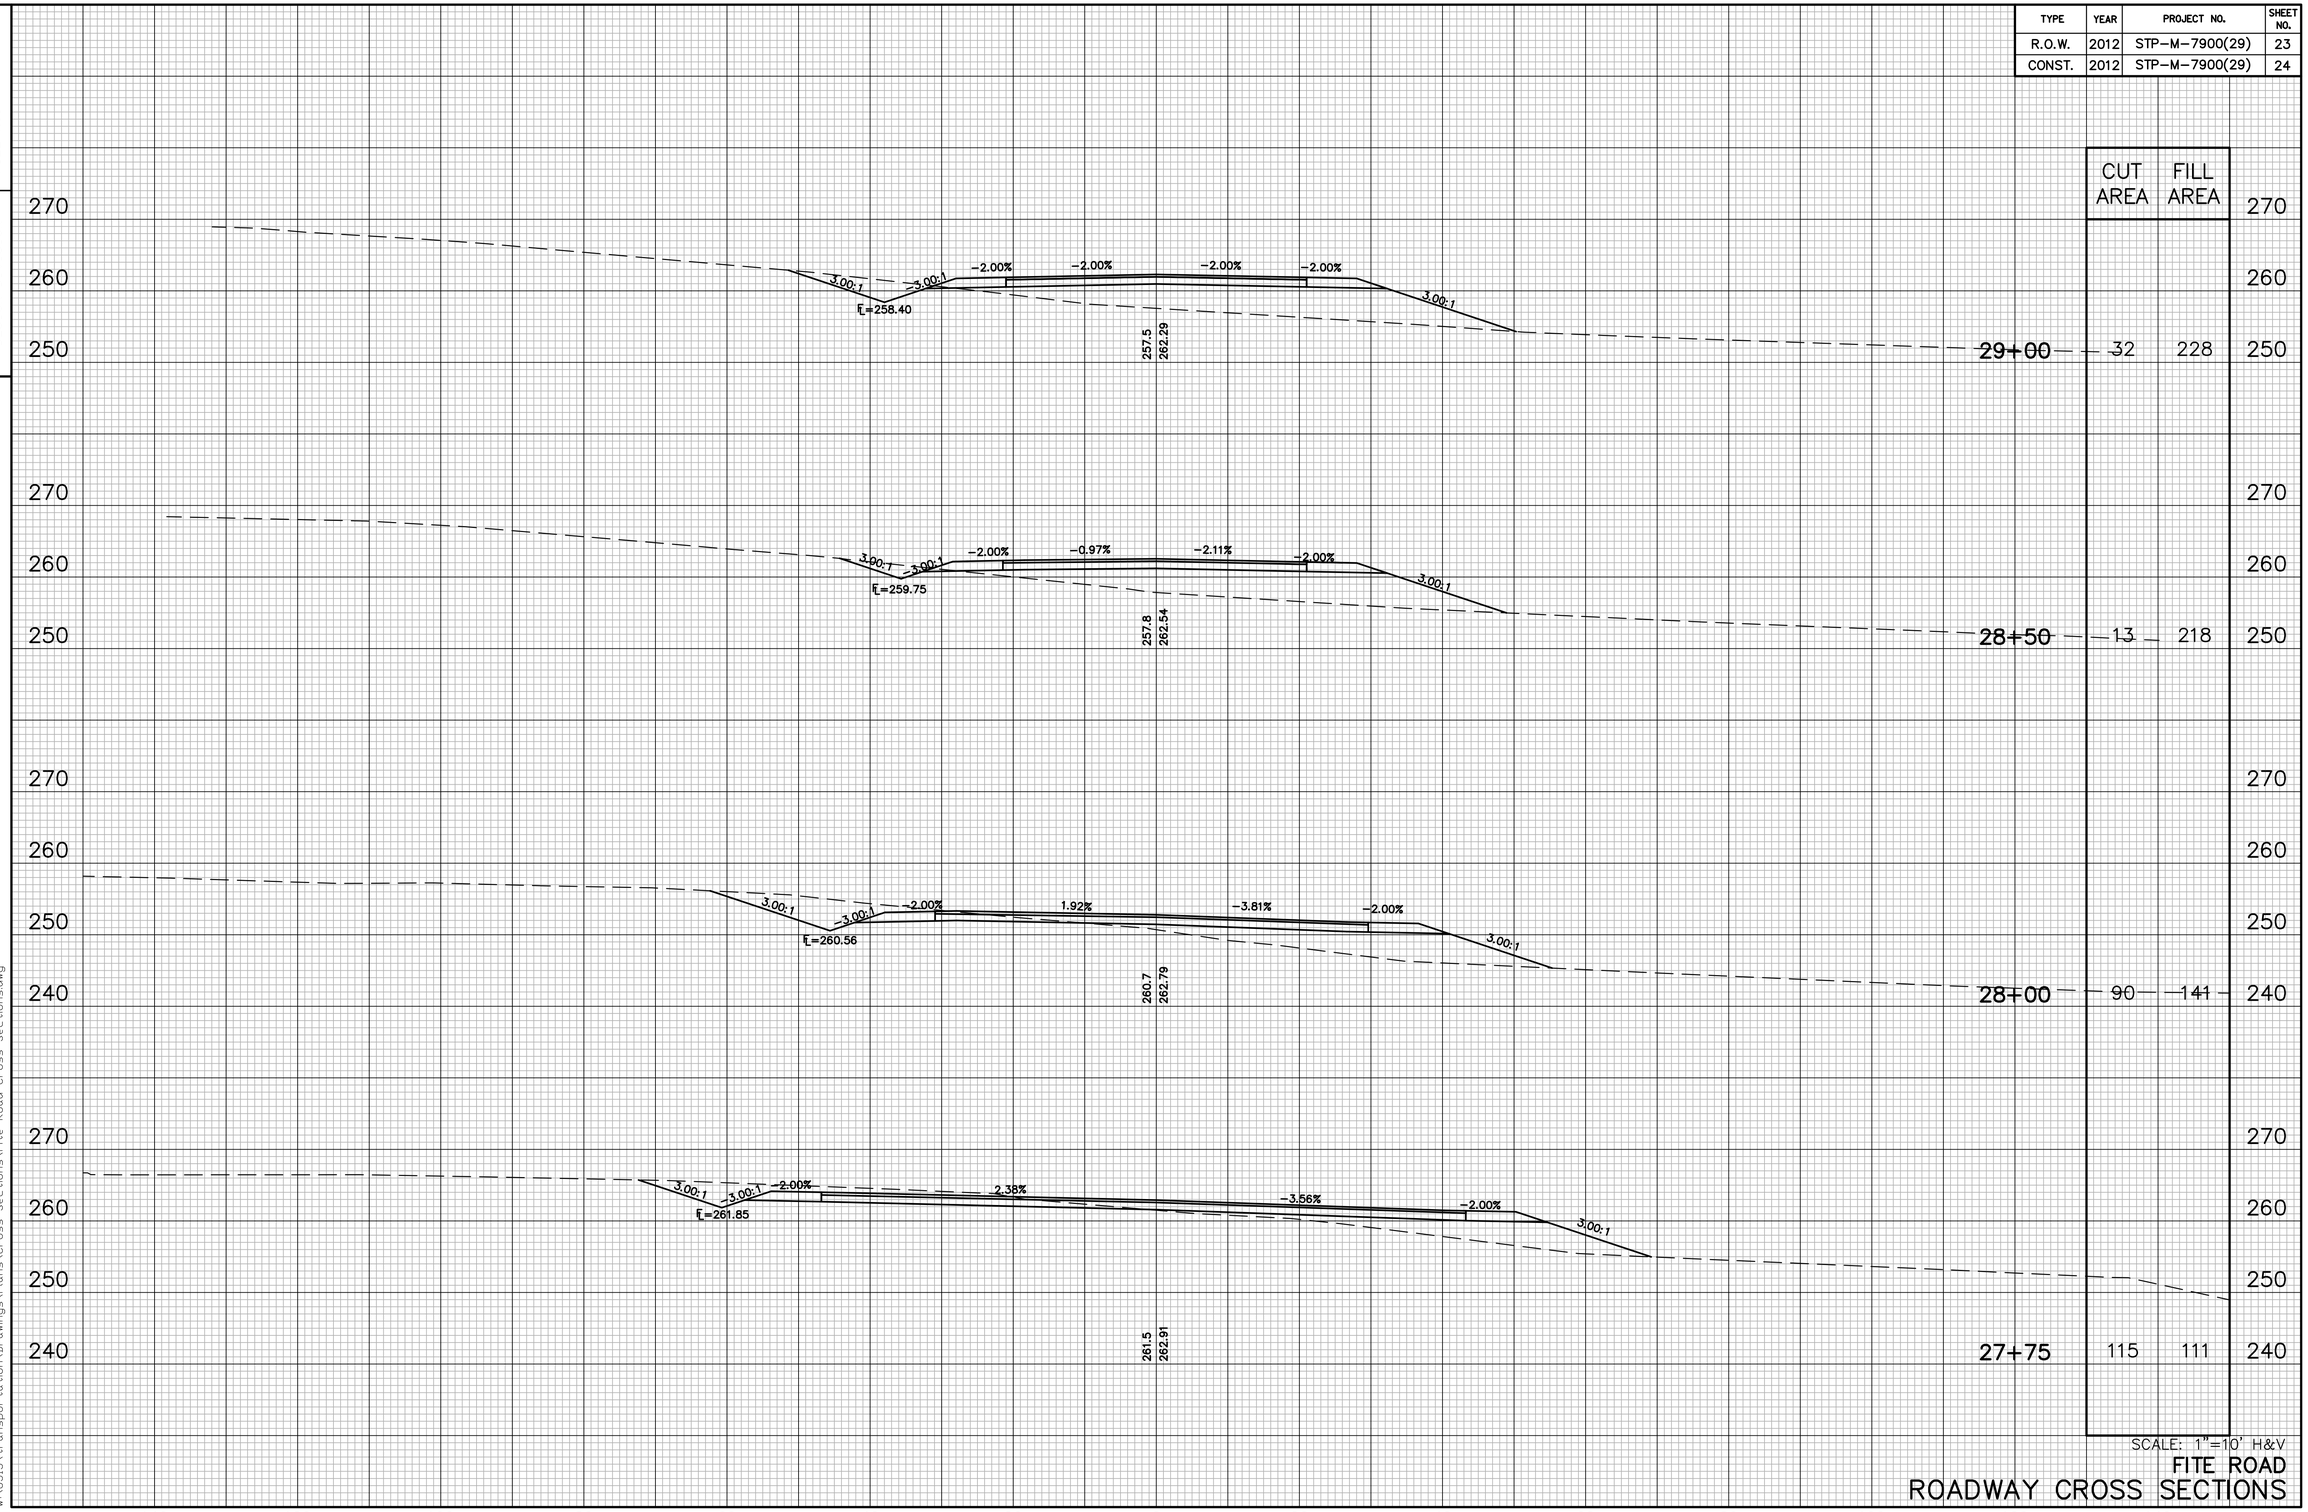

	CUT AREA	FILL AREA
29+00	32	228
28+50	13	218
28+00	90	141
27+75	115	111

SCALE: 1"=10' H&V

FITE ROAD
ROADWAY CROSS SECTIONS

4/12/2013
W:\6513\transportation\Drawings\Plans\Cross Sections\Fite Road Cross Sections.dwg

TENNESSEE D.O.T.
DESIGN DIVISION

FILE NO.

TYPE	YEAR	PROJECT NO.	SHEET NO.
R.O.W.	2012	STP-M-7900(29)	24
CONST.	2012	STP-M-7900(29)	25

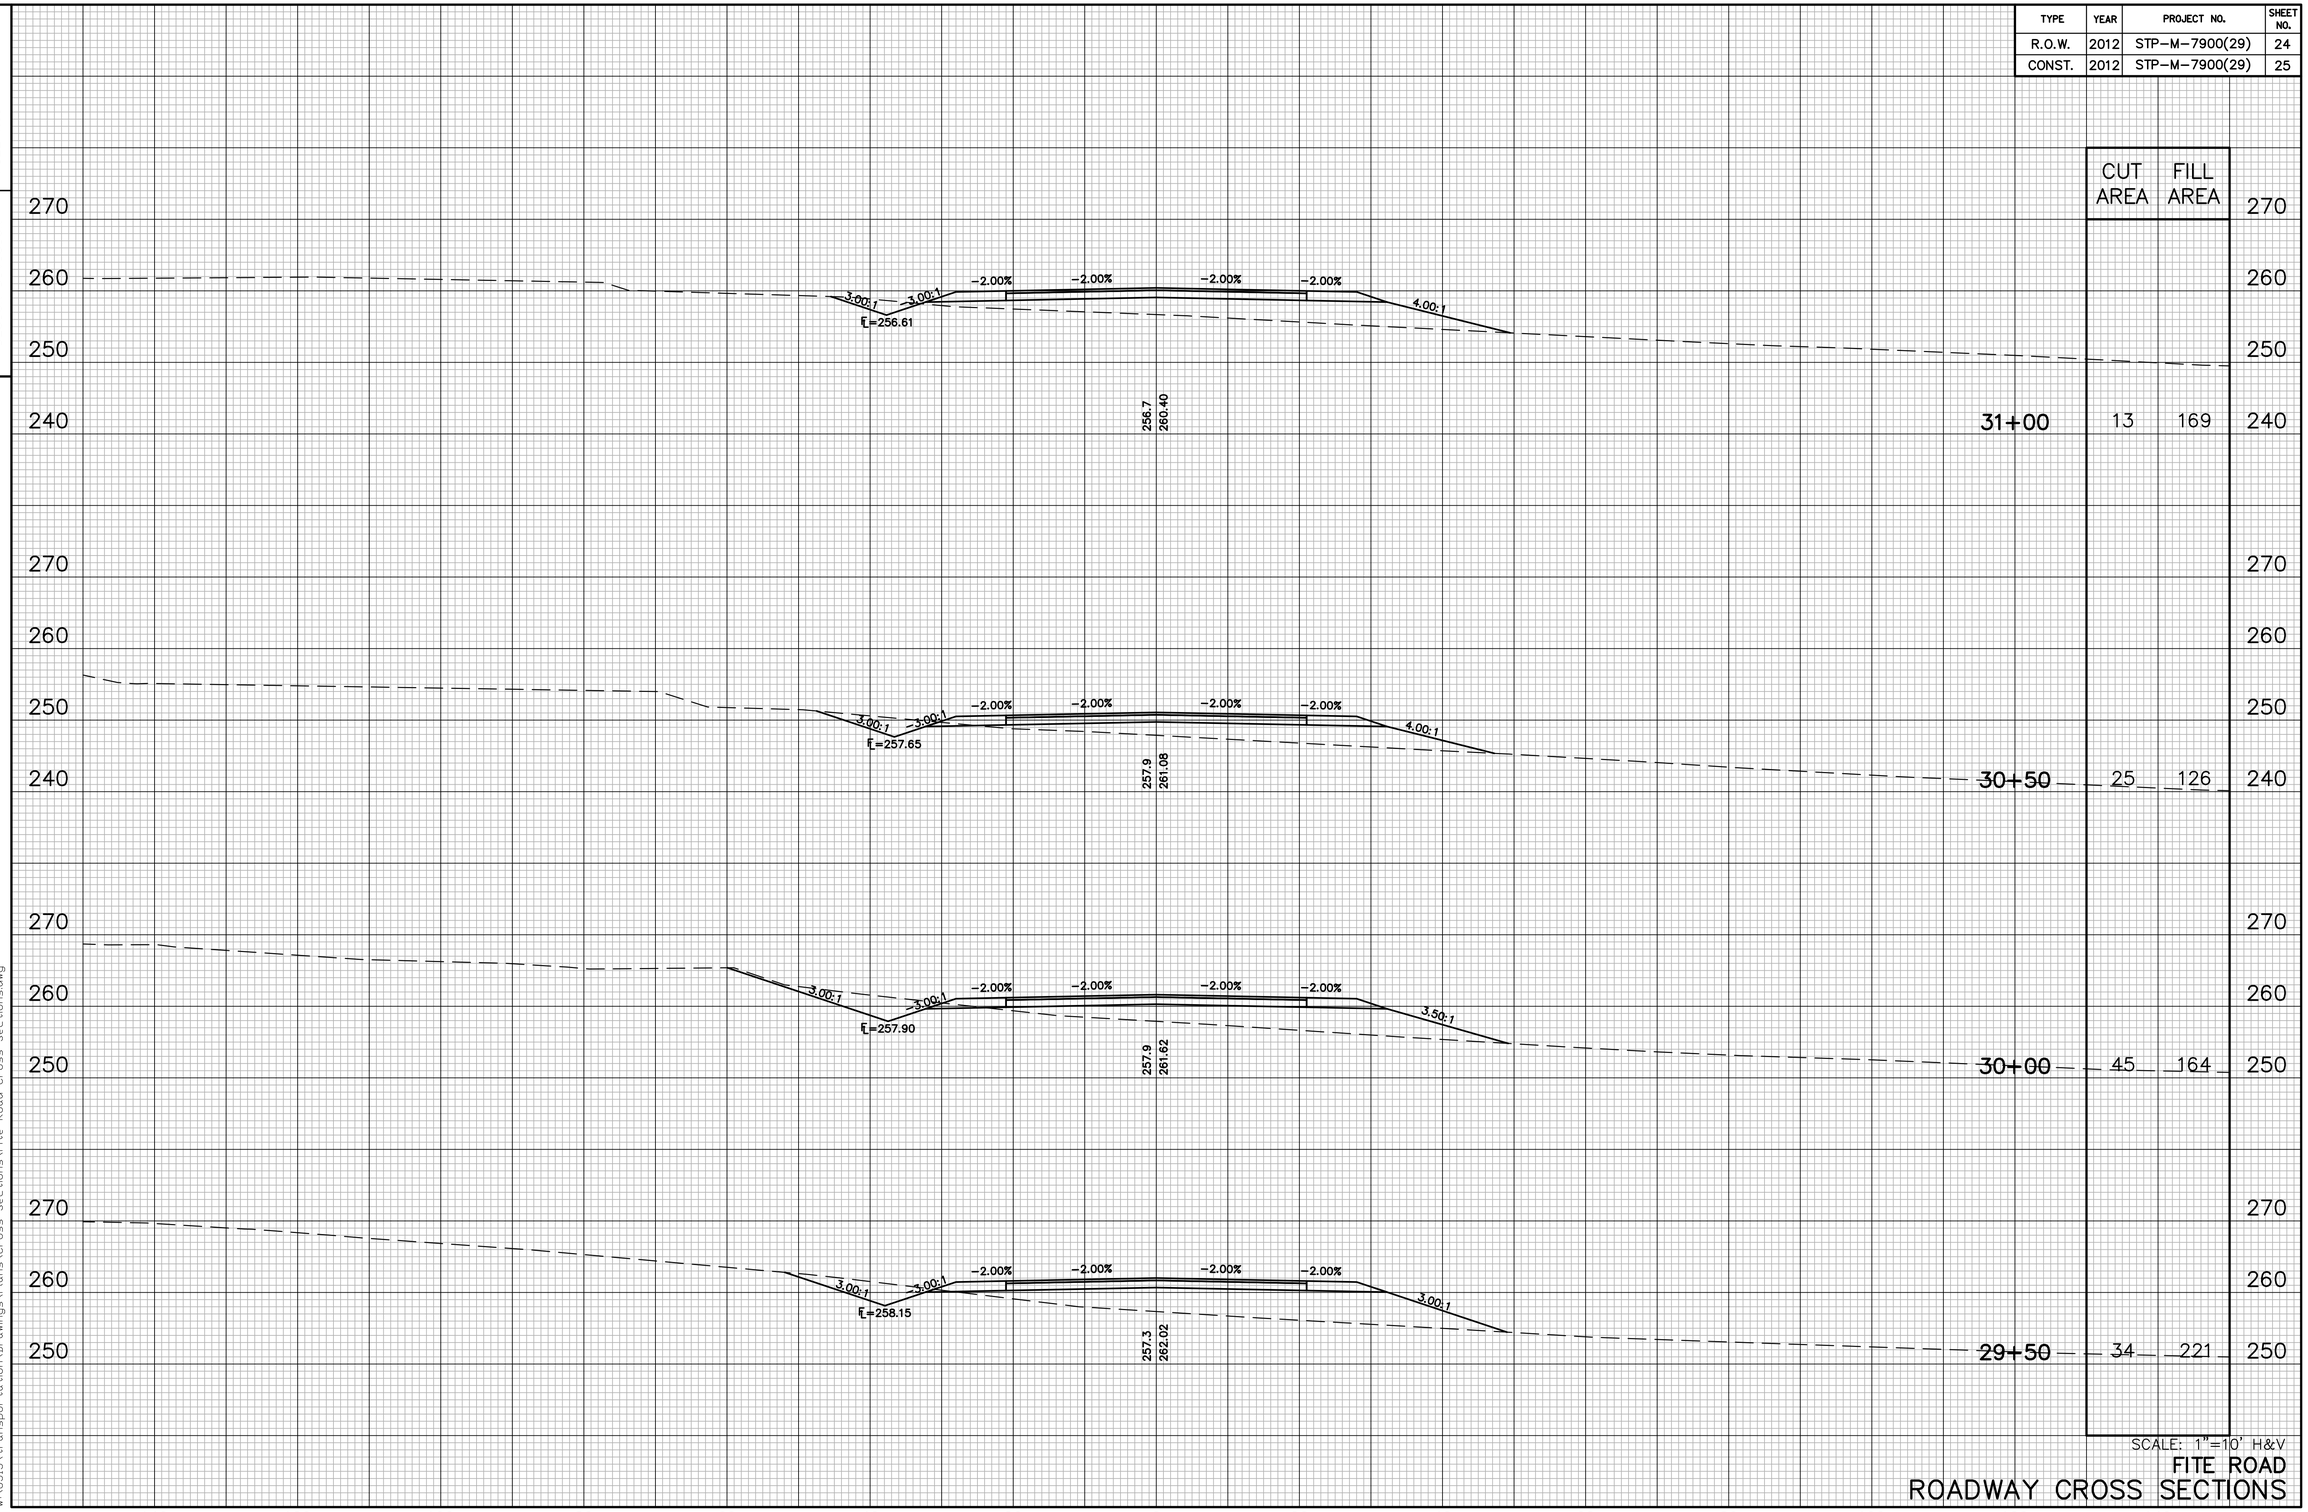

	CUT AREA	FILL AREA
31+00	13	169
30+50	25	126
30+00	45	164
29+50	34	221

SCALE: 1"=10' H&V

FITE ROAD
ROADWAY CROSS SECTIONS

4/12/2013
W:\6513\transportation\Drawings\Plans\Cross Sections\Fite Road Cross Sections.dwg

TENNESSEE D.O.T.
DESIGN DIVISION

FILE NO.

TYPE	YEAR	PROJECT NO.	SHEET NO.
R.O.W.	2012	STP-M-7900(29)	25
CONST.	2012	STP-M-7900(29)	26

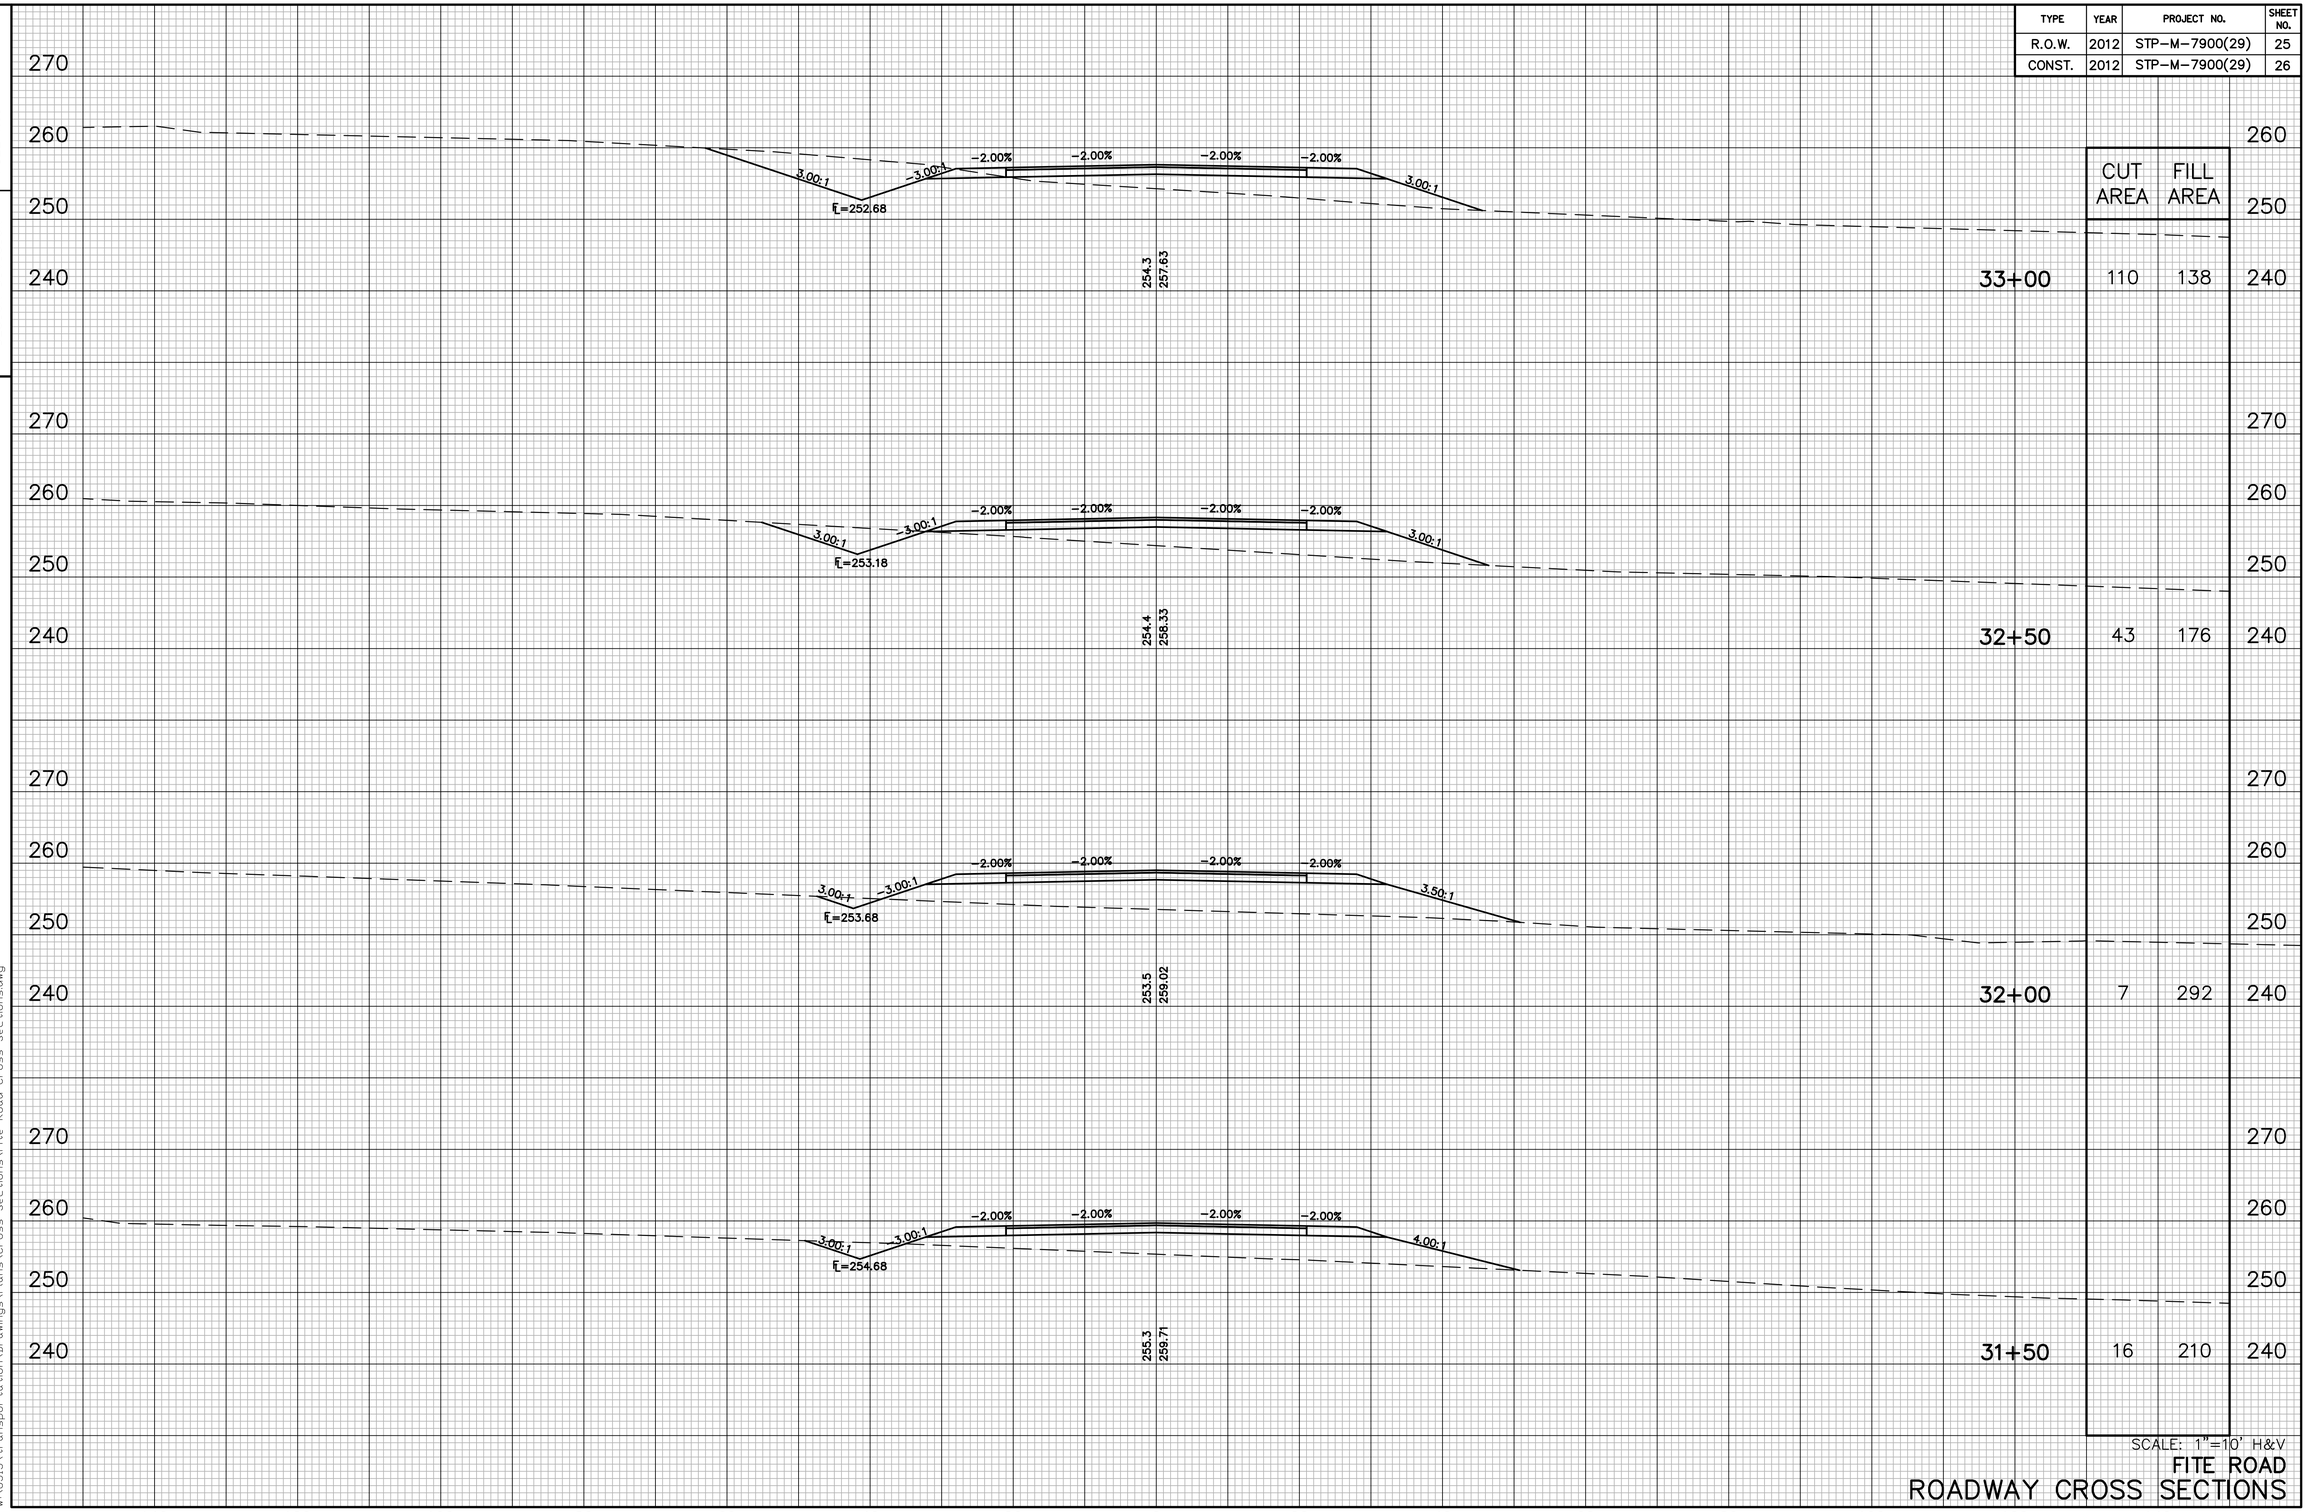

	CUT AREA	FILL AREA
33+00	110	138
32+50	43	176
32+00	7	292
31+50	16	210

SCALE: 1"=10' H&V

FITE ROAD
ROADWAY CROSS SECTIONS

4/12/2013
W:\6513\transportation\Drawings\Plans\Cross Sections\Fite Road Cross Sections.dwg

TYPE	YEAR	PROJECT NO.	SHEET NO.
R.O.W.	2012	STP-M-7900(29)	26
CONST.	2012	STP-M-7900(29)	27

TENNESSEE D.O.T.
DESIGN DIVISION

FILE NO.

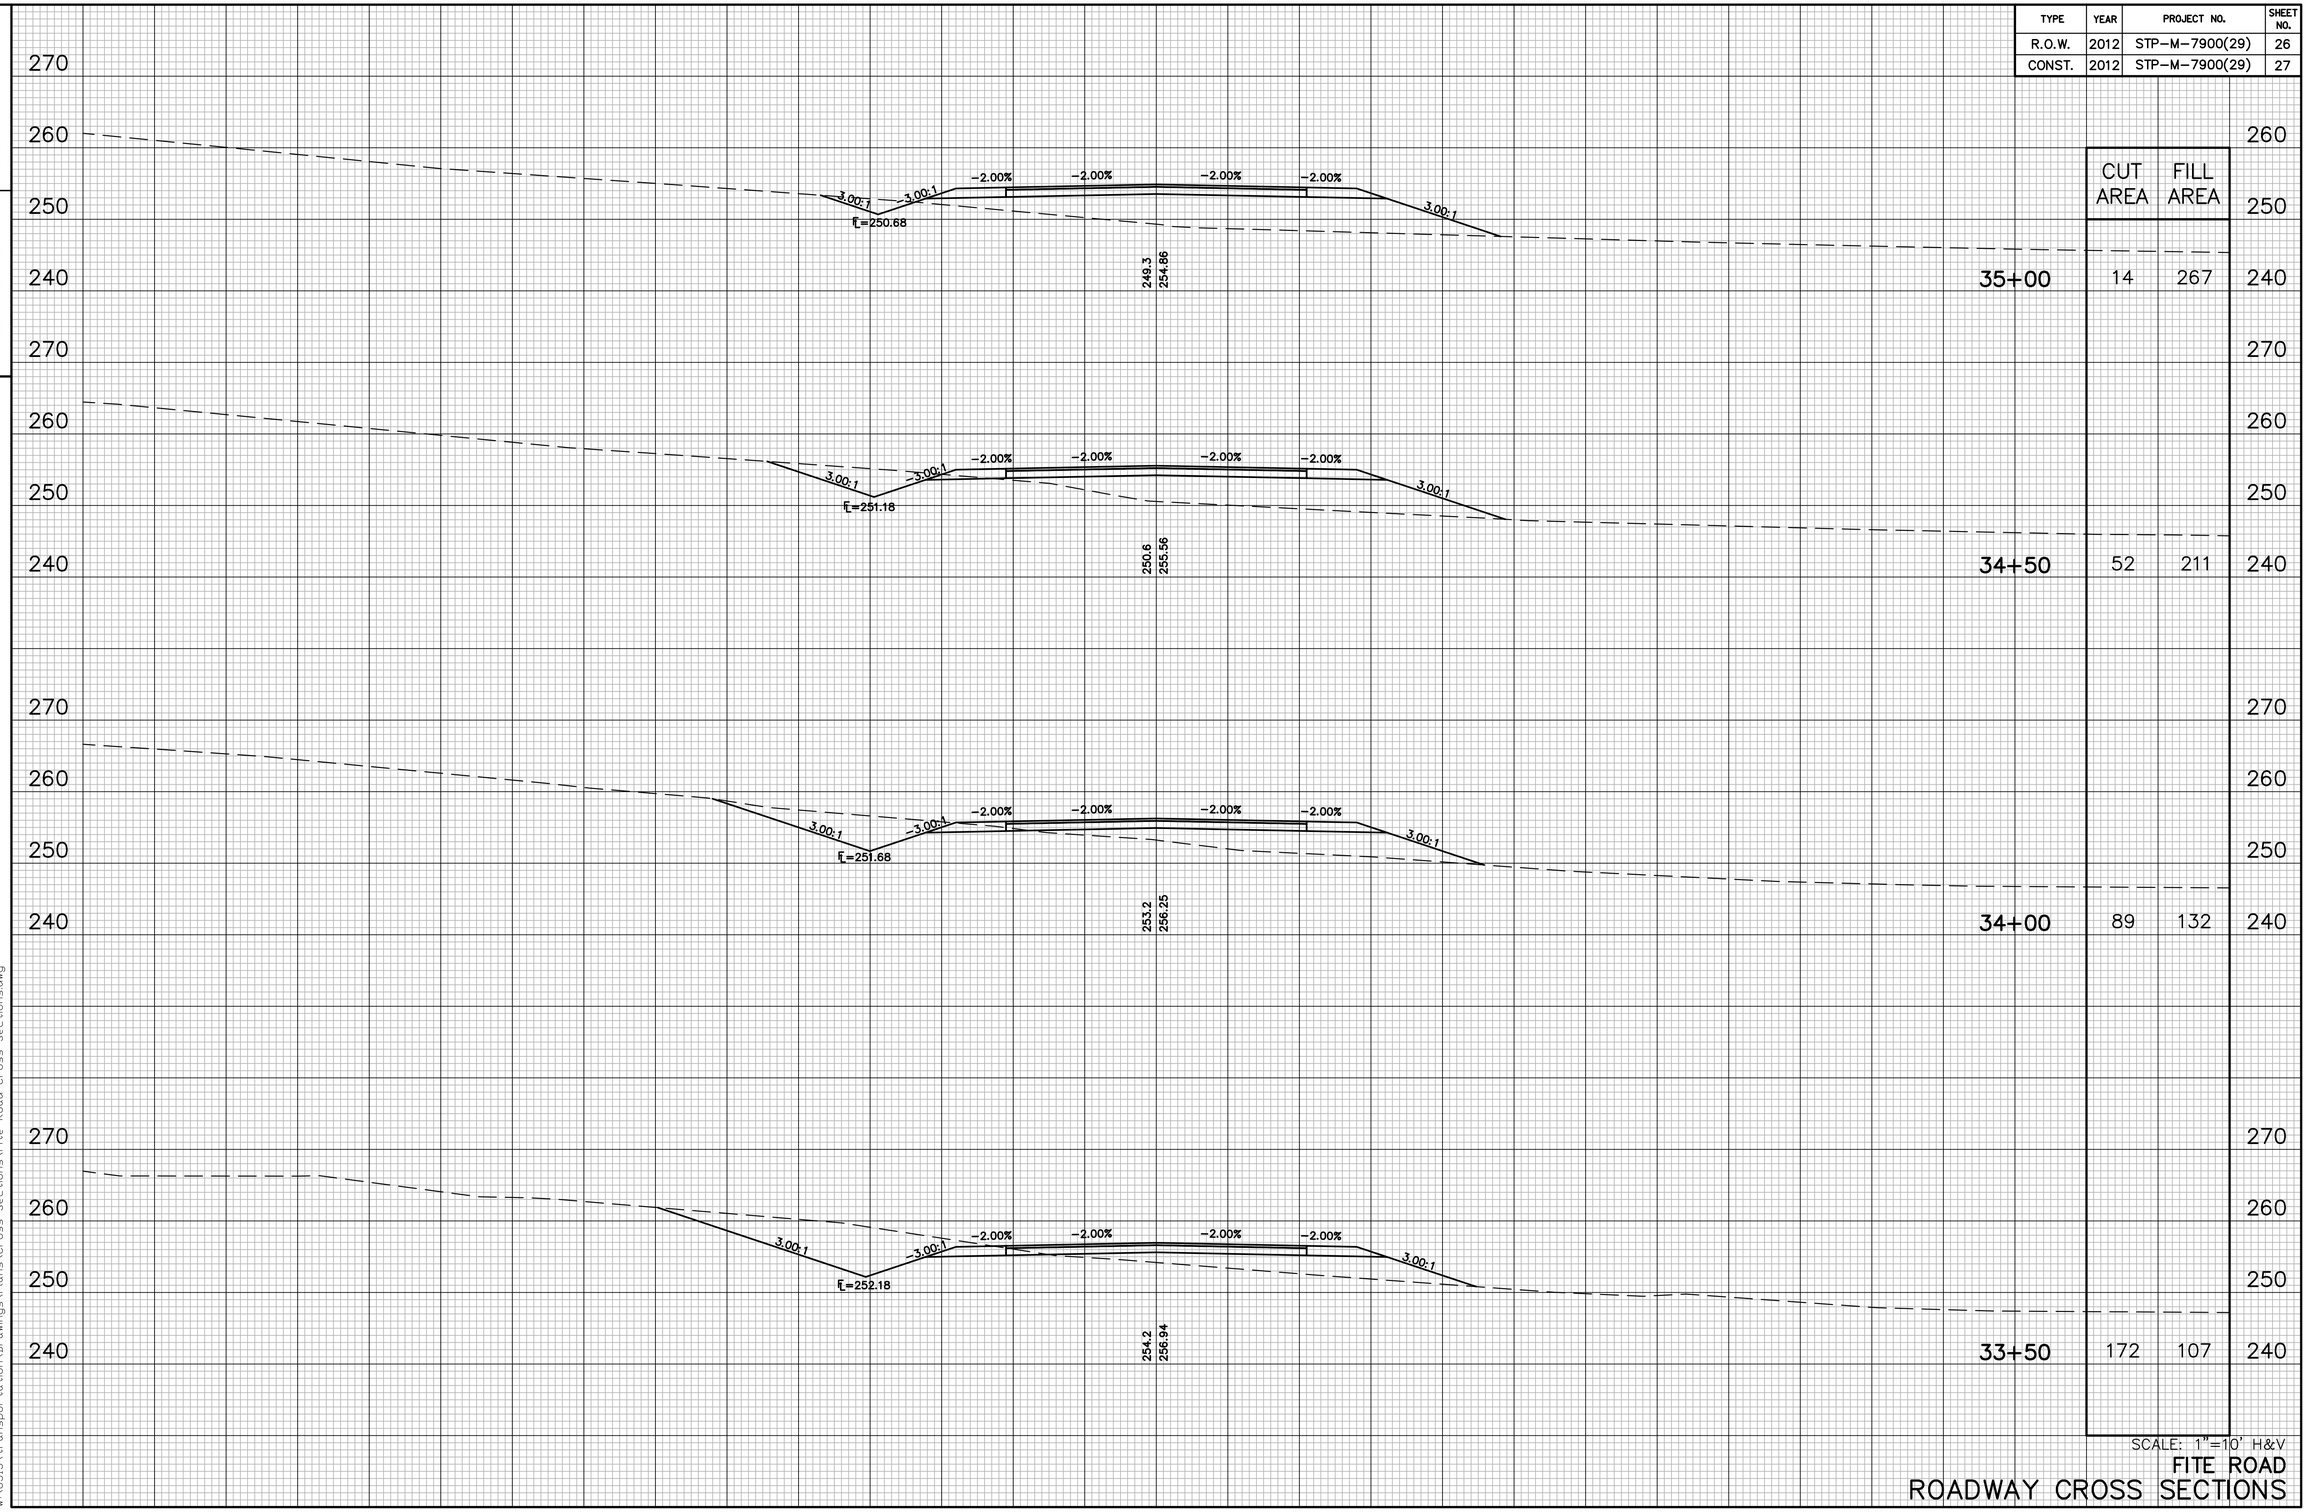

	CUT AREA	FILL AREA
35+00	14	267
34+50	52	211
34+00	89	132
33+50	172	107

SCALE: 1"=10' H&V

FITE ROAD
ROADWAY CROSS SECTIONS

4/12/2013
W:\6513\transportation\Drawings\Plans\Cross Sections\Fite Road Cross Sections.dwg

TYPE	YEAR	PROJECT NO.	SHEET NO.
R.O.W.	2012	STP-M-7900(29)	27
CONST.	2012	STP-M-7900(29)	28

TENNESSEE D.O.T.
DESIGN DIVISION

FILE NO.

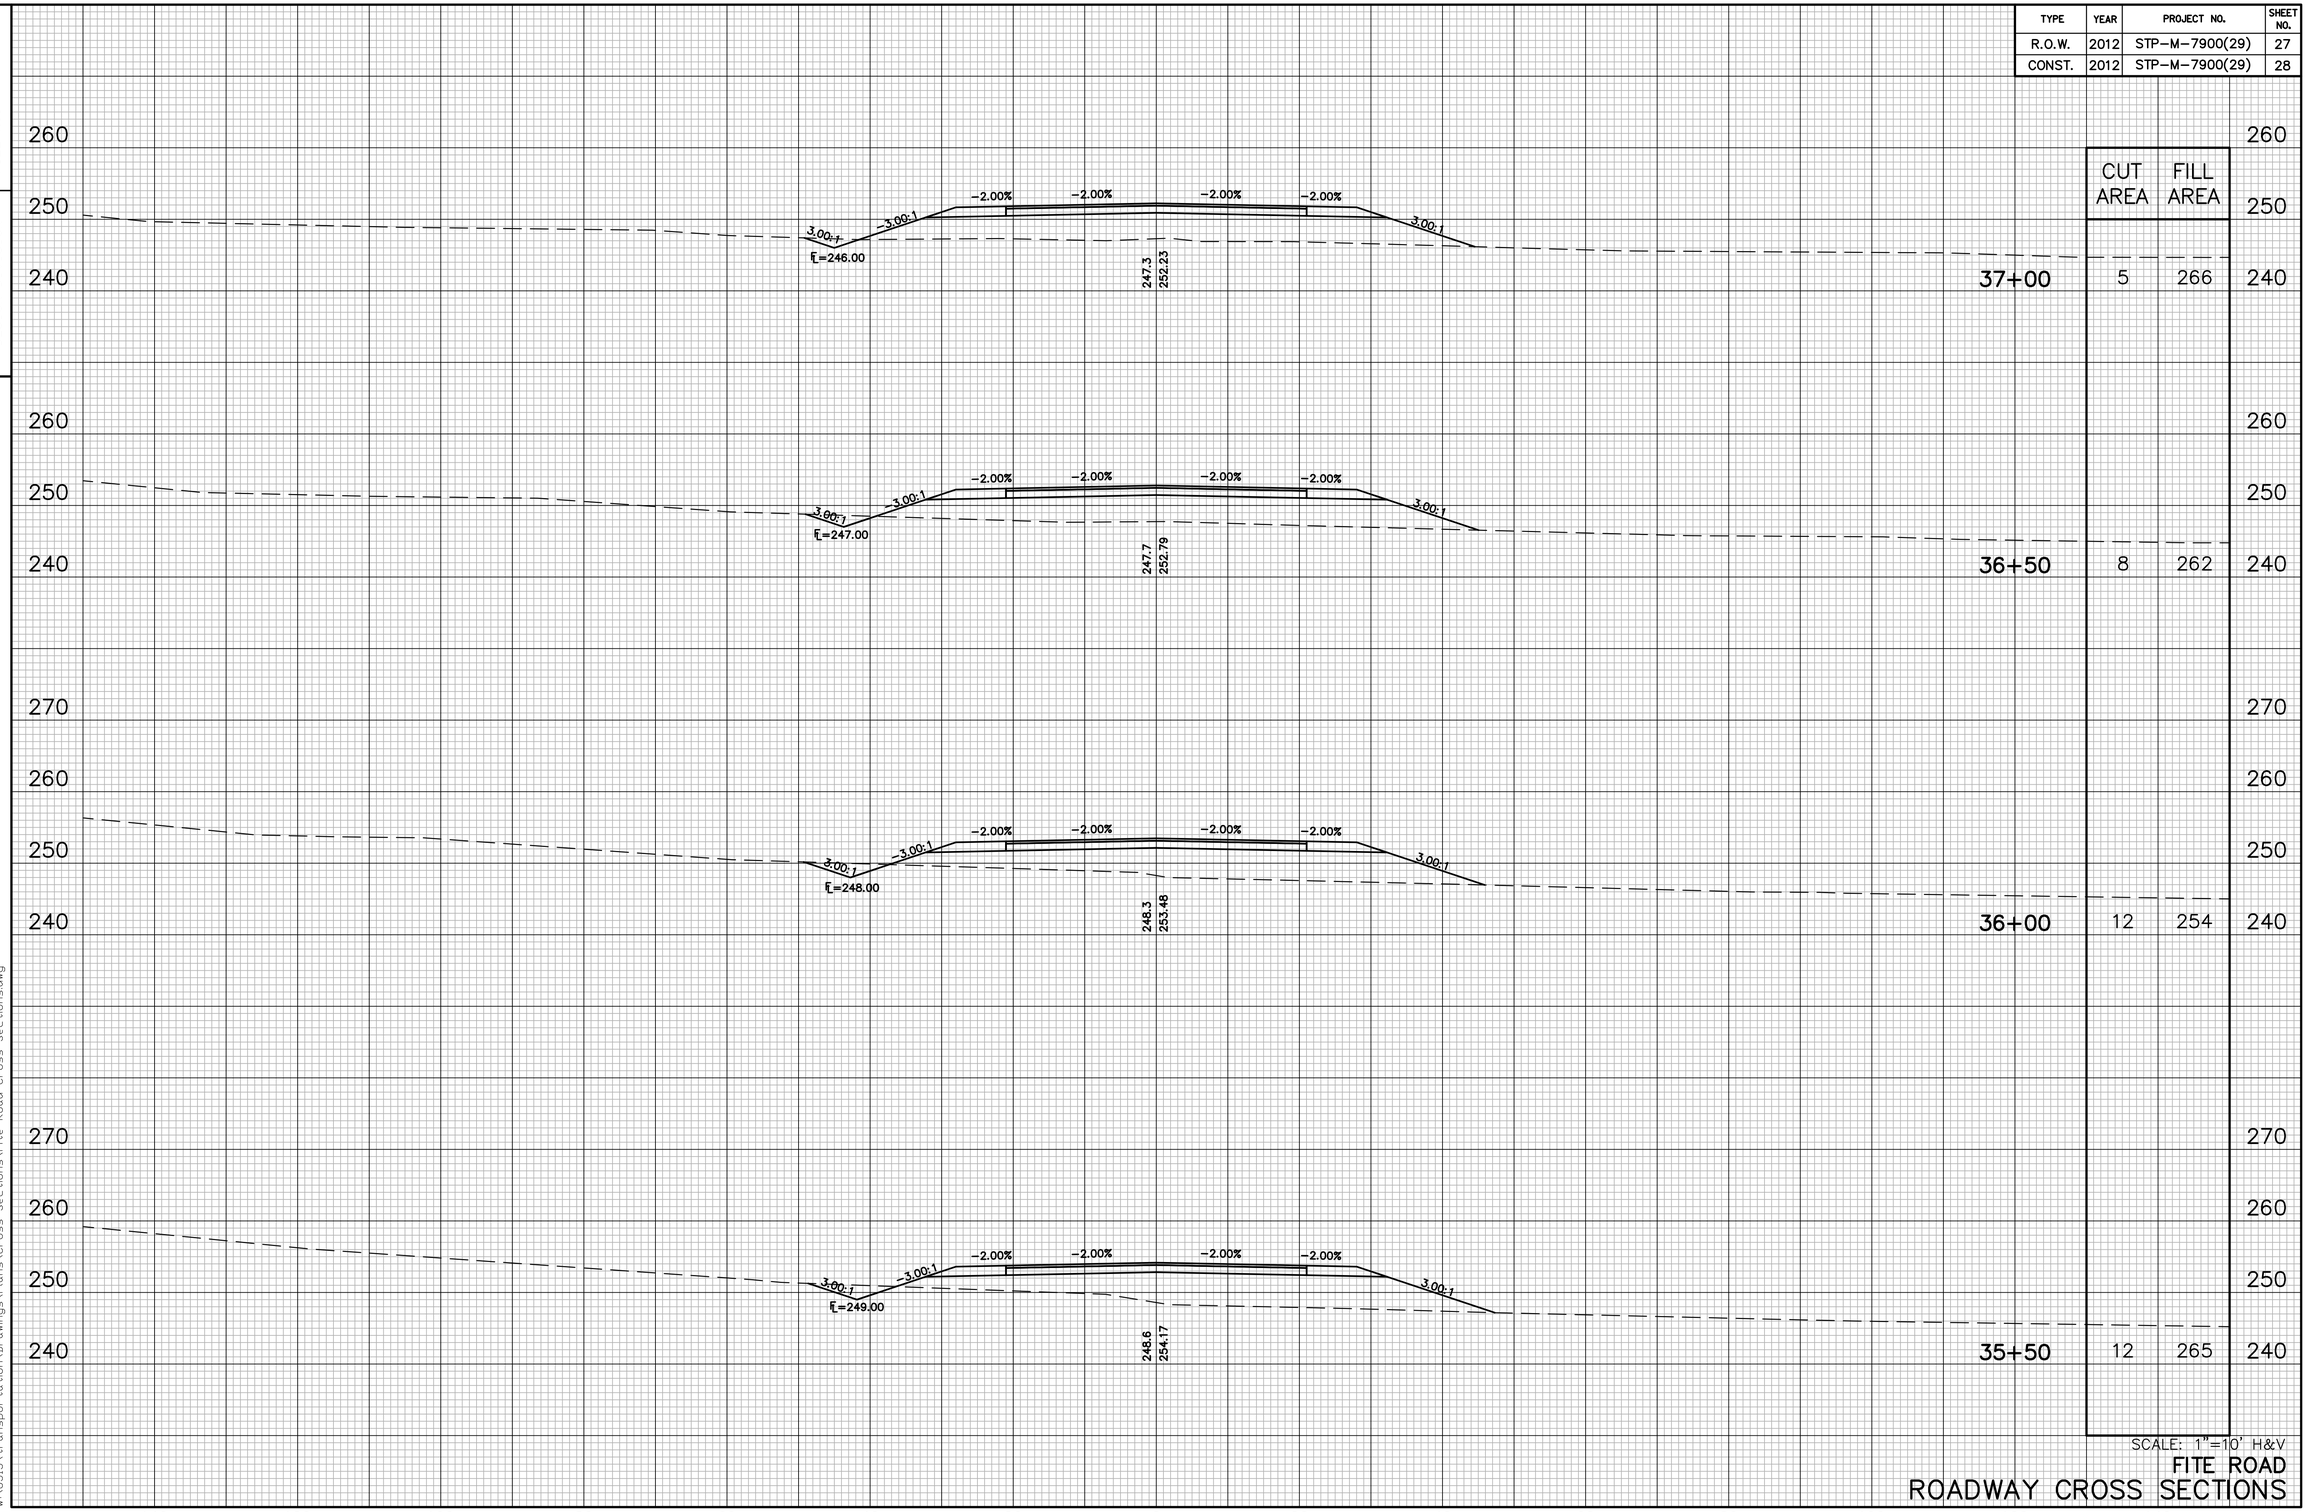

	CUT AREA	FILL AREA
37+00	5	266
36+50	8	262
36+00	12	254
35+50	12	265

SCALE: 1"=10' H&V

FITE ROAD
ROADWAY CROSS SECTIONS

4/12/2013
W:\6513\transportation\Drawings\Plans\Cross Sections\Fite Road Cross Sections.dwg

TYPE	YEAR	PROJECT NO.	SHEET NO.
R.O.W.	2012	STP-M-7900(29)	28
CONST.	2012	STP-M-7900(29)	29

TENNESSEE D.O.T.
DESIGN DIVISION

FILE NO.

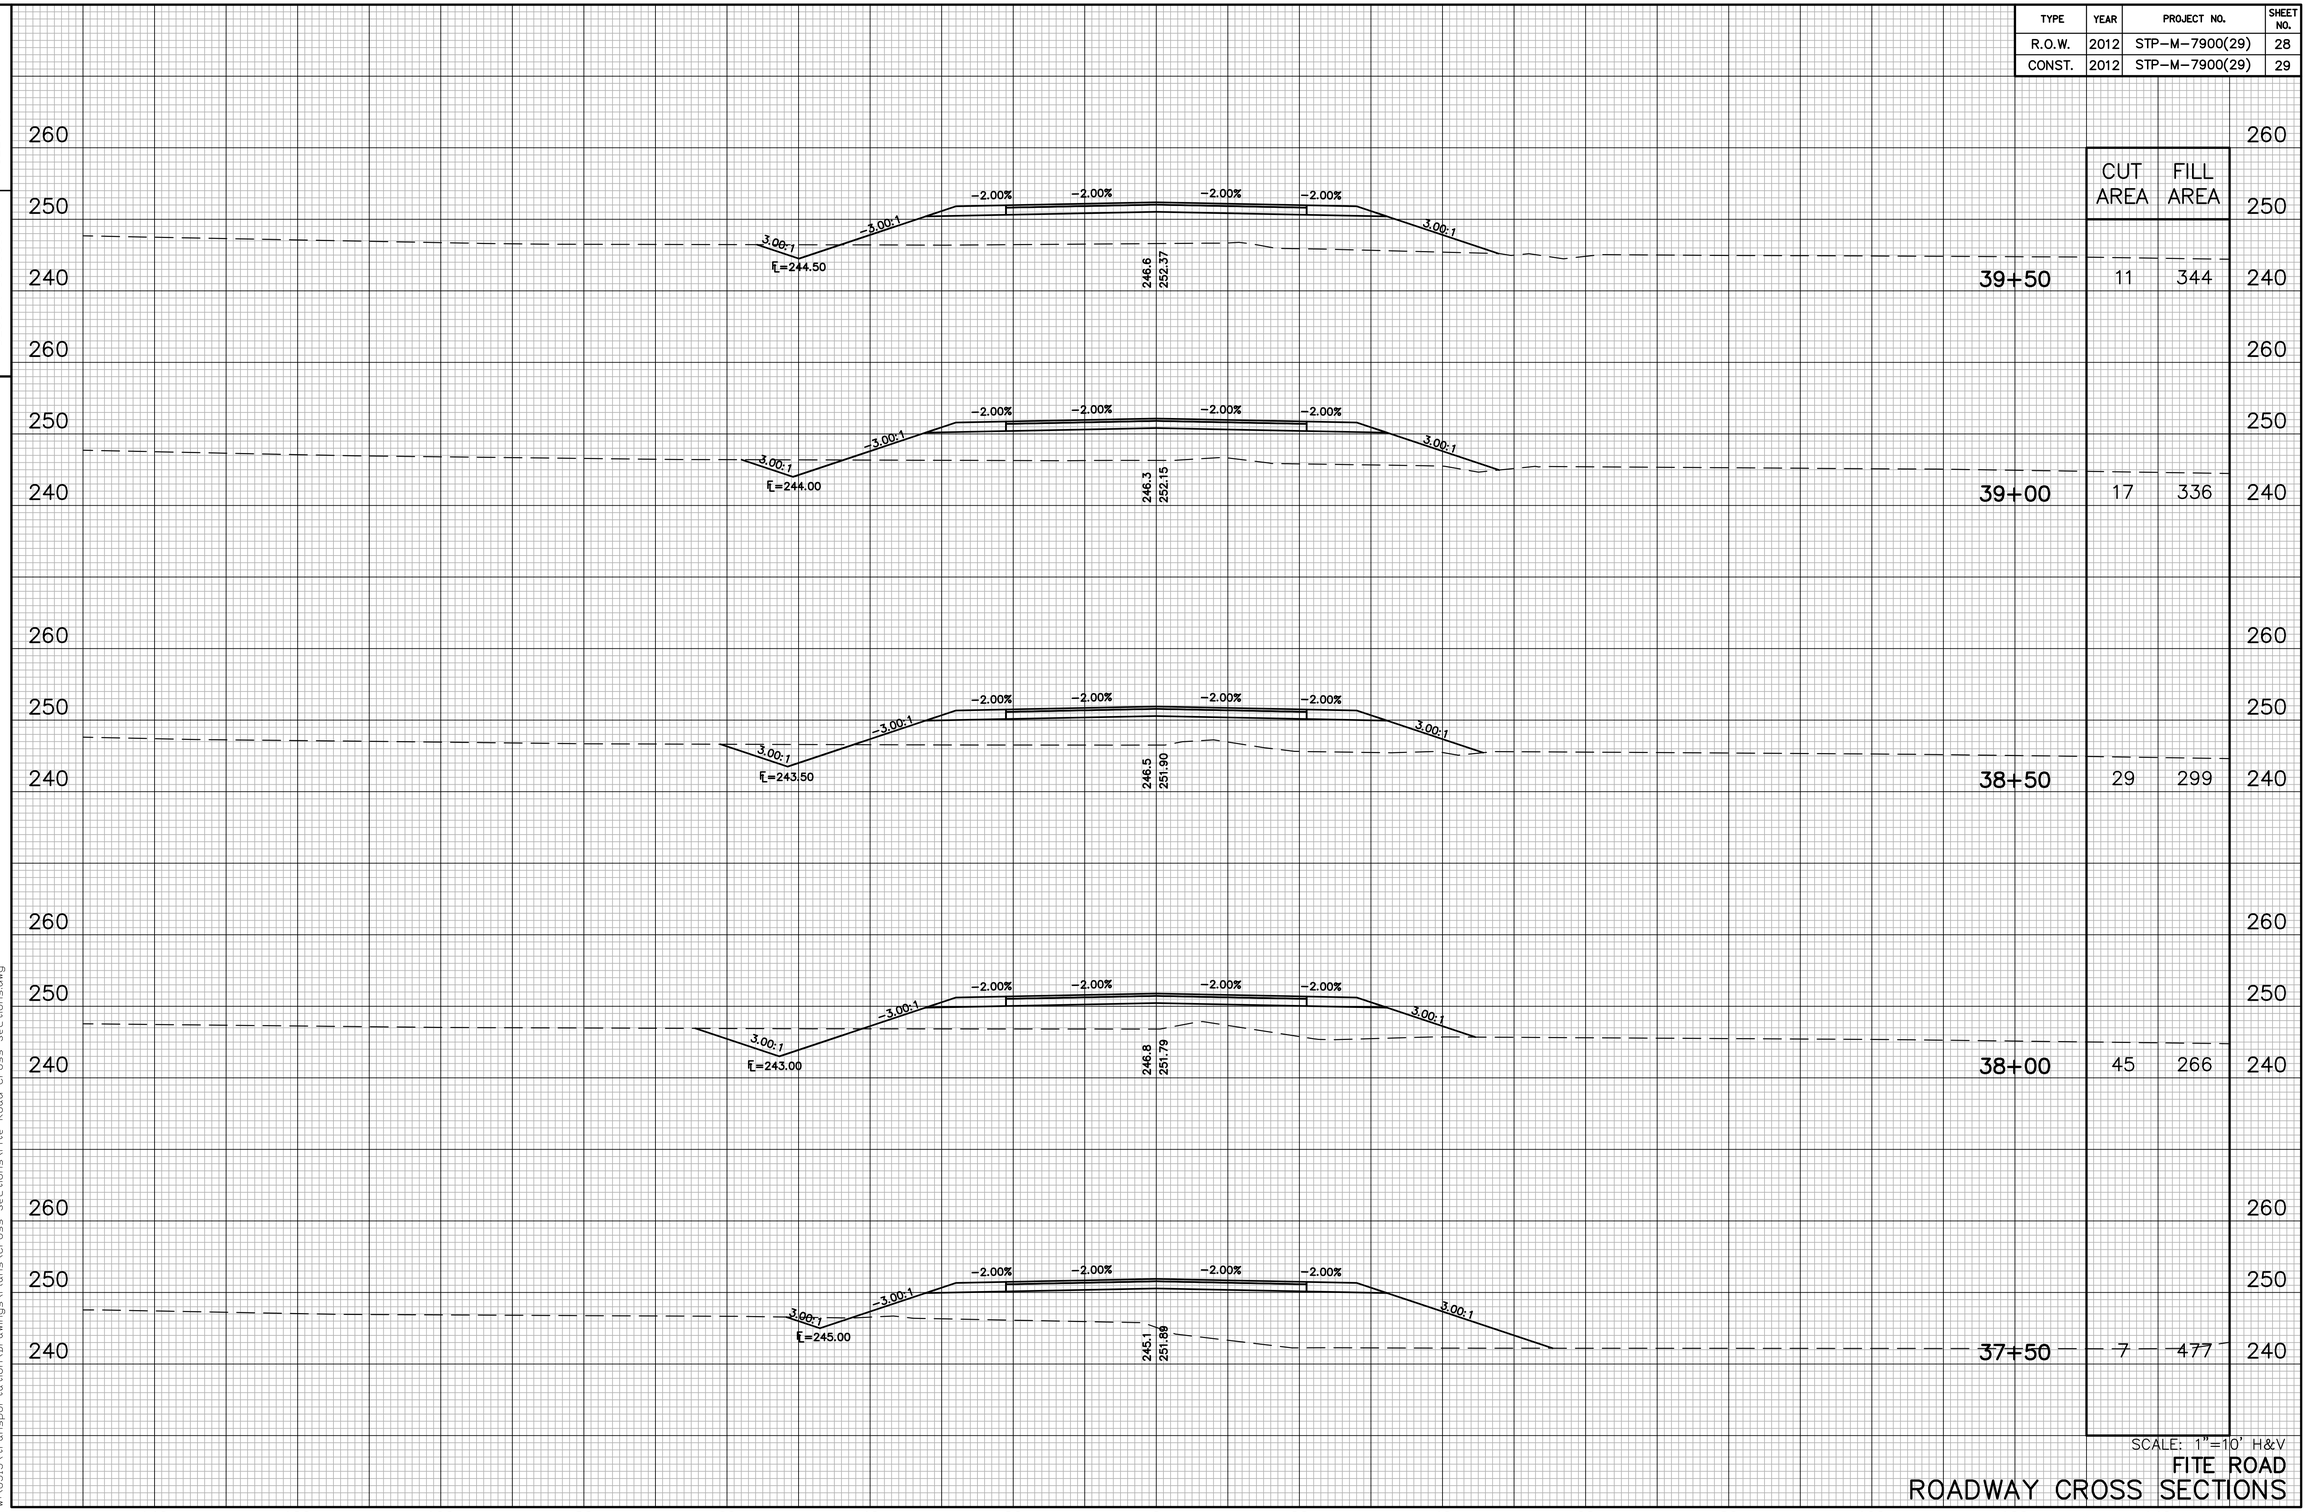

	CUT AREA	FILL AREA
39+50	11	344
39+00	17	336
38+50	29	299
38+00	45	266
~~37+50~~	~~7~~	~~477~~

SCALE: 1"=10' H&V

FITE ROAD
ROADWAY CROSS SECTIONS

4/12/2013
W:\6513\transportation\Drawings\Plans\Cross Sections\Fite Road Cross Sections.dwg

TYPE	YEAR	PROJECT NO.	SHEET NO.
R.O.W.	2012	STP-M-7900(29)	29
CONST.	2012	STP-M-7900(29)	30

TENNESSEE D.O.T.
DESIGN DIVISION

FILE NO.

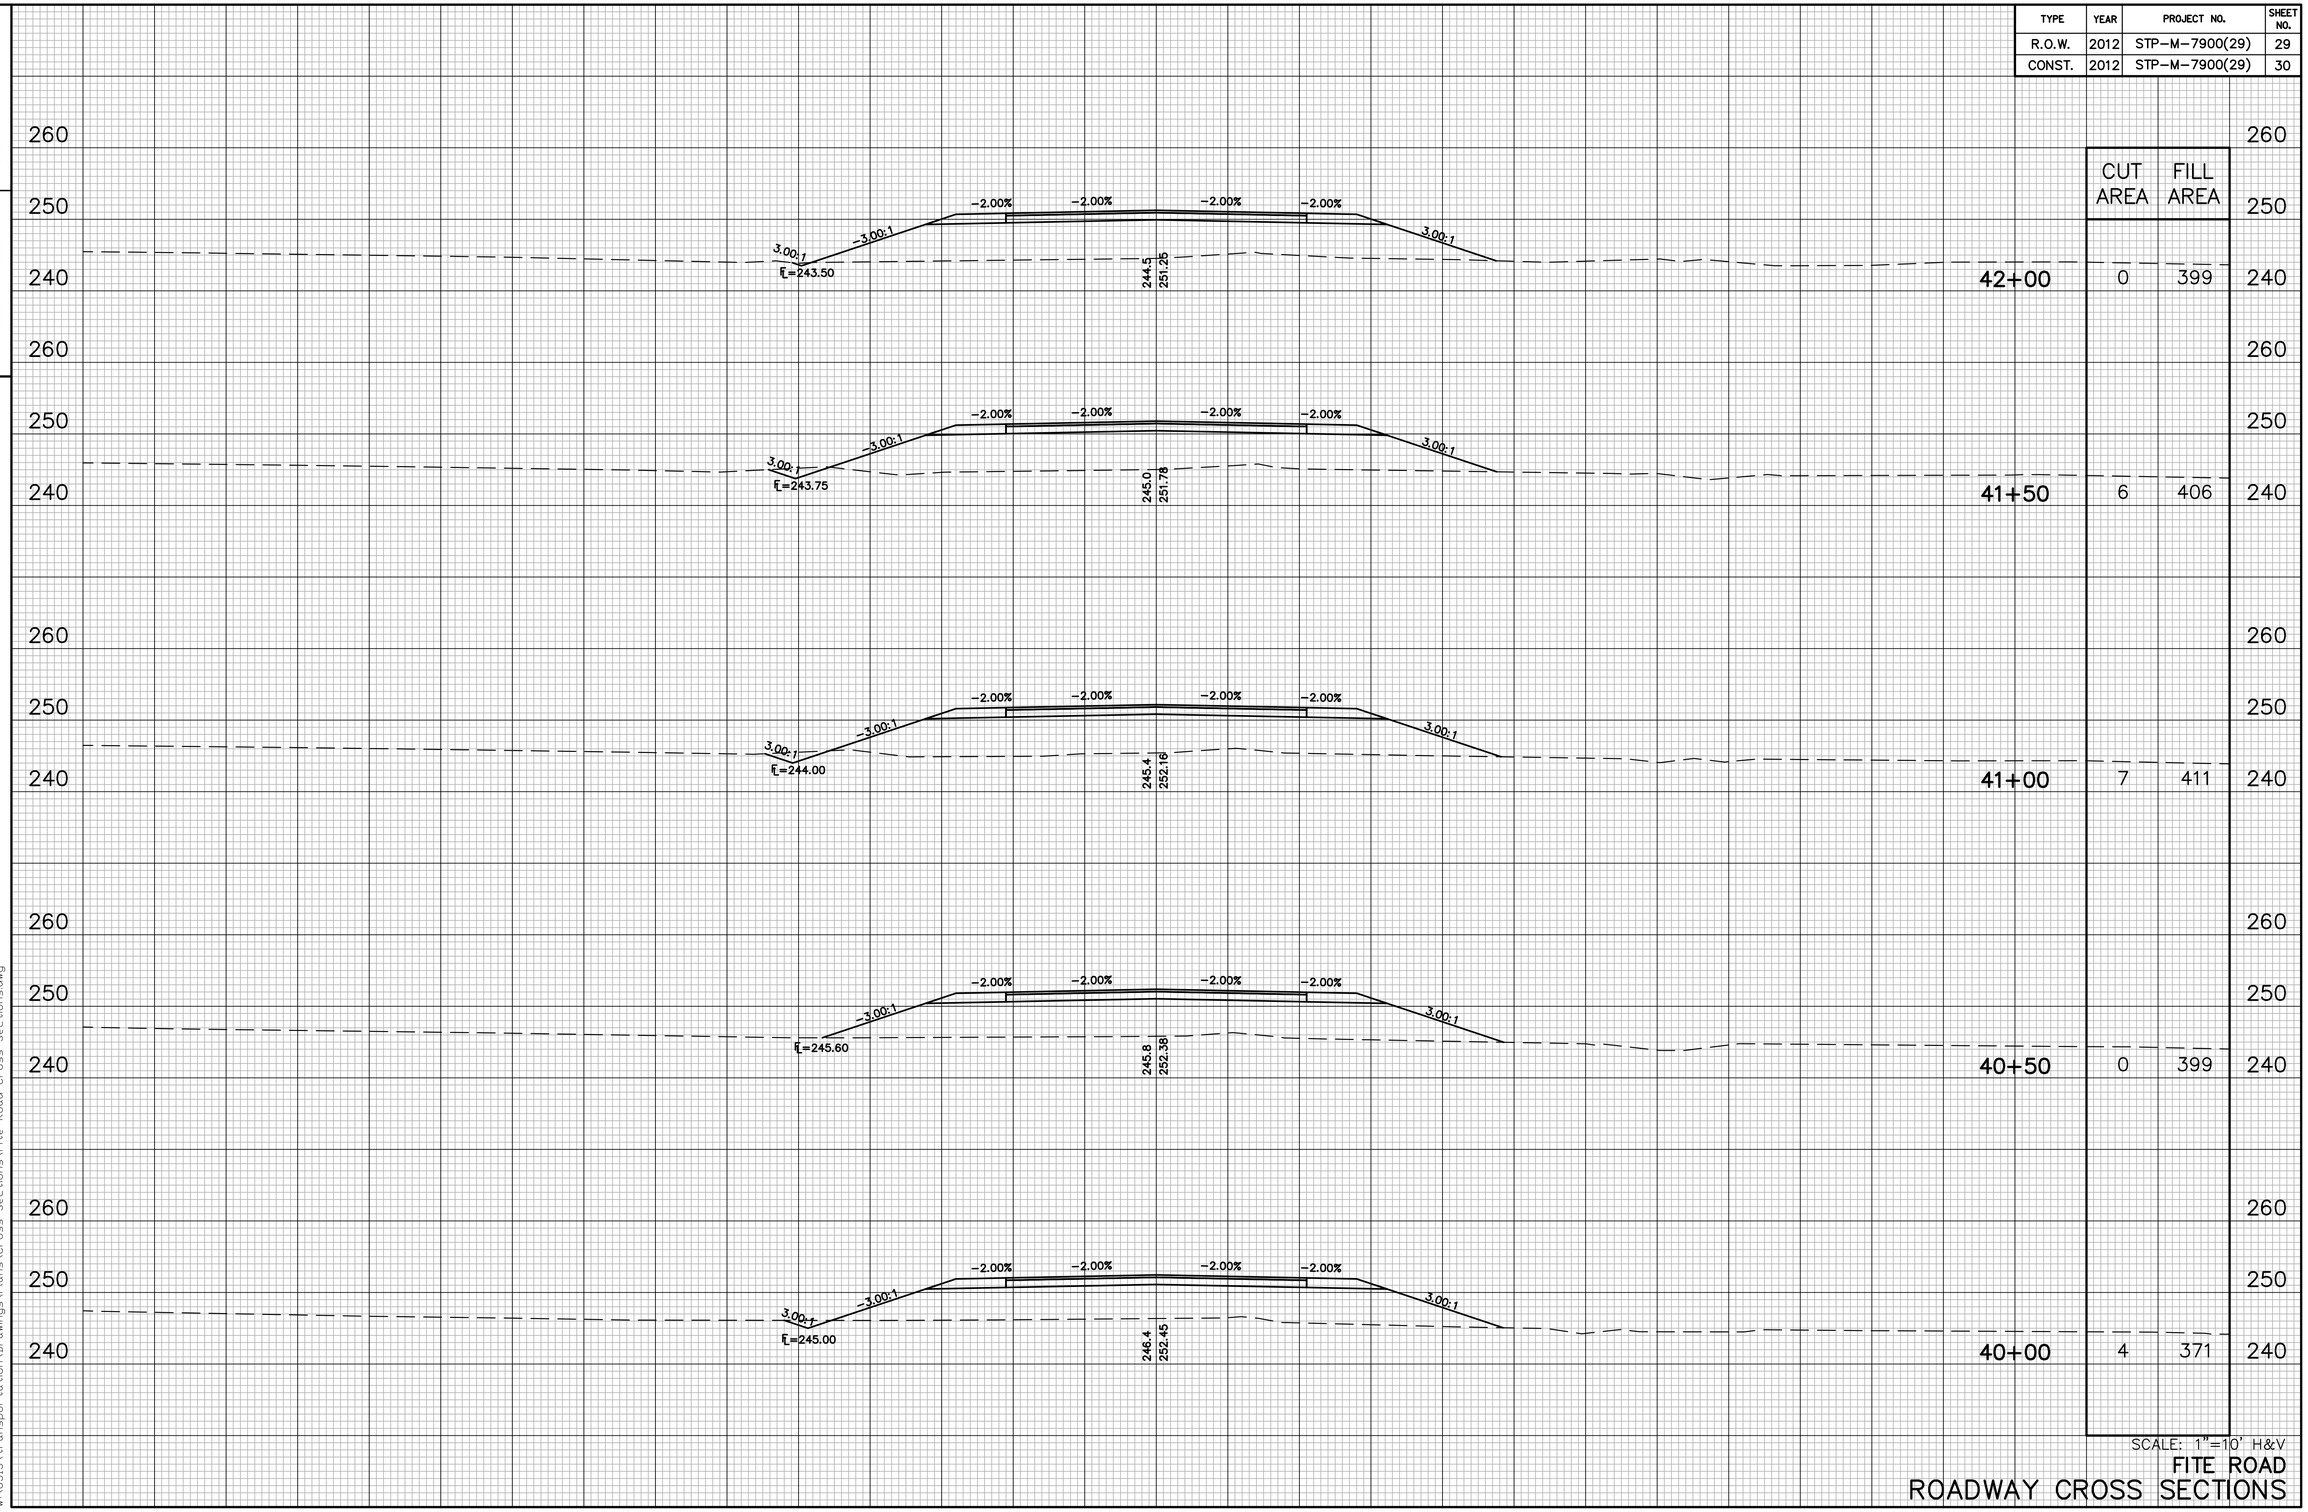

	CUT AREA	FILL AREA
42+00	0	399
41+50	6	406
41+00	7	411
40+50	0	399
40+00	4	371

SCALE: 1"=10' H&V

FITE ROAD
ROADWAY CROSS SECTIONS

4/12/2013
W:\6513\transportation\Drawings\Plans\Cross Sections\Fite Road Cross Sections.dwg

TYPE	YEAR	PROJECT NO.	SHEET NO.
R.O.W.	2012	STP-M-7900(29)	30
CONST.	2012	STP-M-7900(29)	31

TENNESSEE D.O.T.
DESIGN DIVISION

FILE NO.

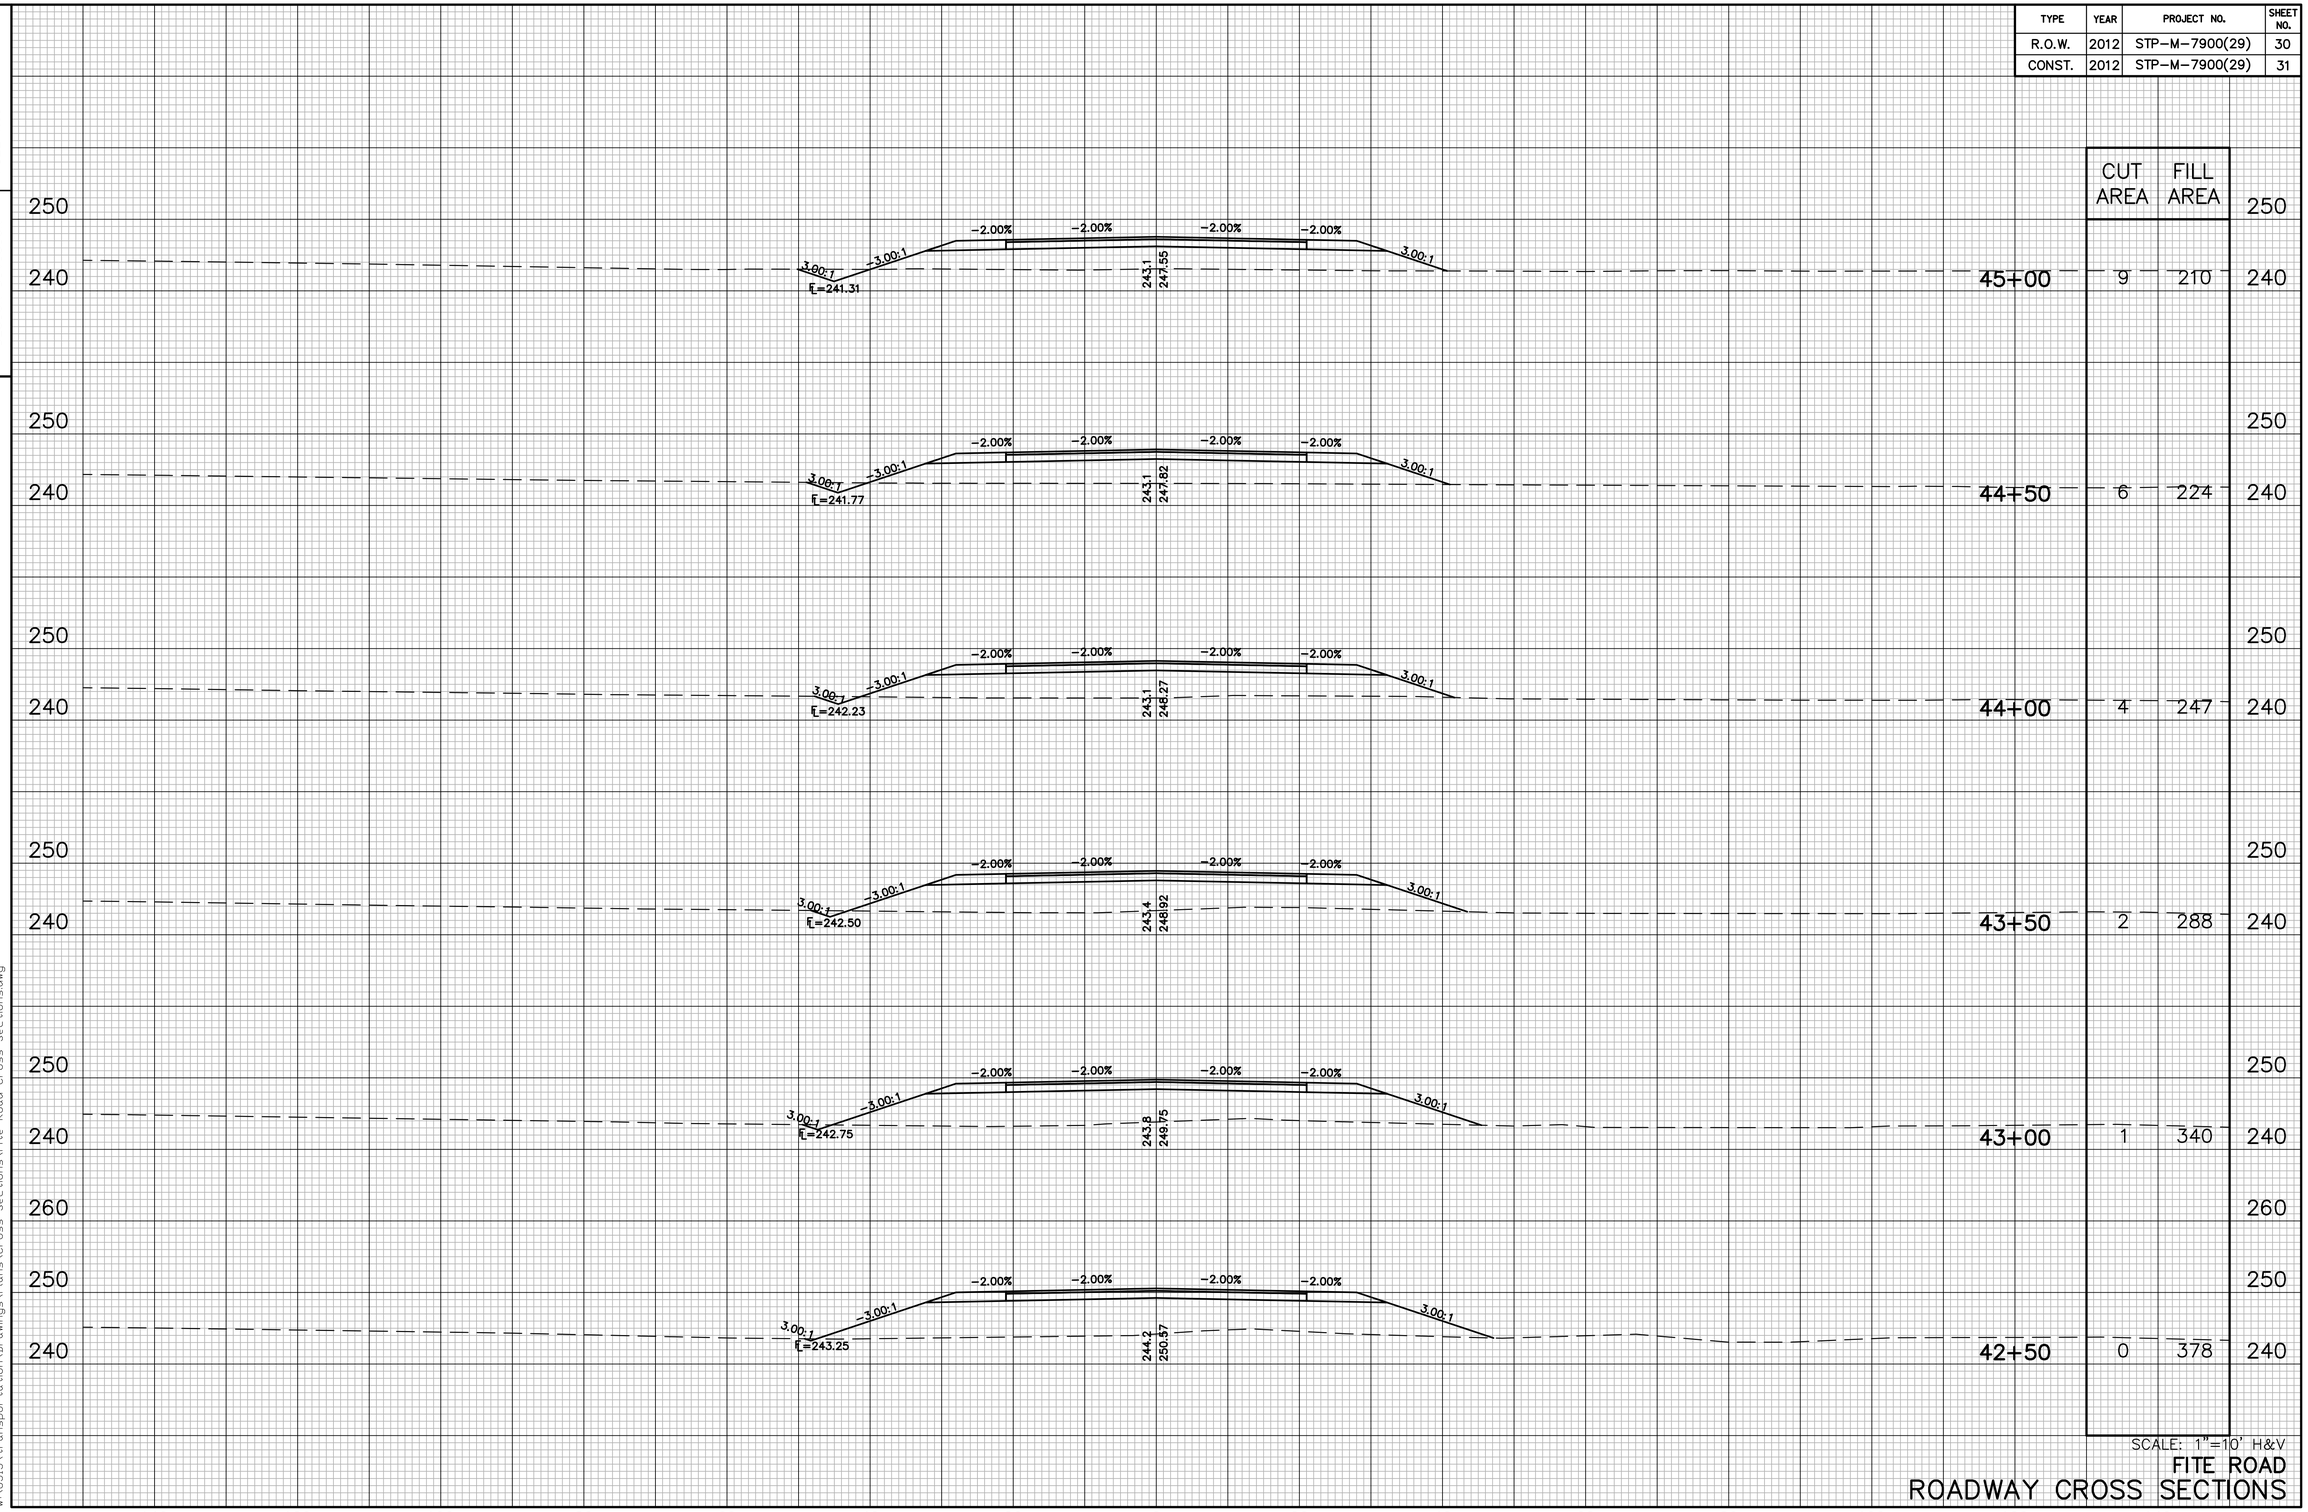

	CUT AREA	FILL AREA
45+00	9	210
44+50	6	224
44+00	4	247
43+50	2	288
43+00	1	340
42+50	0	378

SCALE: 1"=10' H&V

FITE ROAD

ROADWAY CROSS SECTIONS

4/12/2013
W:\6513\transportation\Drawings\Plans\Cross Sections\Fite Road Cross Sections.dwg

TENNESSEE D.O.T.
DESIGN DIVISION

FILE NO.

TYPE	YEAR	PROJECT NO.	SHEET NO.
R.O.W.	2012	STP-M-7900(29)	31
CONST.	2012	STP-M-7900(29)	32

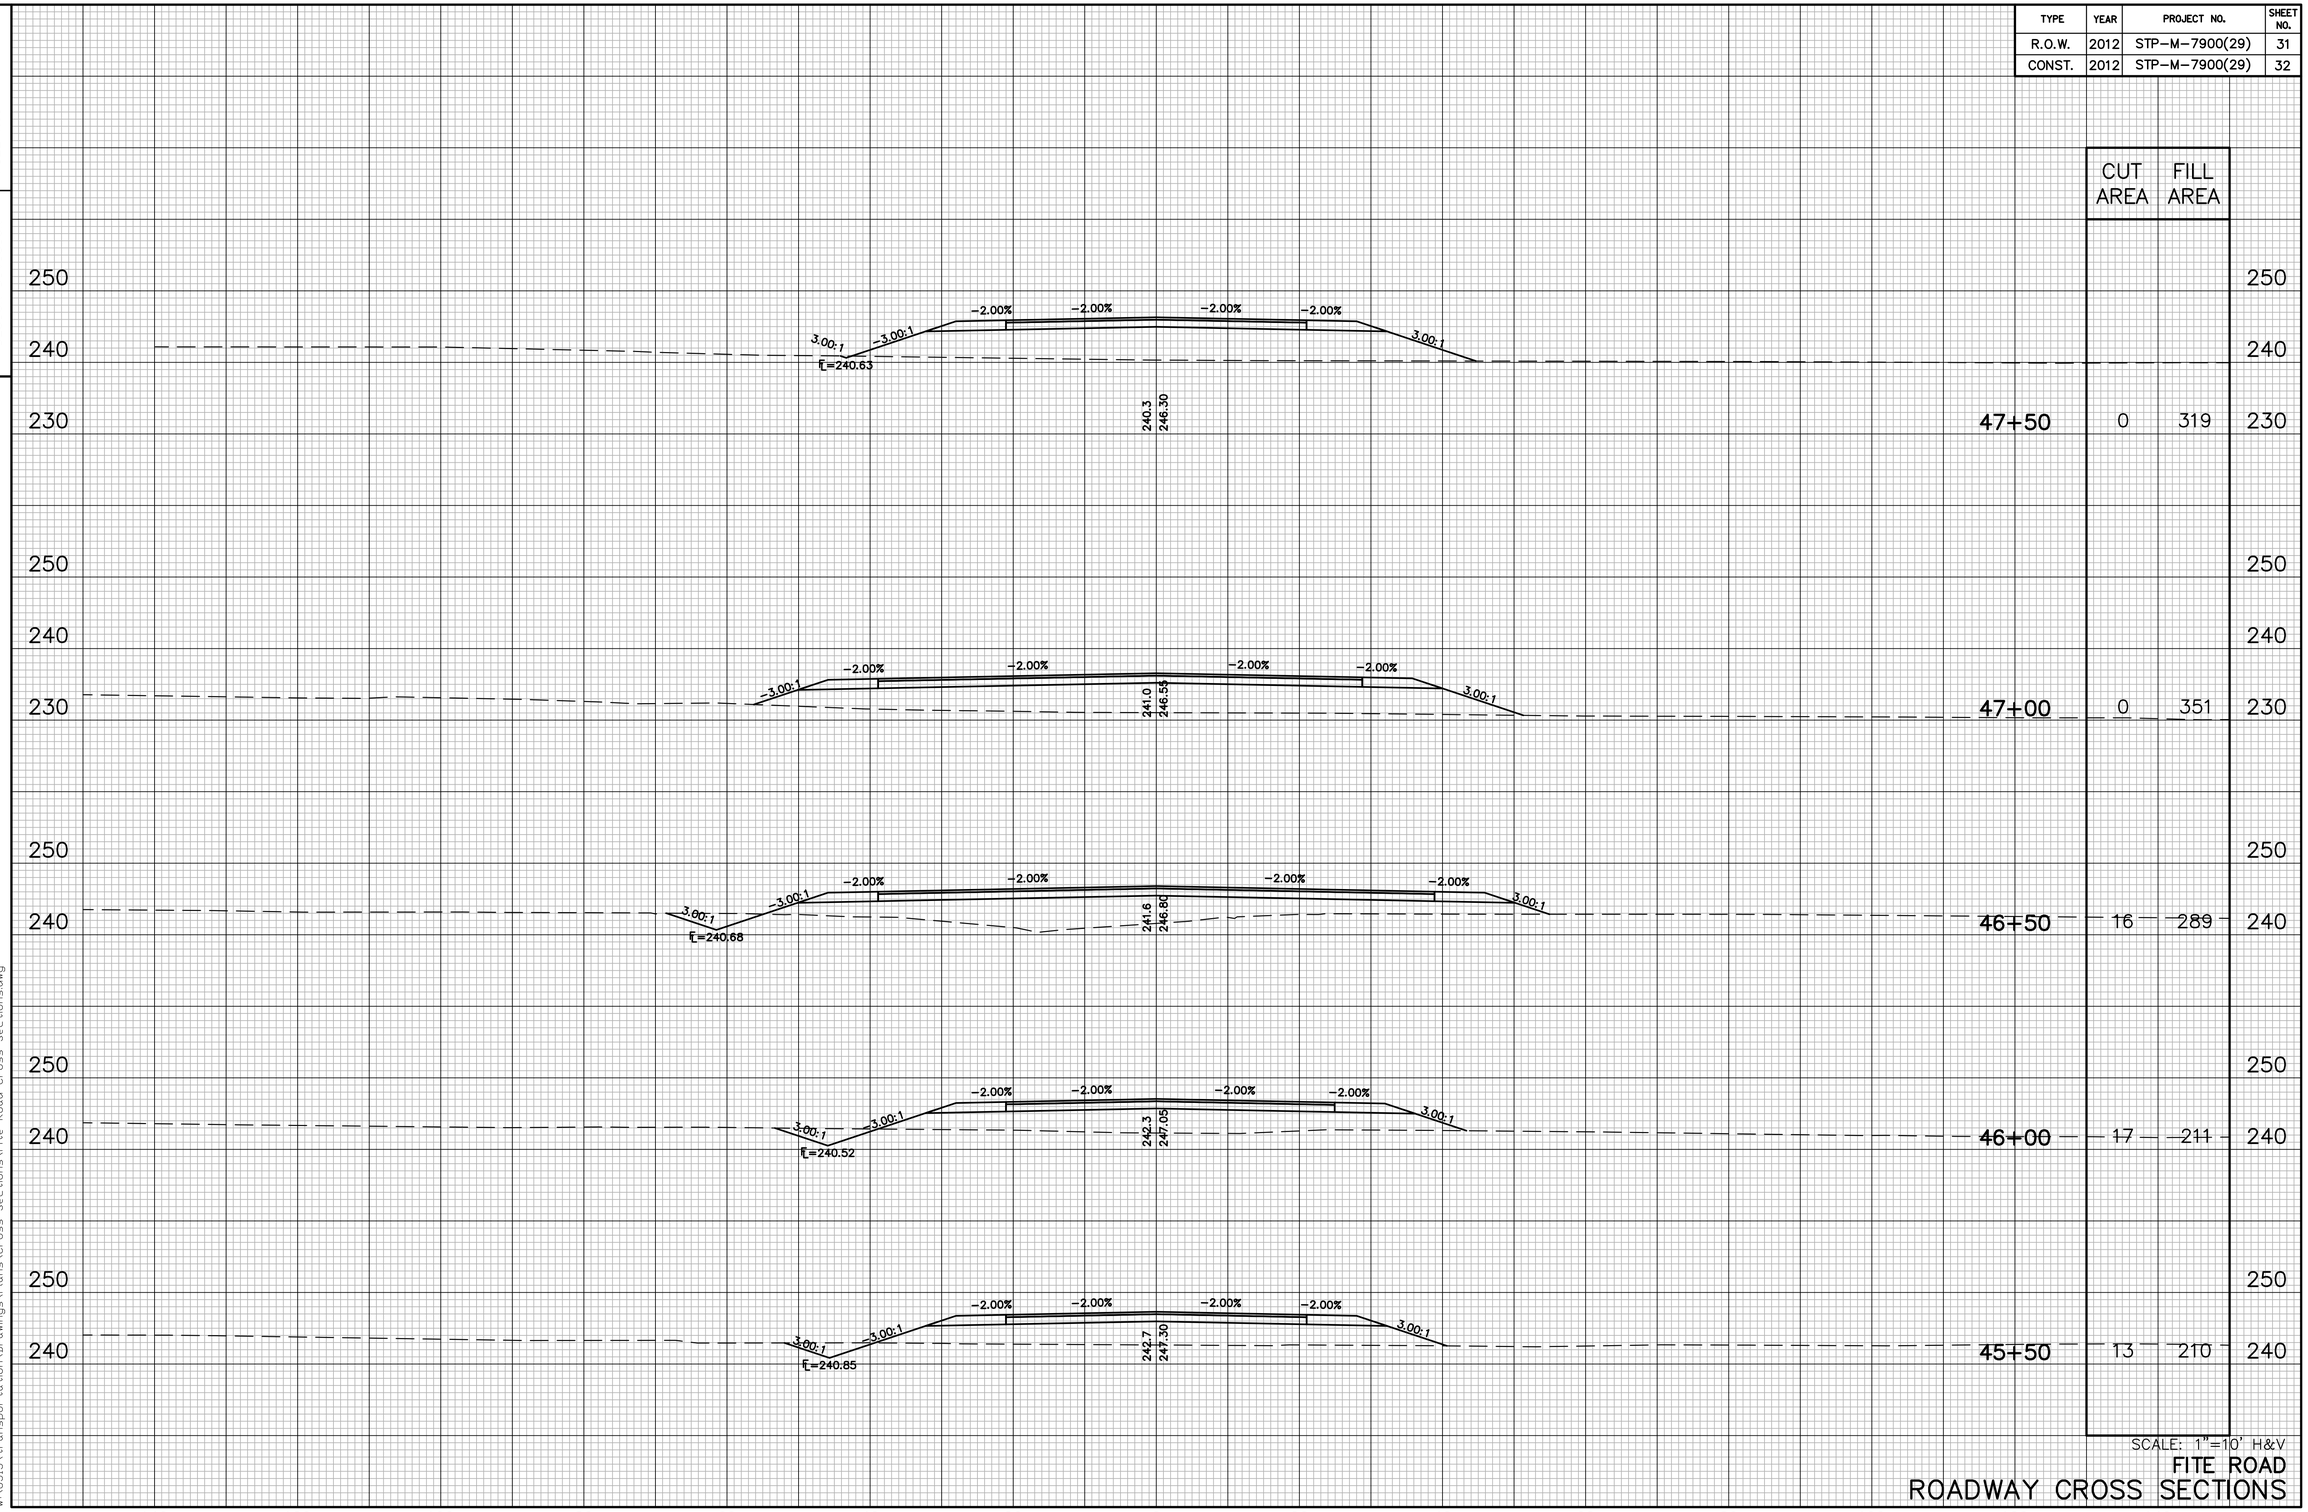

	CUT AREA	FILL AREA
47+50	0	319
47+00	0	351
46+50	16	289
46+00	17	211
45+50	13	210

SCALE: 1"=10' H&V

FITE ROAD
ROADWAY CROSS SECTIONS

4/12/2013
W:\6513\transportation\Drawings\Plans\Cross Sections\Fite Road Cross Sections.dwg

TYPE	YEAR	PROJECT NO.	SHEET NO.
R.O.W.	2012	STP-M-7900(29)	32
CONST.	2012	STP-M-7900(29)	33

TENNESSEE D.O.T.
DESIGN DIVISION

FILE NO.

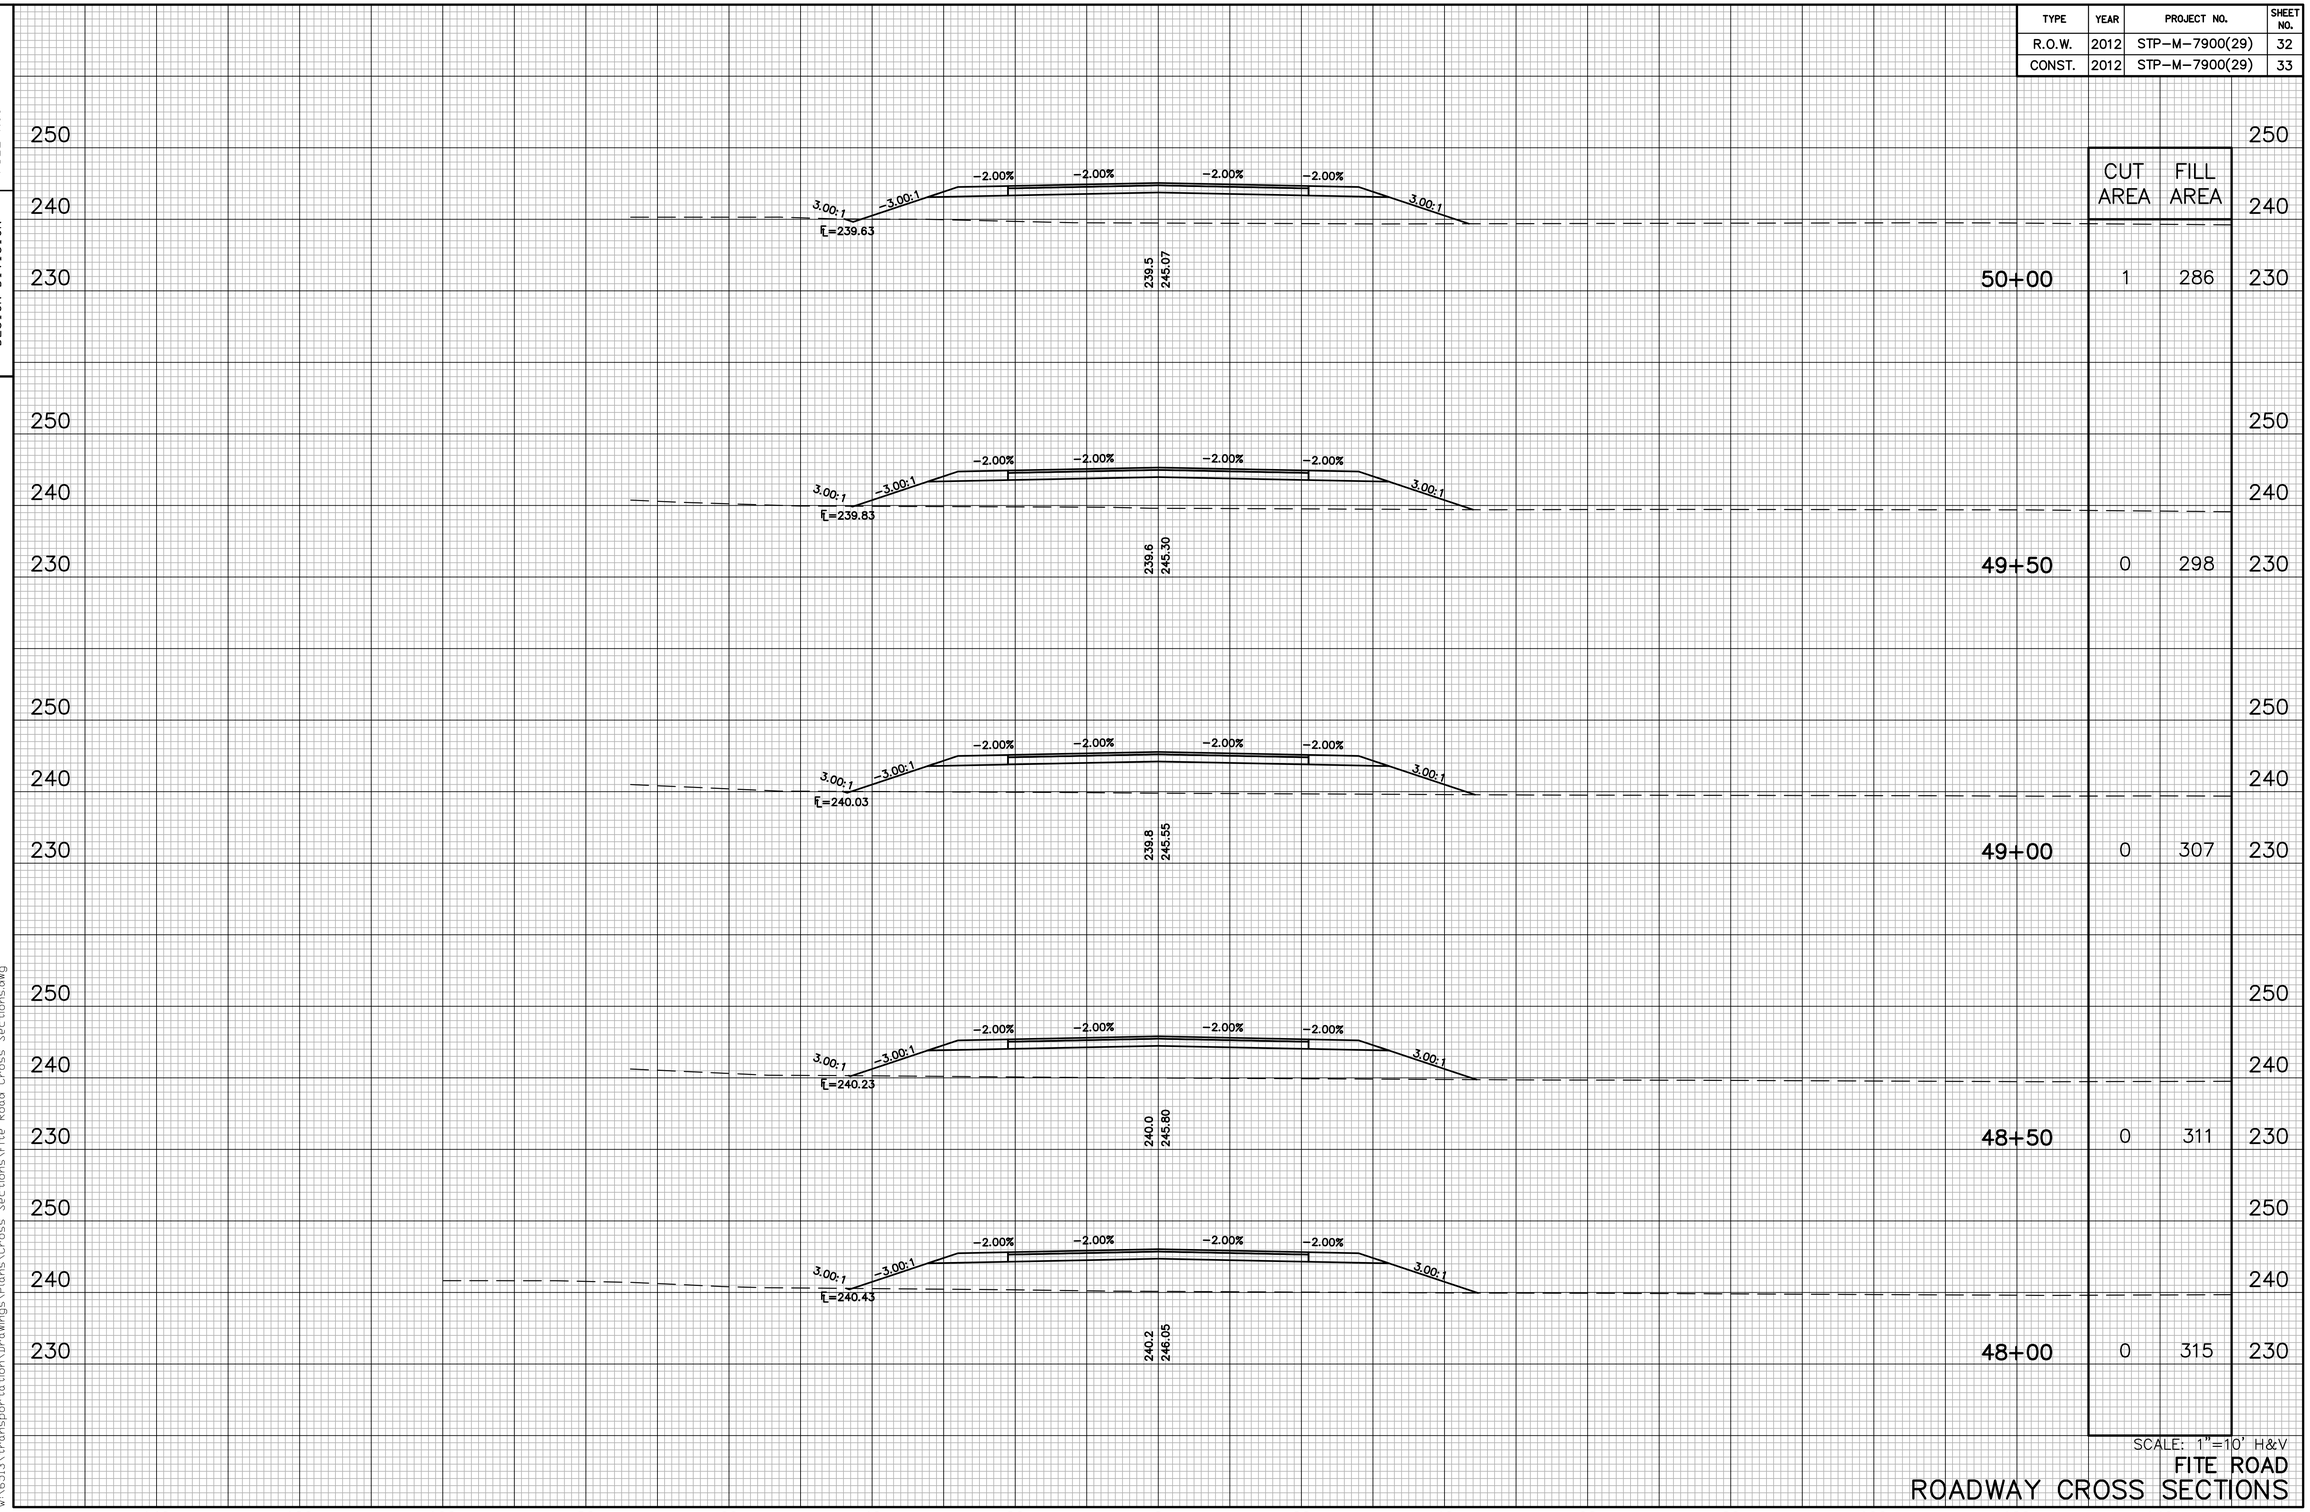

SCALE: 1"=10' H&V

FITE ROAD
ROADWAY CROSS SECTIONS

4/12/2013
W:\6513\transportation\Drawings\Plans\Cross Sections\Fite Road Cross Sections.dwg

TYPE	YEAR	PROJECT NO.	SHEET NO.
R.O.W.	2012	STP-M-7900(29)	33
CONST.	2012	STP-M-7900(29)	34

TENNESSEE D.O.T.
DESIGN DIVISION

FILE NO.

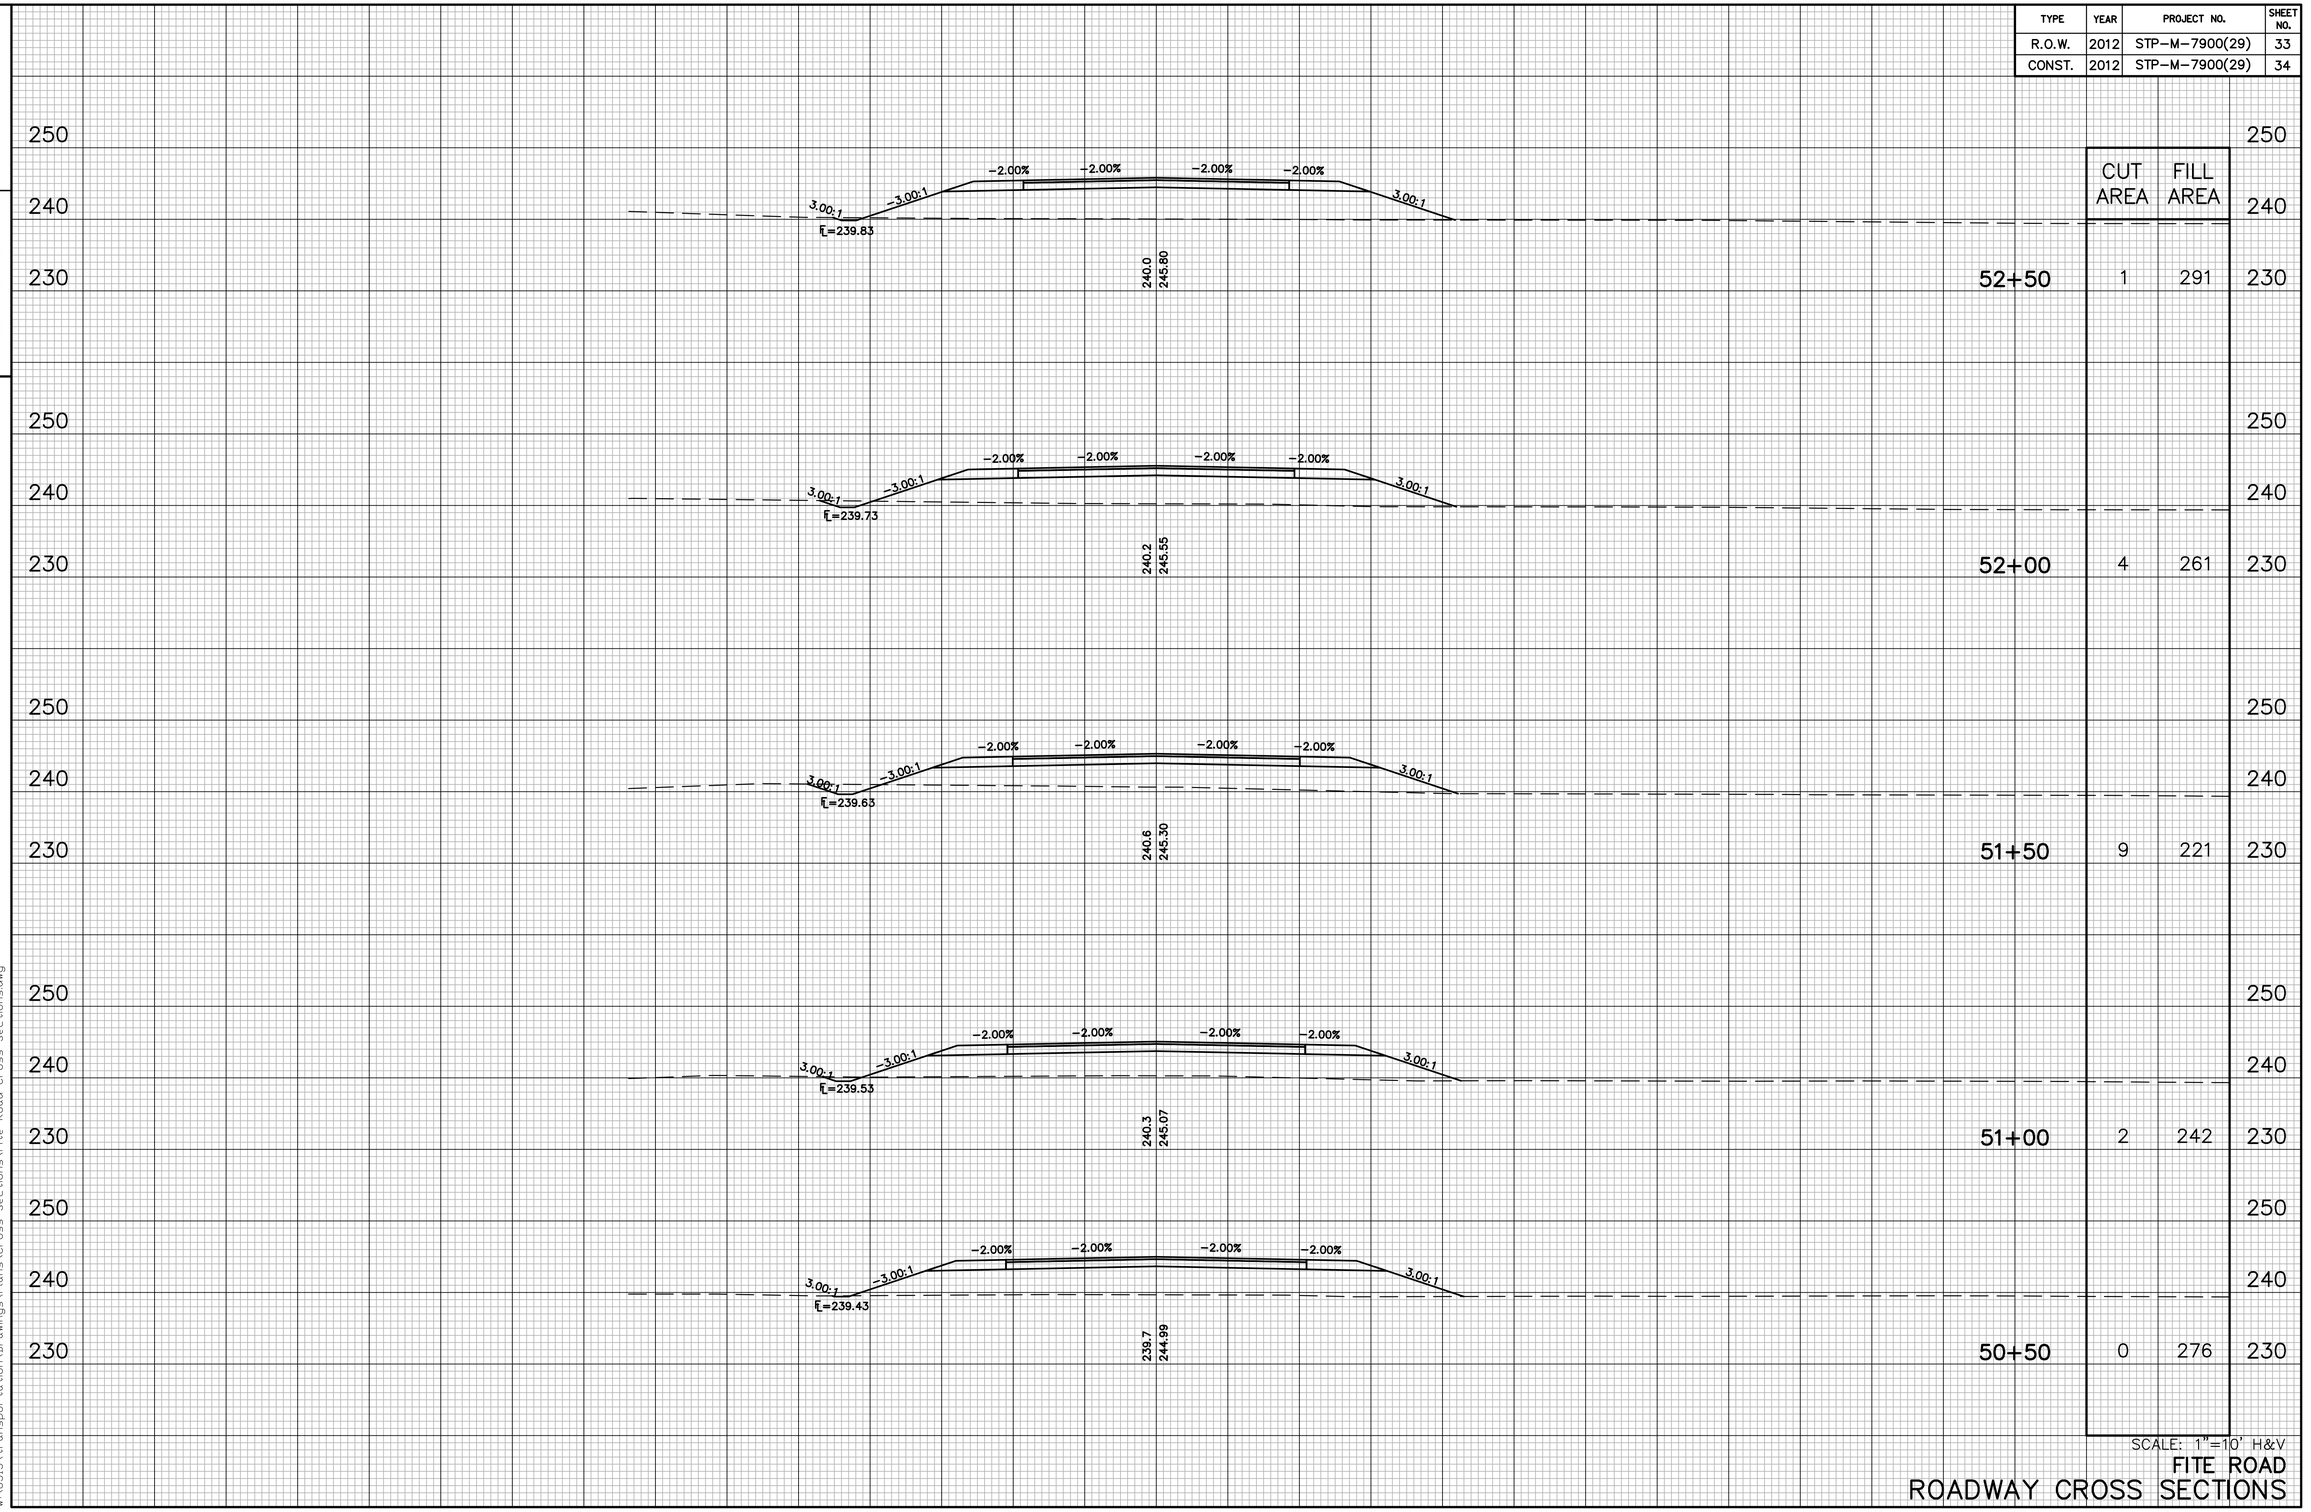

	CUT AREA	FILL AREA
52+50	1	291
52+00	4	261
51+50	9	221
51+00	2	242
50+50	0	276

SCALE: 1"=10' H&V

FITE ROAD
ROADWAY CROSS SECTIONS

4/12/2013
W:\6513\transportation\Drawings\Plans\Cross Sections\Fite Road Cross Sections.dwg

TENNESSEE D.O.T.
DESIGN DIVISION

FILE NO.

TYPE	YEAR	PROJECT NO.	SHEET NO.
R.O.W.	2012	STP-M-7900(29)	34
CONST.	2012	STP-M-7900(29)	35

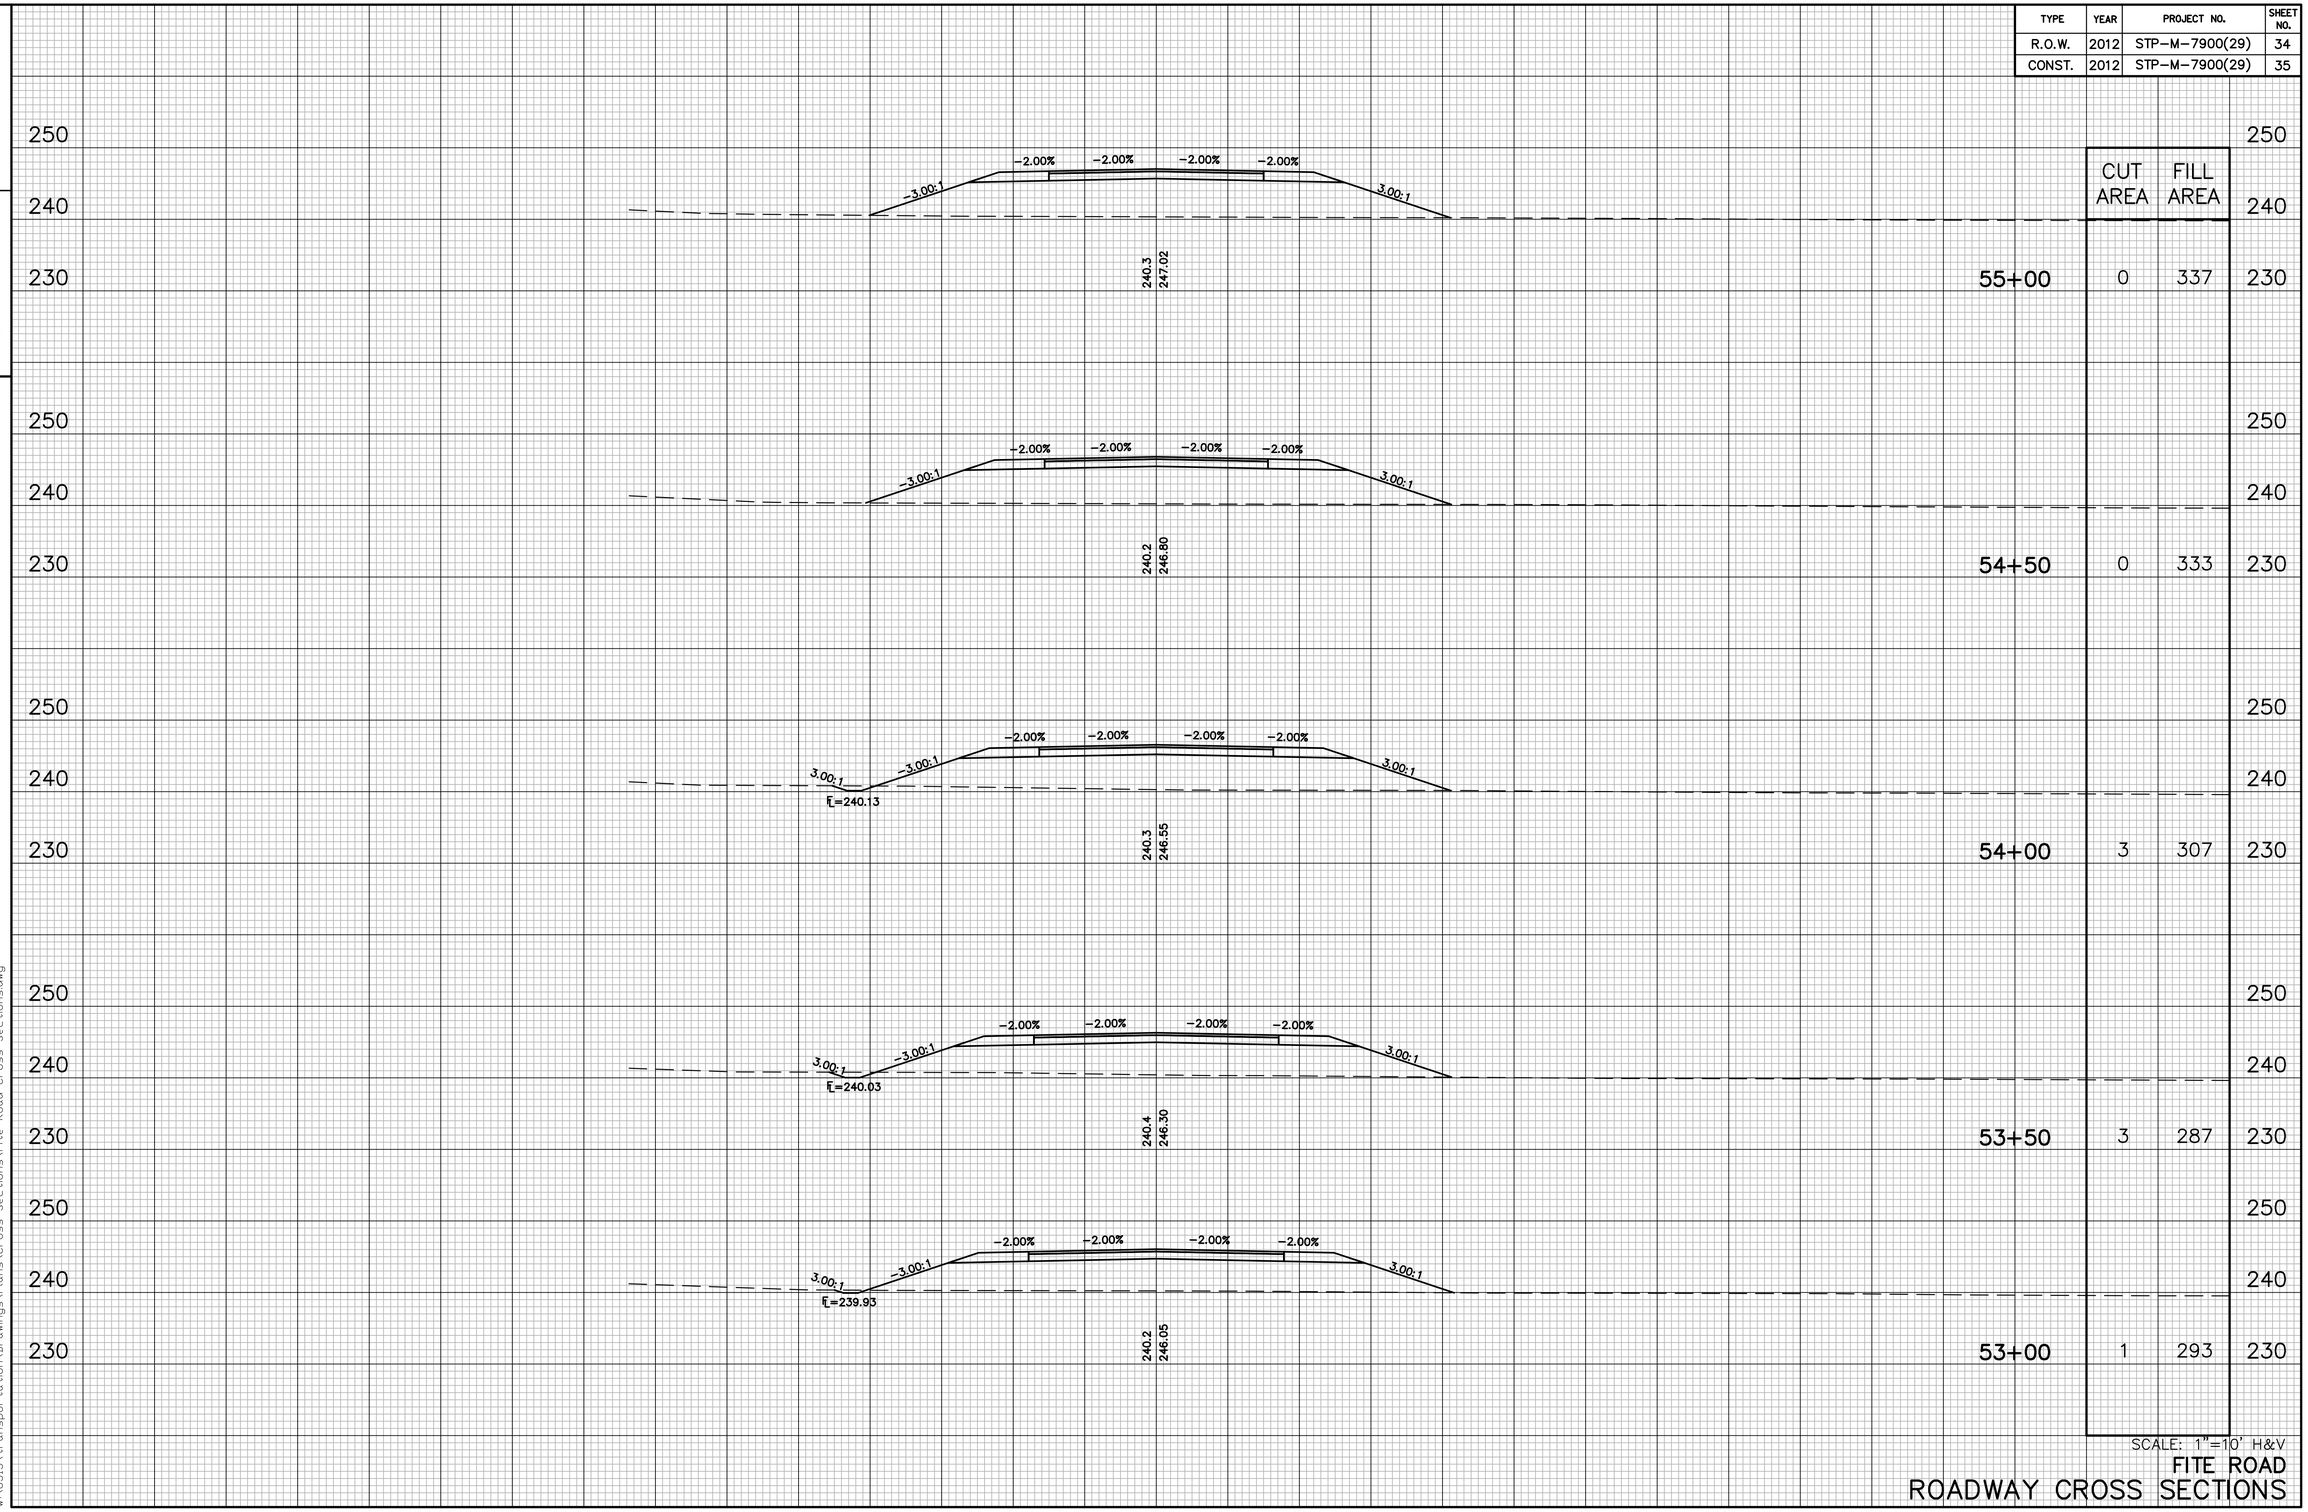

SCALE: 1"=10' H&V

FITE ROAD
ROADWAY CROSS SECTIONS

4/12/2013
W:\6513\transportation\Drawings\Plans\Cross Sections\Fite Road Cross Sections.dwg

TENNESSEE D.O.T.
DESIGN DIVISION

FILE NO.

TYPE	YEAR	PROJECT NO.	SHEET NO.
R.O.W.	2012	STP-M-7900(29)	35
CONST.	2012	STP-M-7900(29)	36

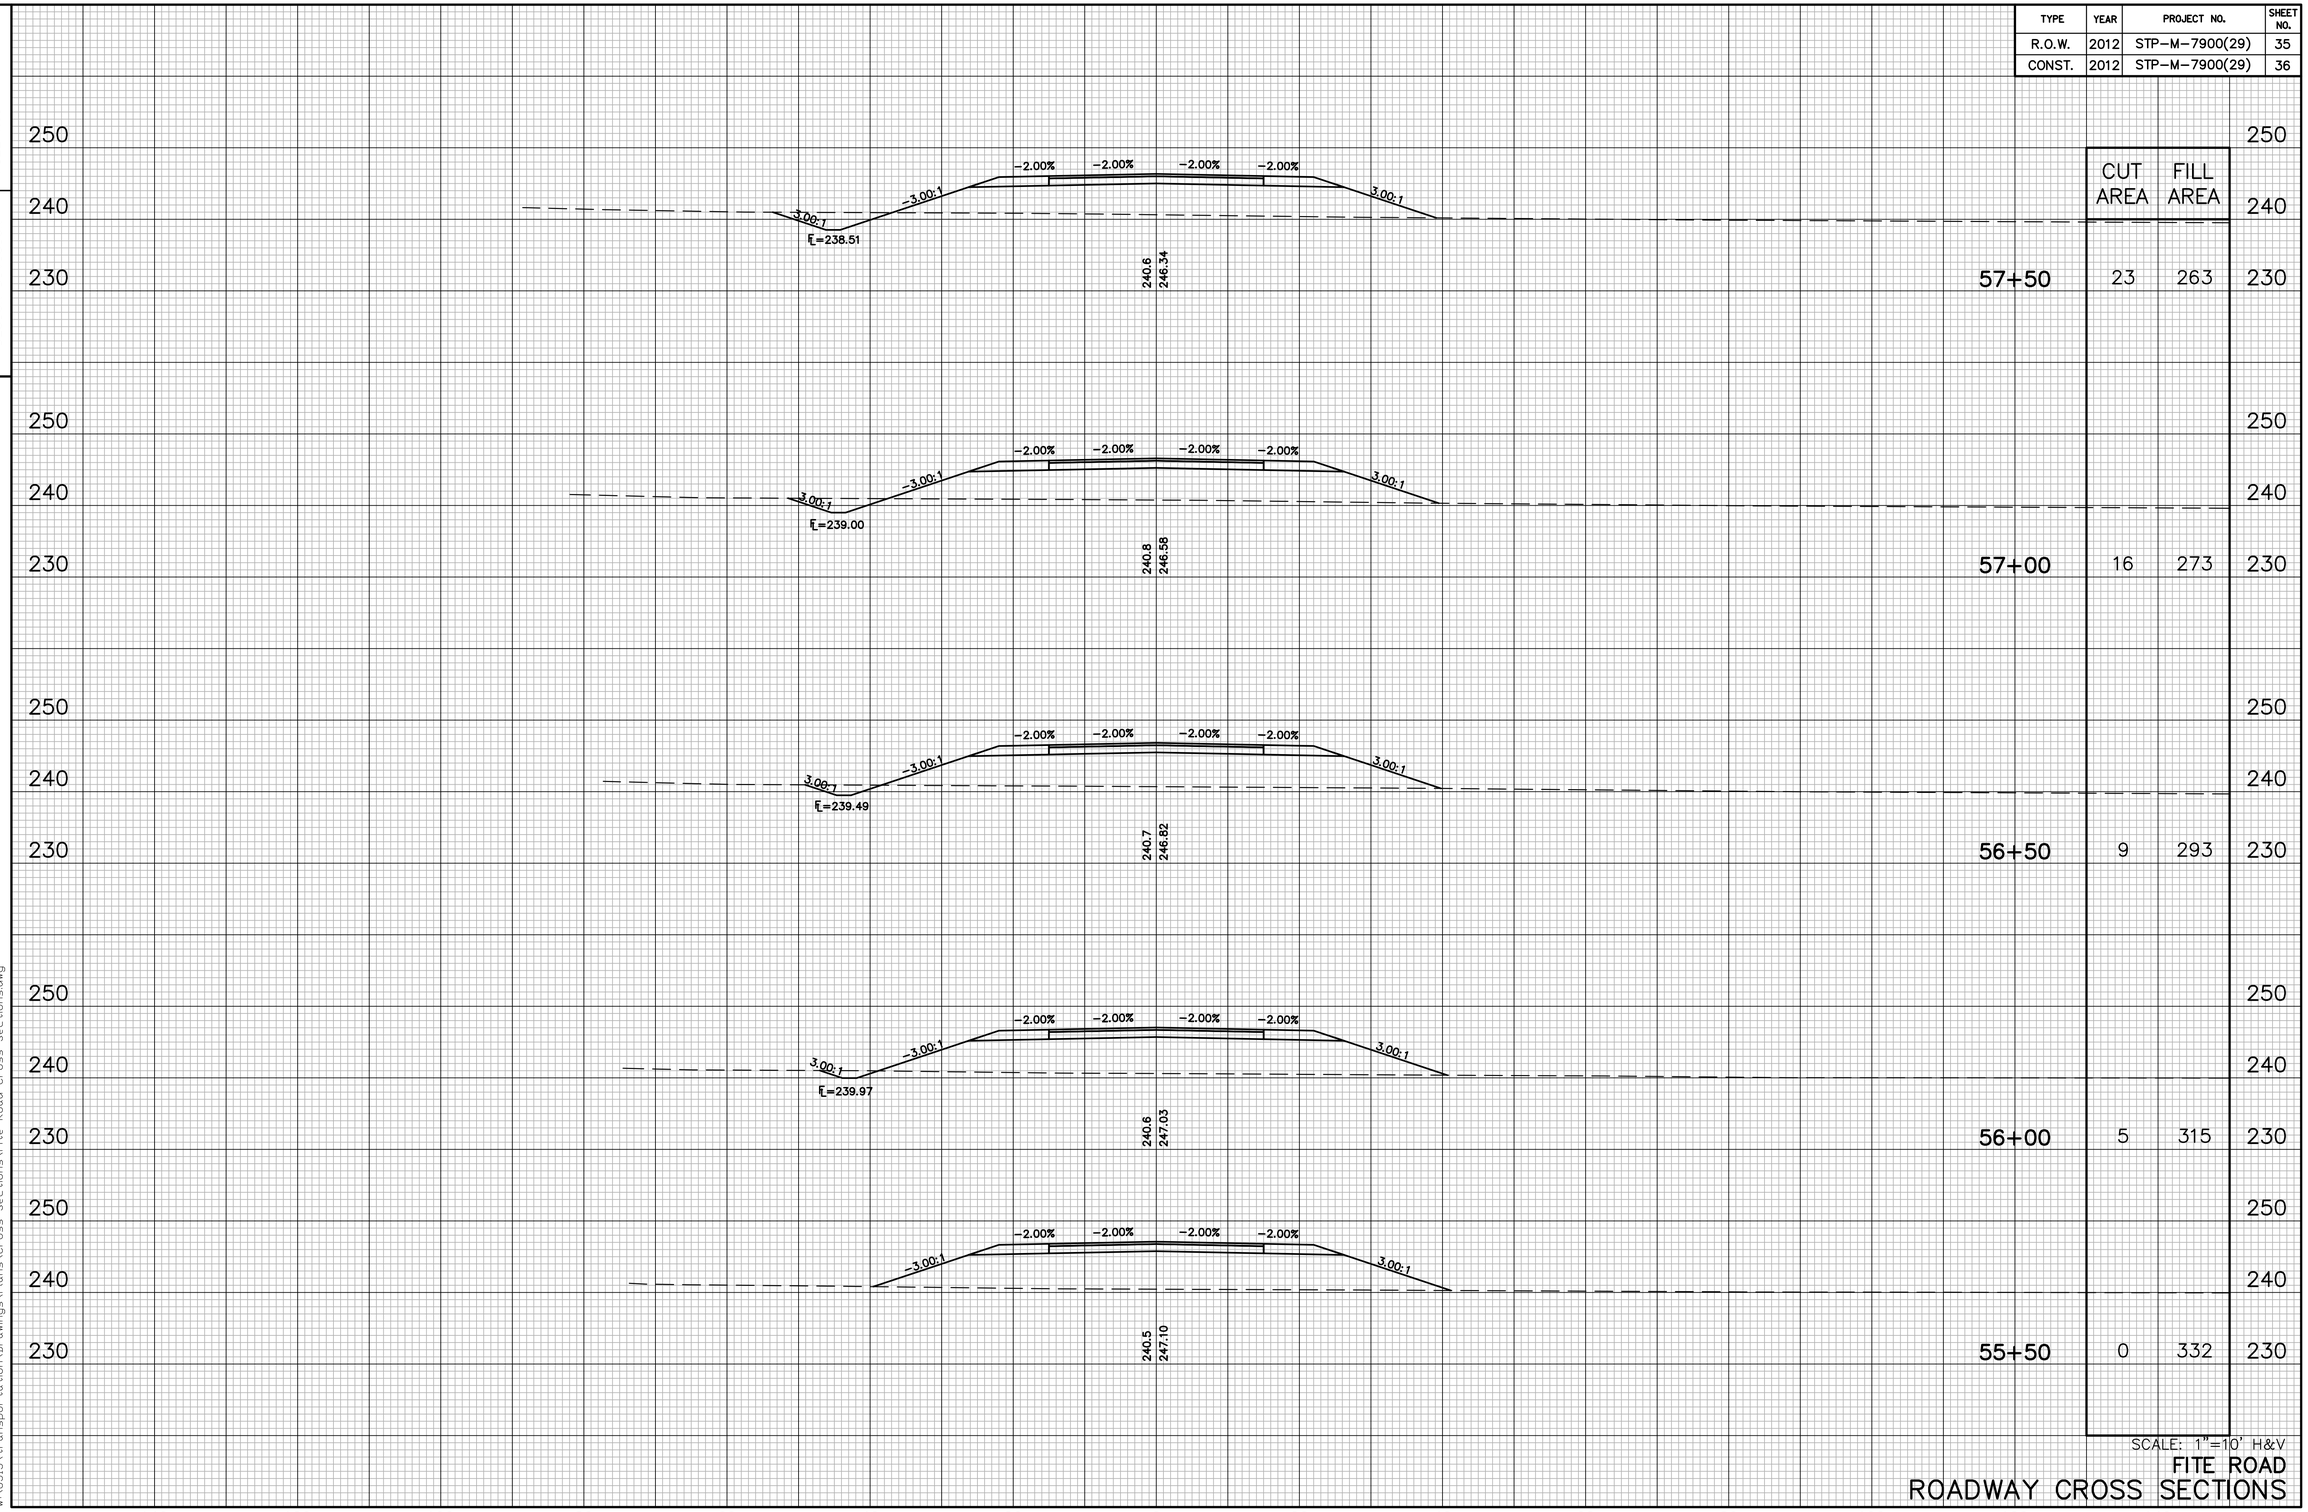

	CUT AREA	FILL AREA
57+50	23	263
57+00	16	273
56+50	9	293
56+00	5	315
55+50	0	332

SCALE: 1"=10' H&V

FITE ROAD
ROADWAY CROSS SECTIONS

4/12/2013
W:\6513\transportation\Drawings\Plans\Cross Sections\Fite Road Cross Sections.dwg

TENNESSEE D.O.T.
DESIGN DIVISION

FILE NO.

TYPE	YEAR	PROJECT NO.	SHEET NO.
R.O.W.	2012	STP-M-7900(29)	36
CONST.	2012	STP-M-7900(29)	37

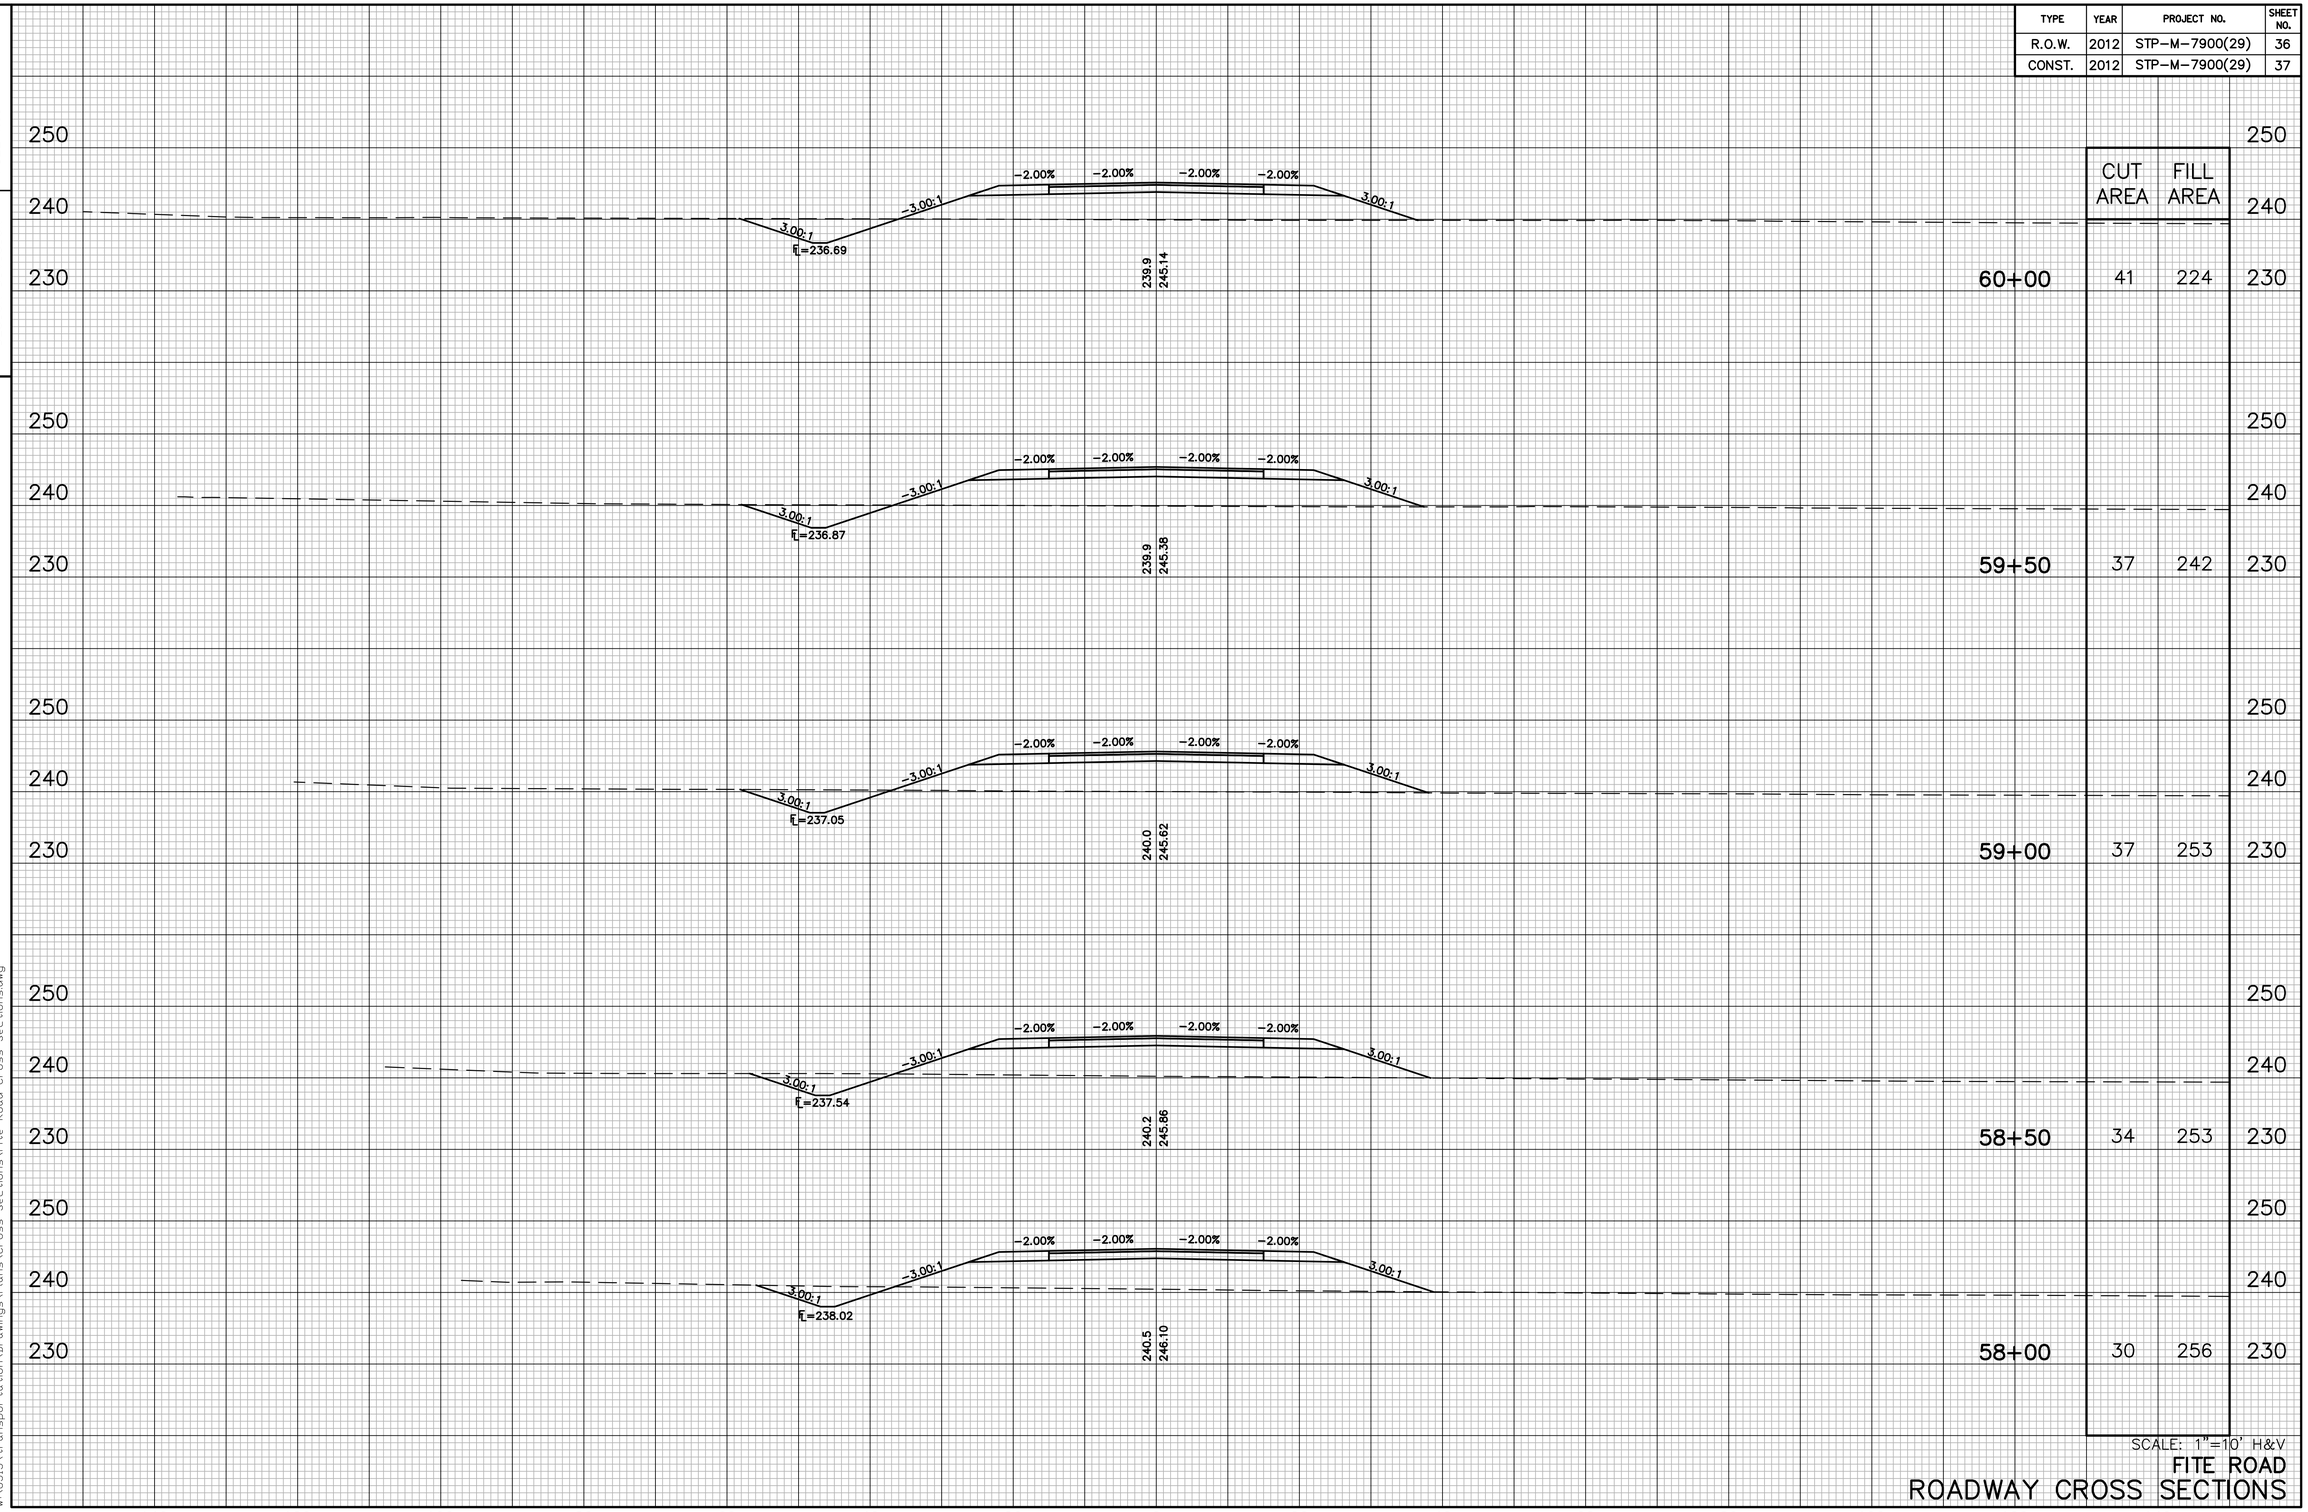

	CUT AREA	FILL AREA
60+00	41	224
59+50	37	242
59+00	37	253
58+50	34	253
58+00	30	256

SCALE: 1"=10' H&V

FITE ROAD
ROADWAY CROSS SECTIONS

4/12/2013
W:\6513\transportation\Drawings\Plans\Cross Sections\Fite Road Cross Sections.dwg

TYPE	YEAR	PROJECT NO.	SHEET NO.
R.O.W.	2012	STP-M-7900(29)	37
CONST.	2012	STP-M-7900(29)	38

TENNESSEE D.O.T.
DESIGN DIVISION

FILE NO.

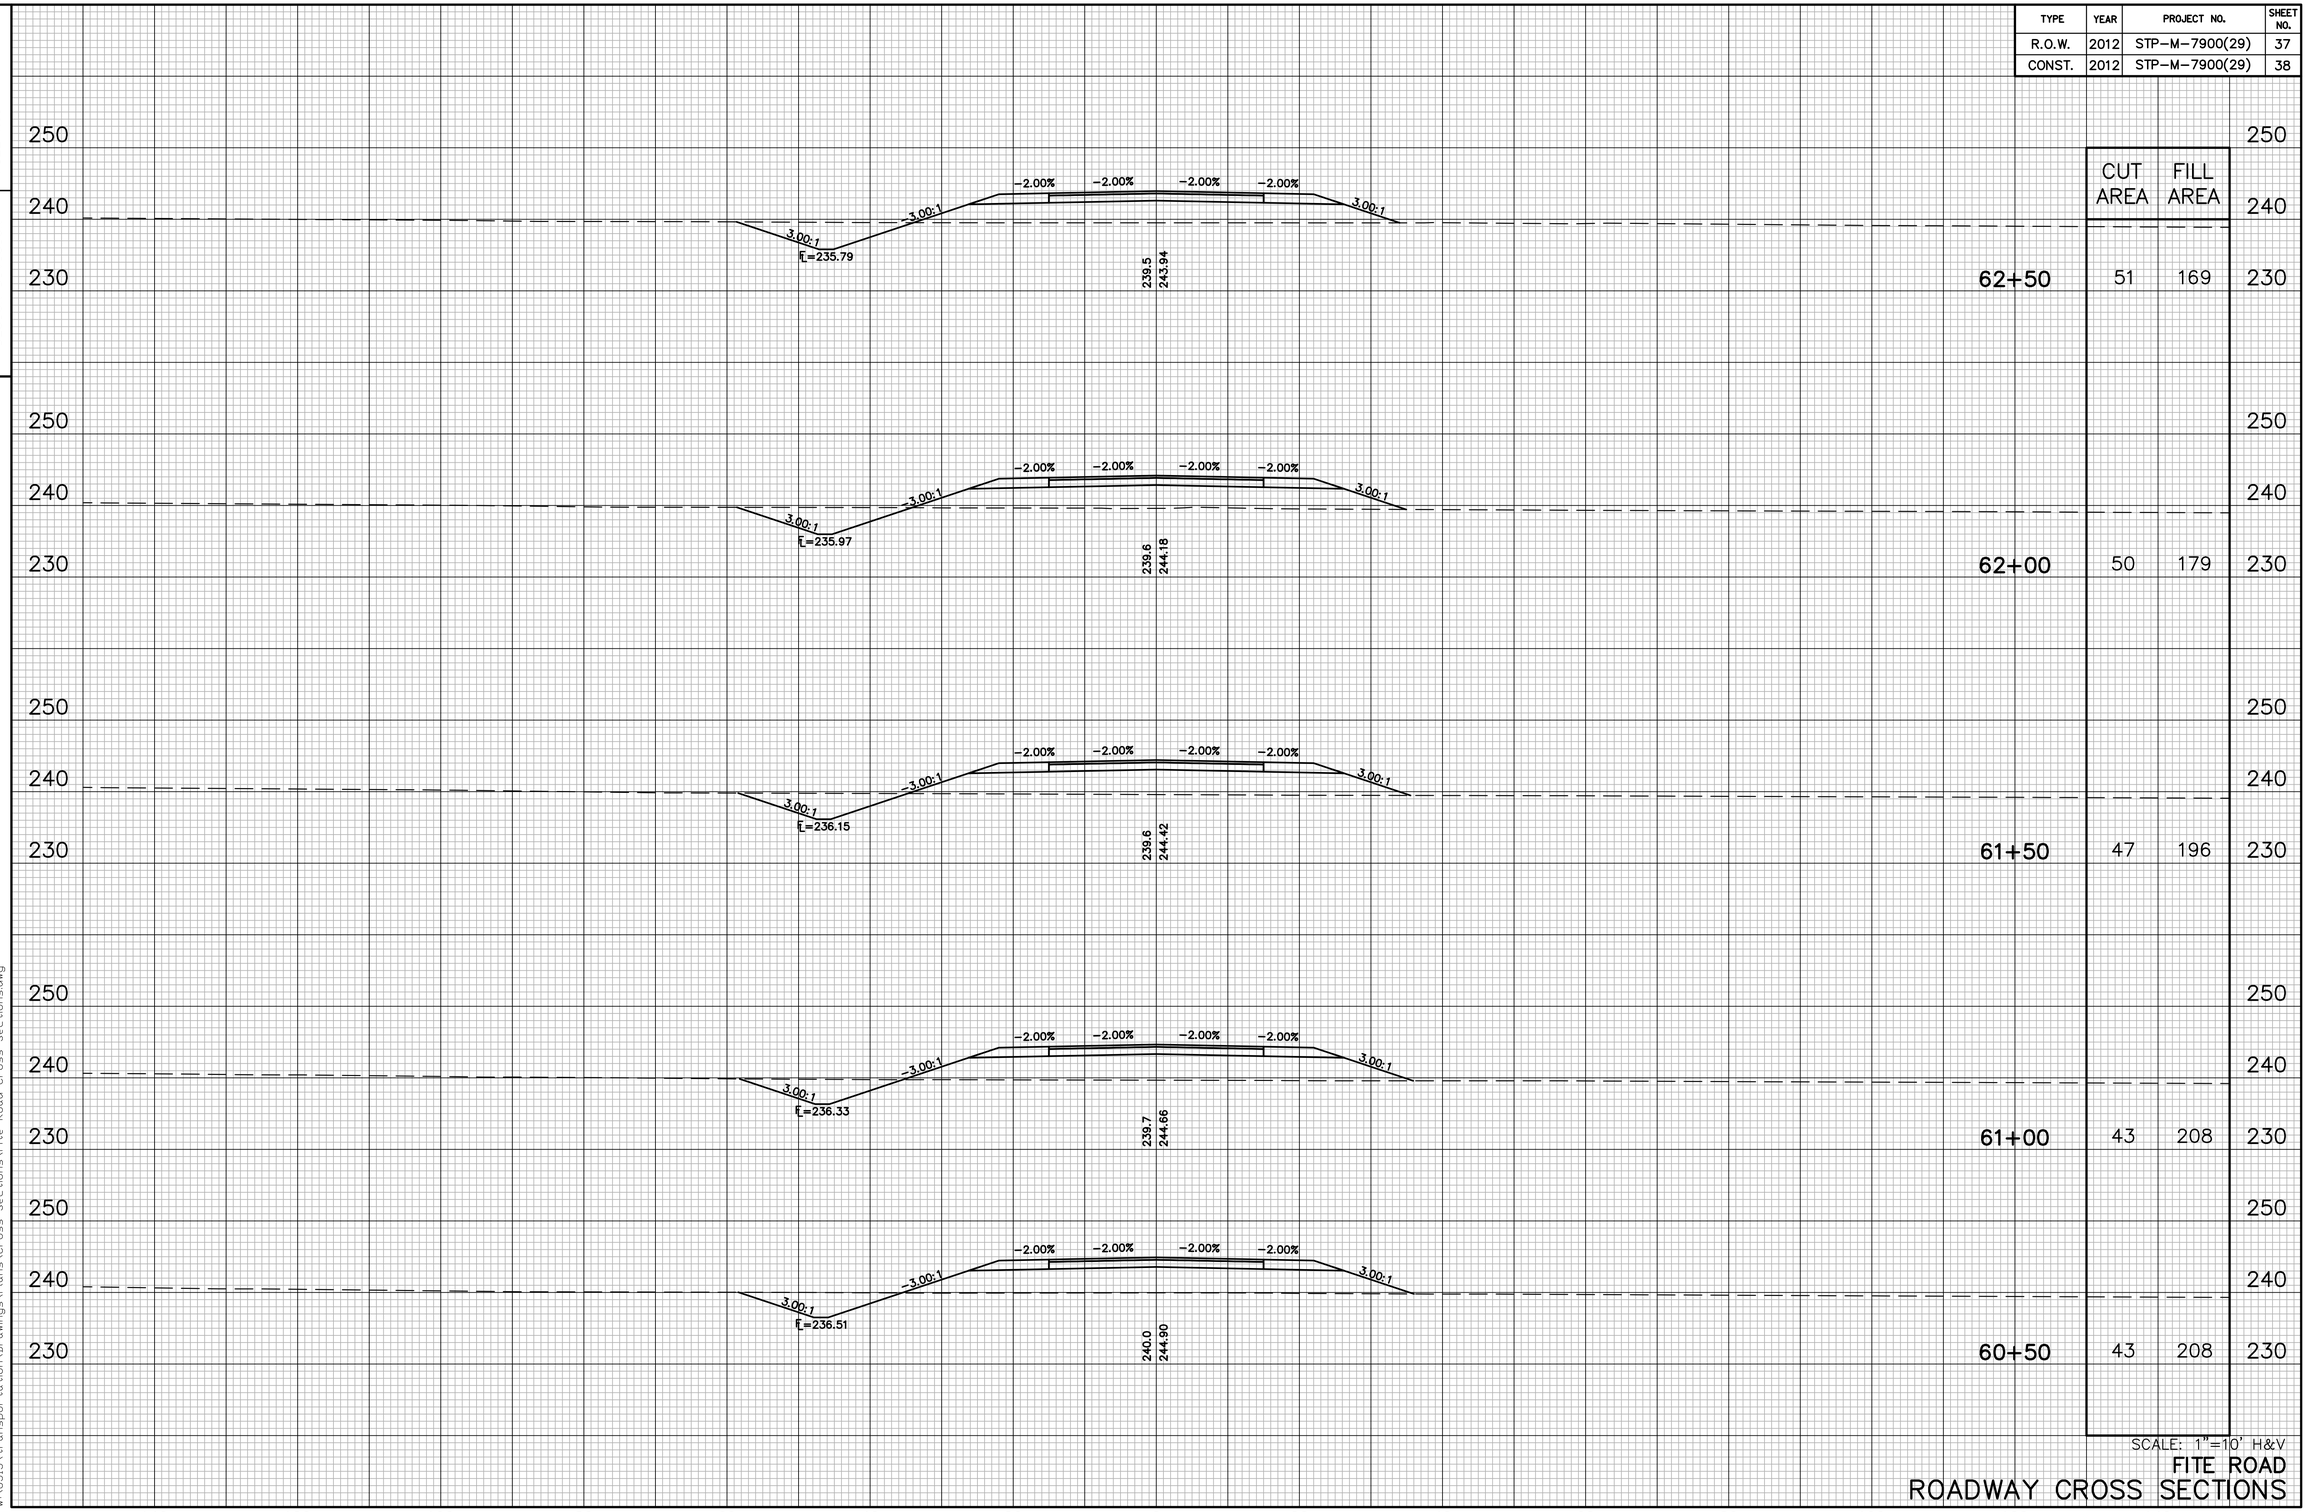

	CUT AREA	FILL AREA
62+50	51	169
62+00	50	179
61+50	47	196
61+00	43	208
60+50	43	208

SCALE: 1"=10' H&V

FITE ROAD
ROADWAY CROSS SECTIONS

4/12/2013
W:\6513\transportation\Drawings\Plans\Cross Sections\Fite Road Cross Sections.dwg

TYPE	YEAR	PROJECT NO.	SHEET NO.
R.O.W.	2012	STP-M-7900(29)	38
CONST.	2012	STP-M-7900(29)	39

TENNESSEE D.O.T.
DESIGN DIVISION

FILE NO.

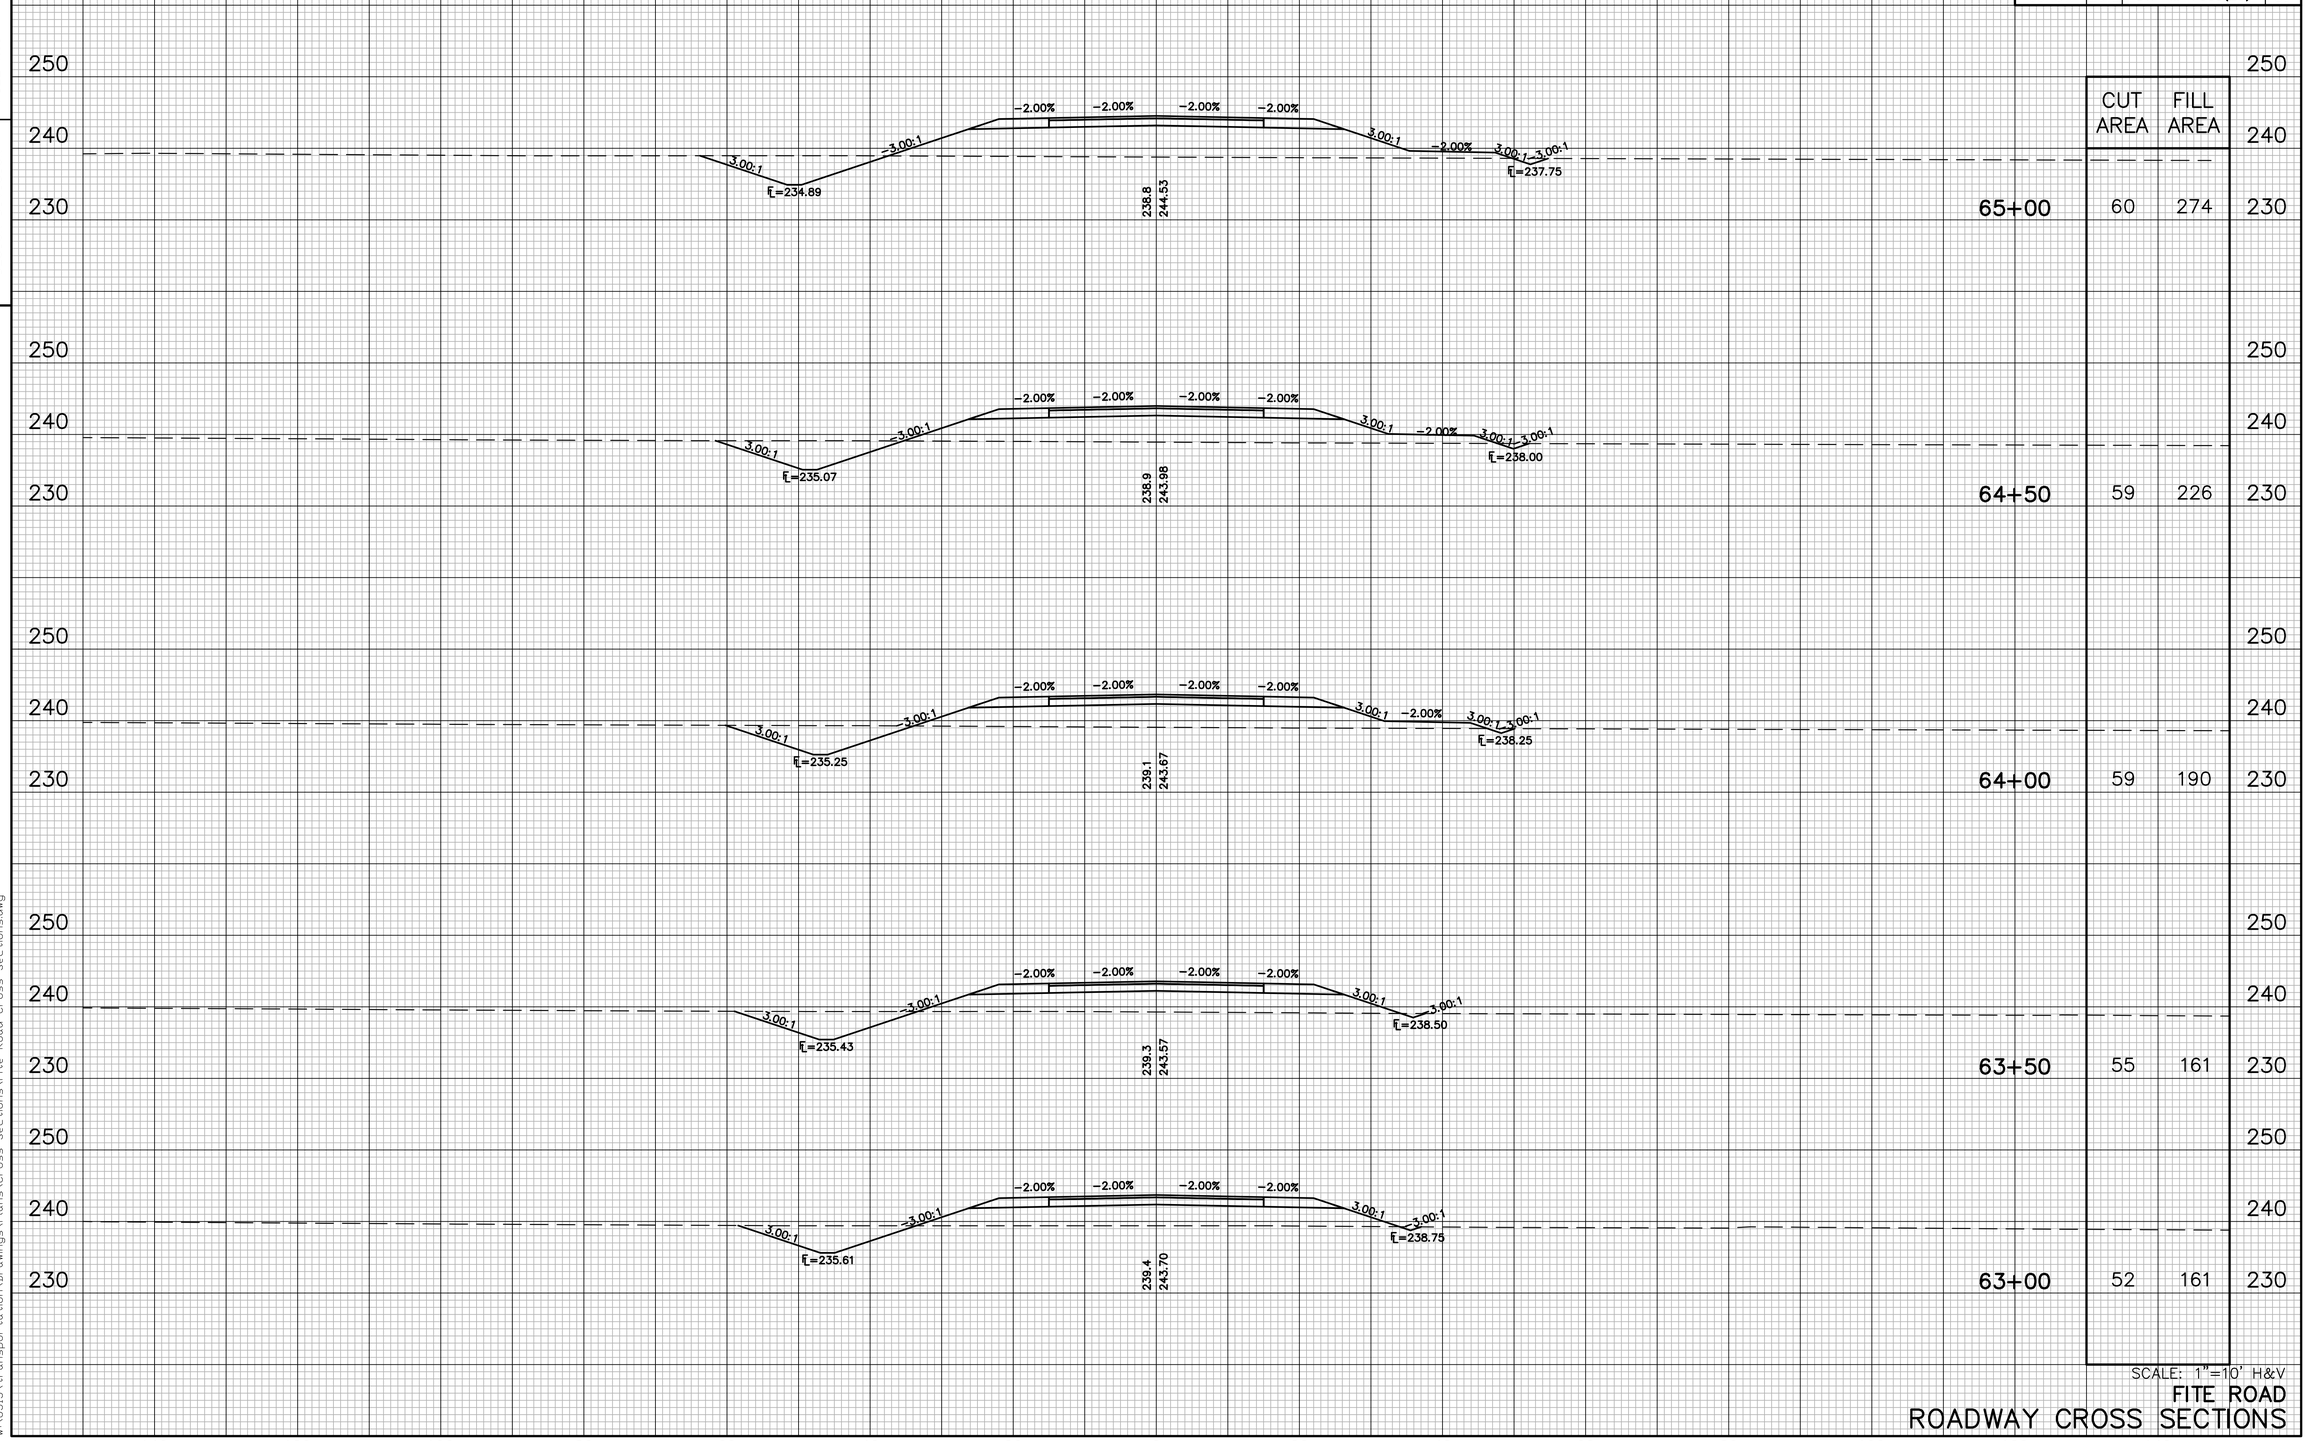

	CUT AREA	FILL AREA
65+00	60	274
64+50	59	226
64+00	59	190
63+50	55	161
63+00	52	161

SCALE: 1"=10' H&V

FITE ROAD
ROADWAY CROSS SECTIONS

4/12/2013
W:\6513\transportation\Drawings\Plans\Cross Sections\Fite Road Cross Sections.dwg

TYPE	YEAR	PROJECT NO.	SHEET NO.
R.O.W.	2012	STP-M-7900(29)	39
CONST.	2012	STP-M-7900(29)	40

TENNESSEE D.O.T.
DESIGN DIVISION

FILE NO.

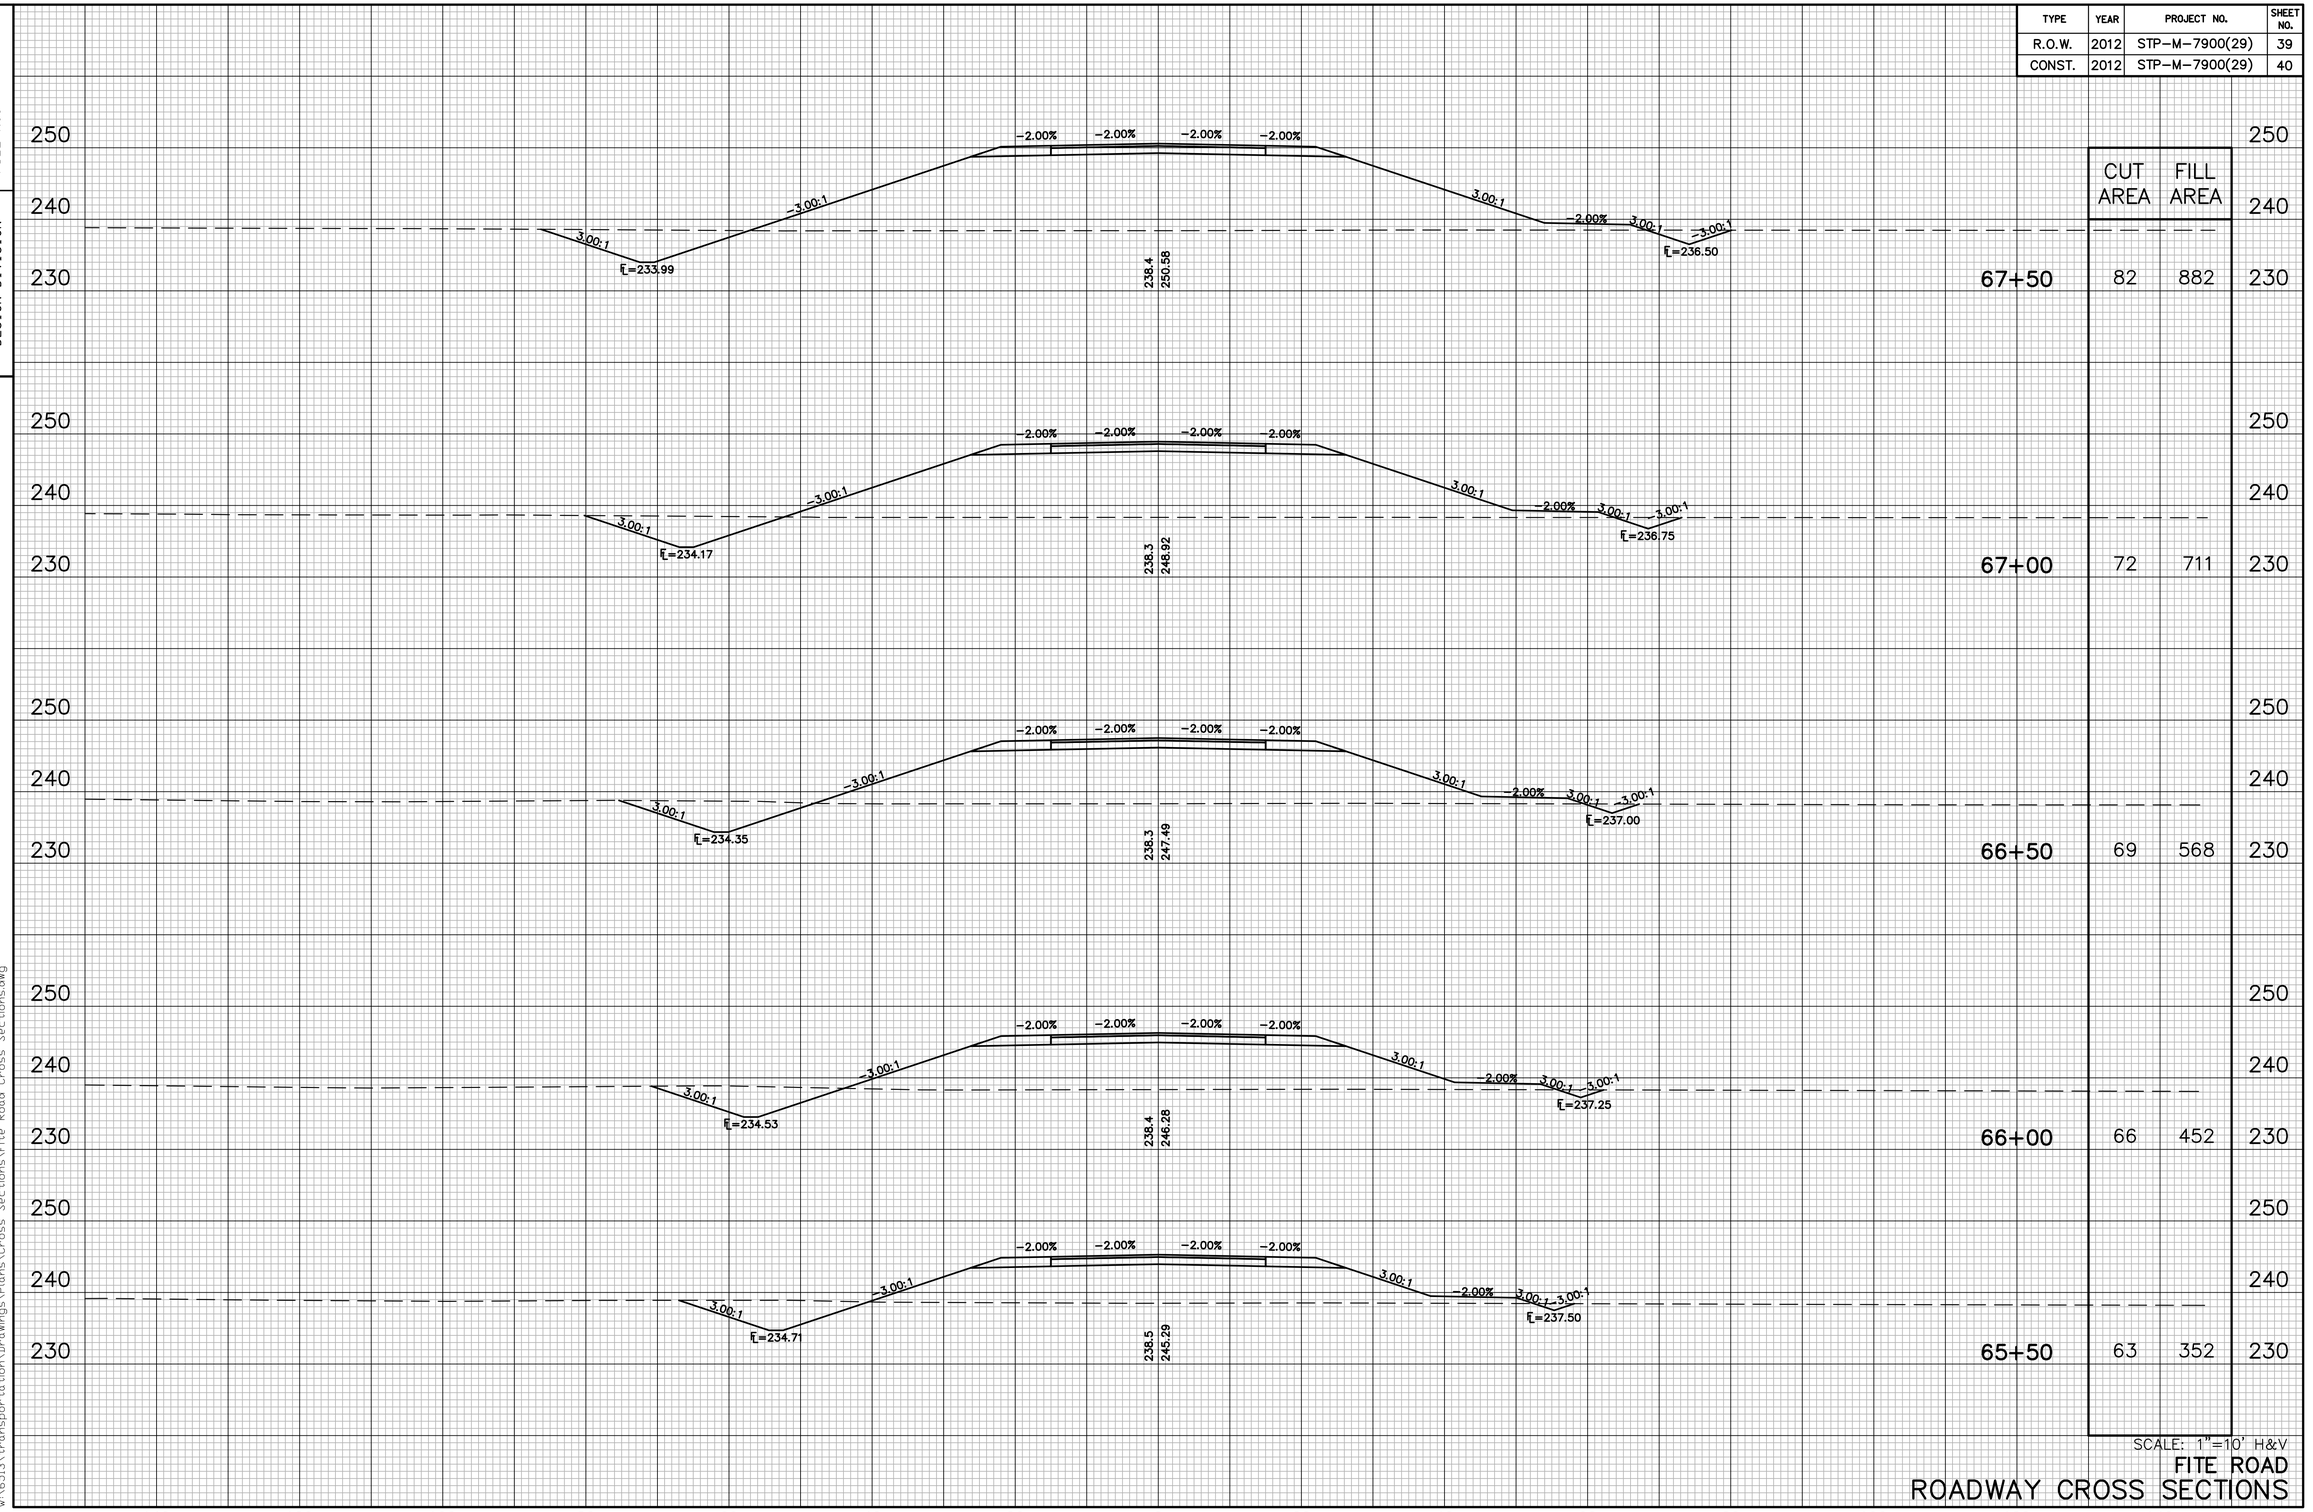

	CUT AREA	FILL AREA
67+50	82	882
67+00	72	711
66+50	69	568
66+00	66	452
65+50	63	352

SCALE: 1"=10' H&V

FITE ROAD
ROADWAY CROSS SECTIONS

4/12/2013
W:\6513\transportation\Drawings\Plans\Cross Sections\Fite Road Cross Sections.dwg

TYPE	YEAR	PROJECT NO.	SHEET NO.
R.O.W.	2012	STP-M-7900(29)	40
CONST.	2012	STP-M-7900(29)	41

TENNESSEE D.O.T.
DESIGN DIVISION

FILE NO.

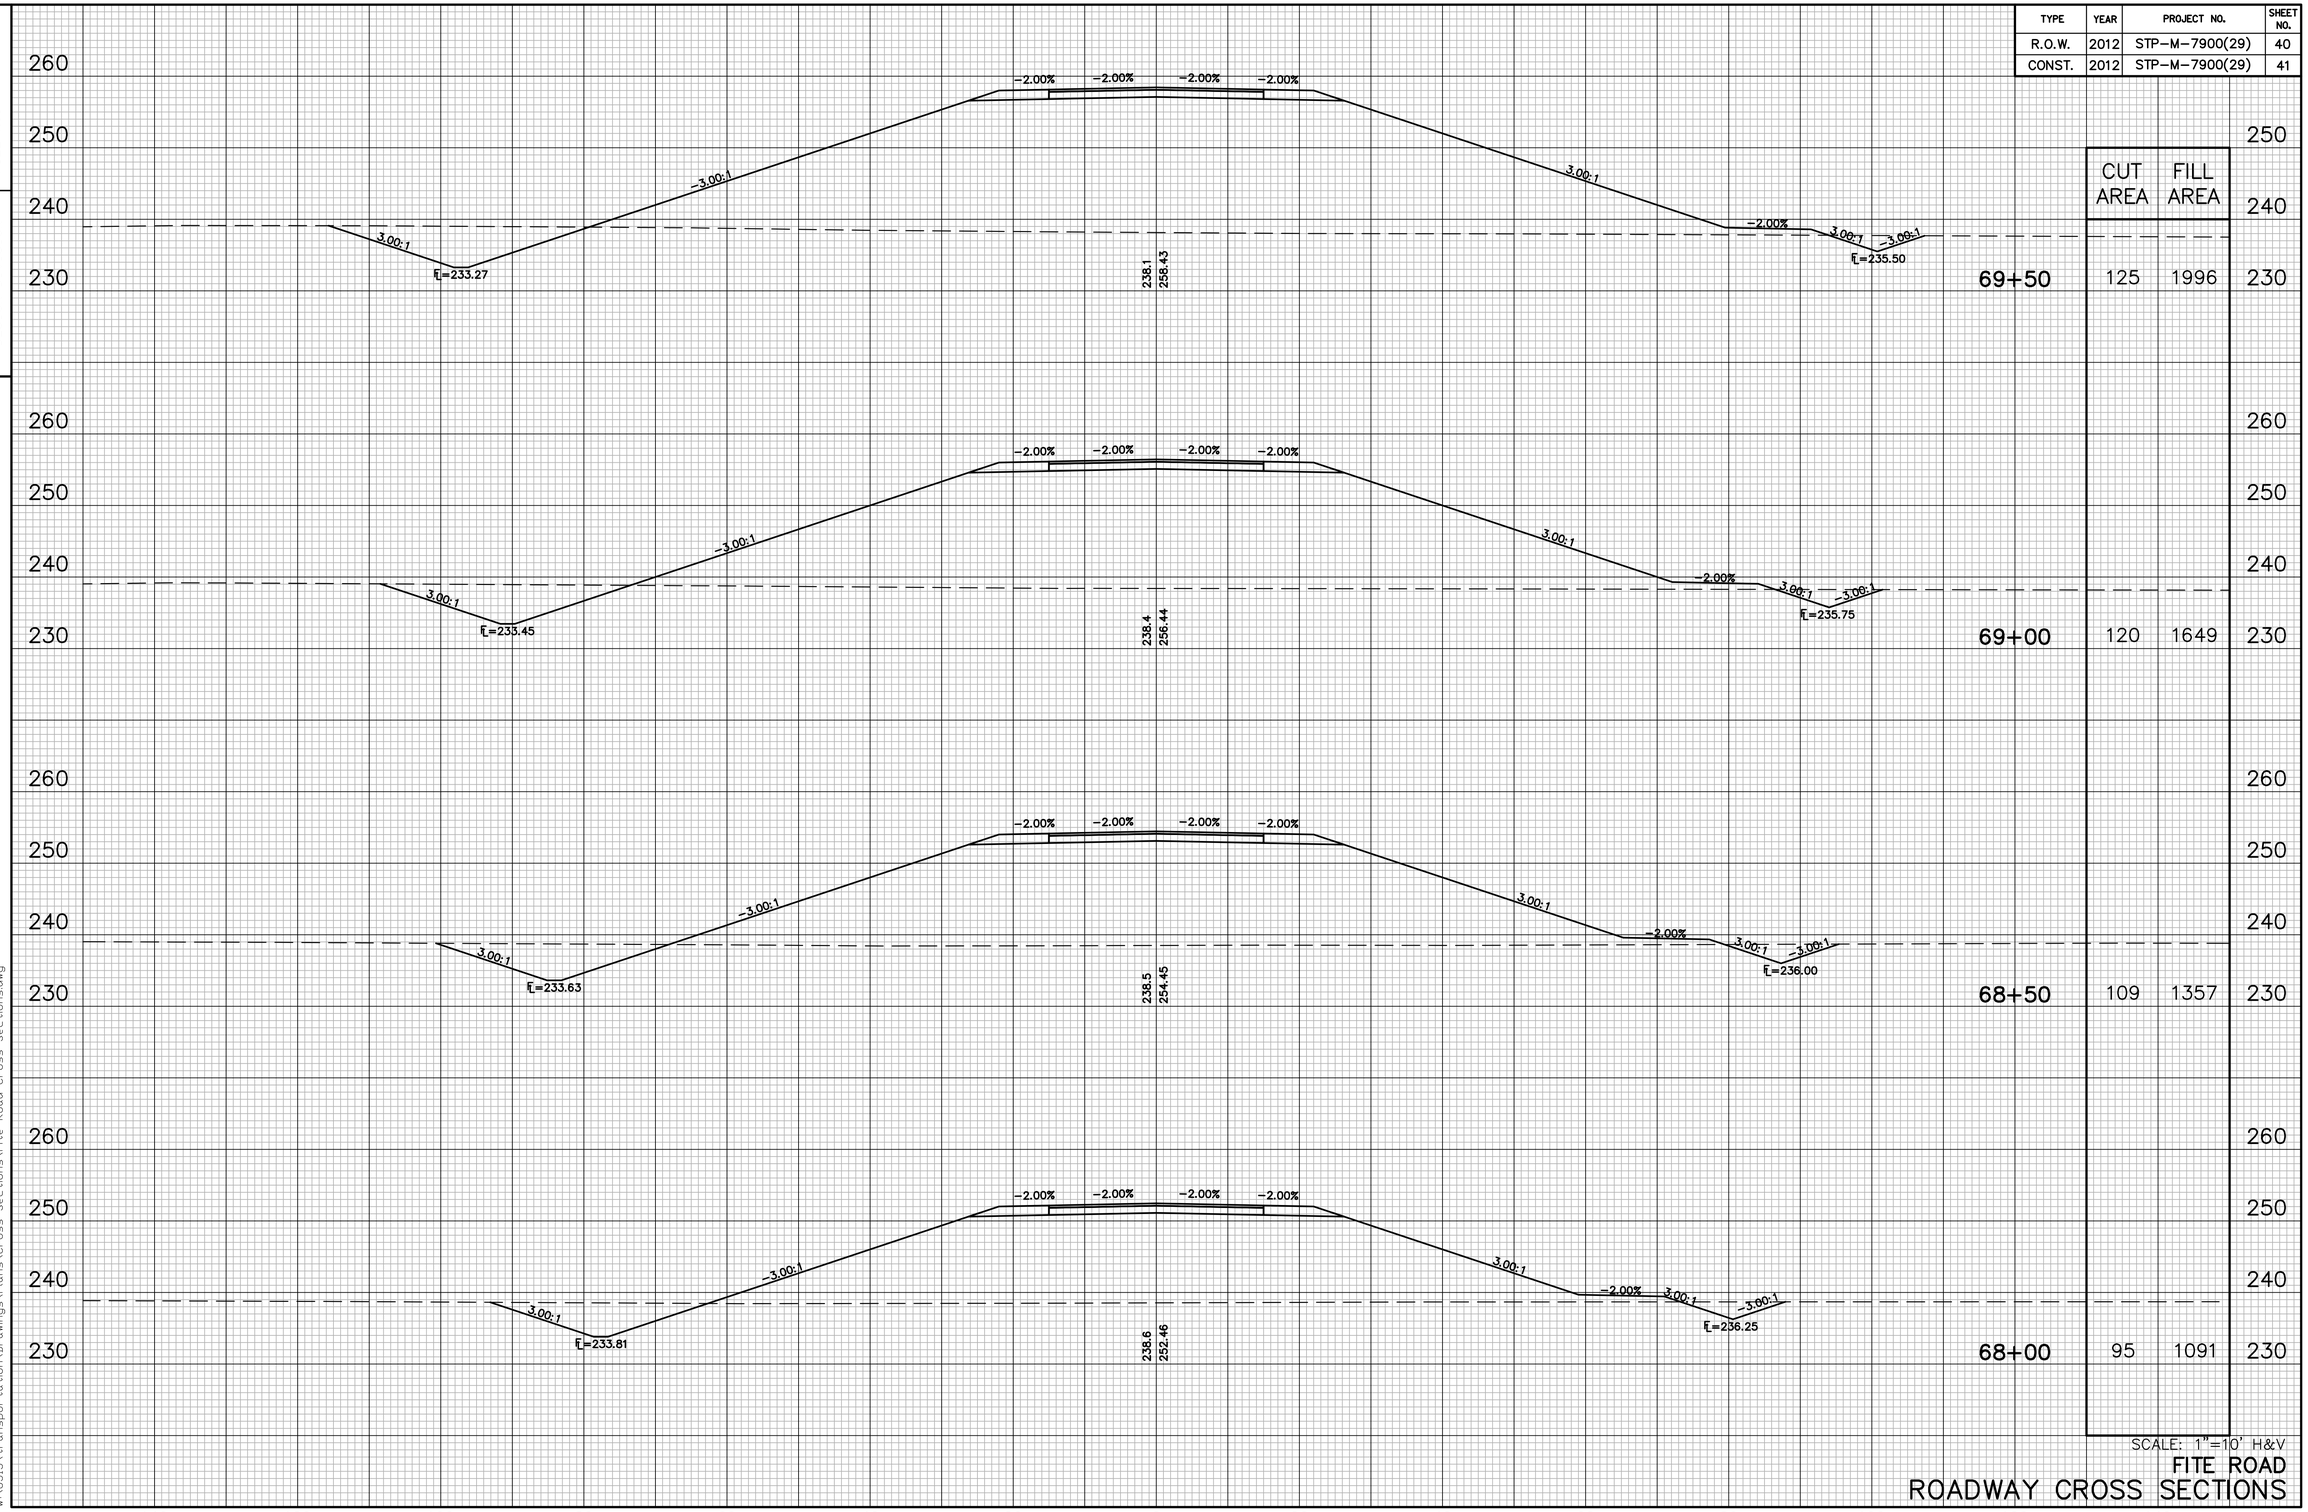

	CUT AREA	FILL AREA
69+50	125	1996
69+00	120	1649
68+50	109	1357
68+00	95	1091

SCALE: 1"=10' H&V

FITE ROAD
ROADWAY CROSS SECTIONS

4/12/2013
W:\6513\transportation\Drawings\Plans\Cross Sections\Fite Road Cross Sections.dwg

TENNESSEE D.O.T.
DESIGN DIVISION

FILE NO.

TYPE	YEAR	PROJECT NO.	SHEET NO.
R.O.W.	2012	STP-M-7900(29)	41
CONST.	2012	STP-M-7900(29)	42

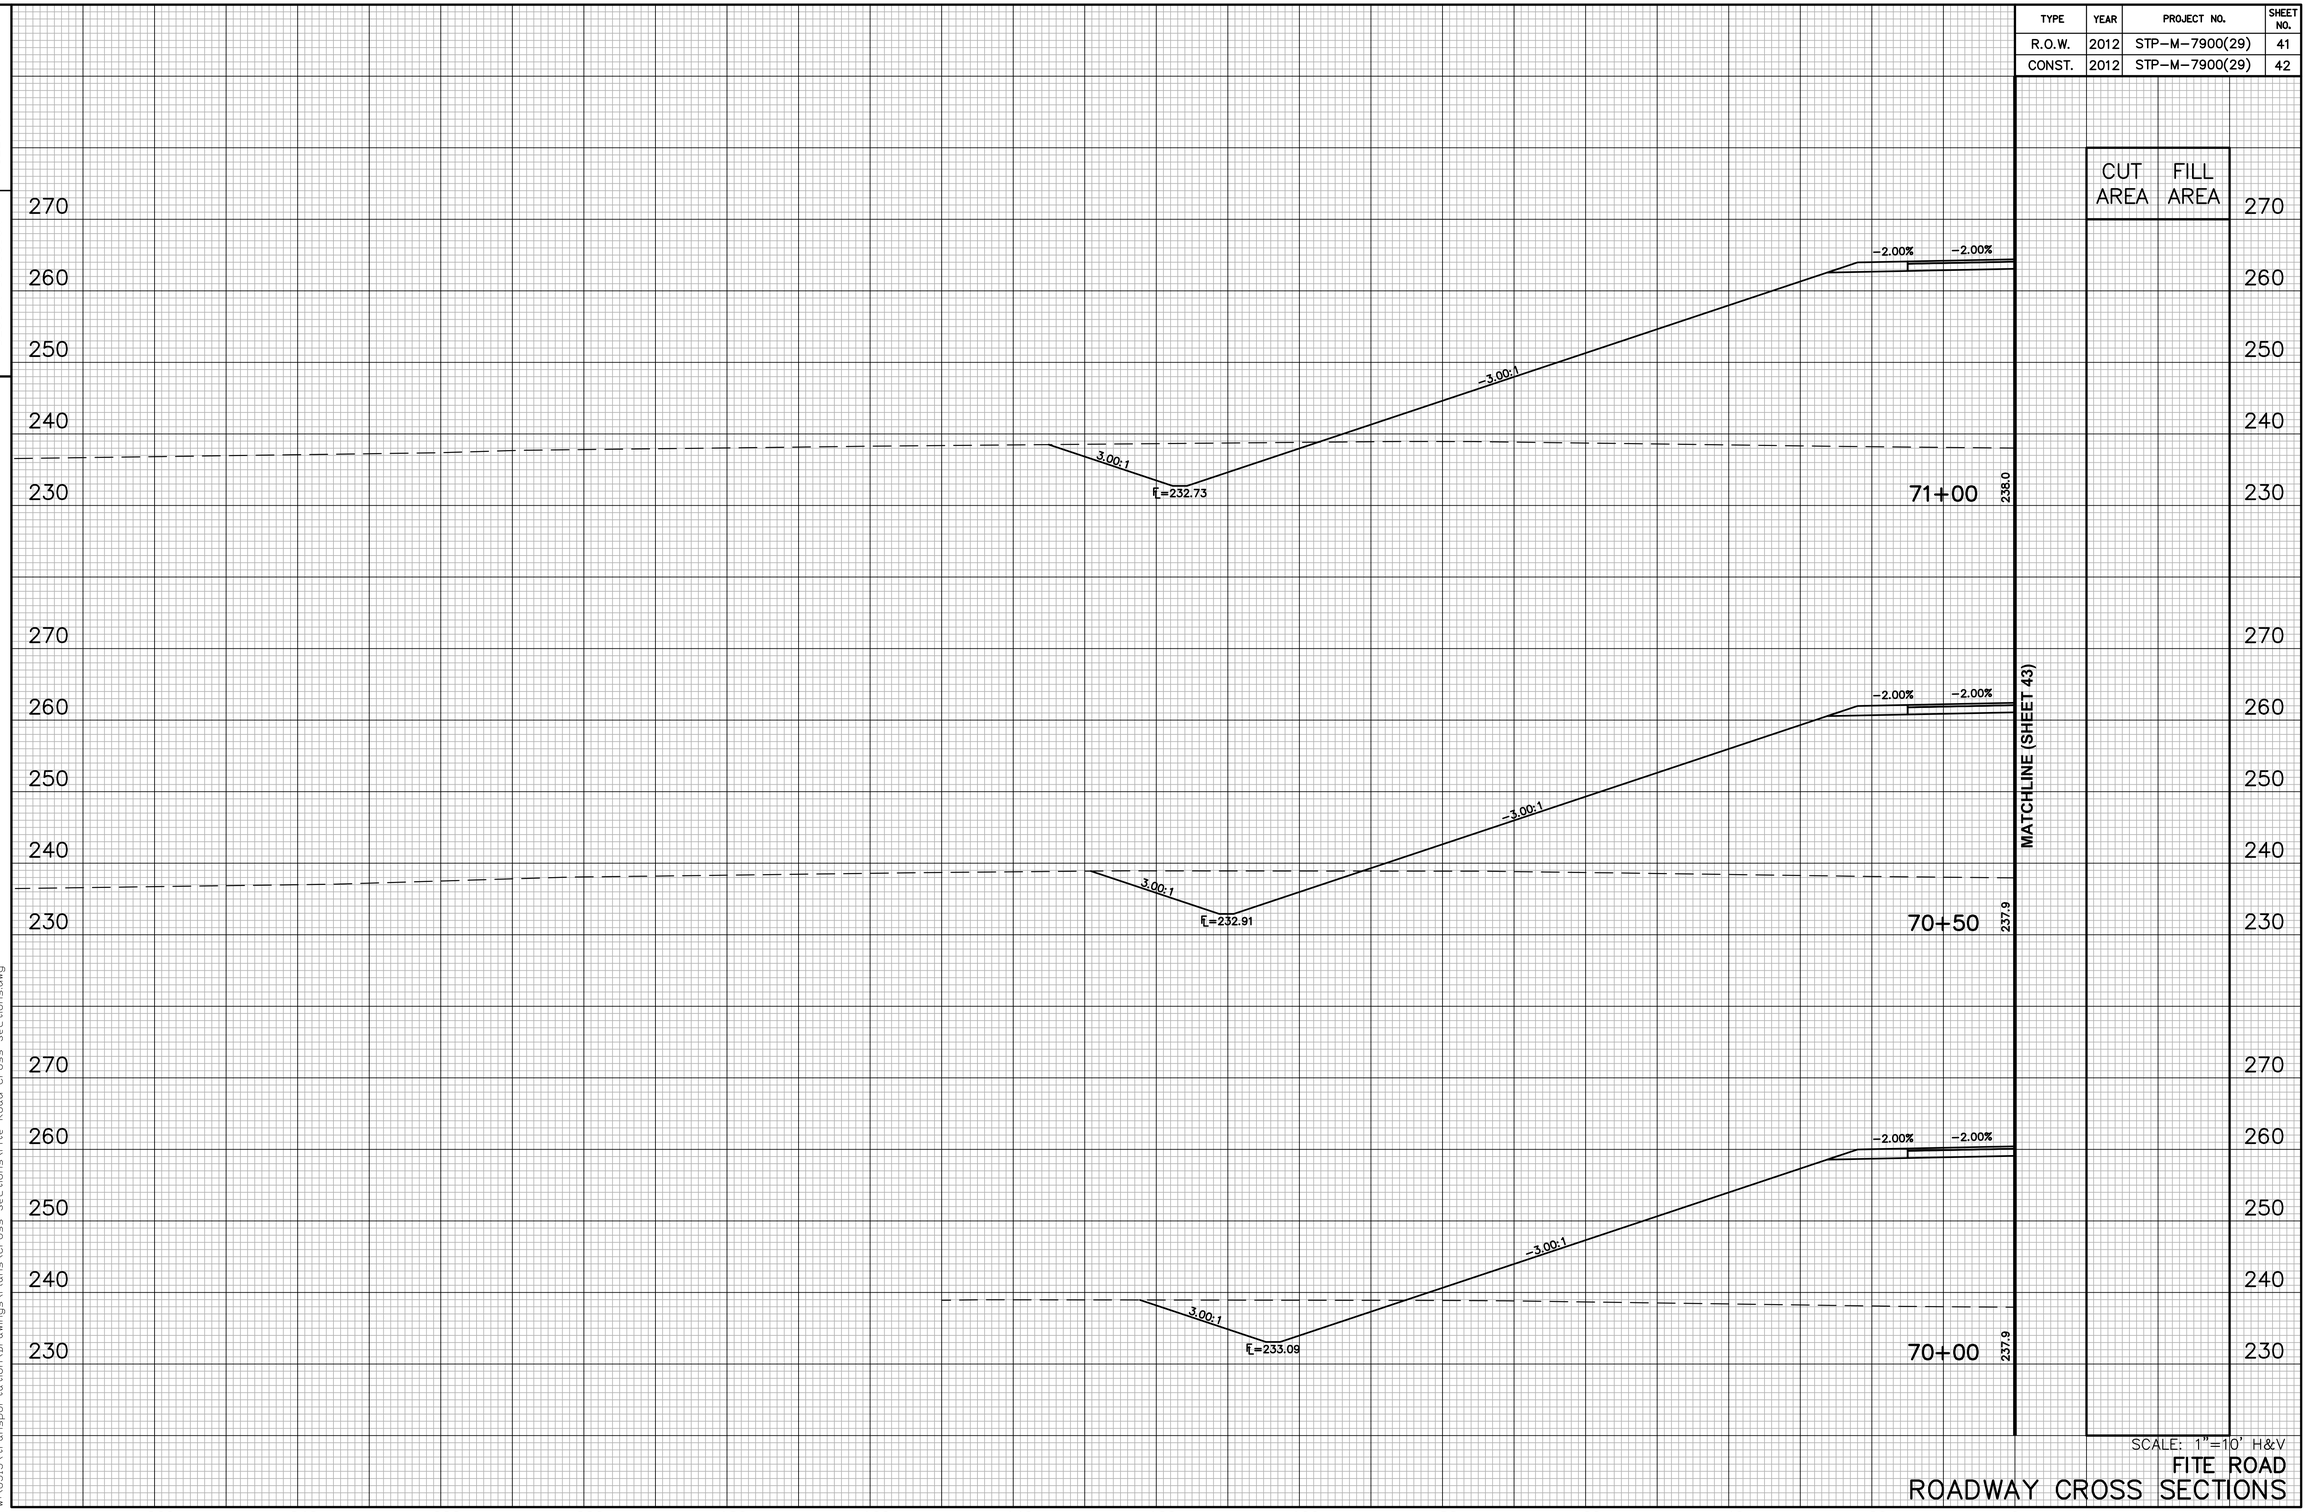

SCALE: 1"=10' H&V

FITE ROAD
ROADWAY CROSS SECTIONS

4/12/2013
W:\6513\transportation\Drawings\Plans\Cross Sections\Fite Road Cross Sections.dwg

TENNESSEE D.O.T.
DESIGN DIVISION

FILE NO.

TYPE	YEAR	PROJECT NO.	SHEET NO.
R.O.W.	2012	STP-M-7900(29)	42
CONST.	2012	STP-M-7900(29)	43

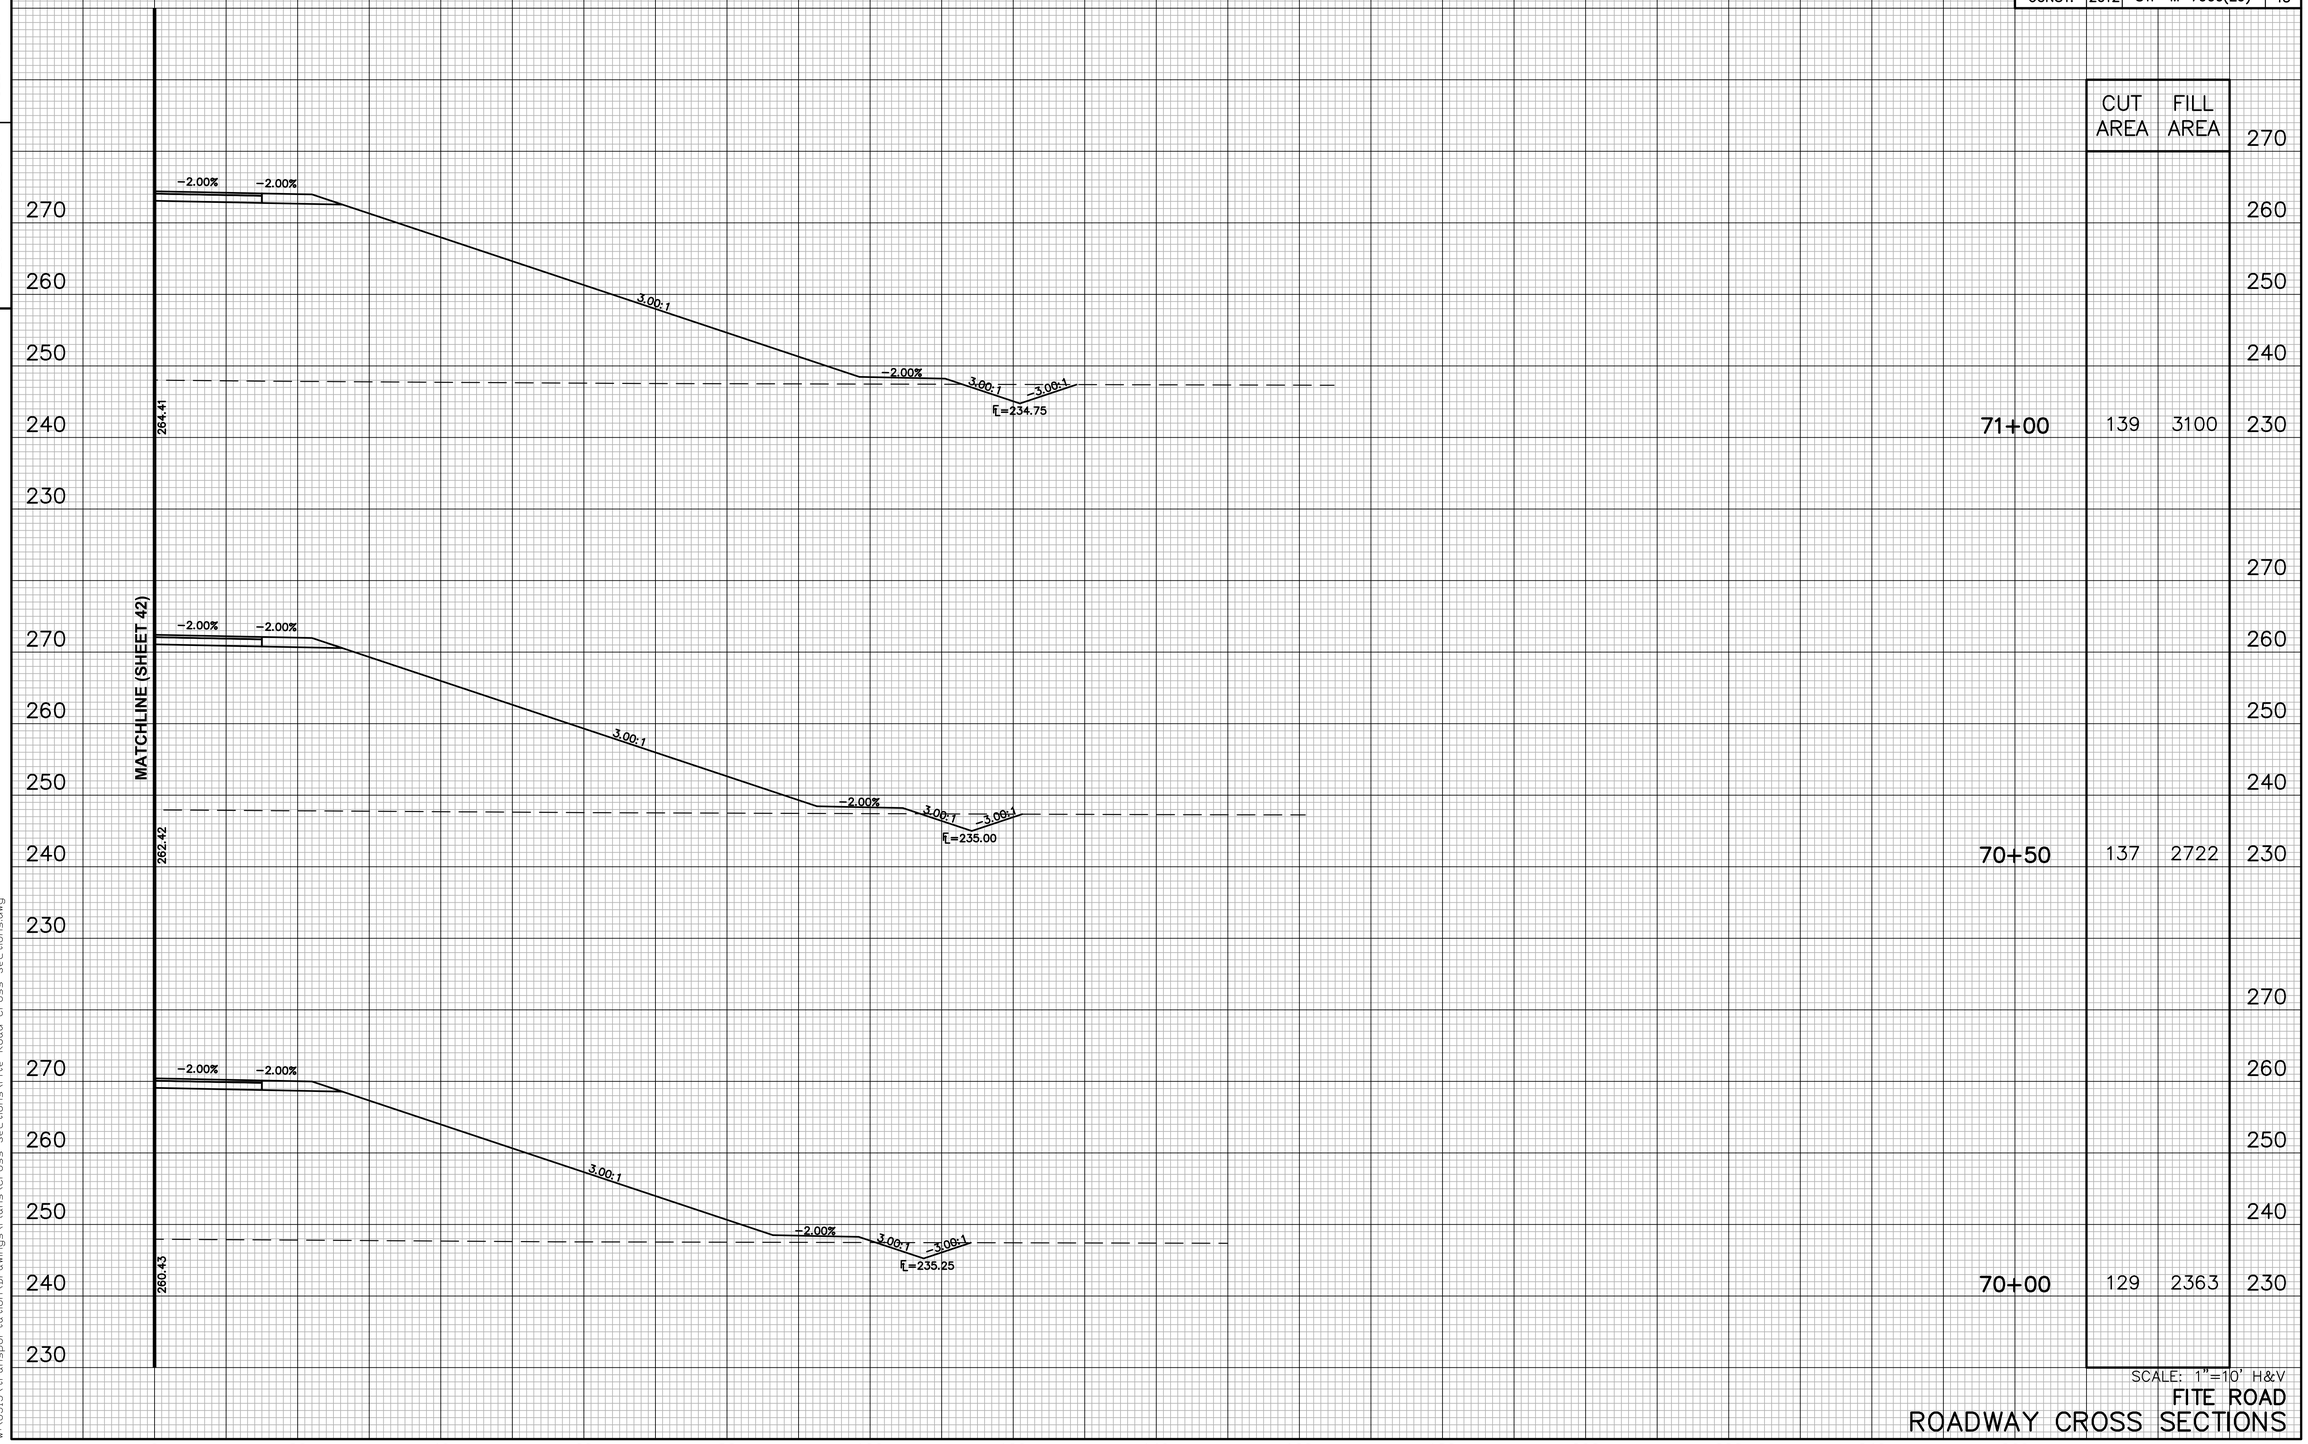

	CUT AREA	FILL AREA
71+00	139	3100
70+50	137	2722
70+00	129	2363

SCALE: 1"=10' H&V

FITE ROAD
ROADWAY CROSS SECTIONS

4/12/2013
W:\6513\transportation\Drawings\Plans\Cross Sections\Fite Road Cross Sections.dwg

TENNESSEE D.O.T.
DESIGN DIVISION

FILE NO.

TYPE	YEAR	PROJECT NO.	SHEET NO.
R.O.W.	2012	STP-M-7900(29)	43
CONST.	2012	STP-M-7900(29)	44

CUT AREA	FILL AREA

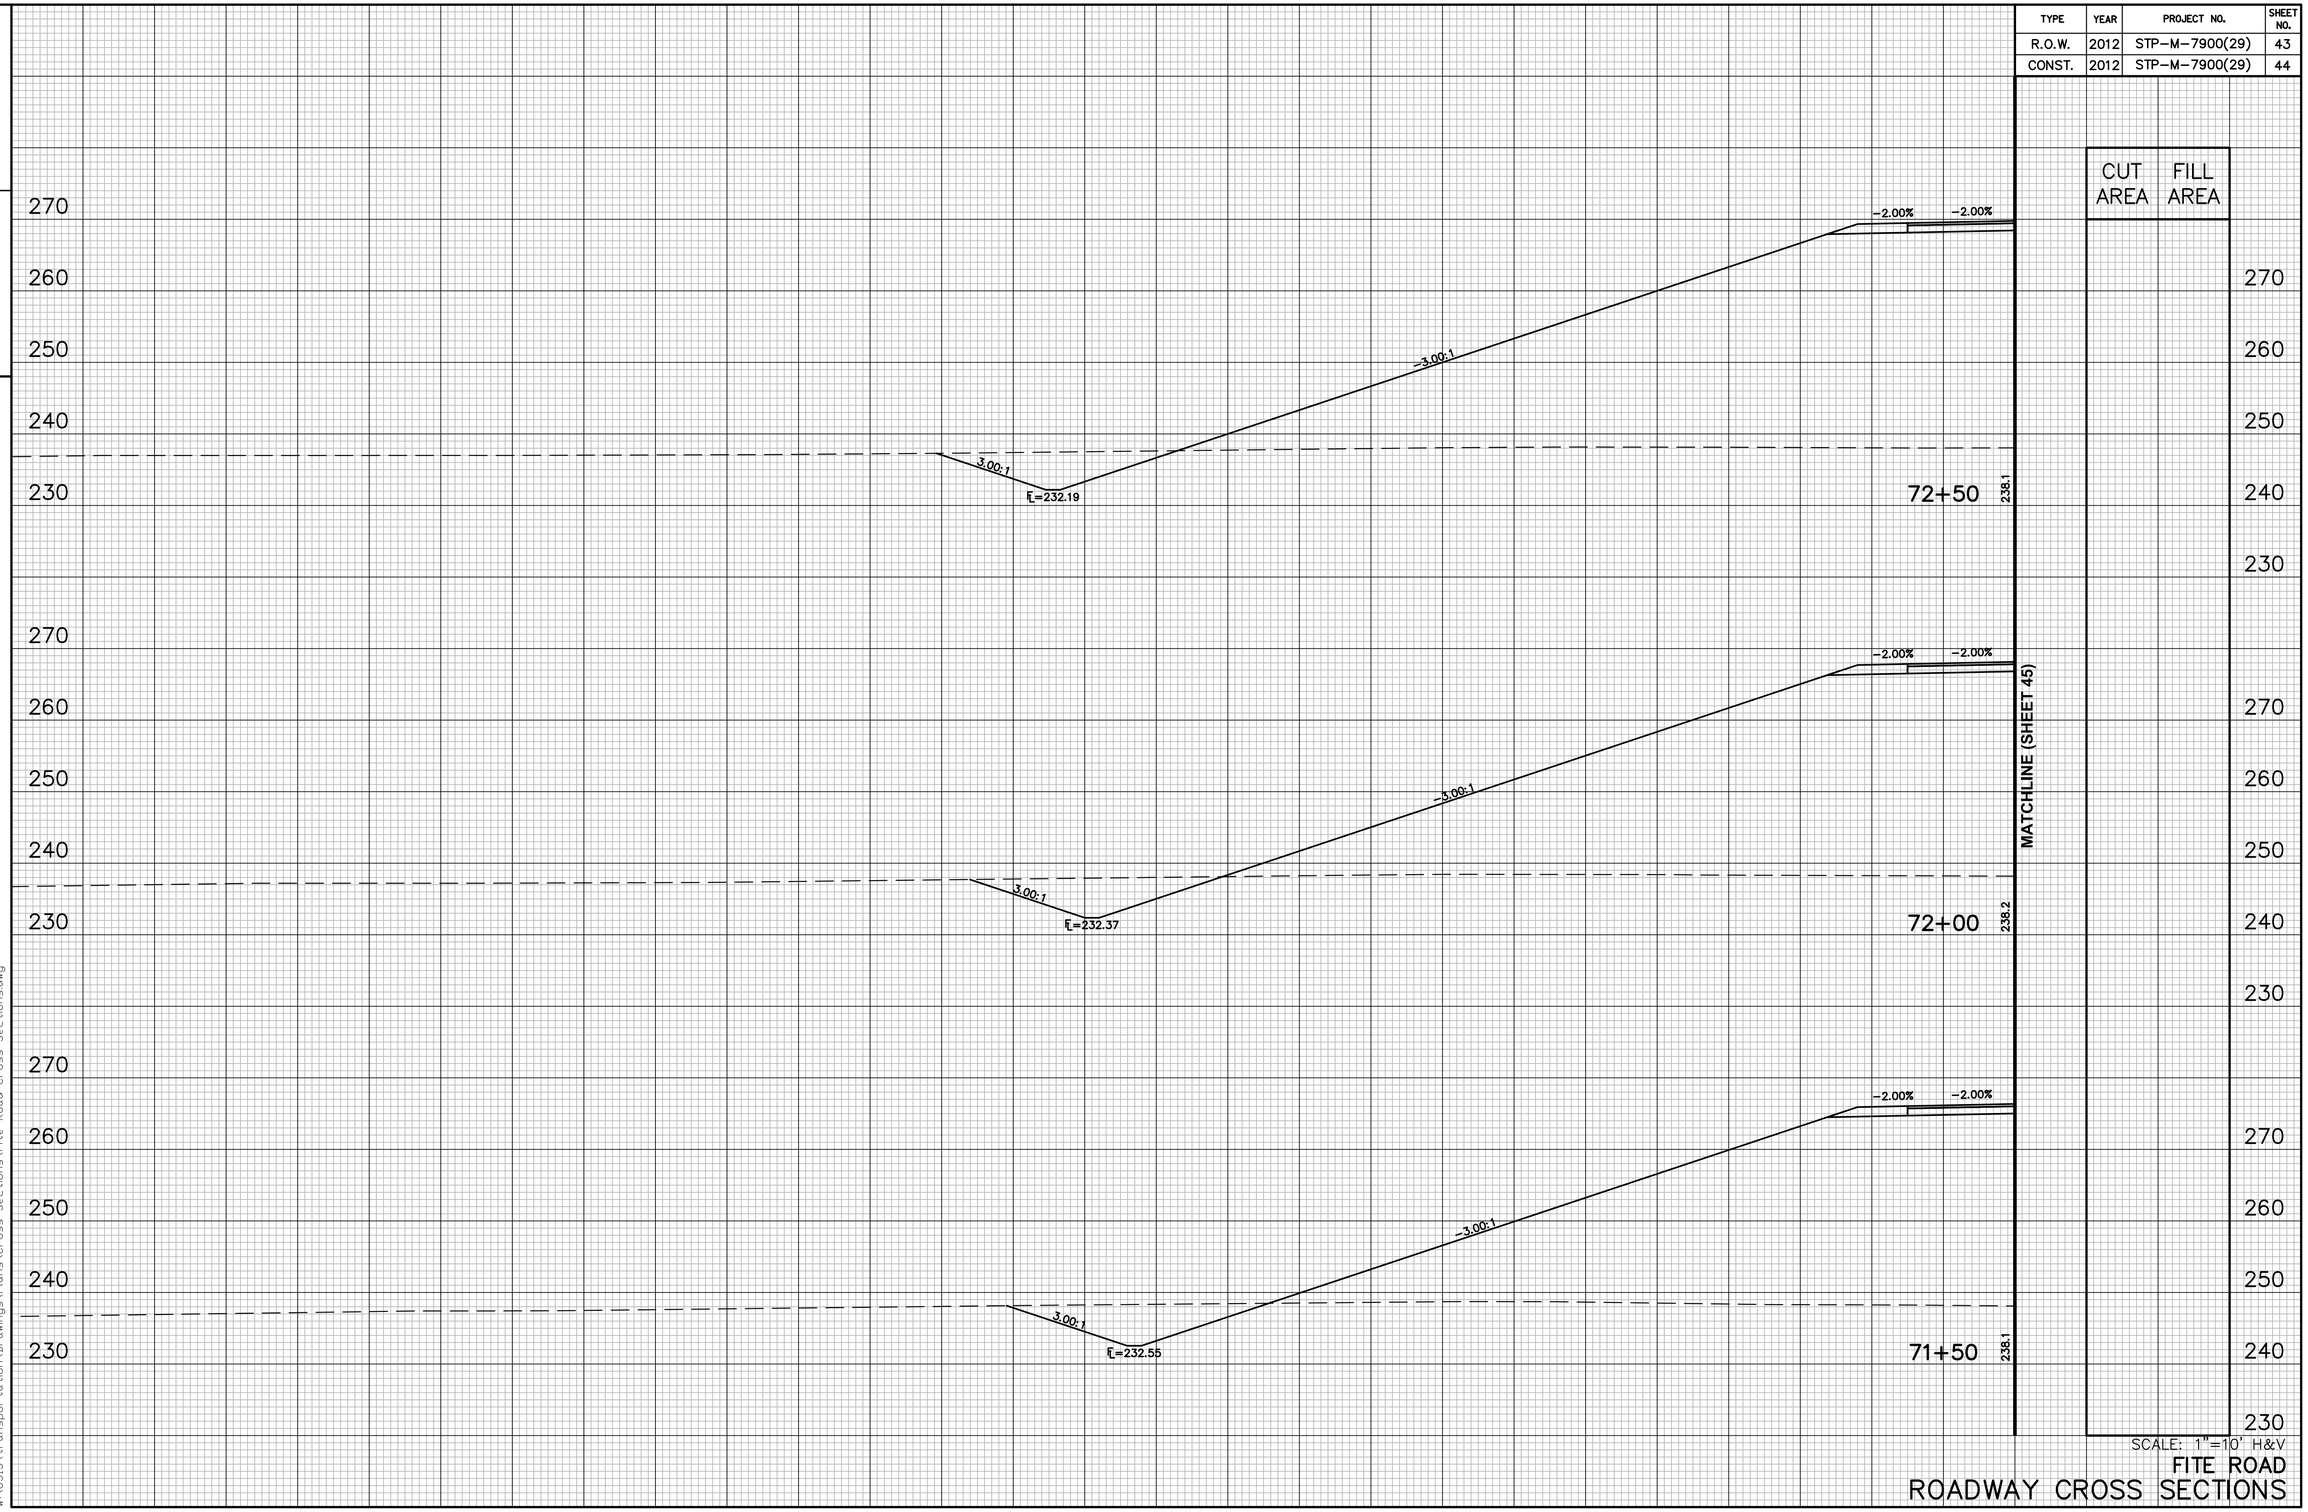

SCALE: 1"=10' H&V

FITE ROAD
ROADWAY CROSS SECTIONS

4/12/2013
W:\6513\transportation\Drawings\Plans\Cross Sections\Fite Road Cross Sections.dwg

TENNESSEE D.O.T.
DESIGN DIVISION

FILE NO.

TYPE	YEAR	PROJECT NO.	SHEET NO.
R.O.W.	2012	STP-M-7900(29)	44
CONST.	2012	STP-M-7900(29)	45

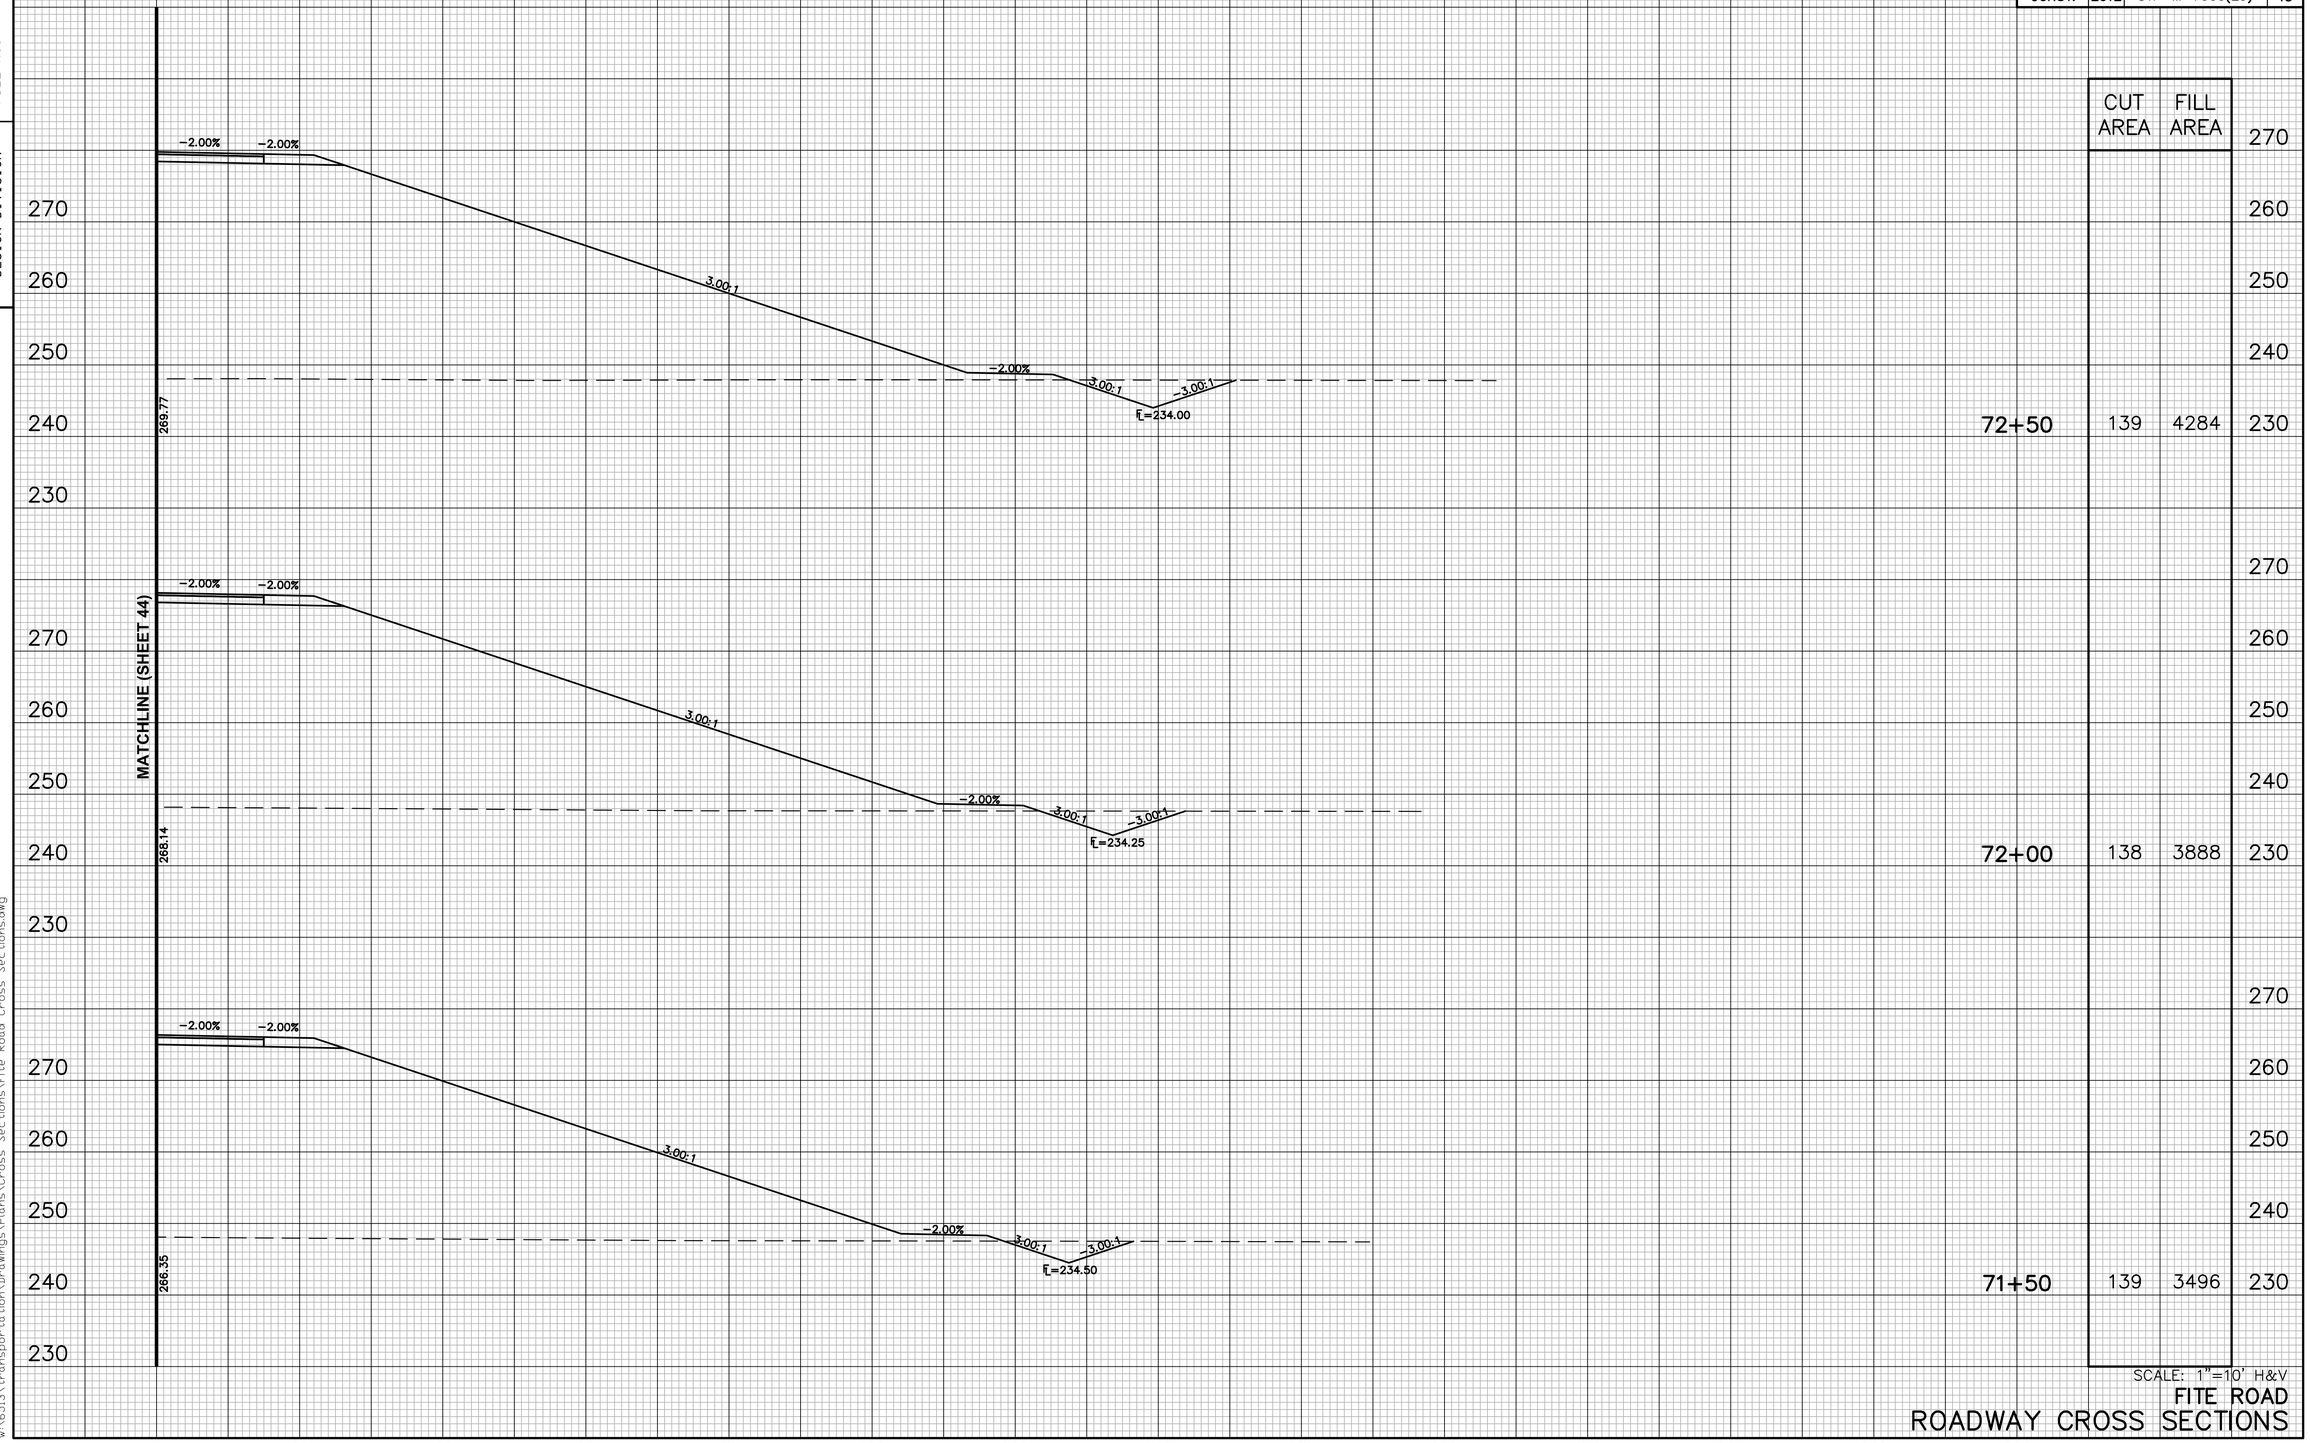

	CUT AREA	FILL AREA
72+50	139	4284
72+00	138	3888
71+50	139	3496

SCALE: 1"=10' H&V

FITE ROAD
ROADWAY CROSS SECTIONS

4/12/2013
W:\6513\transportation\Drawings\Plans\Cross Sections\Fite Road Cross Sections.dwg

TENNESSEE D.O.T.
DESIGN DIVISION

FILE NO.

TYPE	YEAR	PROJECT NO.	SHEET NO.
R.O.W.	2012	STP-M-7900(29)	45
CONST.	2012	STP-M-7900(29)	46

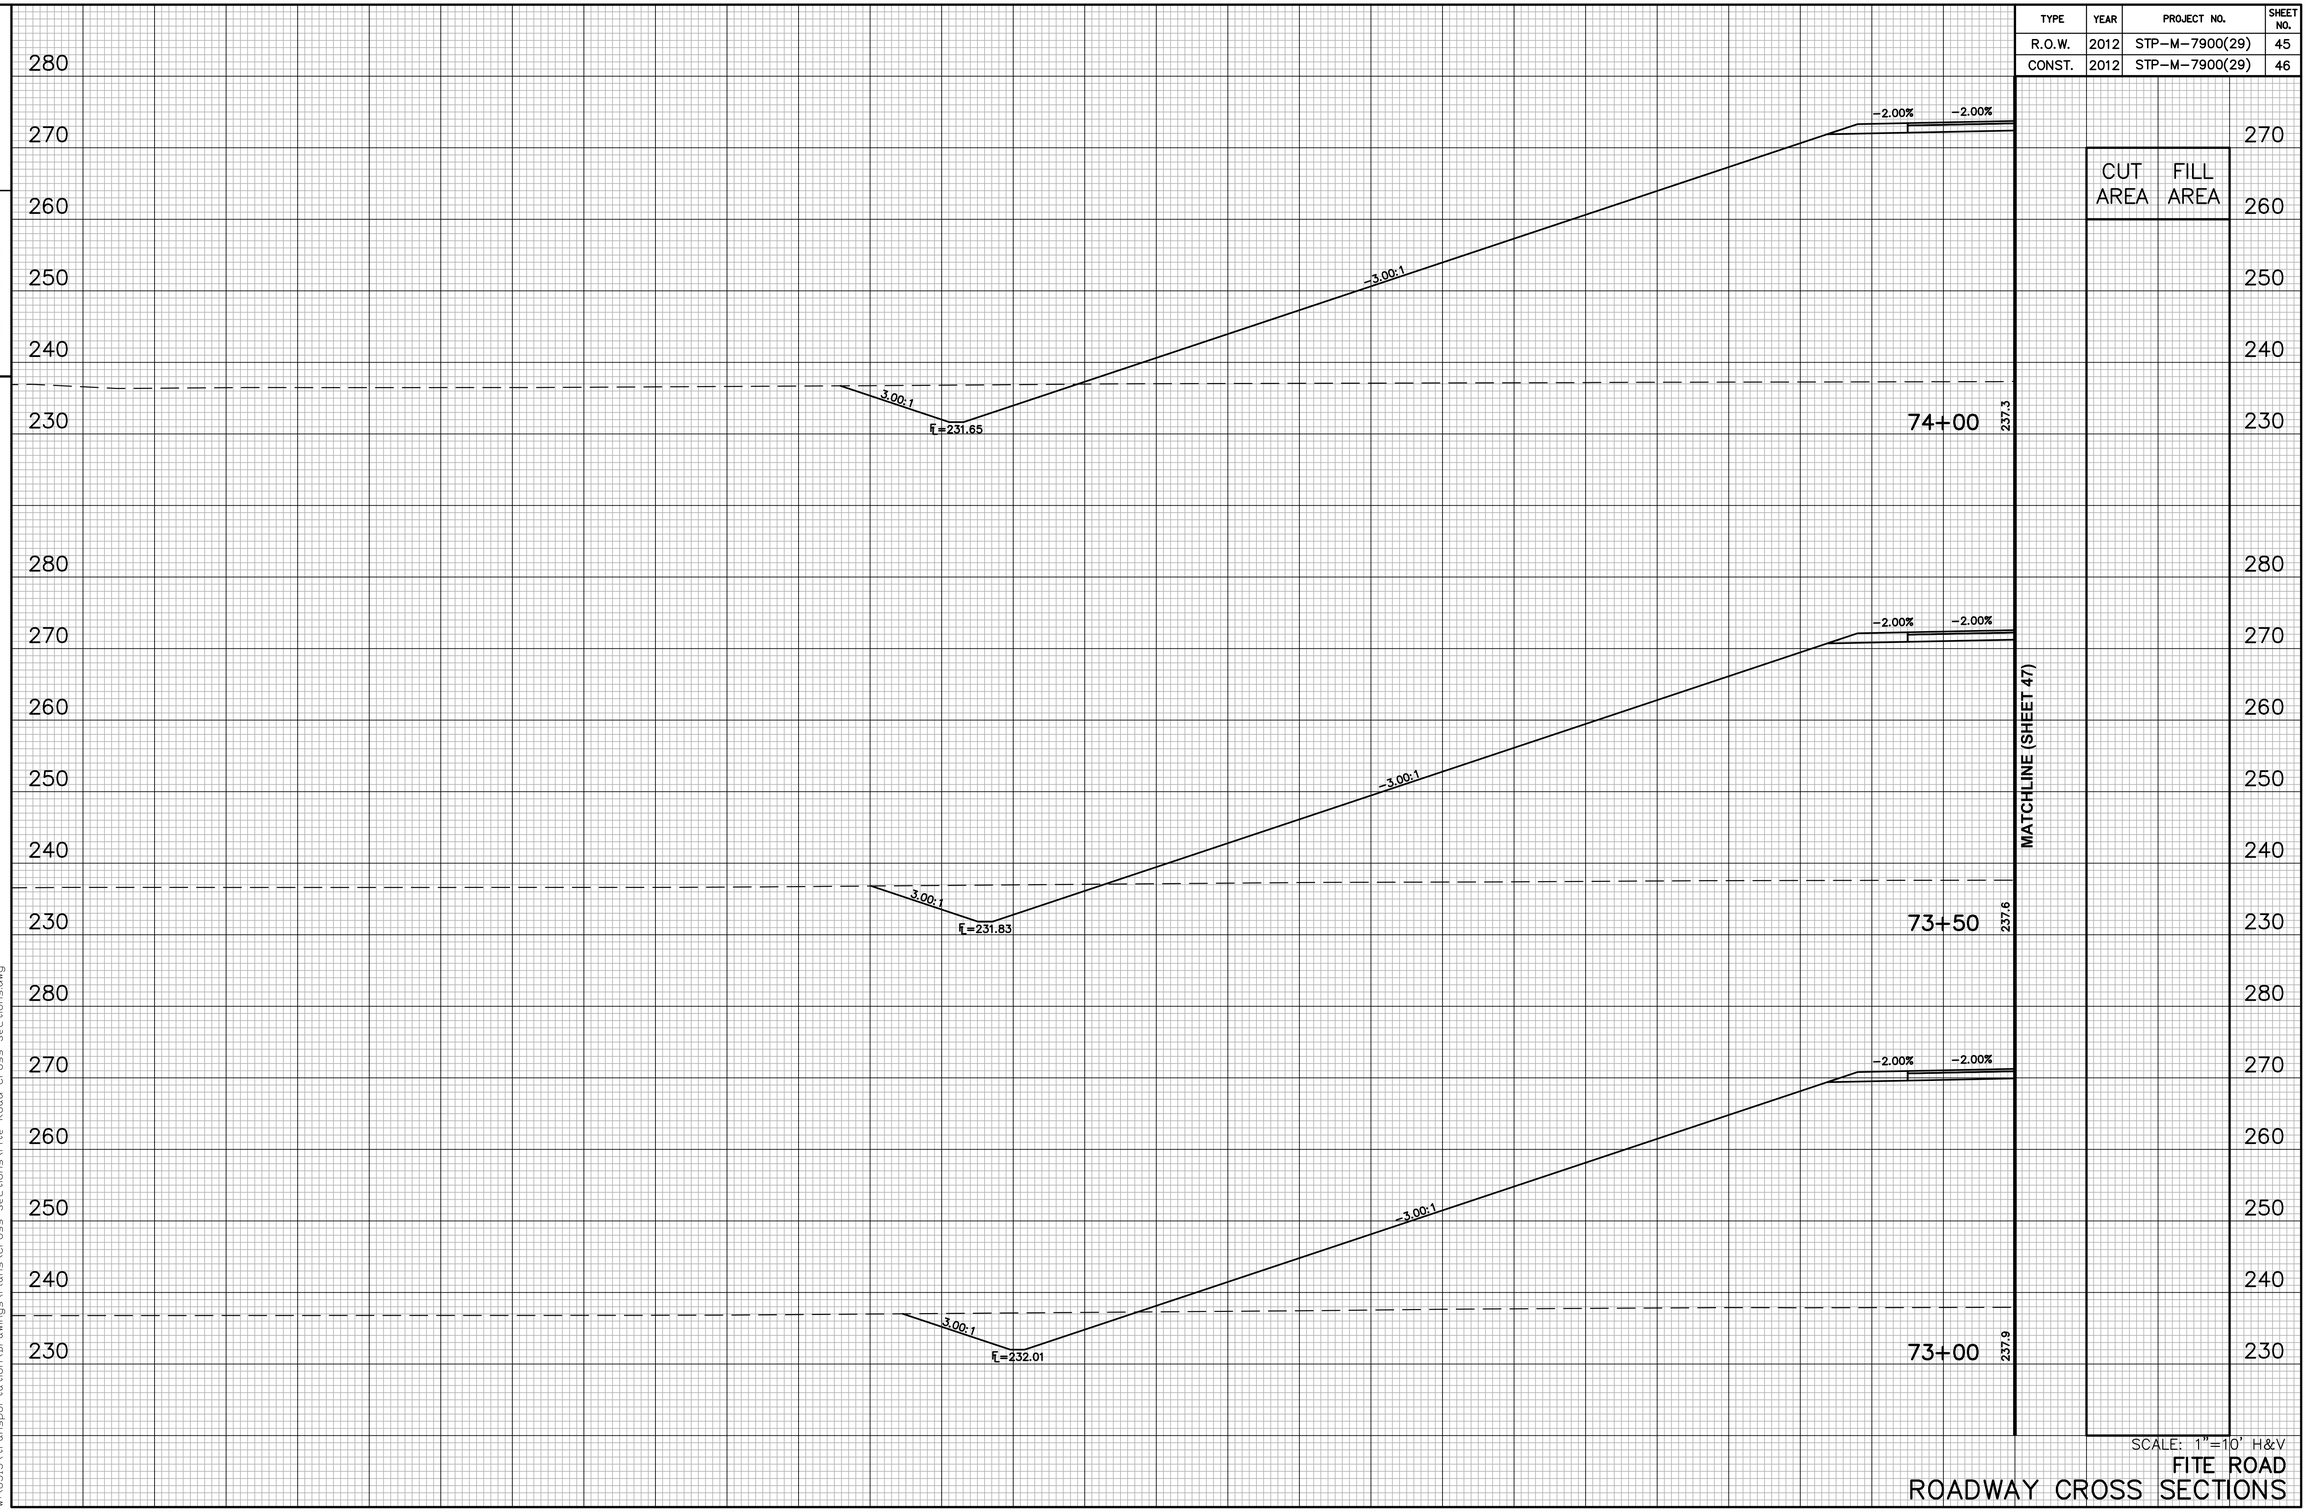

SCALE: 1"=10' H&V

FITE ROAD
ROADWAY CROSS SECTIONS

4/12/2013
W:\6513\transportation\Drawings\Plans\Cross Sections\Fite Road Cross Sections.dwg

TYPE	YEAR	PROJECT NO.	SHEET NO.
R.O.W.	2012	STP-M-7900(29)	46
CONST.	2012	STP-M-7900(29)	47

TENNESSEE D.O.T.
DESIGN DIVISION

FILE NO.

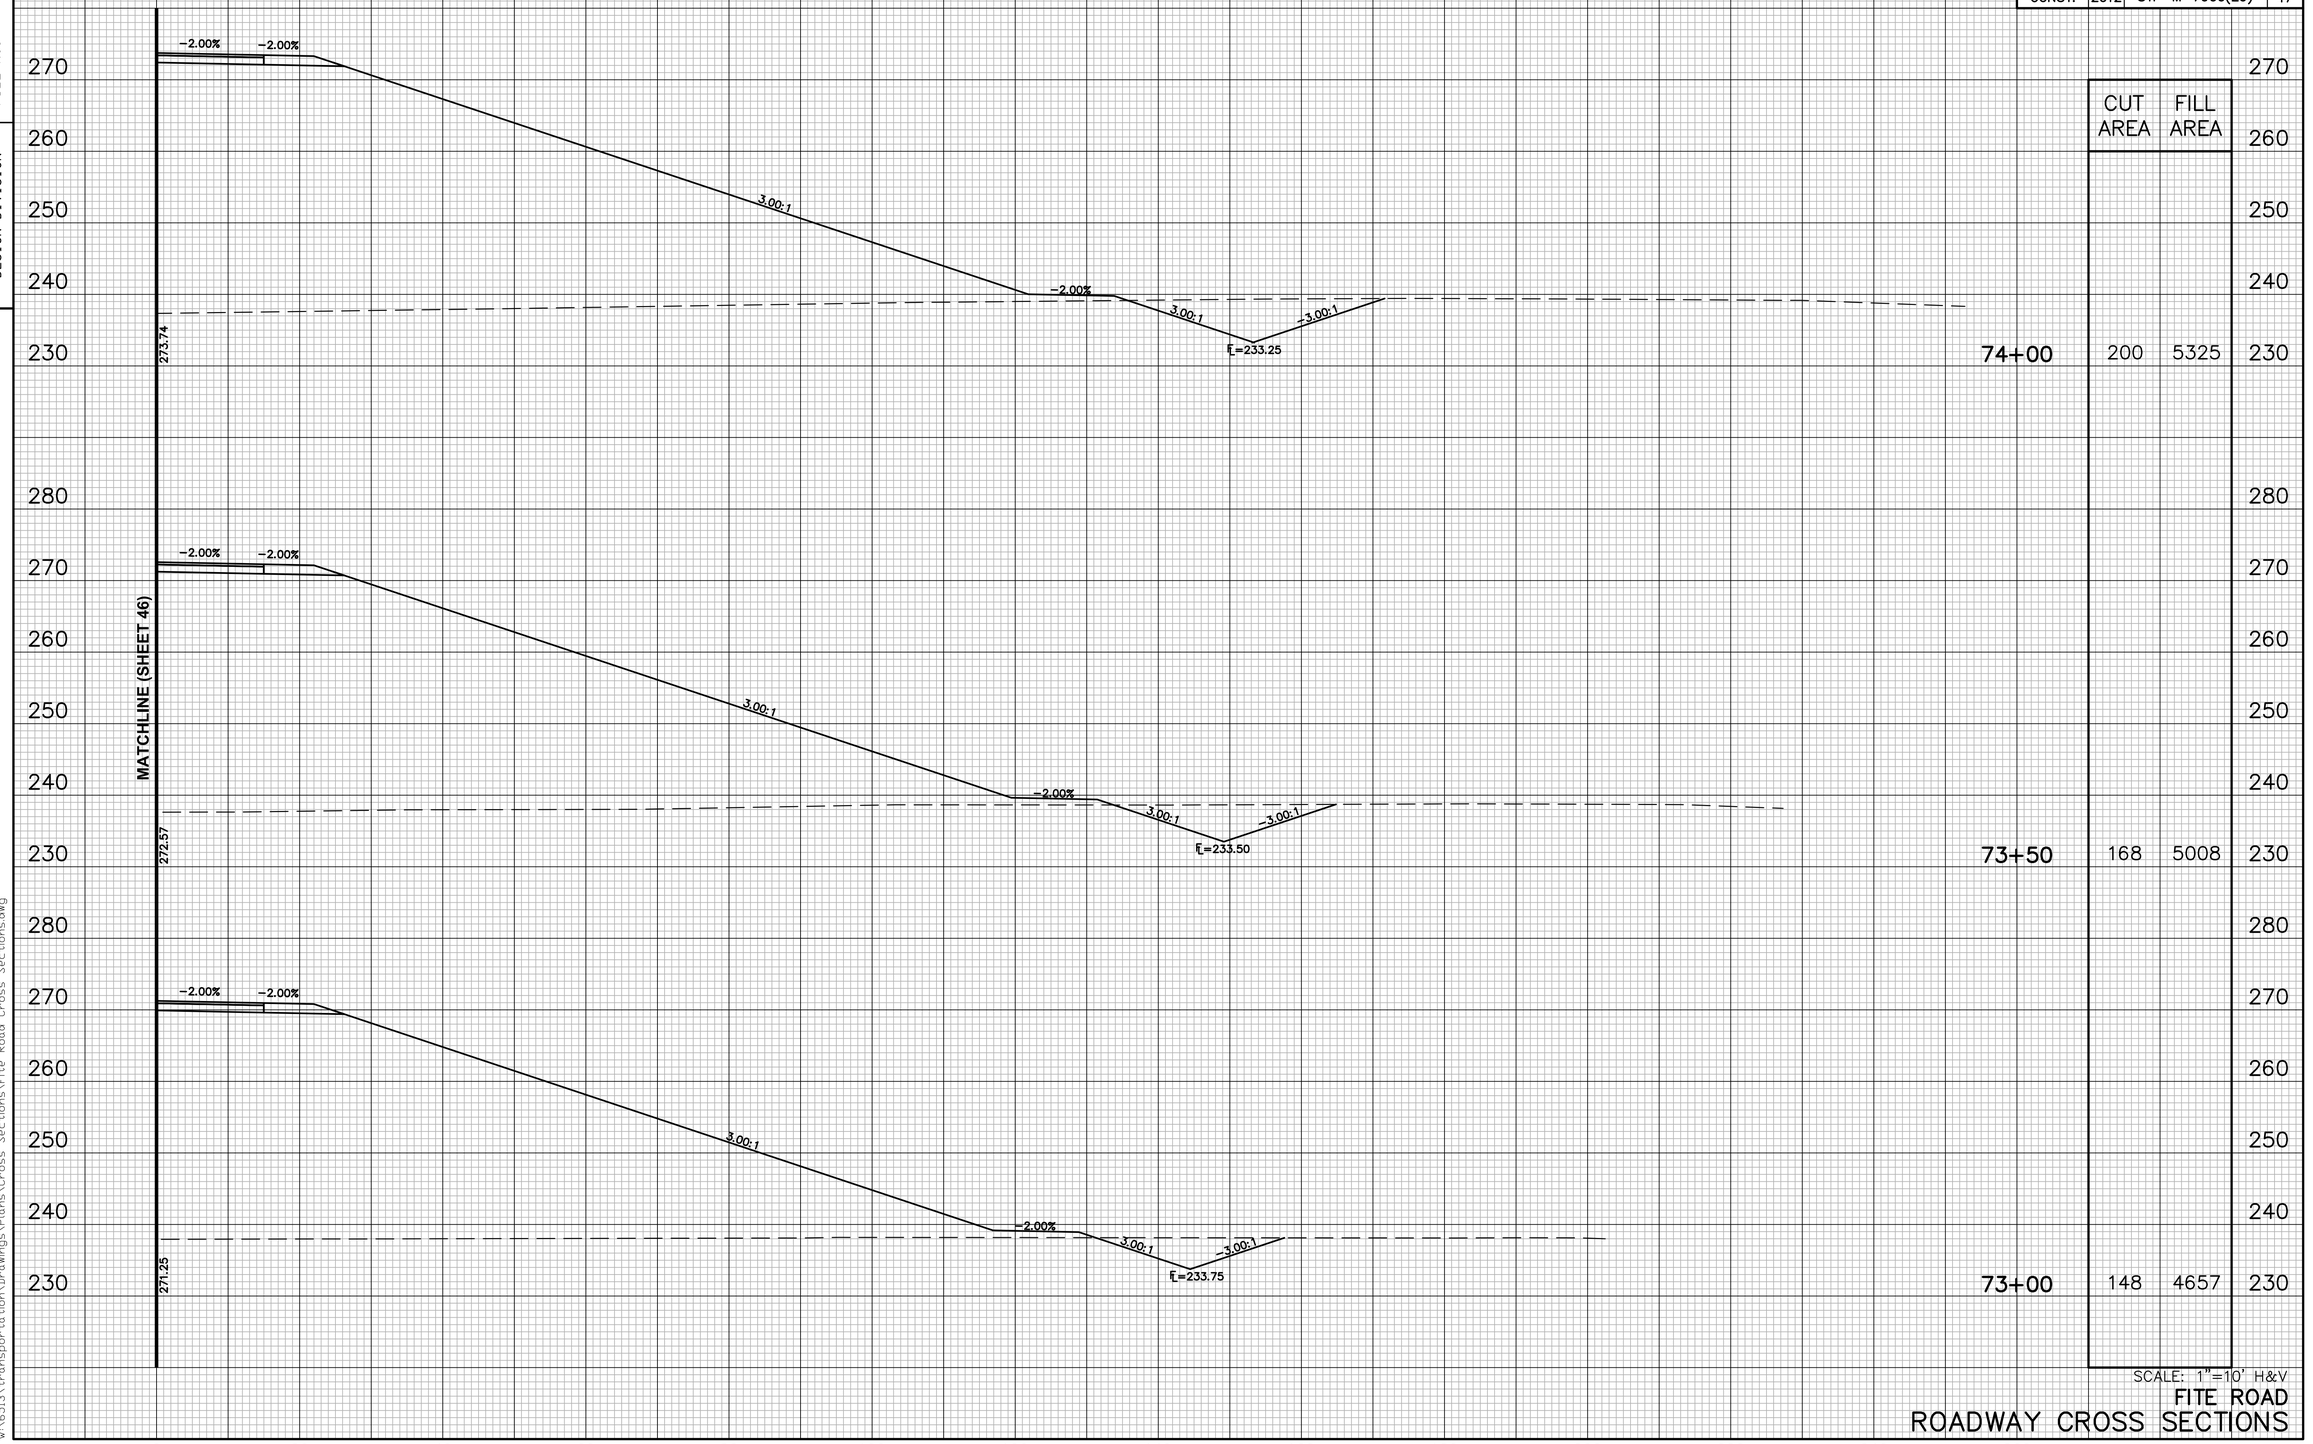

	CUT AREA	FILL AREA
74+00	200	5325
73+50	168	5008
73+00	148	4657

SCALE: 1"=10' H&V

FITE ROAD
ROADWAY CROSS SECTIONS

4/12/2013
W:\6513\transportation\Drawings\Plans\Cross Sections\Fite Road Cross Sections.dwg

TENNESSEE D.O.T.
DESIGN DIVISION

FILE NO.

TYPE	YEAR	PROJECT NO.	SHEET NO.
R.O.W.	2012	STP-M-7900(29)	47
CONST.	2012	STP-M-7900(29)	48

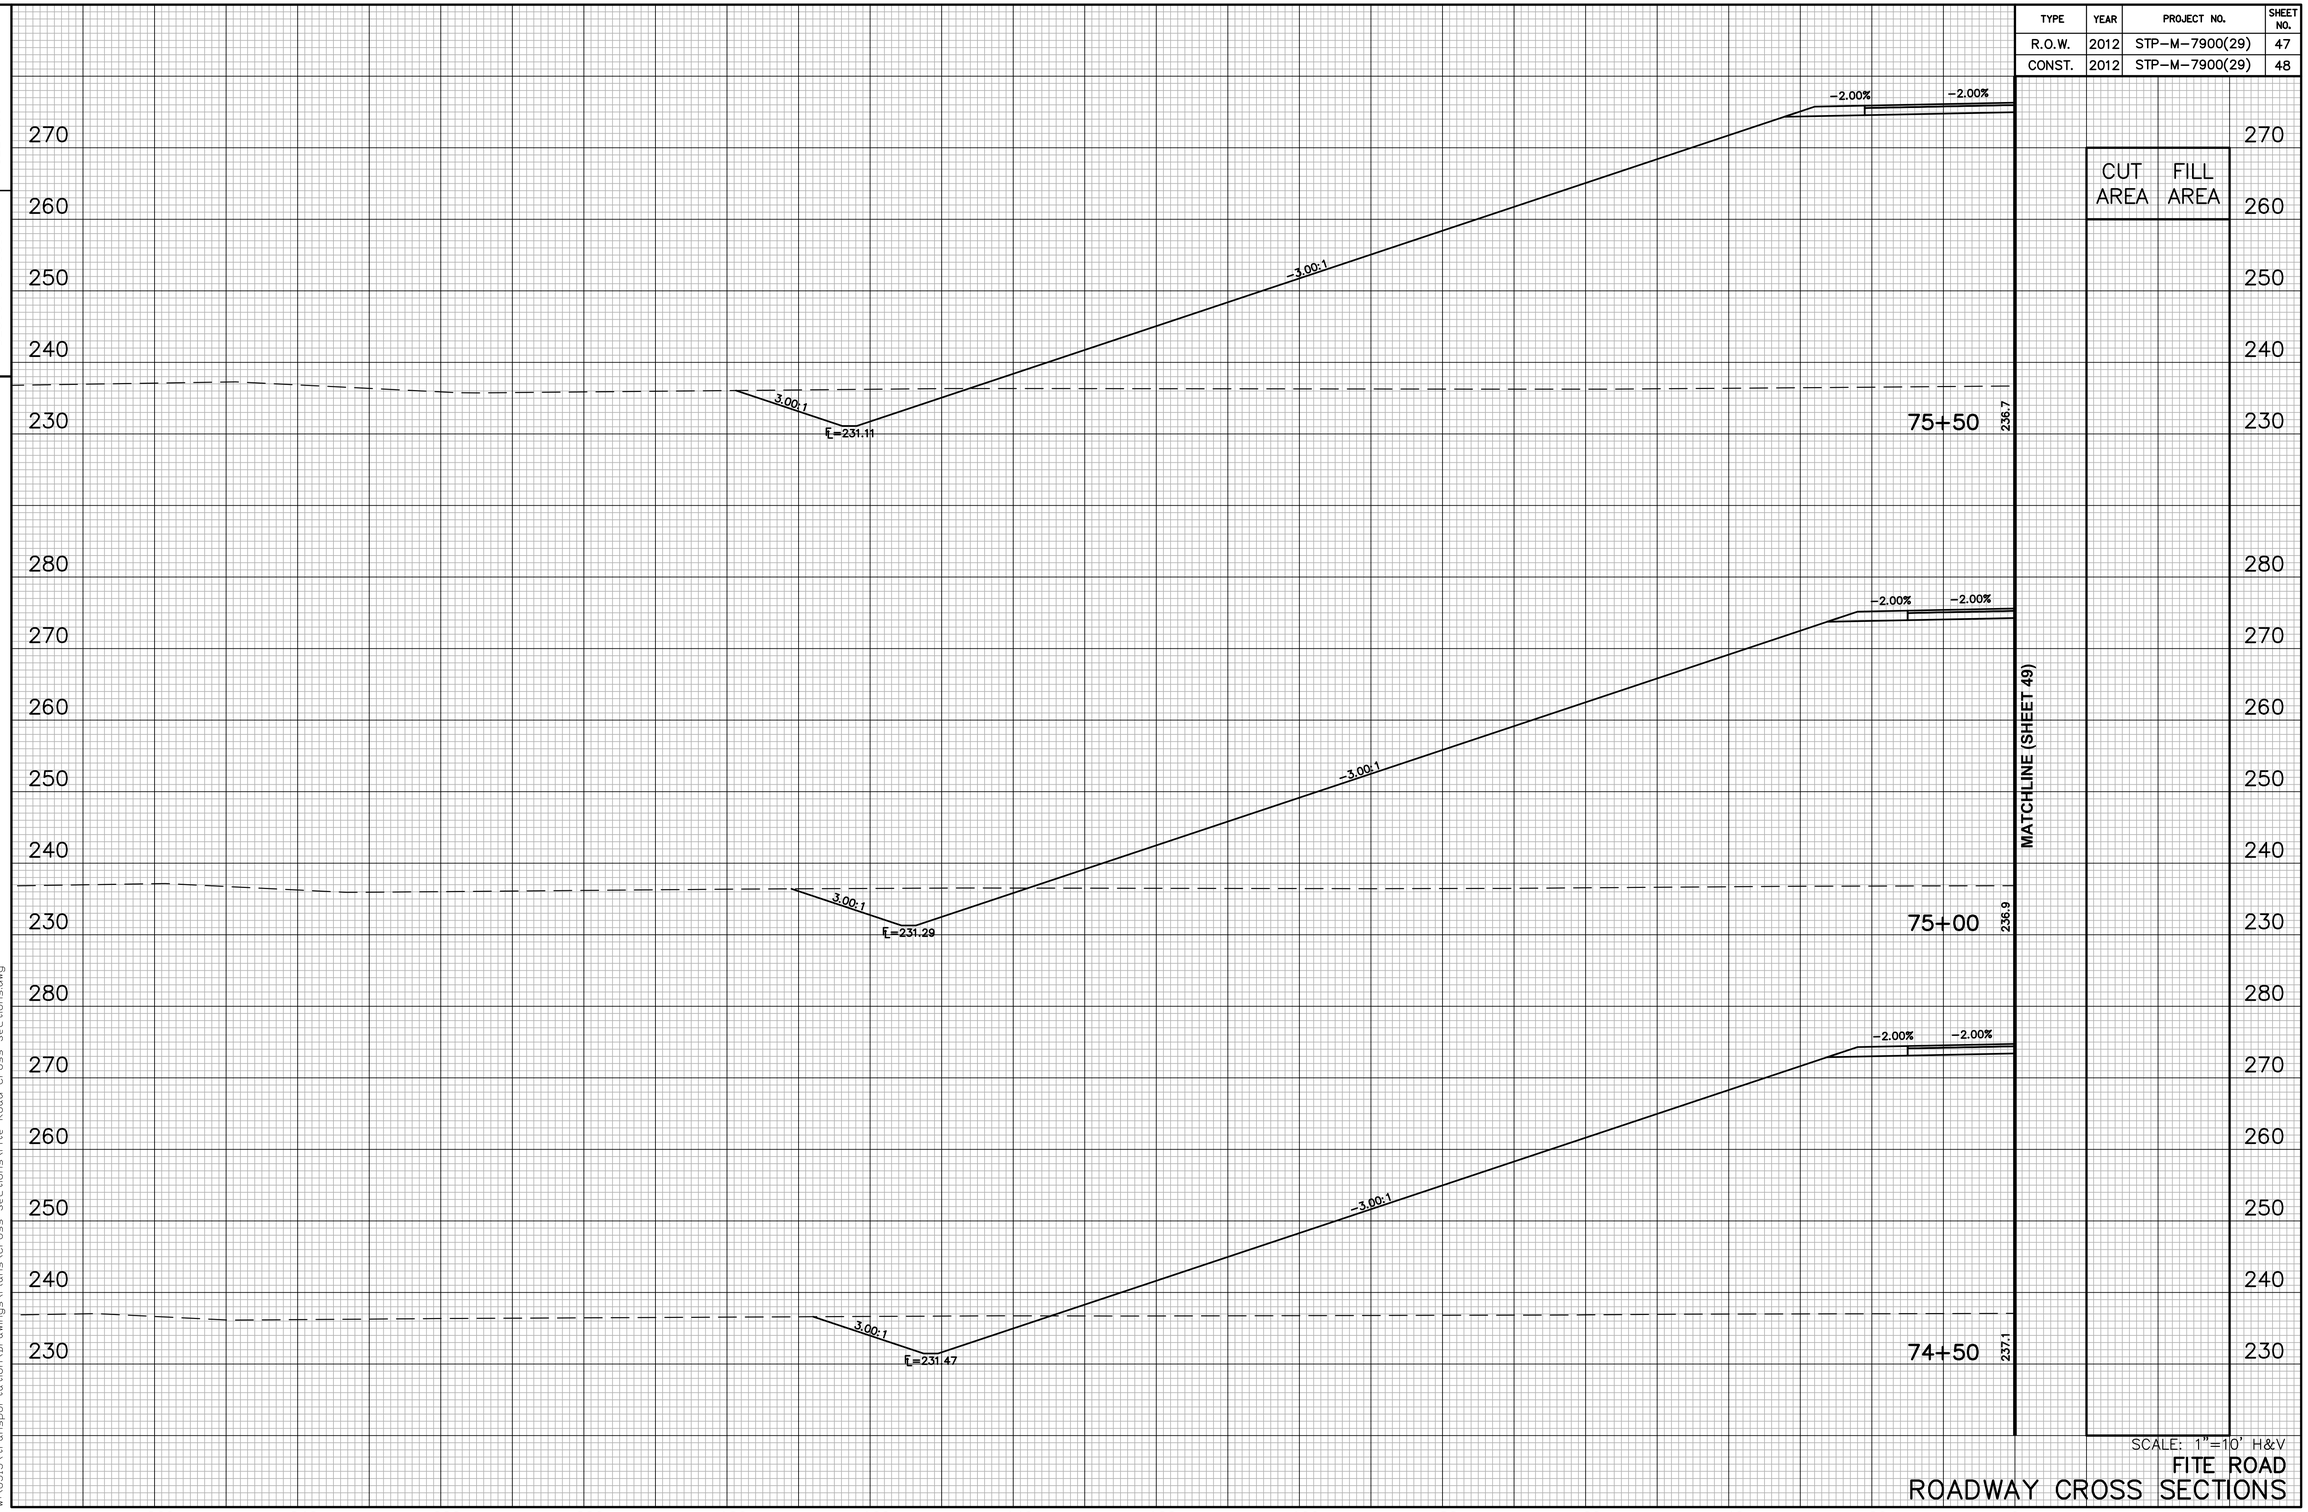

SCALE: 1"=10' H&V

FITE ROAD
ROADWAY CROSS SECTIONS

4/12/2013
W:\6513\transportation\Drawings\Plans\Cross Sections\Fite Road Cross Sections.dwg

TENNESSEE D.O.T.
DESIGN DIVISION

FILE NO.

TYPE	YEAR	PROJECT NO.	SHEET NO.
R.O.W.	2012	STP-M-7900(29)	48
CONST.	2012	STP-M-7900(29)	49

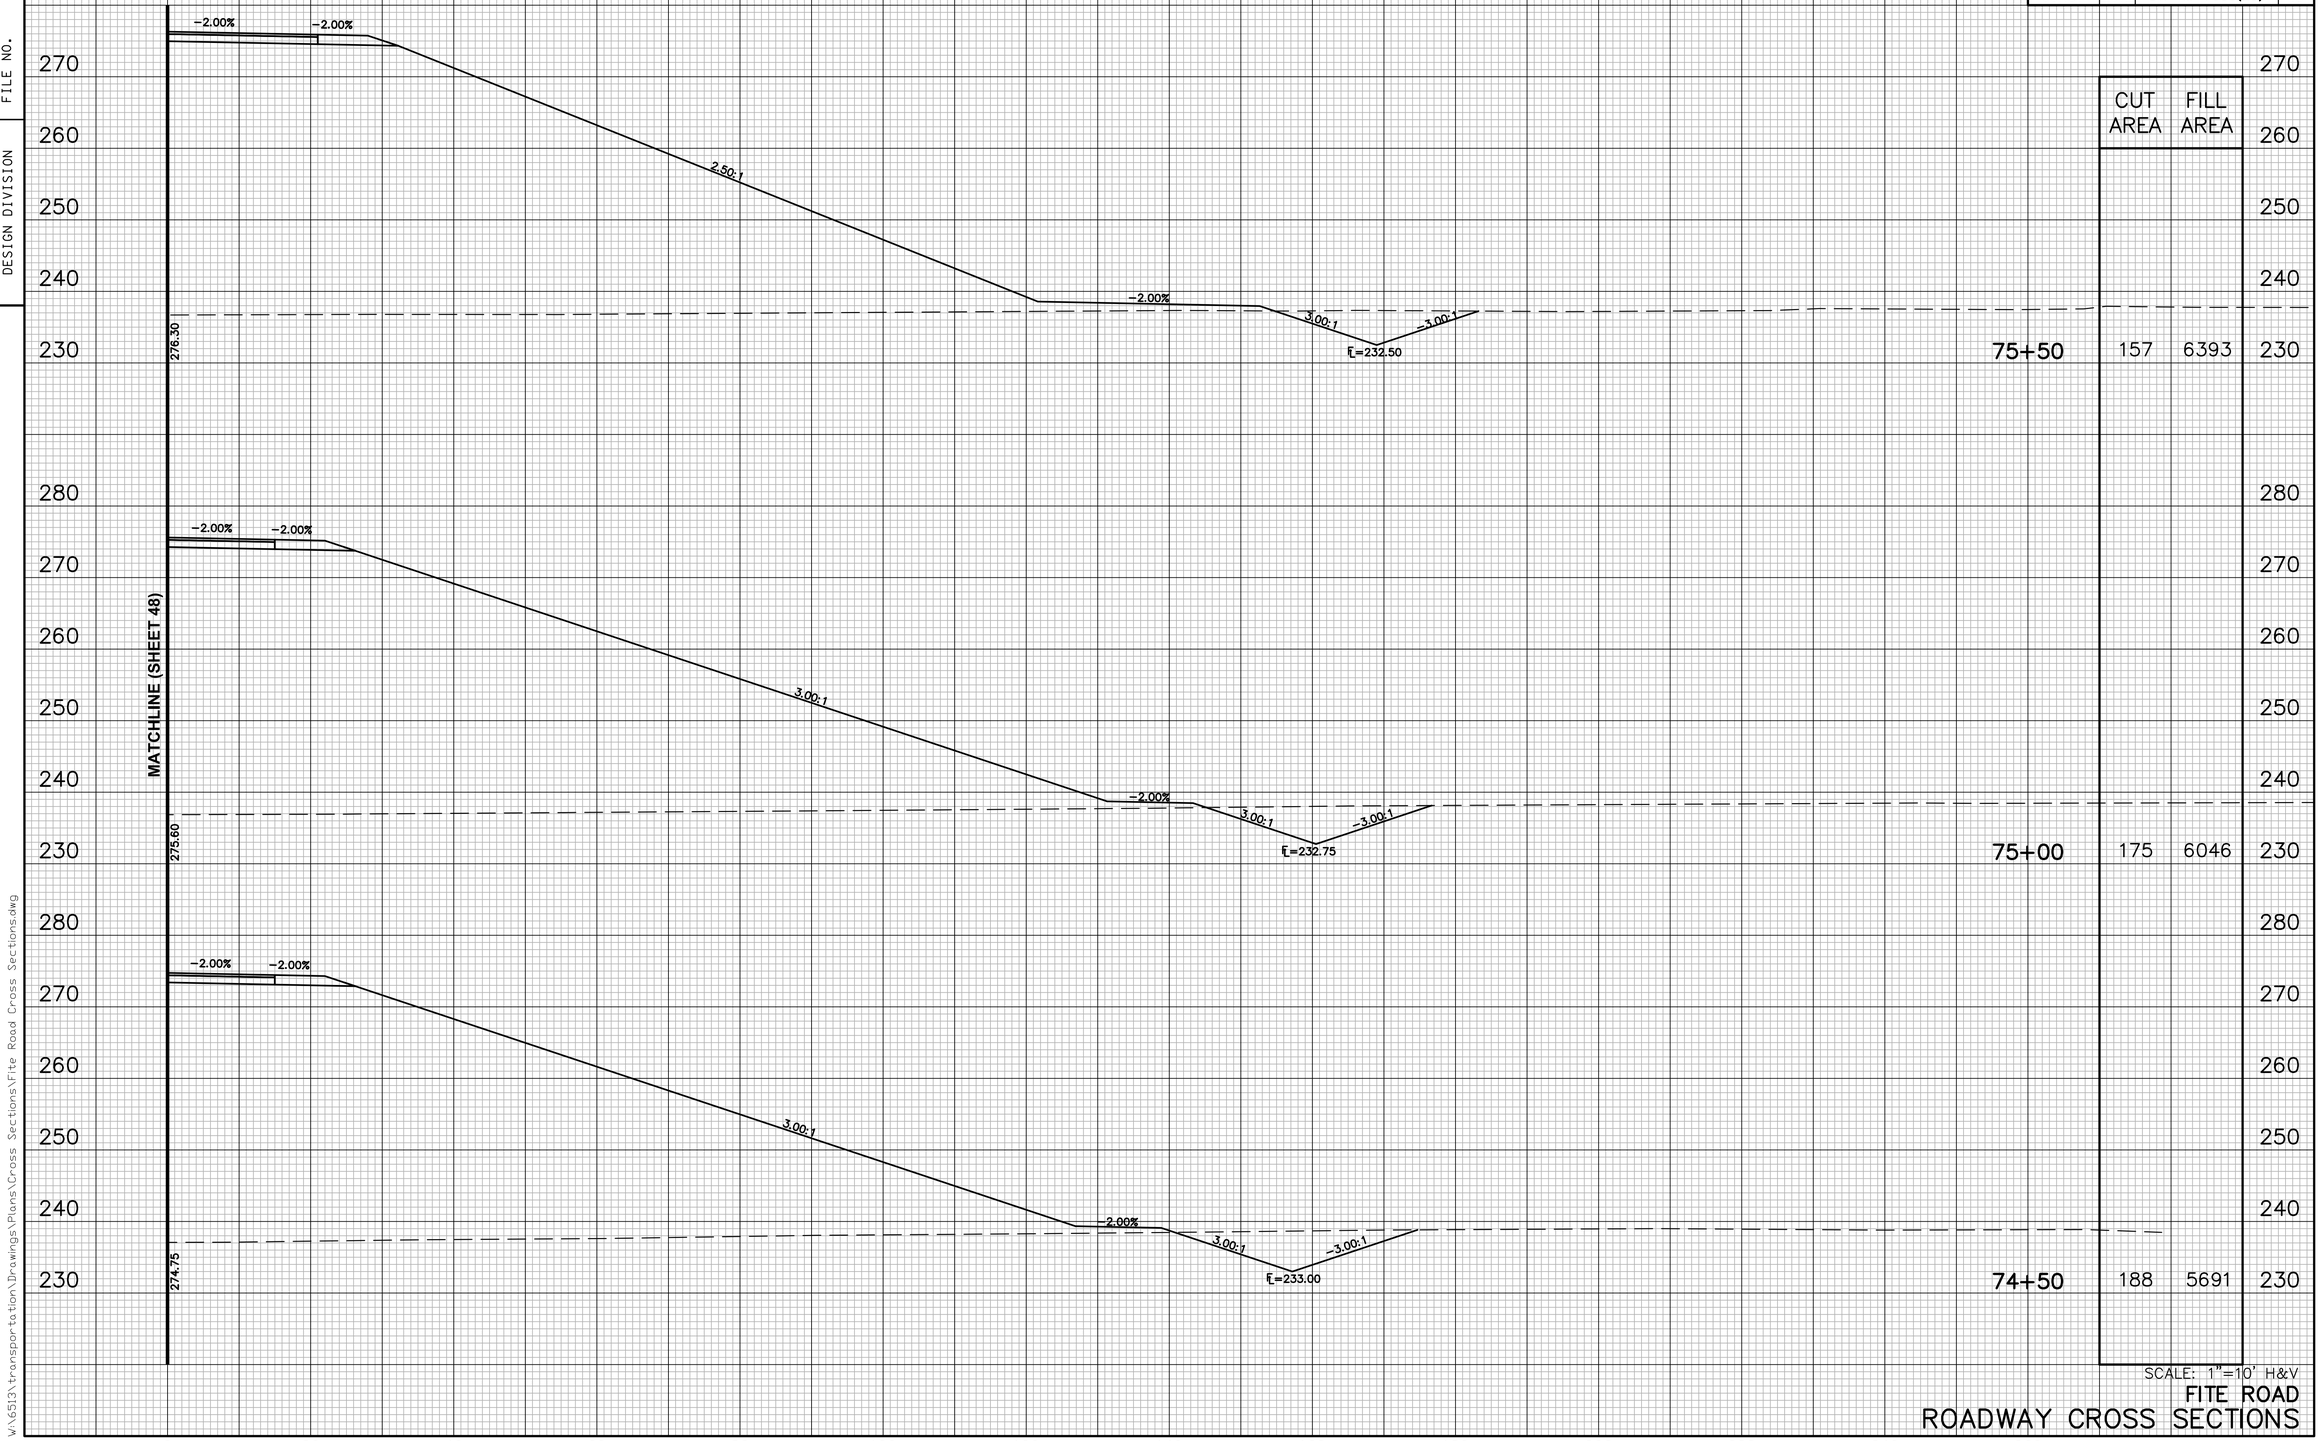

	CUT AREA	FILL AREA
75+50	157	6393
75+00	175	6046
74+50	188	5691

SCALE: 1"=10' H&V

FITE ROAD
ROADWAY CROSS SECTIONS

4/12/2013
W:\6513\transportation\Drawings\Plans\Cross Sections\Fite Road Cross Sections.dwg

TENNESSEE D.O.T.
DESIGN DIVISION

FILE NO.

TYPE	YEAR	PROJECT NO.	SHEET NO.
R.O.W.	2012	STP-M-7900(29)	49
CONST.	2012	STP-M-7900(29)	50

CUT AREA	FILL AREA

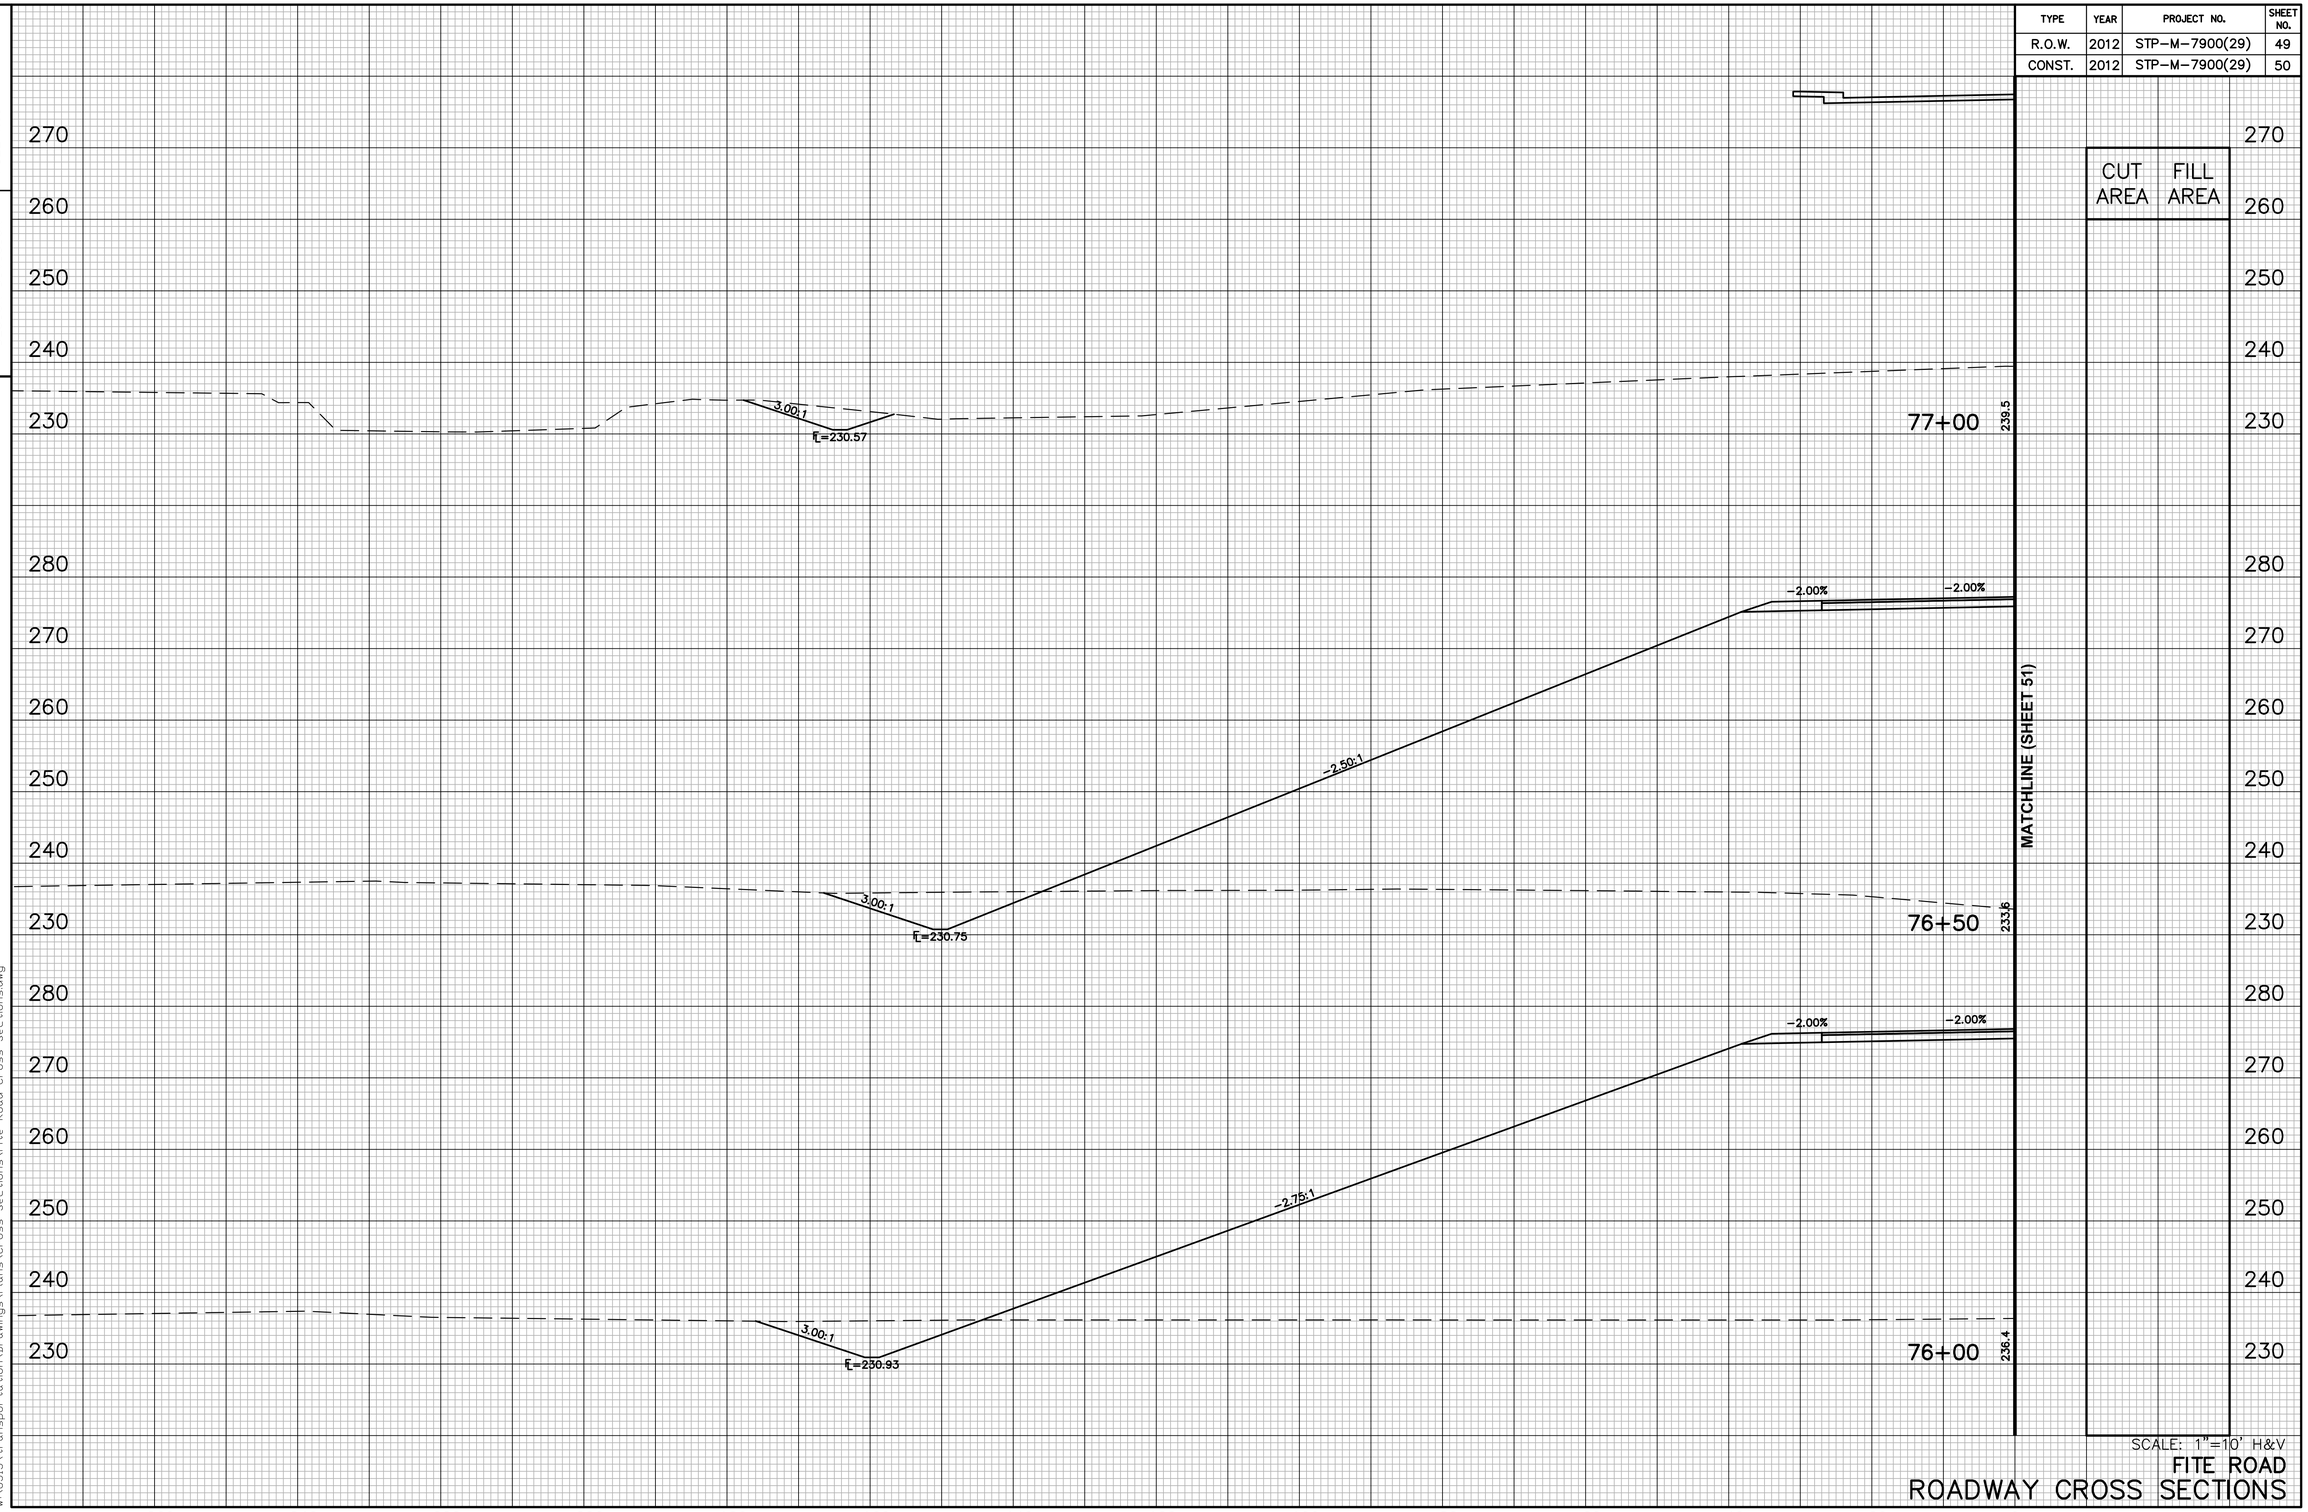

SCALE: 1"=10' H&V

FITE ROAD
ROADWAY CROSS SECTIONS

4/12/2013
W:\6513\transportation\Drawings\Plans\Cross Sections\Fite Road Cross Sections.dwg

TENNESSEE D.O.T.
DESIGN DIVISION

FILE NO.

TYPE	YEAR	PROJECT NO.	SHEET NO.
R.O.W.	2012	STP-M-7900(29)	50
CONST.	2012	STP-M-7900(29)	51

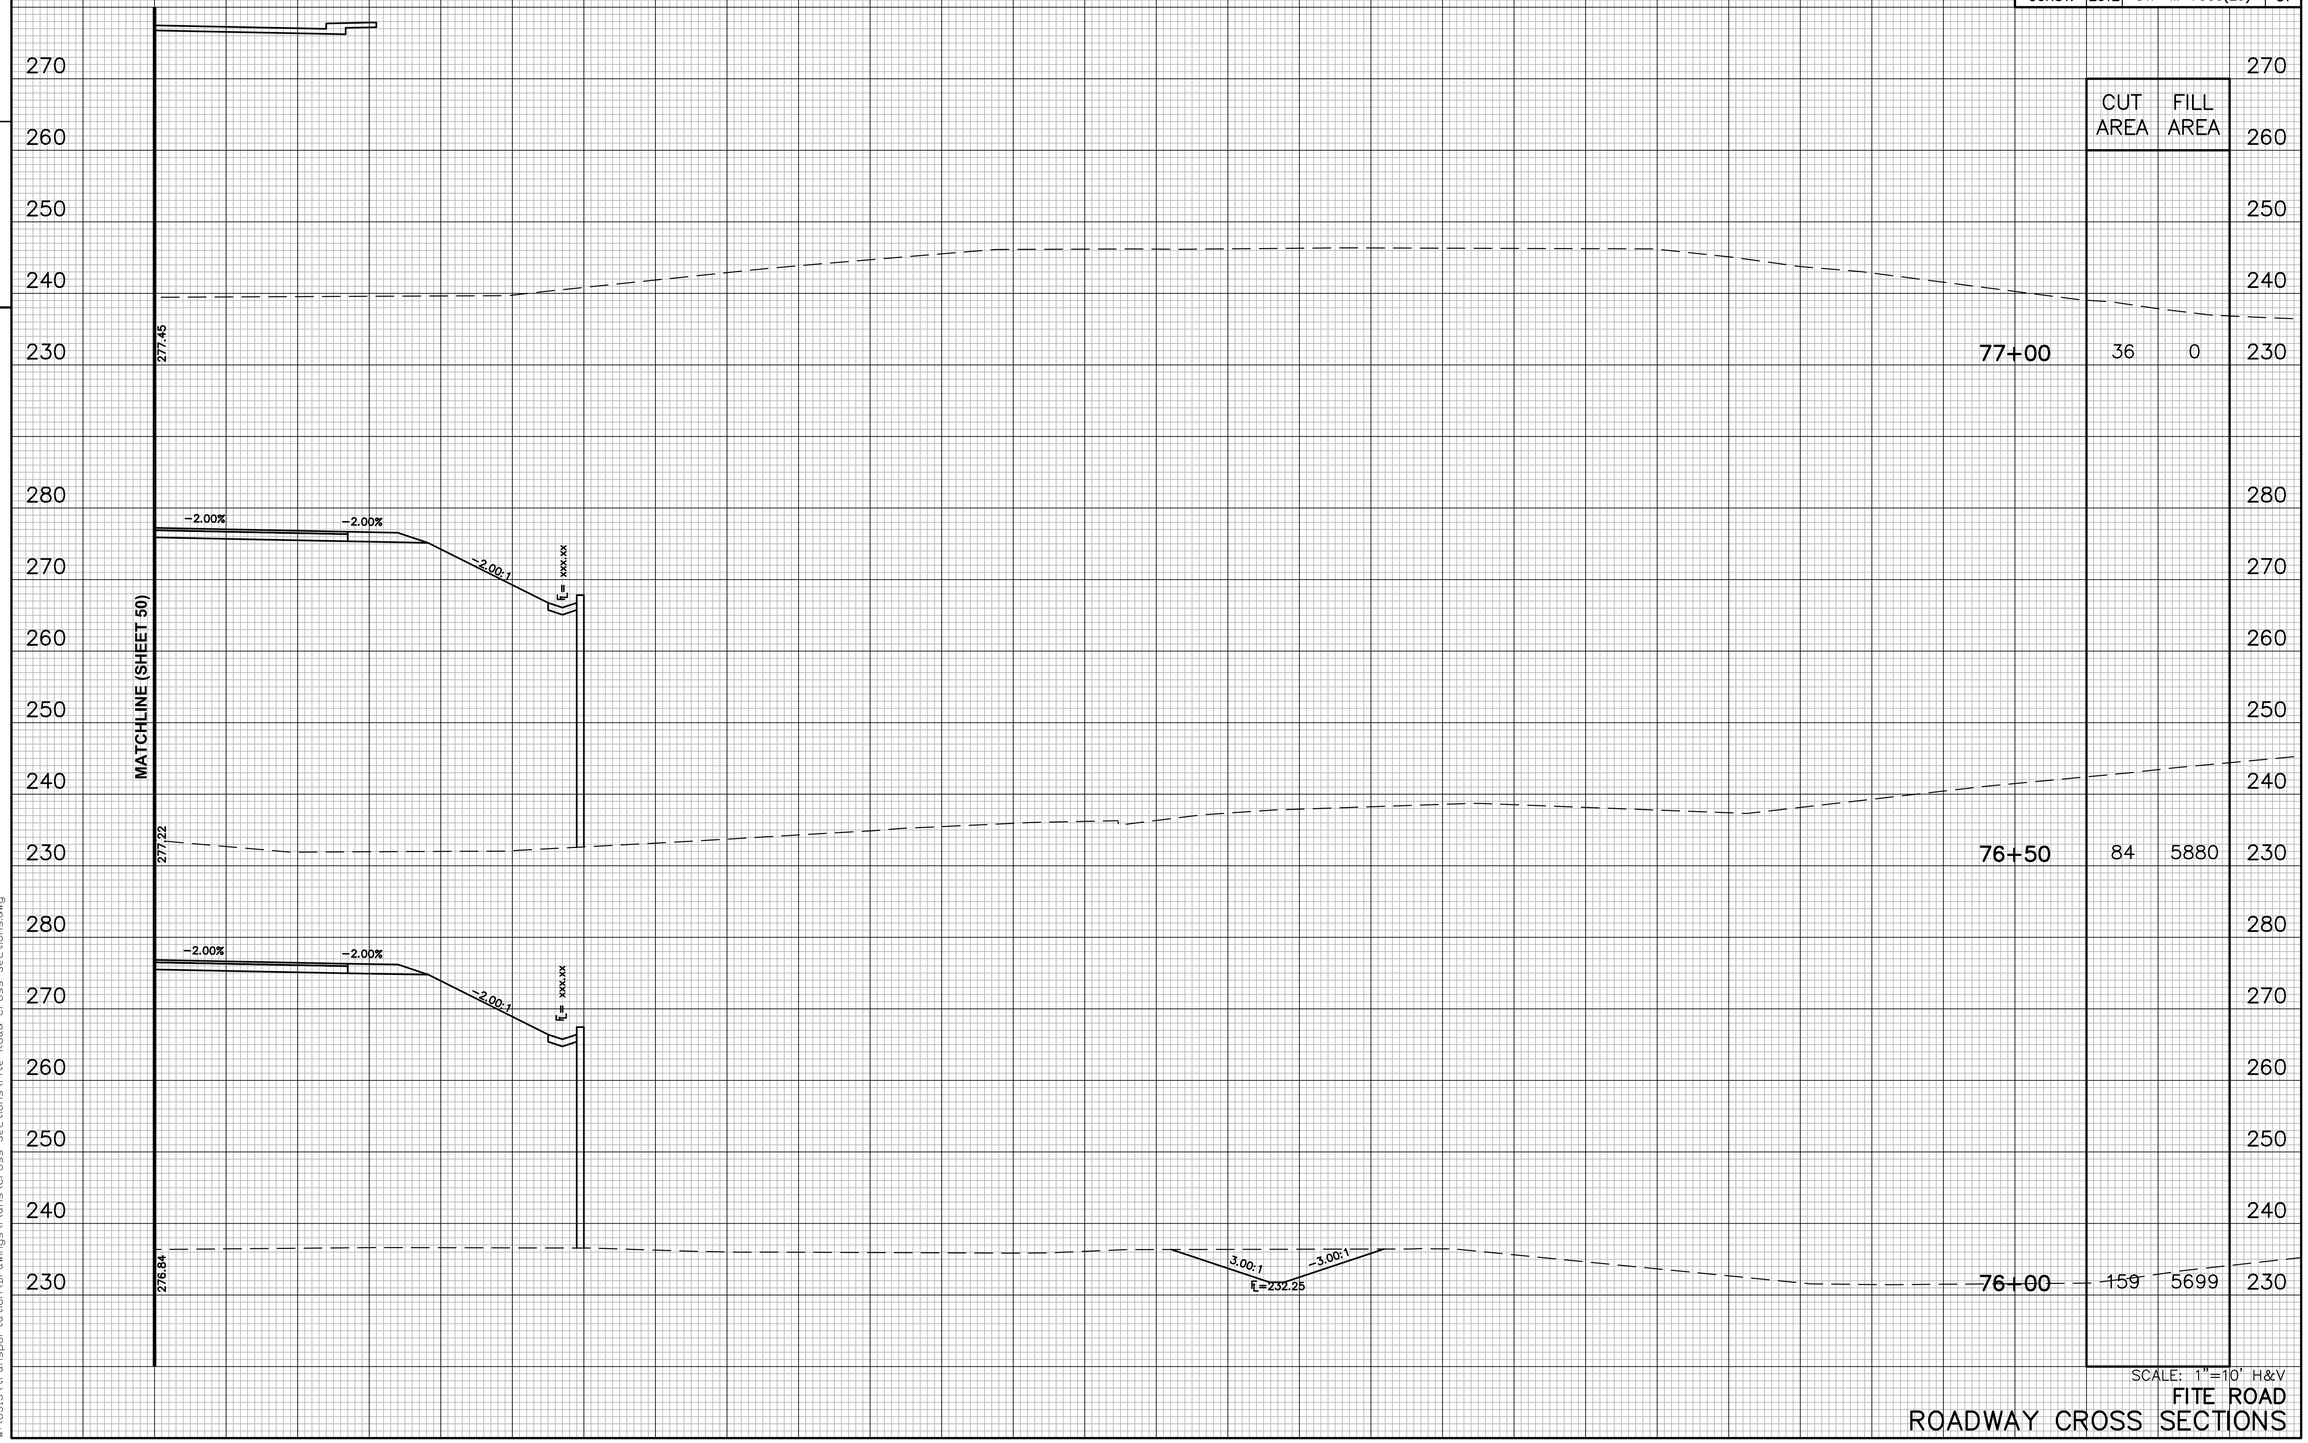

	CUT AREA	FILL AREA
77+00	36	0
76+50	84	5880
76+00	159	5699

SCALE: 1"=10' H&V

FITE ROAD
ROADWAY CROSS SECTIONS

4/12/2013
W:\6513\transportation\Drawings\Plans\Cross Sections\Fite Road Cross Sections.dwg

TYPE	YEAR	PROJECT NO.	SHEET NO.
R.O.W.	2012	STP-M-7900(29)	51
CONST.	2012	STP-M-7900(29)	52

TENNESSEE D.O.T.
DESIGN DIVISION

FILE NO.

CUT AREA	FILL AREA

280
270
260
250
240
230

78+00 236.9

MATCHLINE (SHEET 53)

280
270
260
250
240
230

77+50 247.2

−260 −240 −220 −200 −180 −160 −140 −120 −100 −80 −60 −40 −20 0

SCALE: 1"=10' H&V

FITE ROAD
ROADWAY CROSS SECTIONS

4/12/2013
W:\6513\transportation\Drawings\Plans\Cross Sections\Fite Road Cross Sections.dwg

TYPE	YEAR	PROJECT NO.	SHEET NO.
R.O.W.	2012	STP-M-7900(29)	52
CONST.	2012	STP-M-7900(29)	53

TENNESSEE D.O.T.
DESIGN DIVISION

FILE NO.

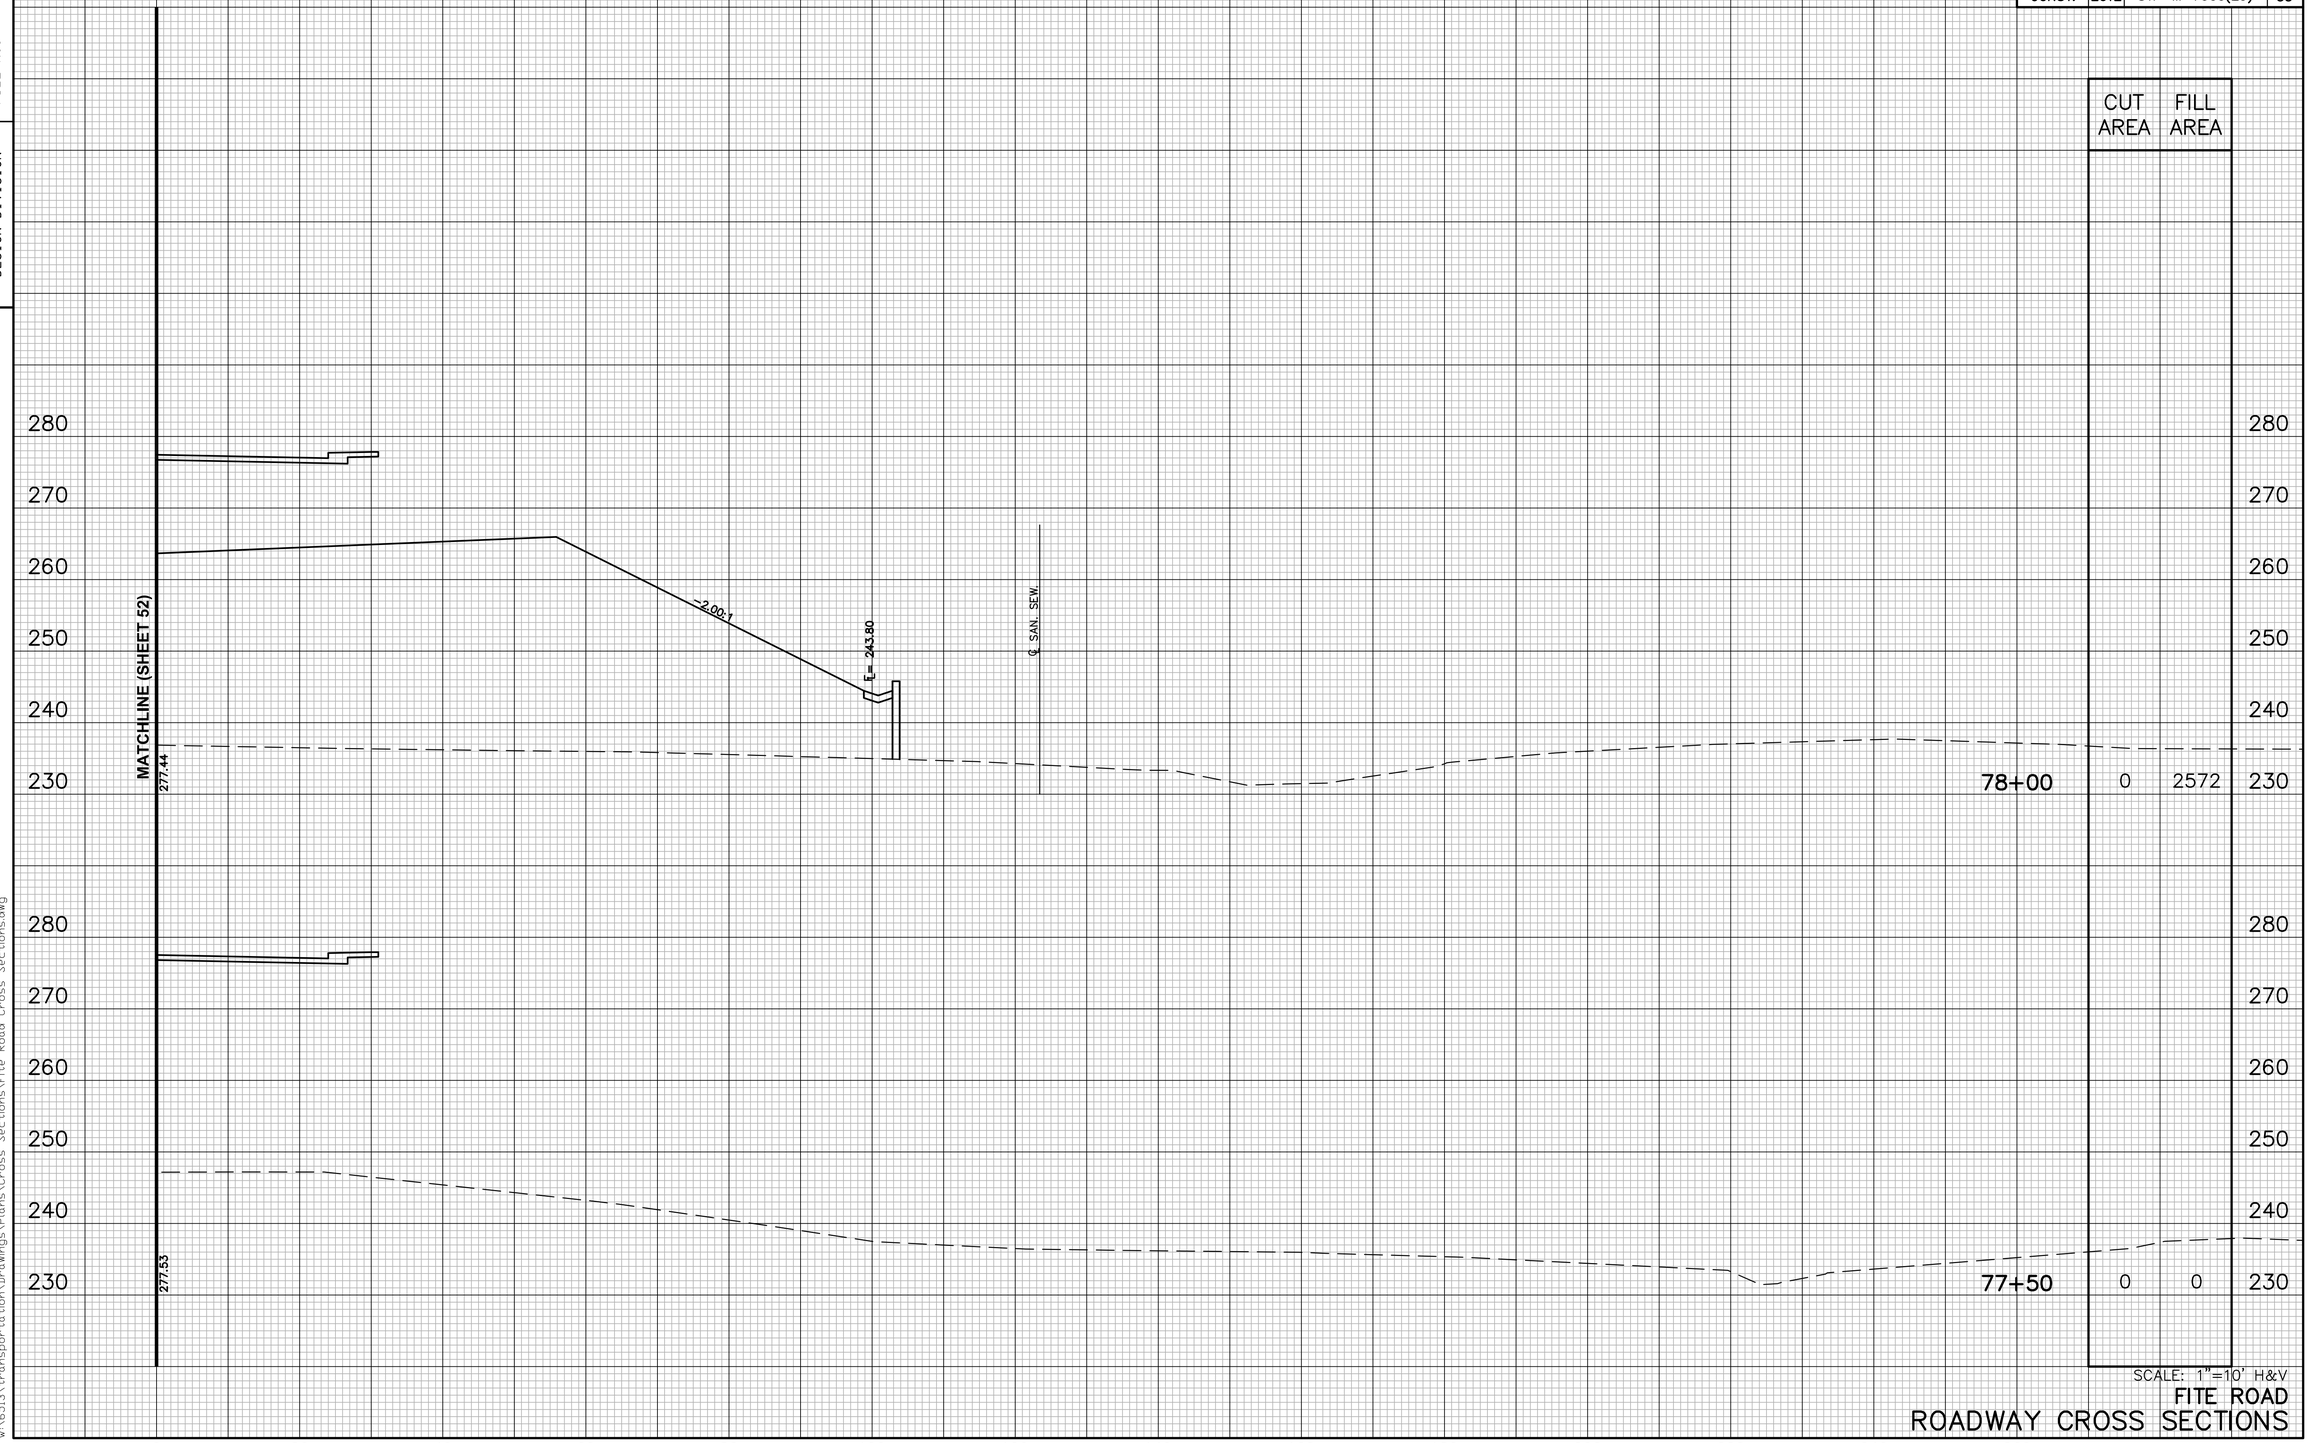

	CUT AREA	FILL AREA
78+00	0	2572
77+50	0	0

SCALE: 1"=10' H&V

FITE ROAD
ROADWAY CROSS SECTIONS

4/12/2013
W:\6513\transportation\Drawings\Plans\Cross Sections\Fite Road Cross Sections.dwg

TENNESSEE D.O.T.
DESIGN DIVISION

FILE NO.

TYPE	YEAR	PROJECT NO.	SHEET NO.
R.O.W.	2012	STP-M-7900(29)	53
CONST.	2012	STP-M-7900(29)	54

CUT AREA	FILE AREA

280
270
260
250
240
230
220

-2.00%
-2.00%
2.25:1

79+00
234.9

MATCHLINE (SHEET 55)

280
270
260
250
240
230
220

-2.00%
-2.00%
2.00:1

78+50
232.8

280
270
260
250
240
230
220

-260 -240 -220 -200 -180 -160 -140 -120 -100 -80 -60 -40 -20 0

SCALE: 1"=10' H&V

FITE ROAD
ROADWAY CROSS SECTIONS

4/12/2013
W:\6513\transportation\Drawings\Plans\Cross Sections\Fite Road Cross Sections.dwg

TYPE	YEAR	PROJECT NO.	SHEET NO.
R.O.W.	2012	STP-M-7900(29)	54
CONST.	2012	STP-M-7900(29)	55

TENNESSEE D.O.T.
DESIGN DIVISION

FILE NO.

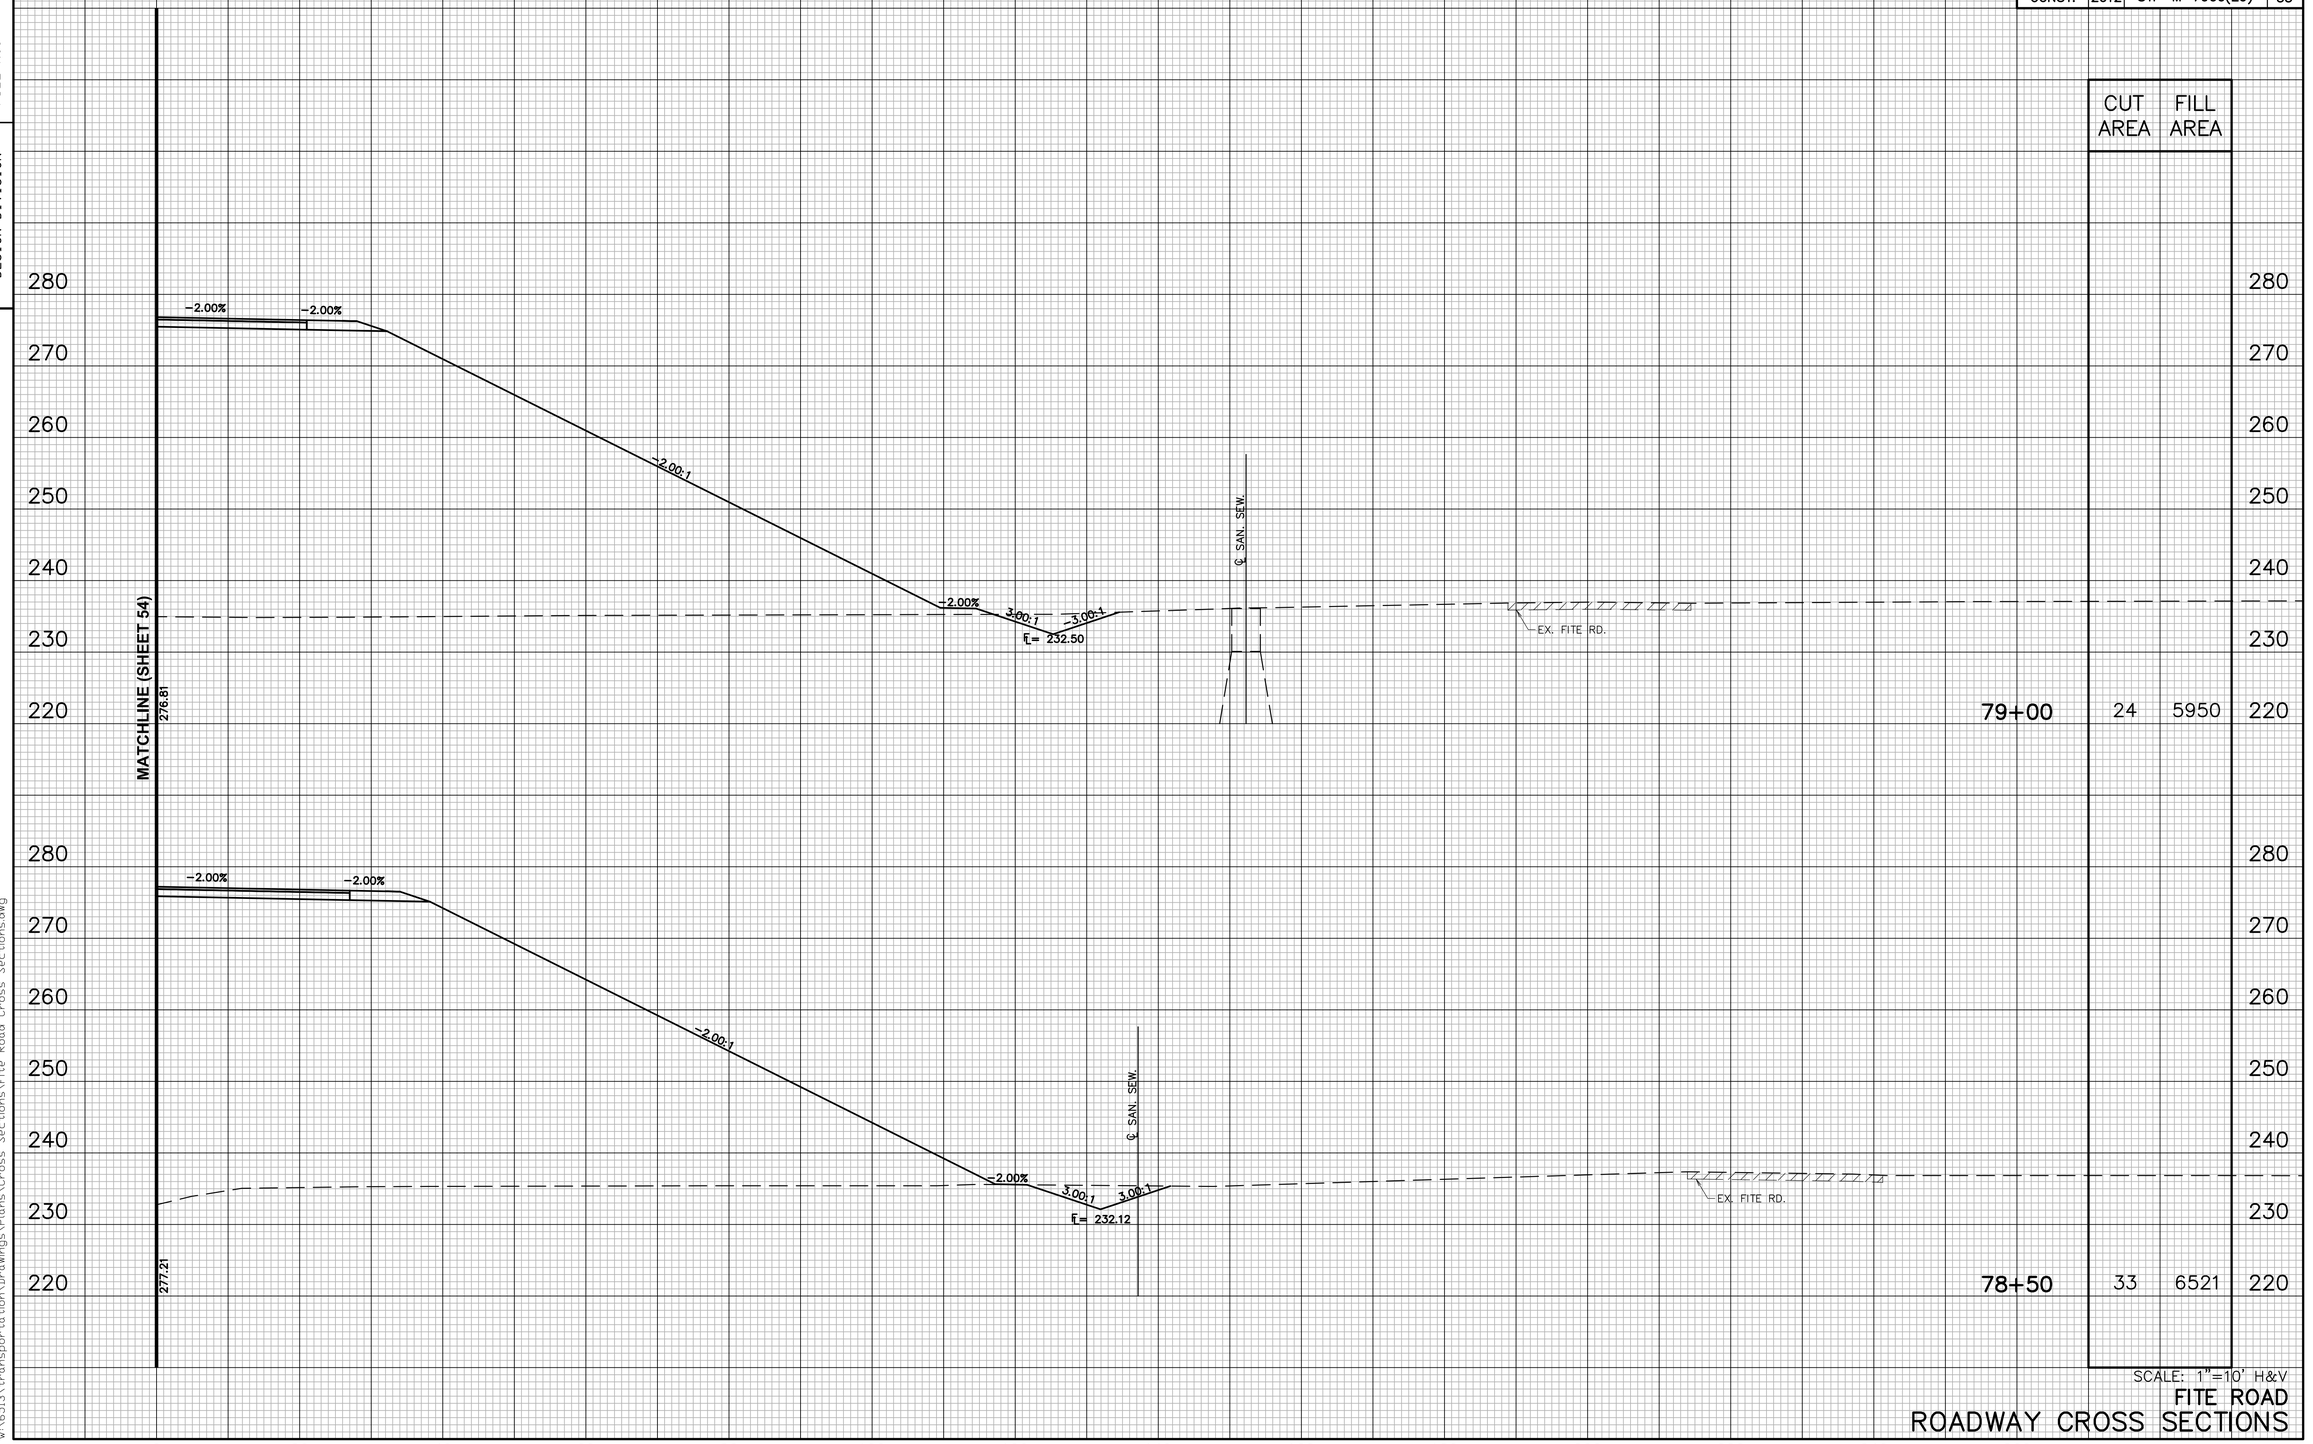

	CUT AREA	FILL AREA
79+00	24	5950
78+50	33	6521

SCALE: 1"=10' H&V

FITE ROAD
ROADWAY CROSS SECTIONS

4/12/2013
W:\6513\transportation\Drawings\Plans\Cross Sections\Fite Road Cross Sections.dwg

TENNESSEE D.O.T.
DESIGN DIVISION

FILE NO.

TYPE	YEAR	PROJECT NO.	SHEET NO.
R.O.W.	2012	STP-M-7900(29)	55
CONST.	2012	STP-M-7900(29)	56

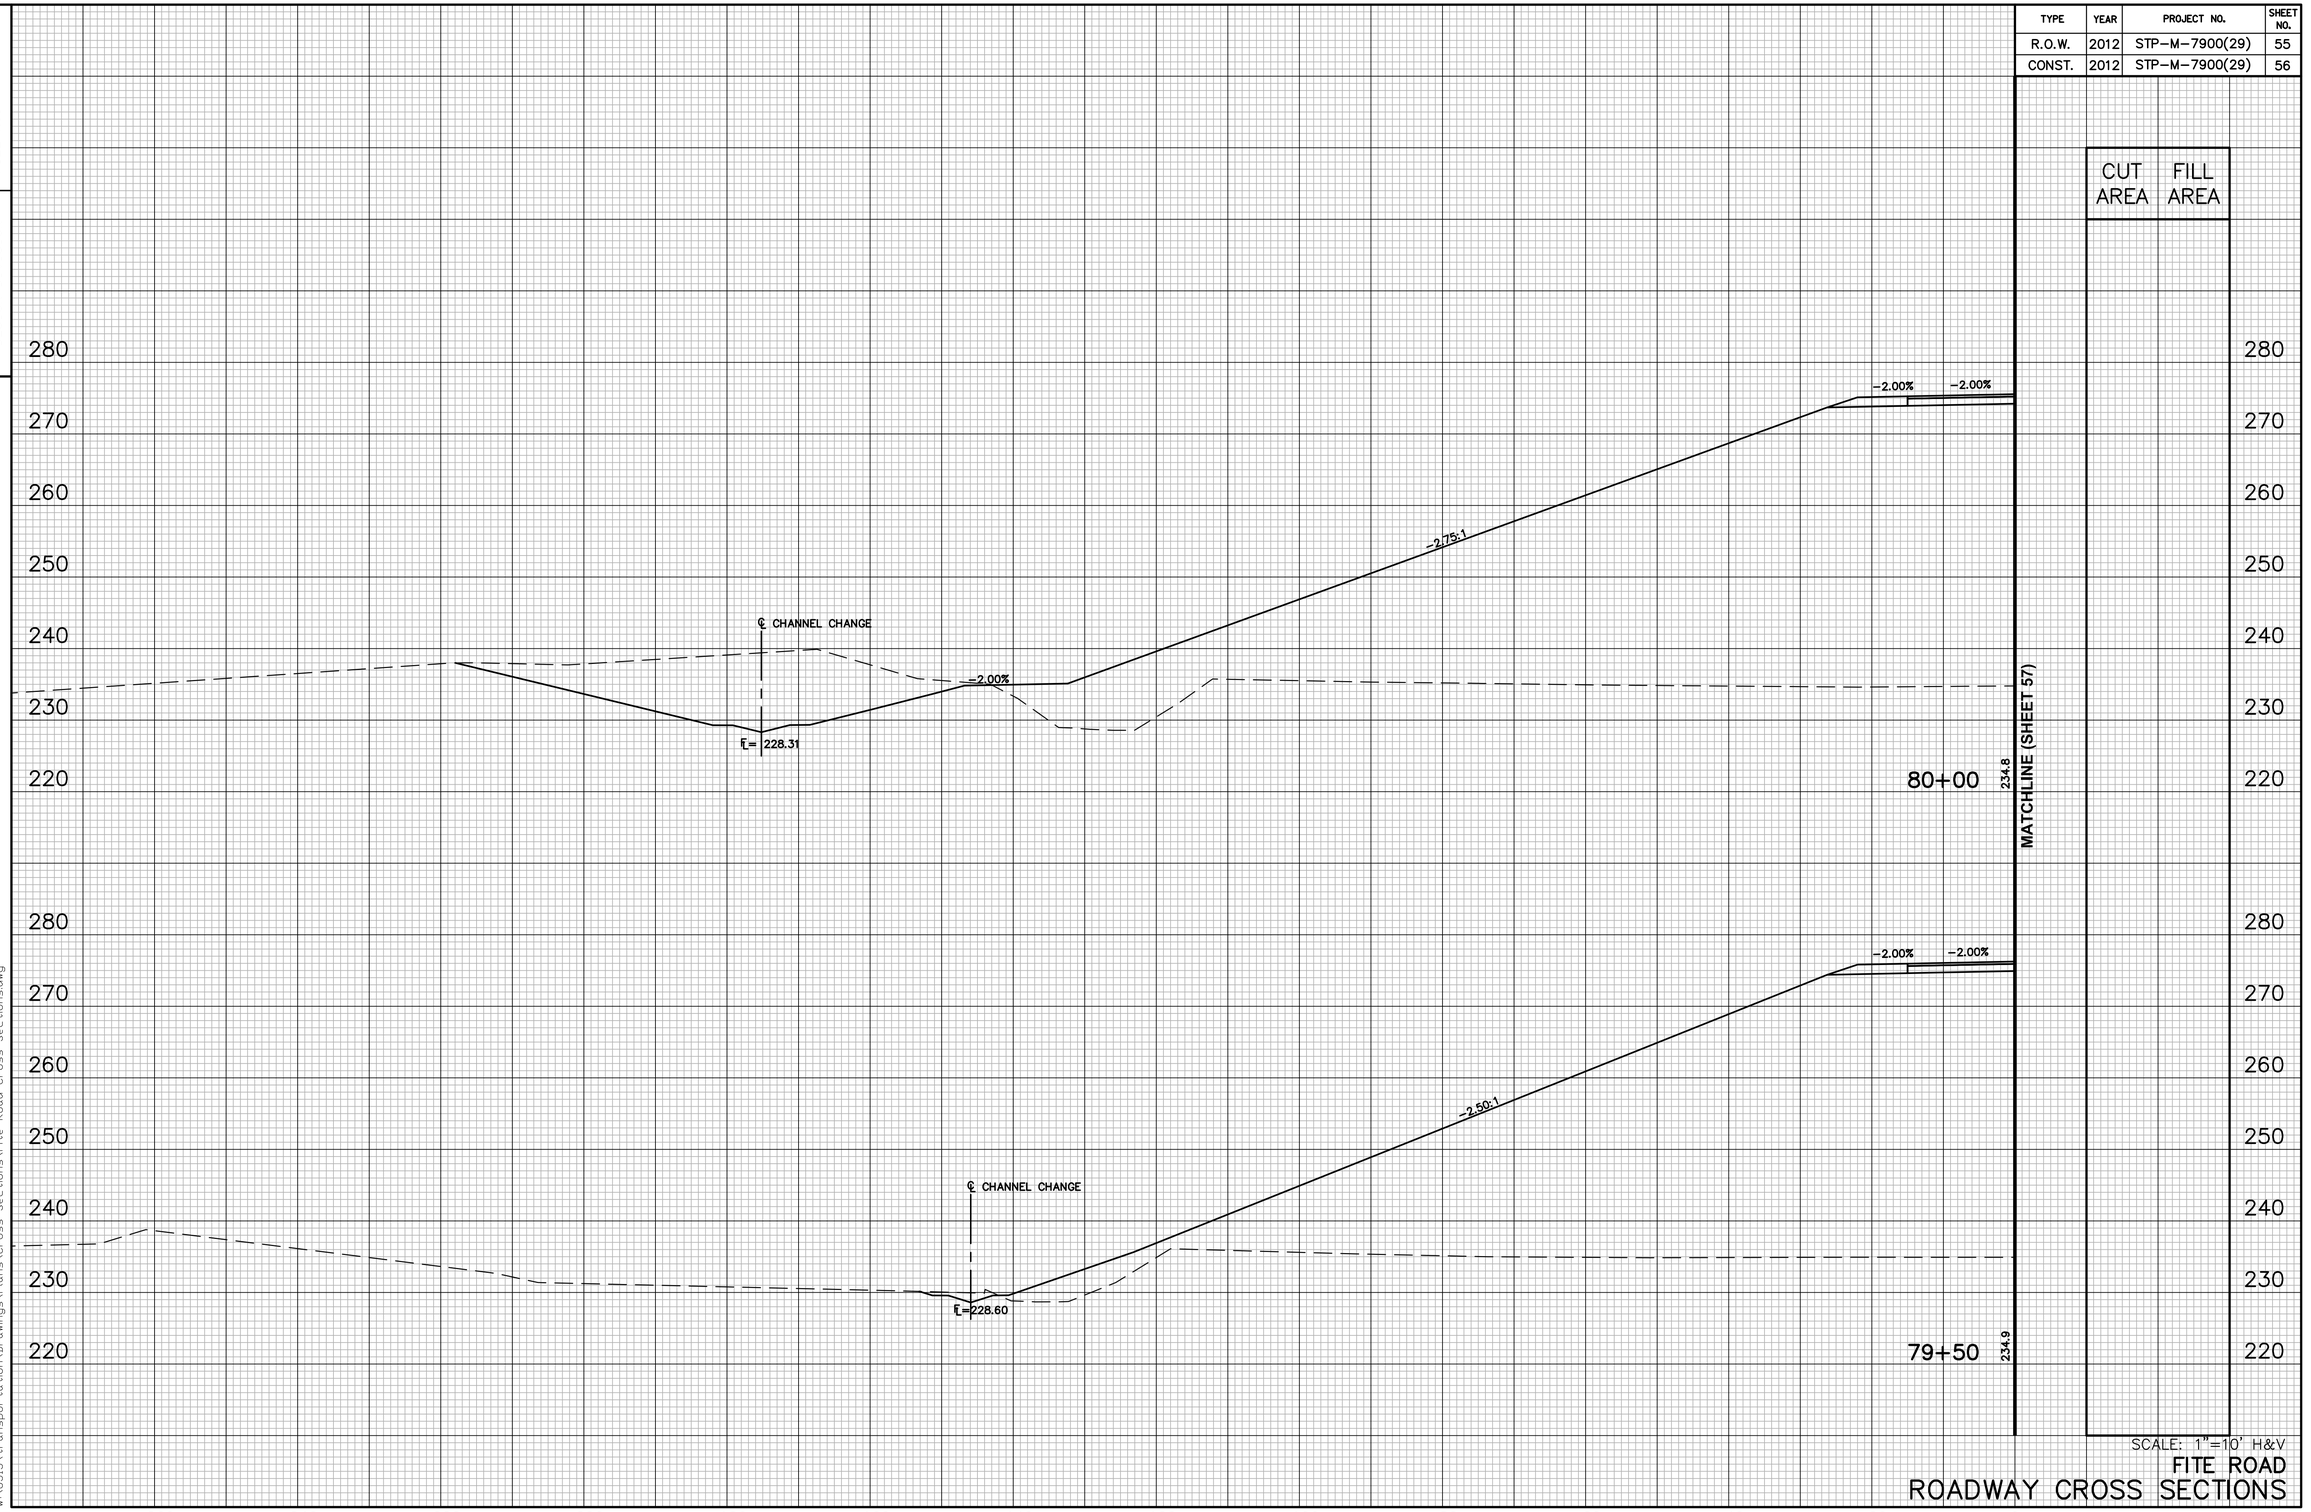

SCALE: 1"=10' H&V

FITE ROAD
ROADWAY CROSS SECTIONS

4/12/2013
W:\6513\transportation\Drawings\Plans\Cross Sections\Fite Road Cross Sections.dwg

TYPE	YEAR	PROJECT NO.	SHEET NO.
R.O.W.	2012	STP-M-7900(29)	56
CONST.	2012	STP-M-7900(29)	57

TENNESSEE D.O.T.
DESIGN DIVISION

FILE NO.

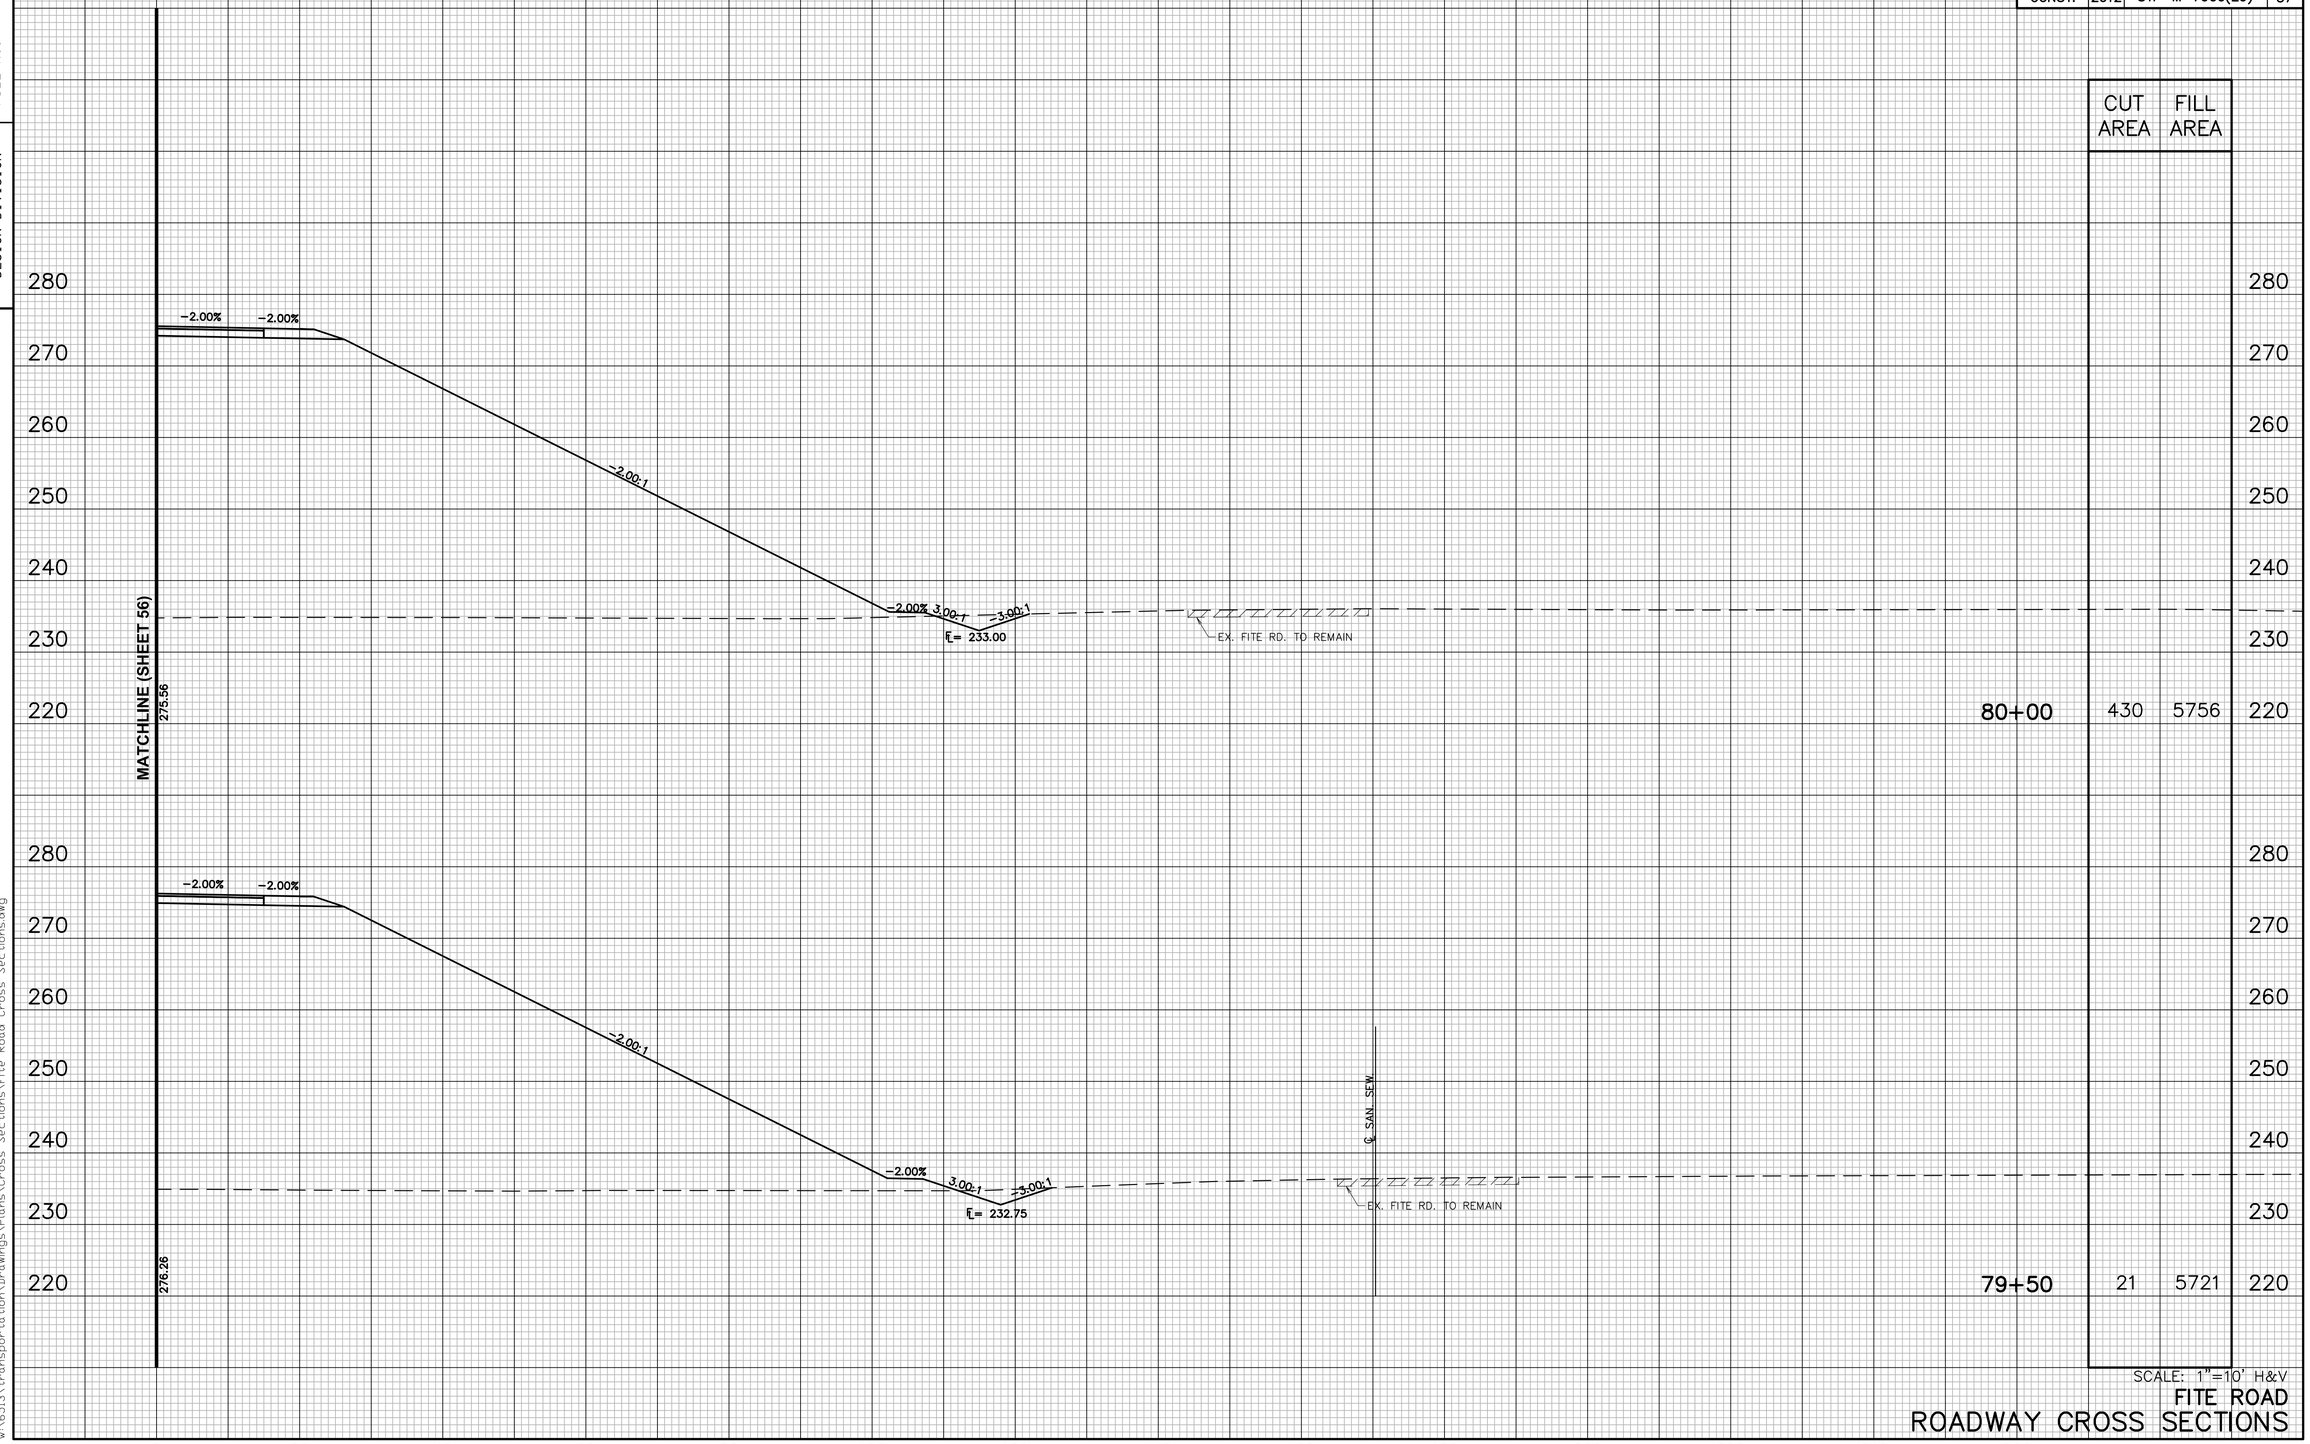

	CUT AREA	FILL AREA
80+00	430	5756
79+50	21	5721

SCALE: 1"=10' H&V

FITE ROAD
ROADWAY CROSS SECTIONS

4/12/2013
W:\6513\transportation\Drawings\Plans\Cross Sections\Fite Road Cross Sections.dwg

TENNESSEE D.O.T.
DESIGN DIVISION

FILE NO.

TYPE	YEAR	PROJECT NO.	SHEET NO.
R.O.W.	2012	STP-M-7900(29)	57
CONST.	2012	STP-M-7900(29)	58

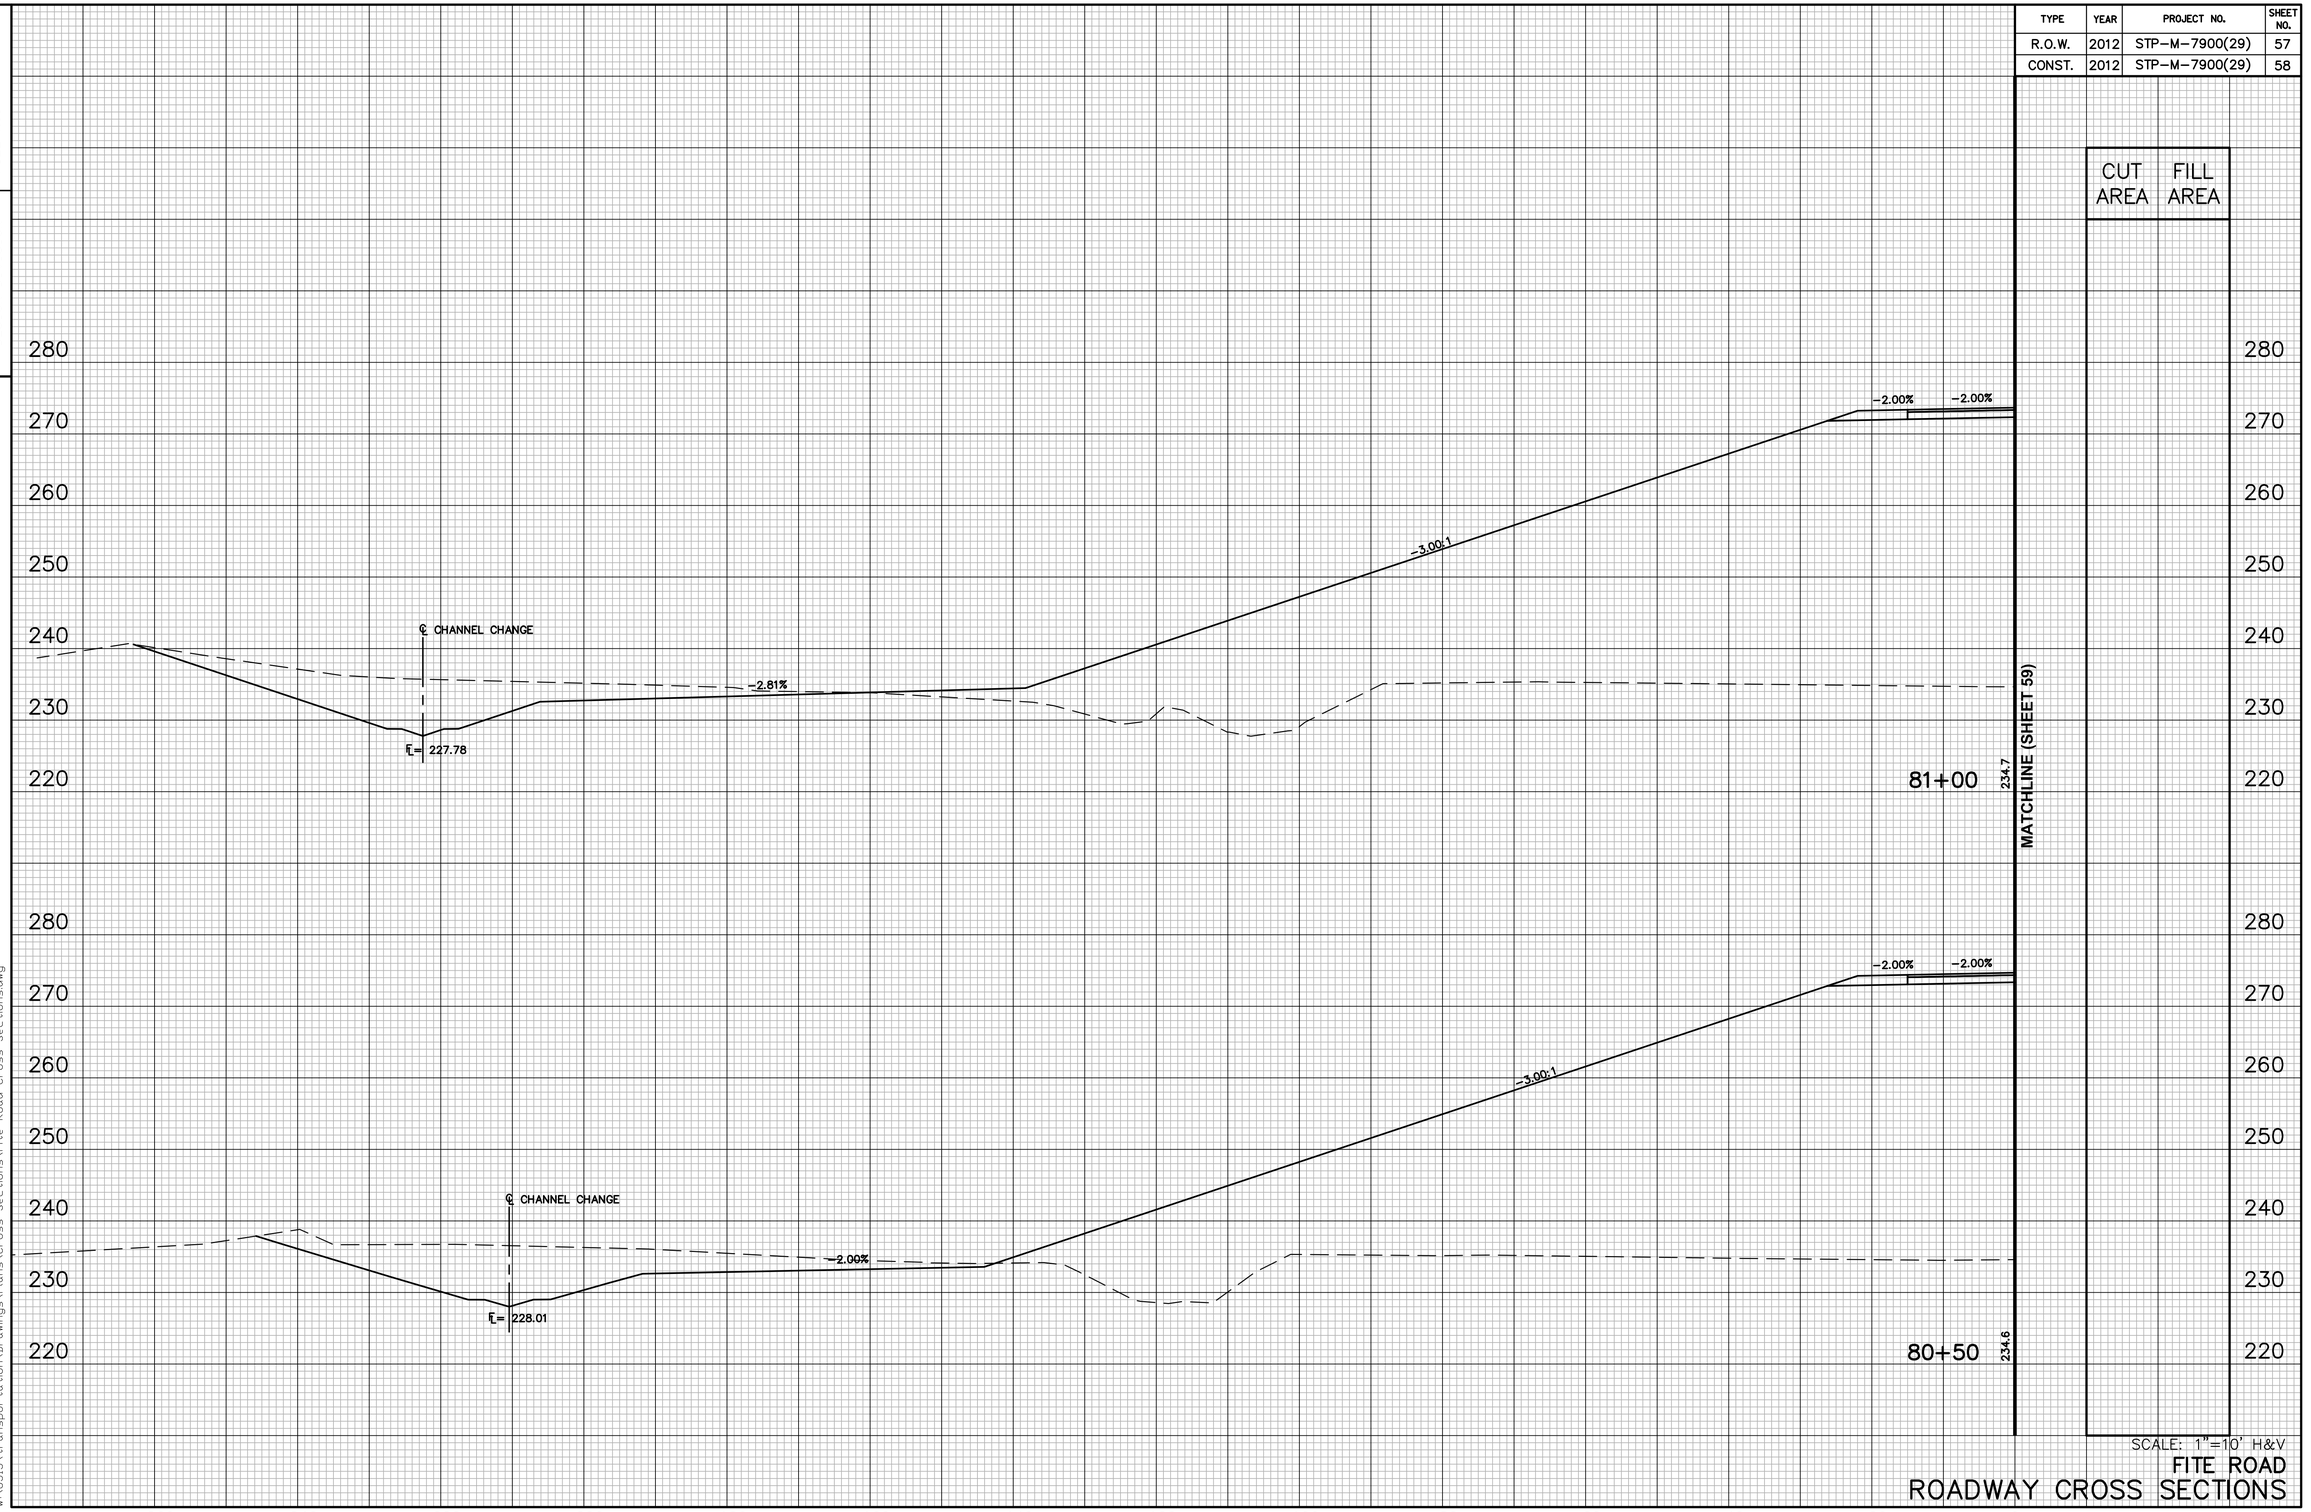

SCALE: 1"=10' H&V

FITE ROAD
ROADWAY CROSS SECTIONS

4/12/2013
W:\6513\transportation\Drawings\Plans\Cross Sections\Fite Road Cross Sections.dwg

TENNESSEE D.O.T.
DESIGN DIVISION

FILE NO.

TYPE	YEAR	PROJECT NO.	SHEET NO.
R.O.W.	2012	STP-M-7900(29)	58
CONST.	2012	STP-M-7900(29)	59

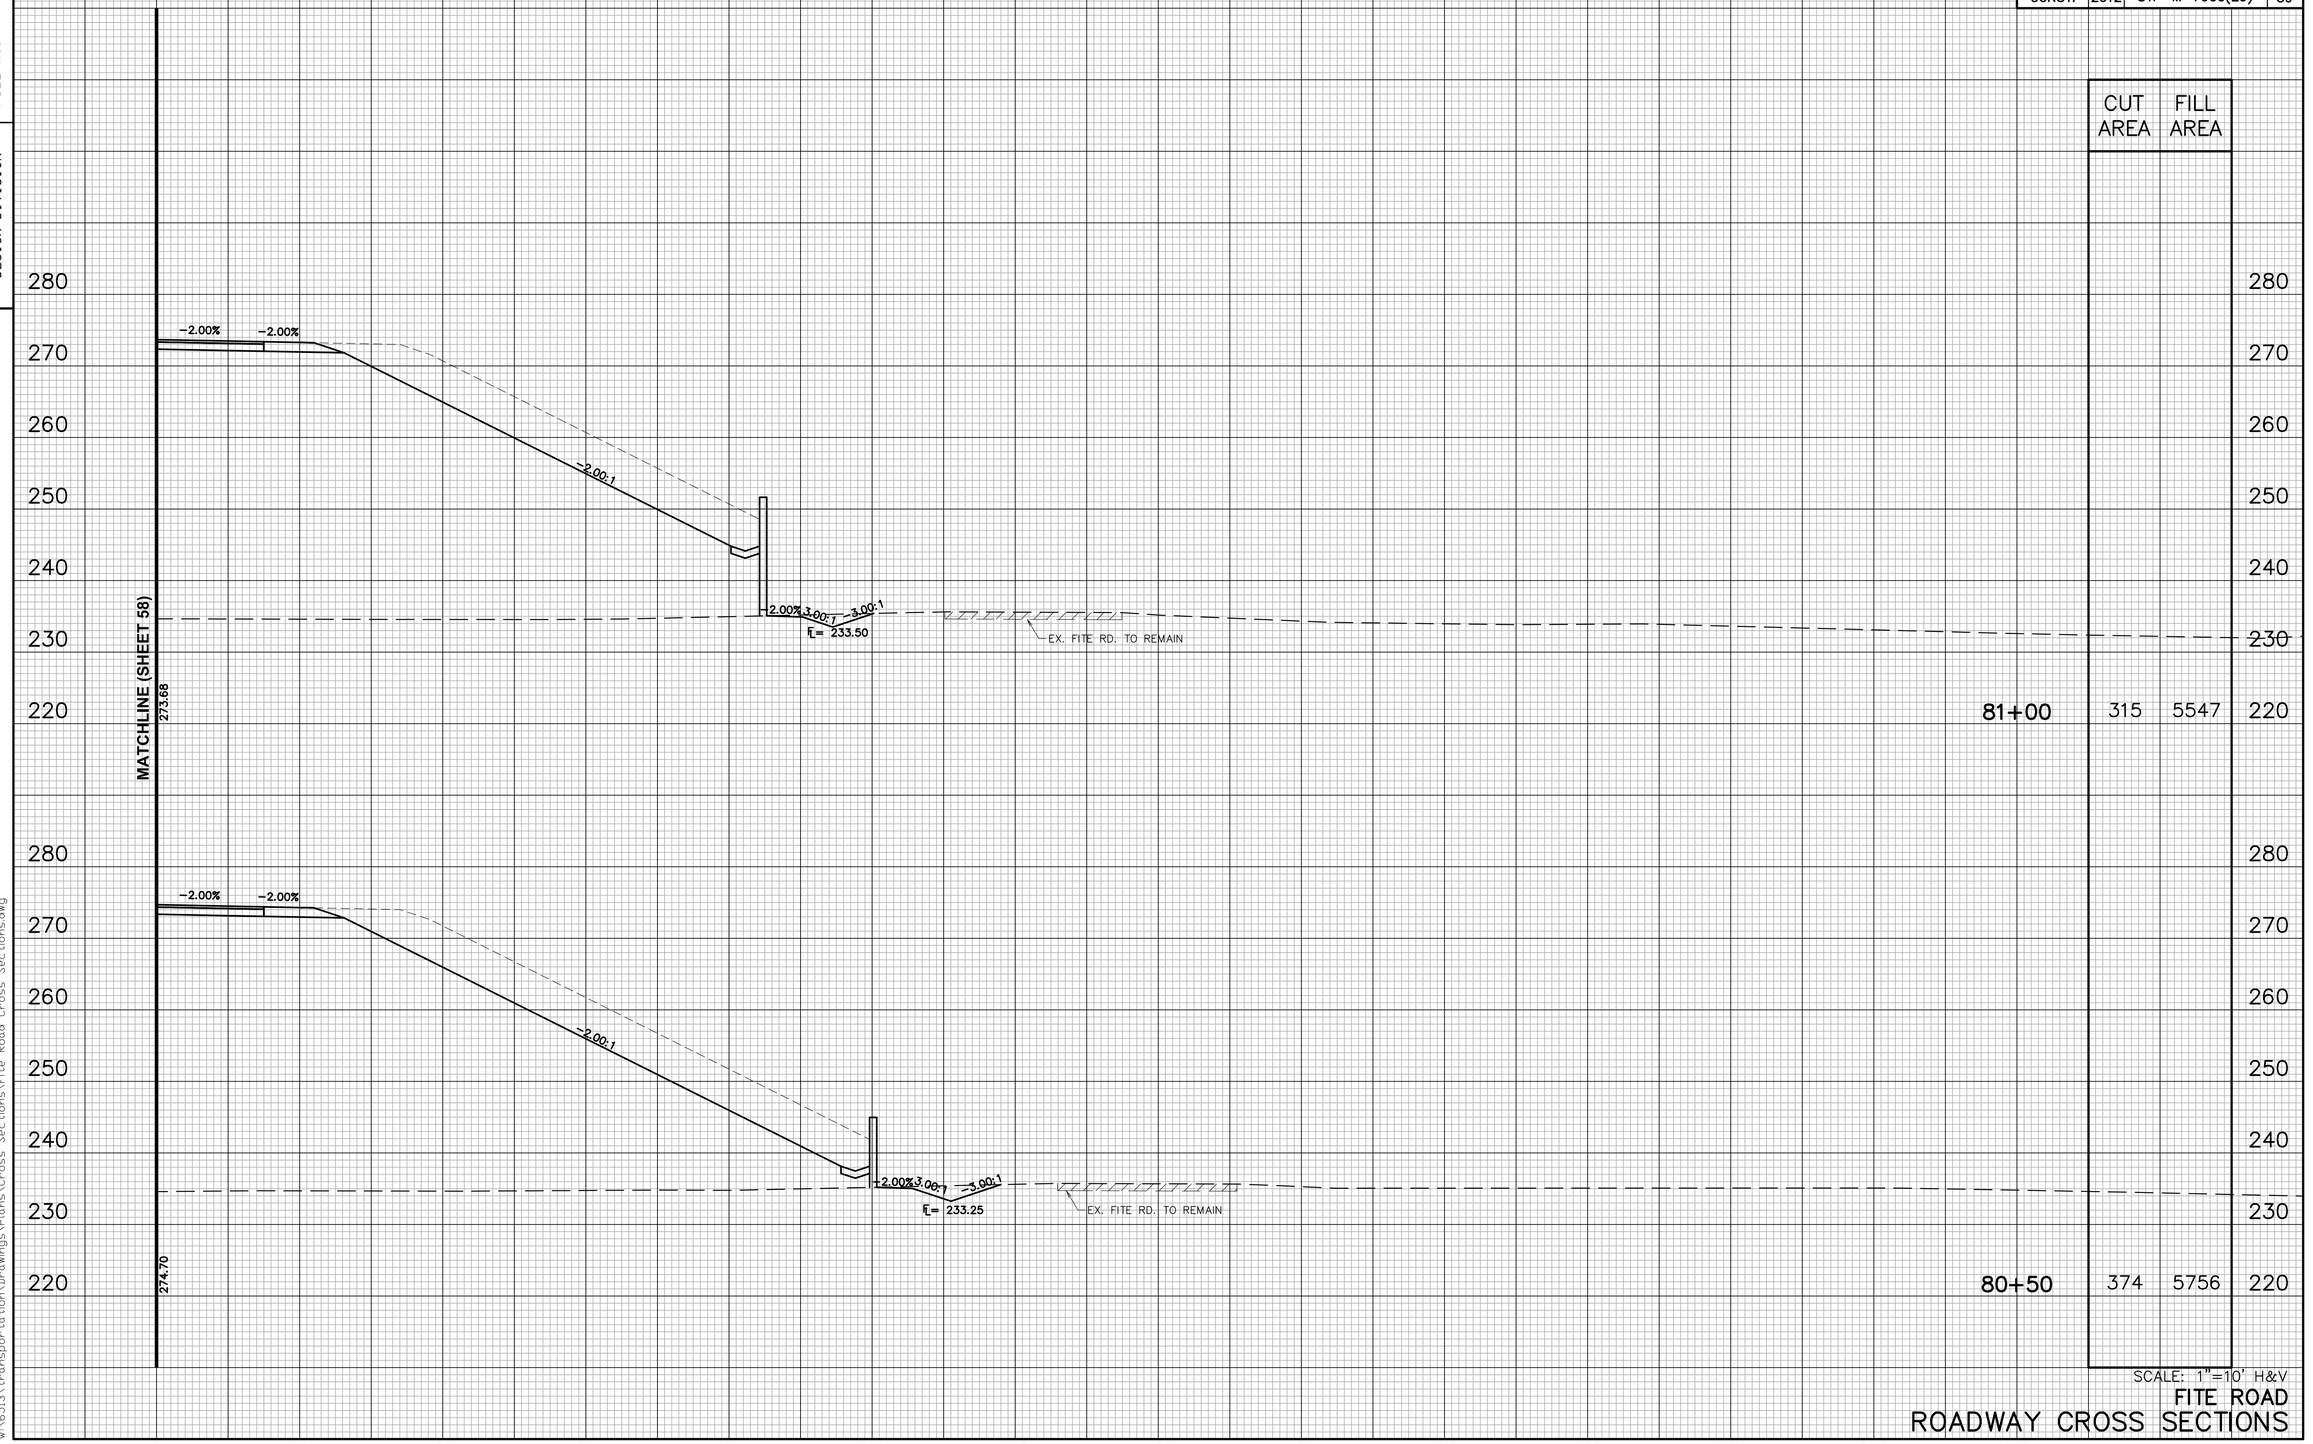

SCALE: 1"=10' H&V

FITE ROAD

ROADWAY CROSS SECTIONS

4/12/2013
W:\6513\transportation\Drawings\Plans\Cross Sections\Fite Road Cross Sections.dwg

TENNESSEE D.O.T.
DESIGN DIVISION

FILE NO.

TYPE	YEAR	PROJECT NO.	SHEET NO.
R.O.W.	2012	STP-M-7900(29)	59
CONST.	2012	STP-M-7900(29)	60

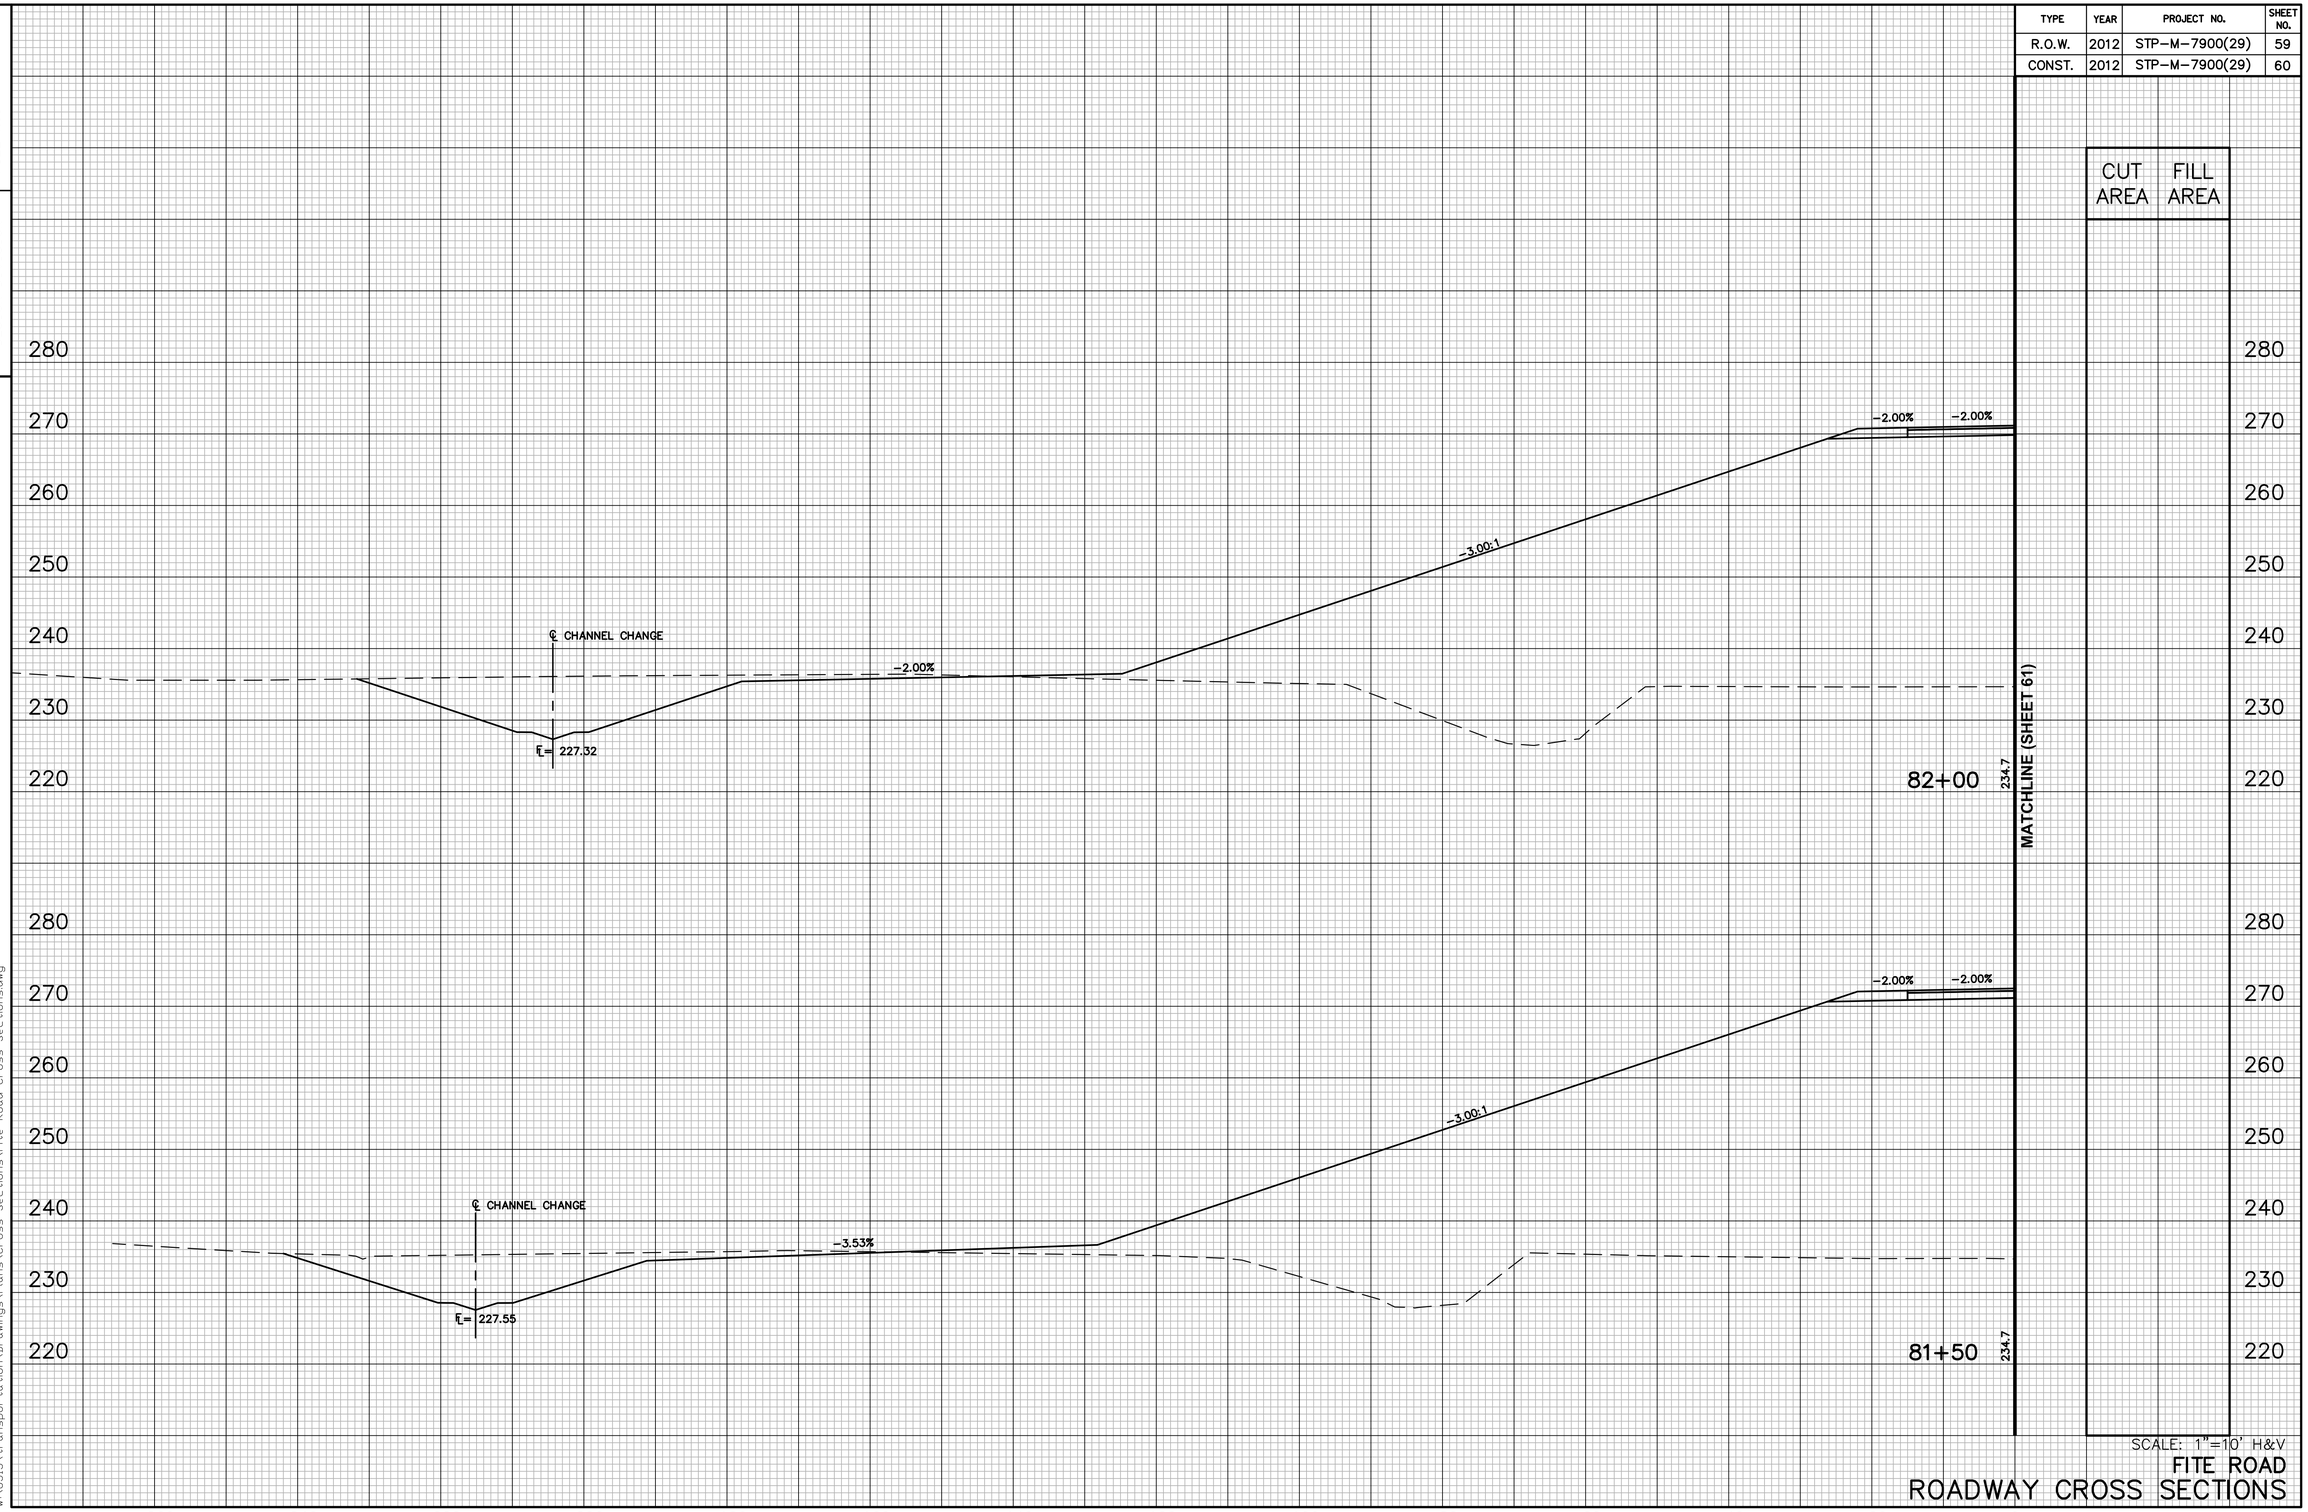

SCALE: 1"=10' H&V

FITE ROAD
ROADWAY CROSS SECTIONS

4/12/2013
W:\6513\transportation\Drawings\Plans\Cross Sections\Fite Road Cross Sections.dwg

TENNESSEE D.O.T.
DESIGN DIVISION

FILE NO.

TYPE	YEAR	PROJECT NO.	SHEET NO.
R.O.W.	2012	STP-M-7900(29)	60
CONST.	2012	STP-M-7900(29)	61

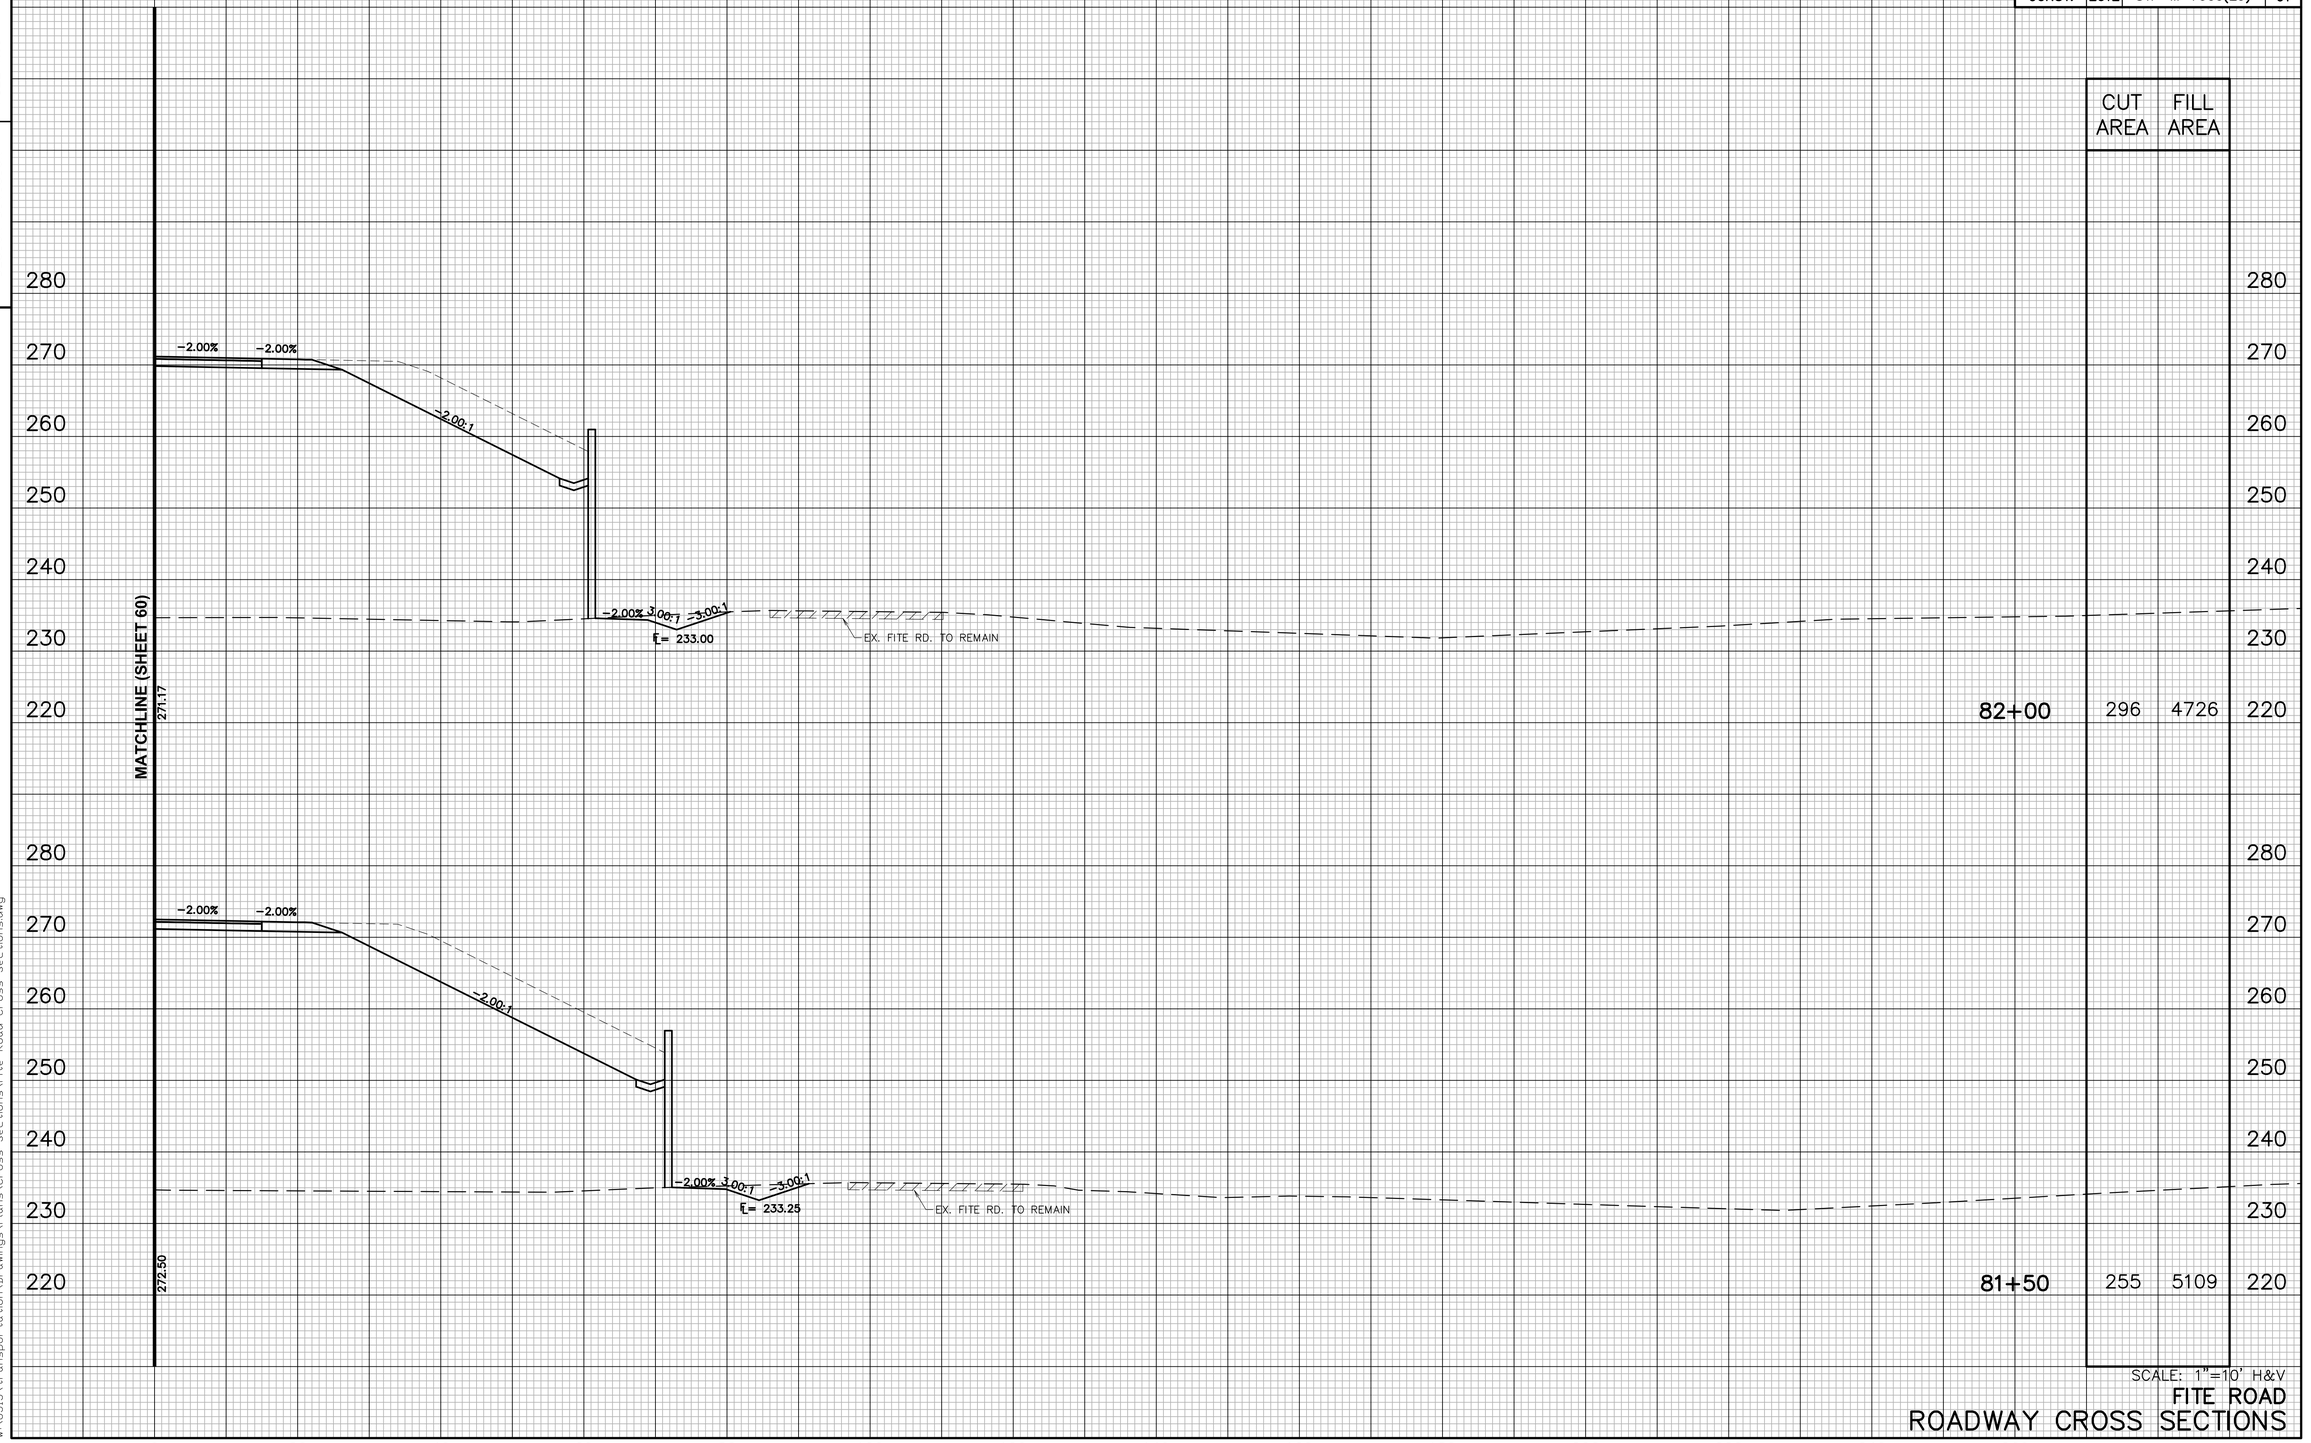

	CUT AREA	FILL AREA
82+00	296	4726
81+50	255	5109

SCALE: 1"=10' H&V

FITE ROAD
ROADWAY CROSS SECTIONS

4/12/2013
W:\6513\transportation\Drawings\Plans\Cross Sections\Fite Road Cross Sections.dwg

TENNESSEE D.O.T.
DESIGN DIVISION

FILE NO.

TYPE	YEAR	PROJECT NO.	SHEET NO.
R.O.W.	2012	STP-M-7900(29)	61
CONST.	2012	STP-M-7900(29)	62

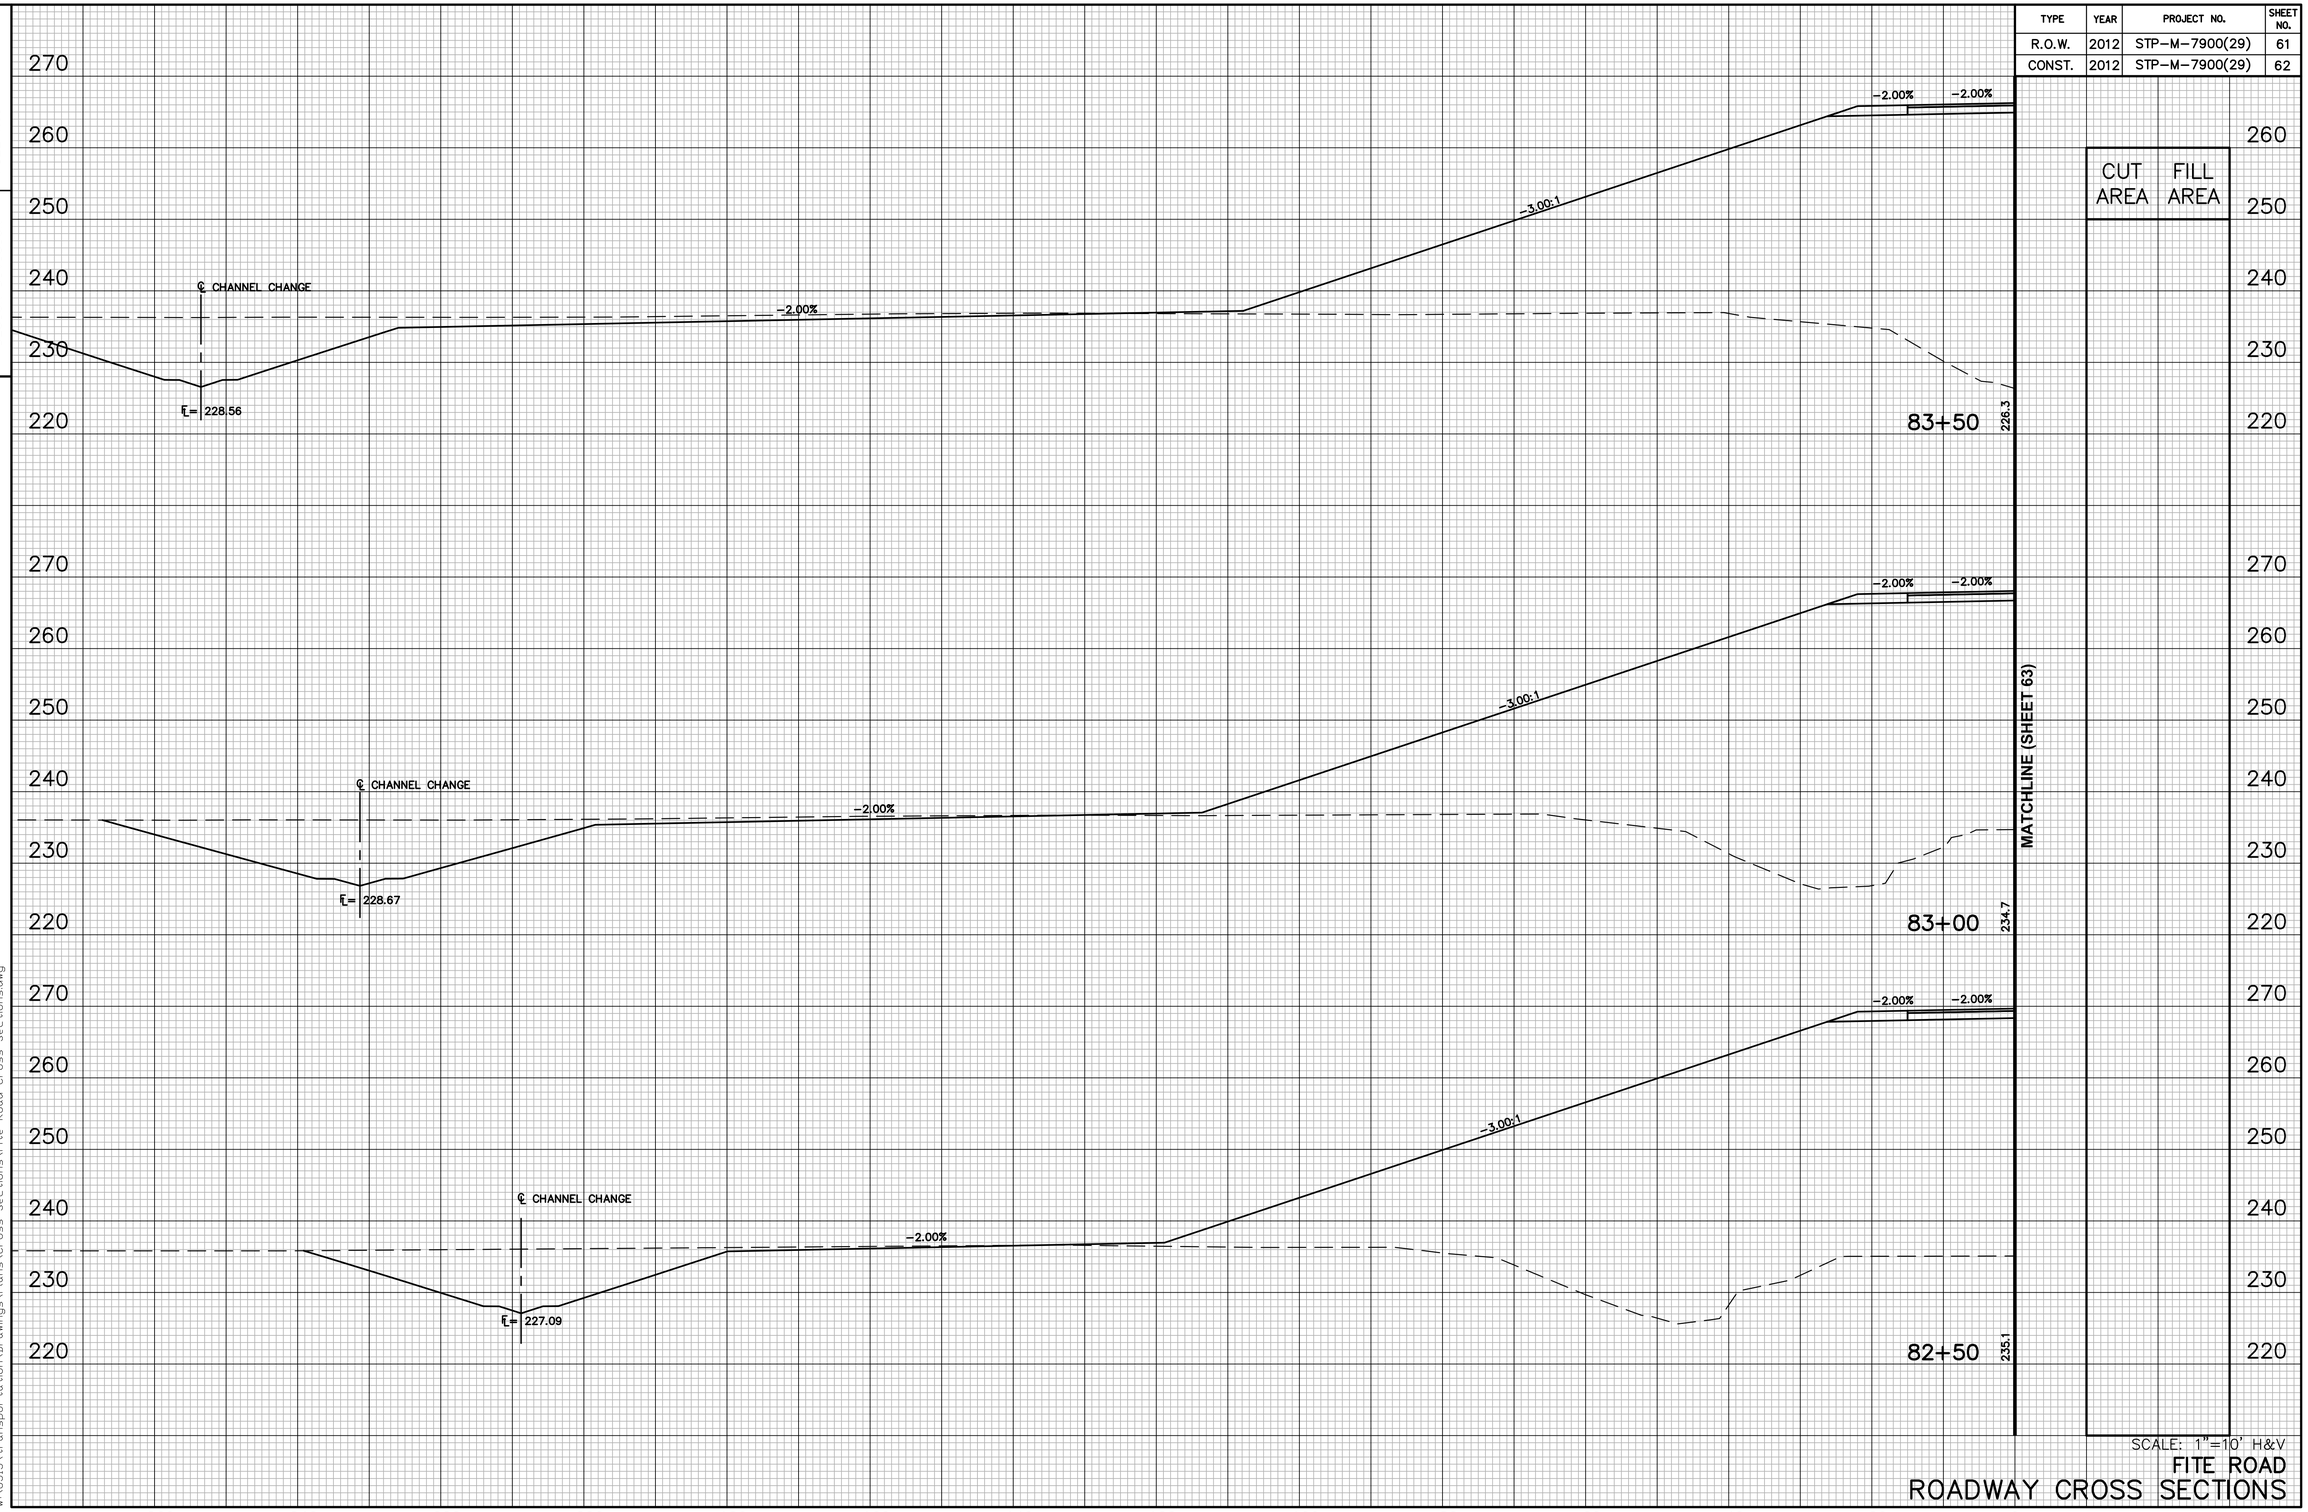

SCALE: 1"=10' H&V

FITE ROAD
ROADWAY CROSS SECTIONS

4/12/2013
W:\6513\transportation\Drawings\Plans\Cross Sections\Fite Road Cross Sections.dwg

TENNESSEE D.O.T.
DESIGN DIVISION

FILE NO.

TYPE	YEAR	PROJECT NO.	SHEET NO.
R.O.W.	2012	STP-M-7900(29)	62
CONST.	2012	STP-M-7900(29)	63

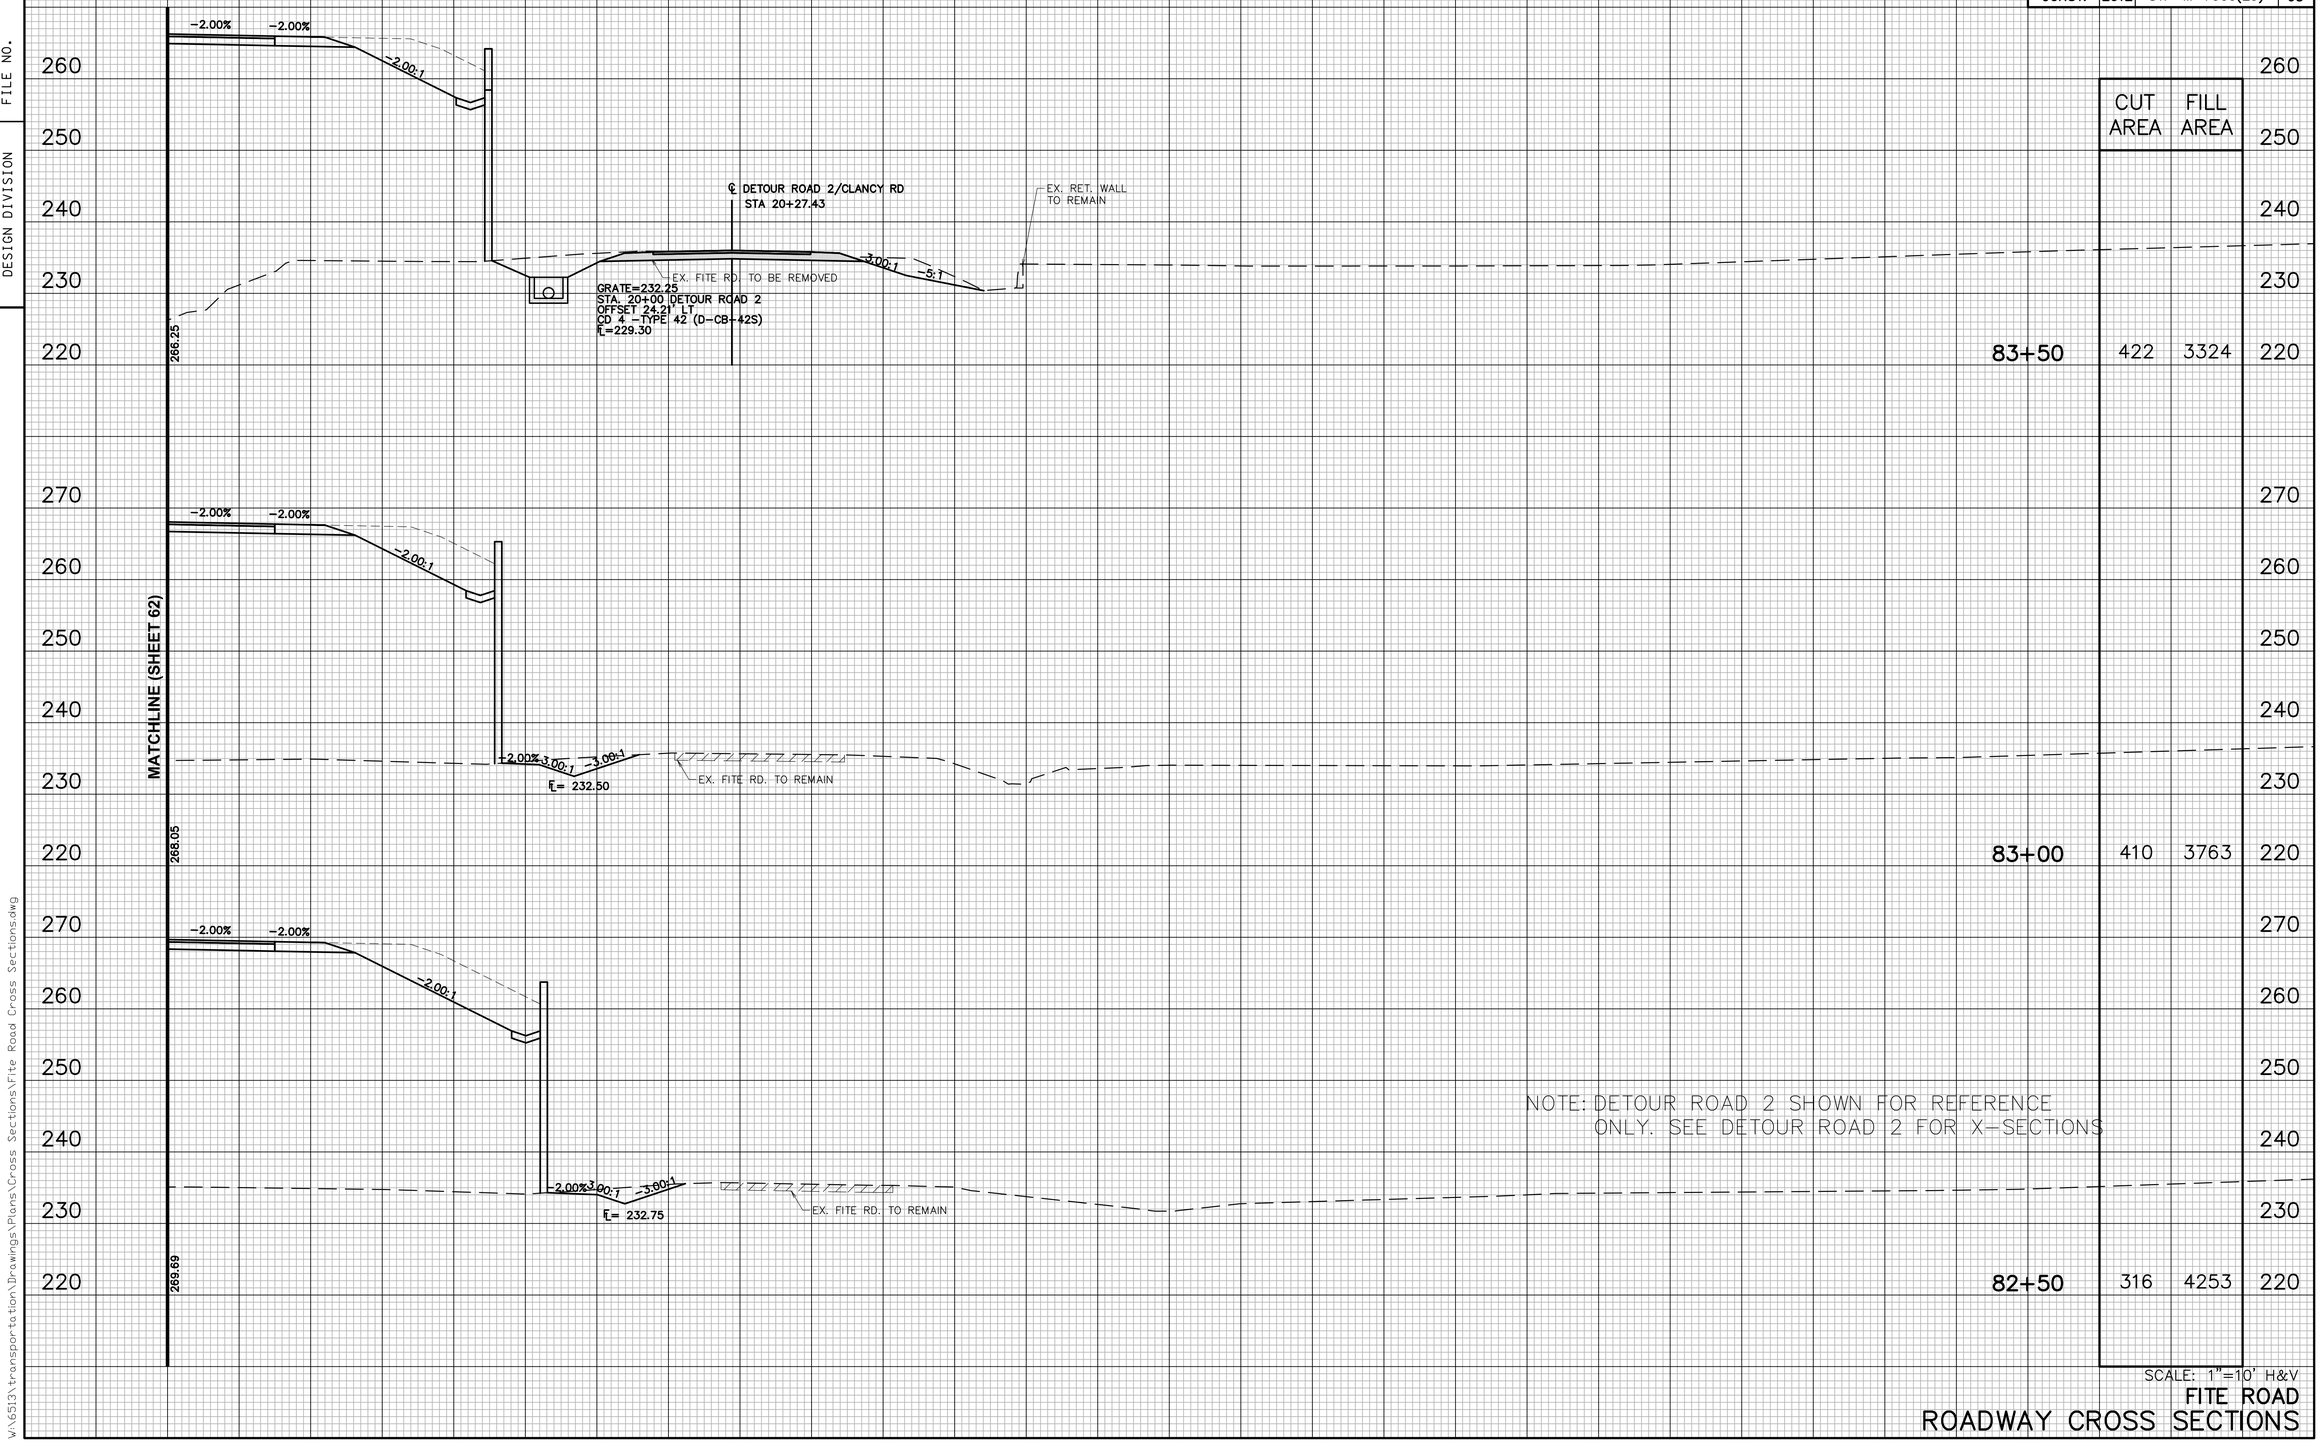

	CUT AREA	FILL AREA
83+50	422	3324
83+00	410	3763
82+50	316	4253

NOTE: DETOUR ROAD 2 SHOWN FOR REFERENCE ONLY. SEE DETOUR ROAD 2 FOR X-SECTIONS

SCALE: 1"=10' H&V

FITE ROAD

ROADWAY CROSS SECTIONS

4/12/2013
W:\6513\transportation\Drawings\Plans\Cross Sections\Fite Road Cross Sections.dwg

TENNESSEE D.O.T.
DESIGN DIVISION

FILE NO.

TYPE	YEAR	PROJECT NO.	SHEET NO.
R.O.W.	2012	STP-M-7900(29)	63
CONST.	2012	STP-M-7900(29)	64

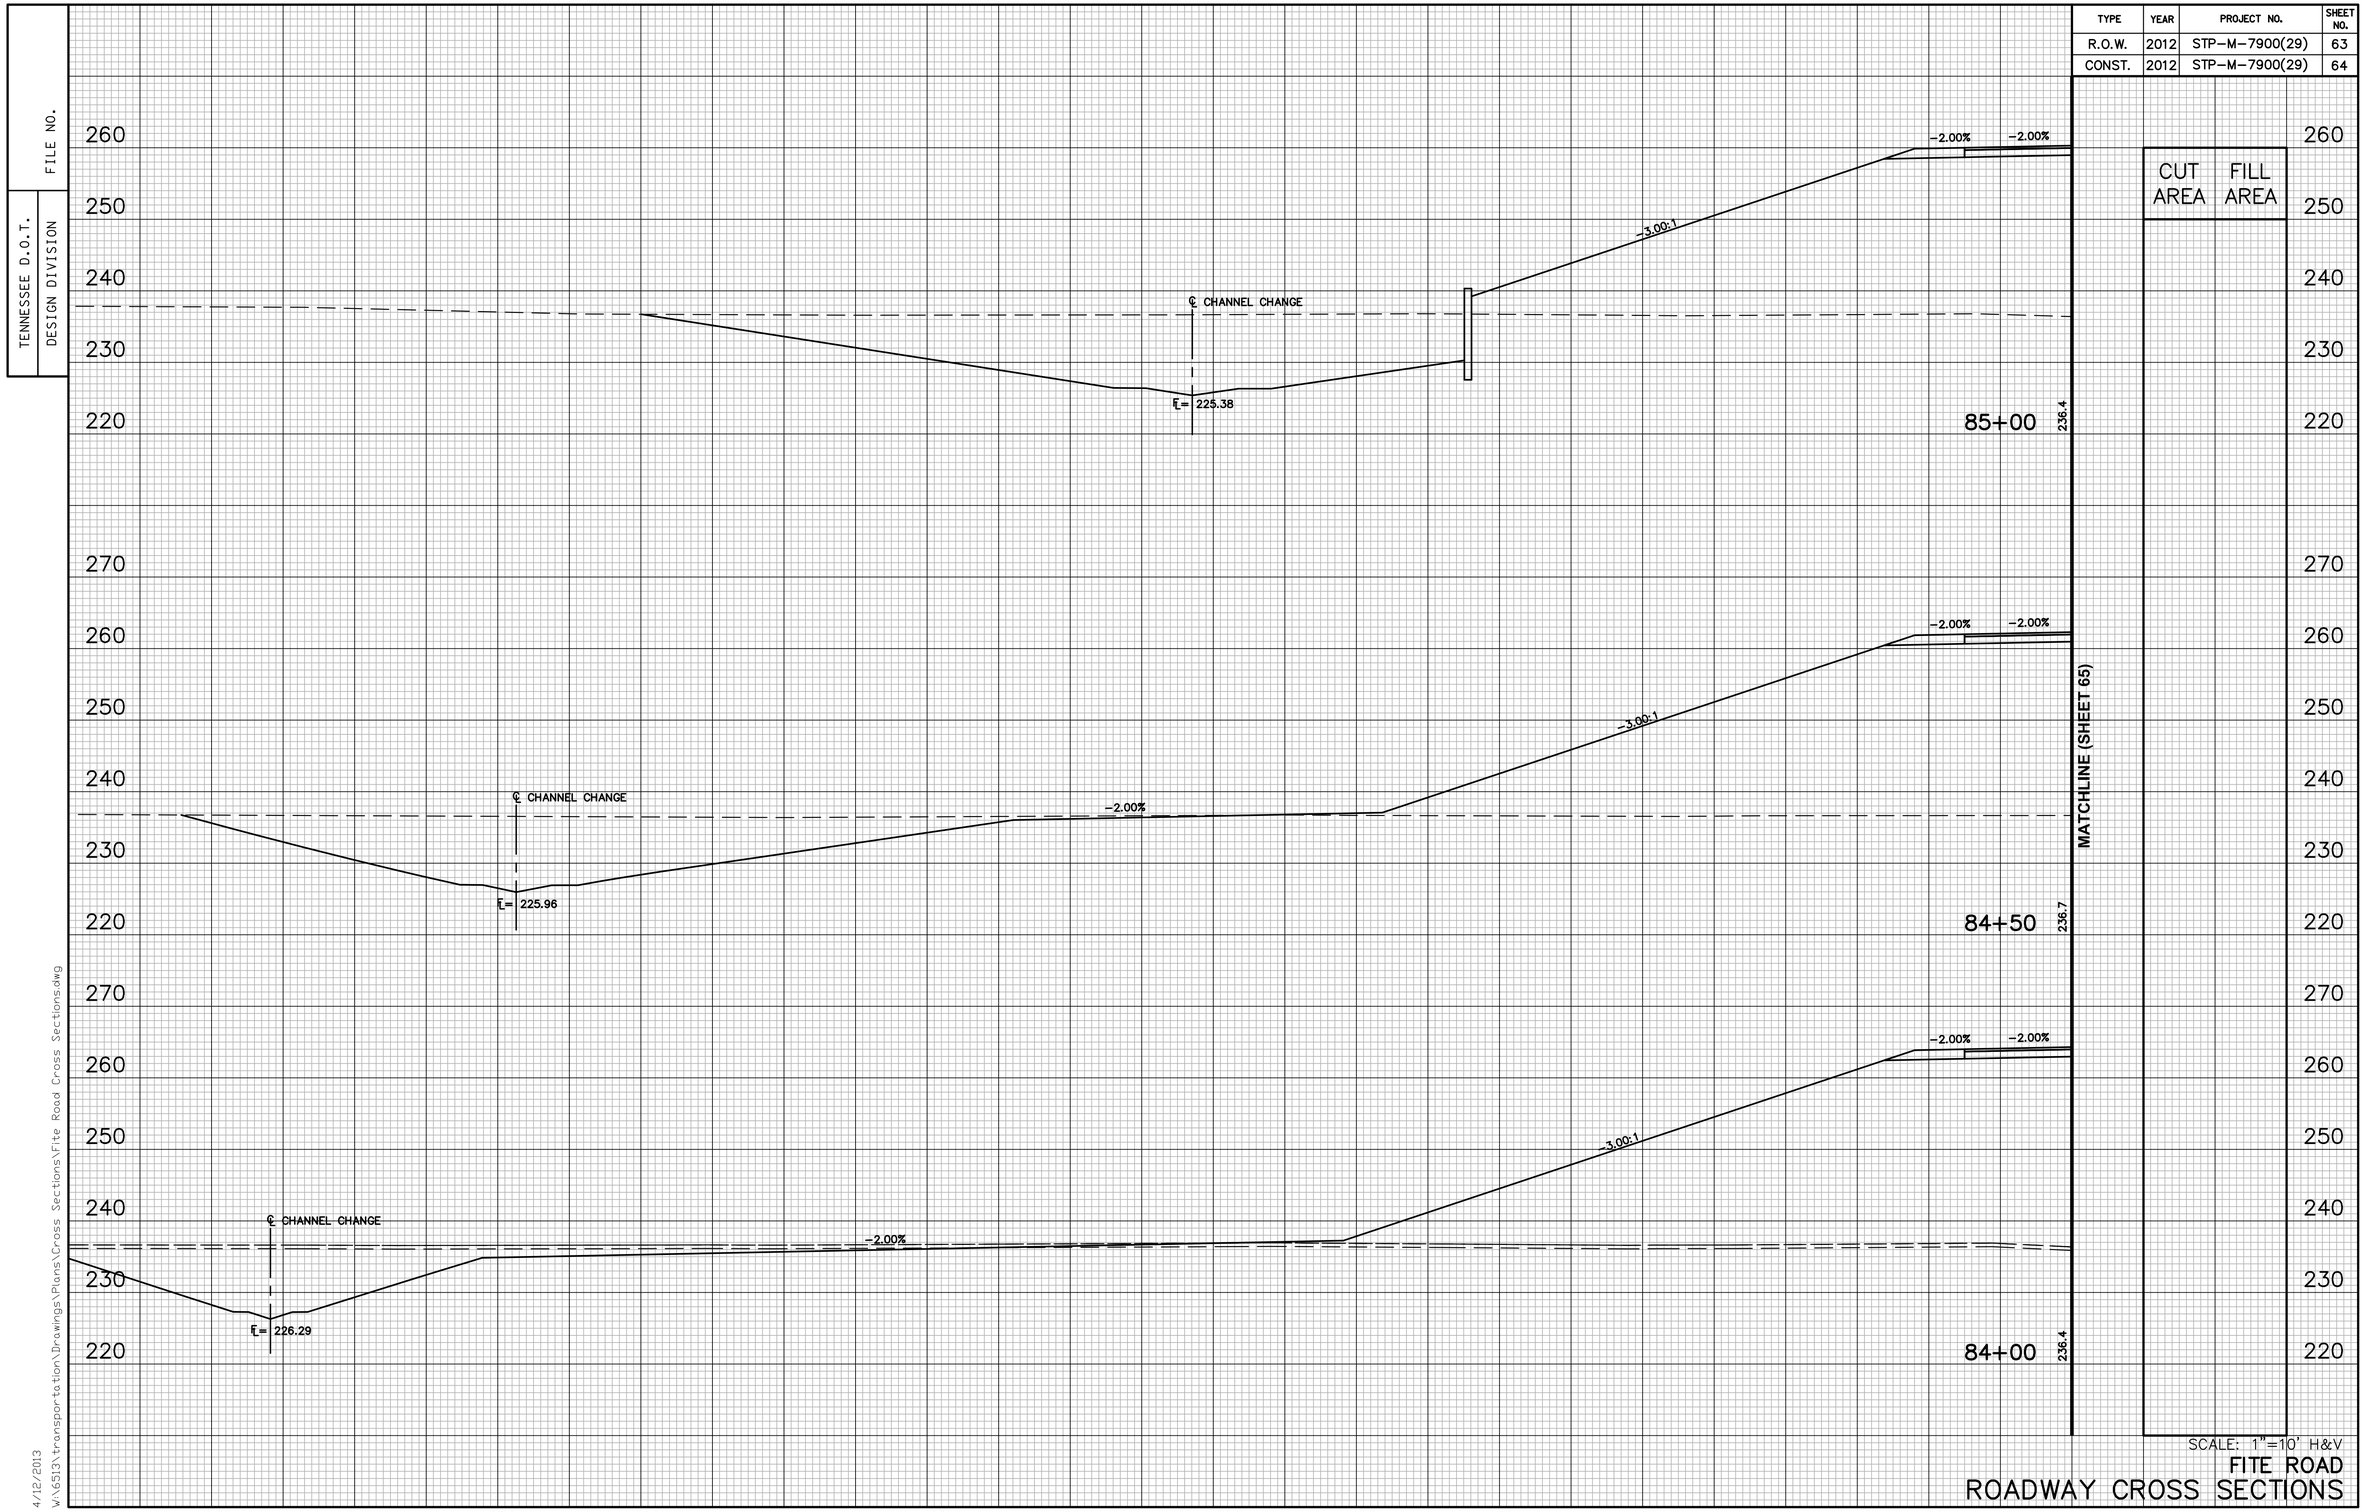

SCALE: 1"=10' H&V

FITE ROAD
ROADWAY CROSS SECTIONS

4/12/2013
W:\6513\transportation\Drawings\Plans\Cross Sections\Fite Road Cross Sections.dwg

TENNESSEE D.O.T.
DESIGN DIVISION

FILE NO.

TYPE	YEAR	PROJECT NO.	SHEET NO.
R.O.W.	2012	STP-M-7900(29)	64
CONST.	2012	STP-M-7900(29)	65

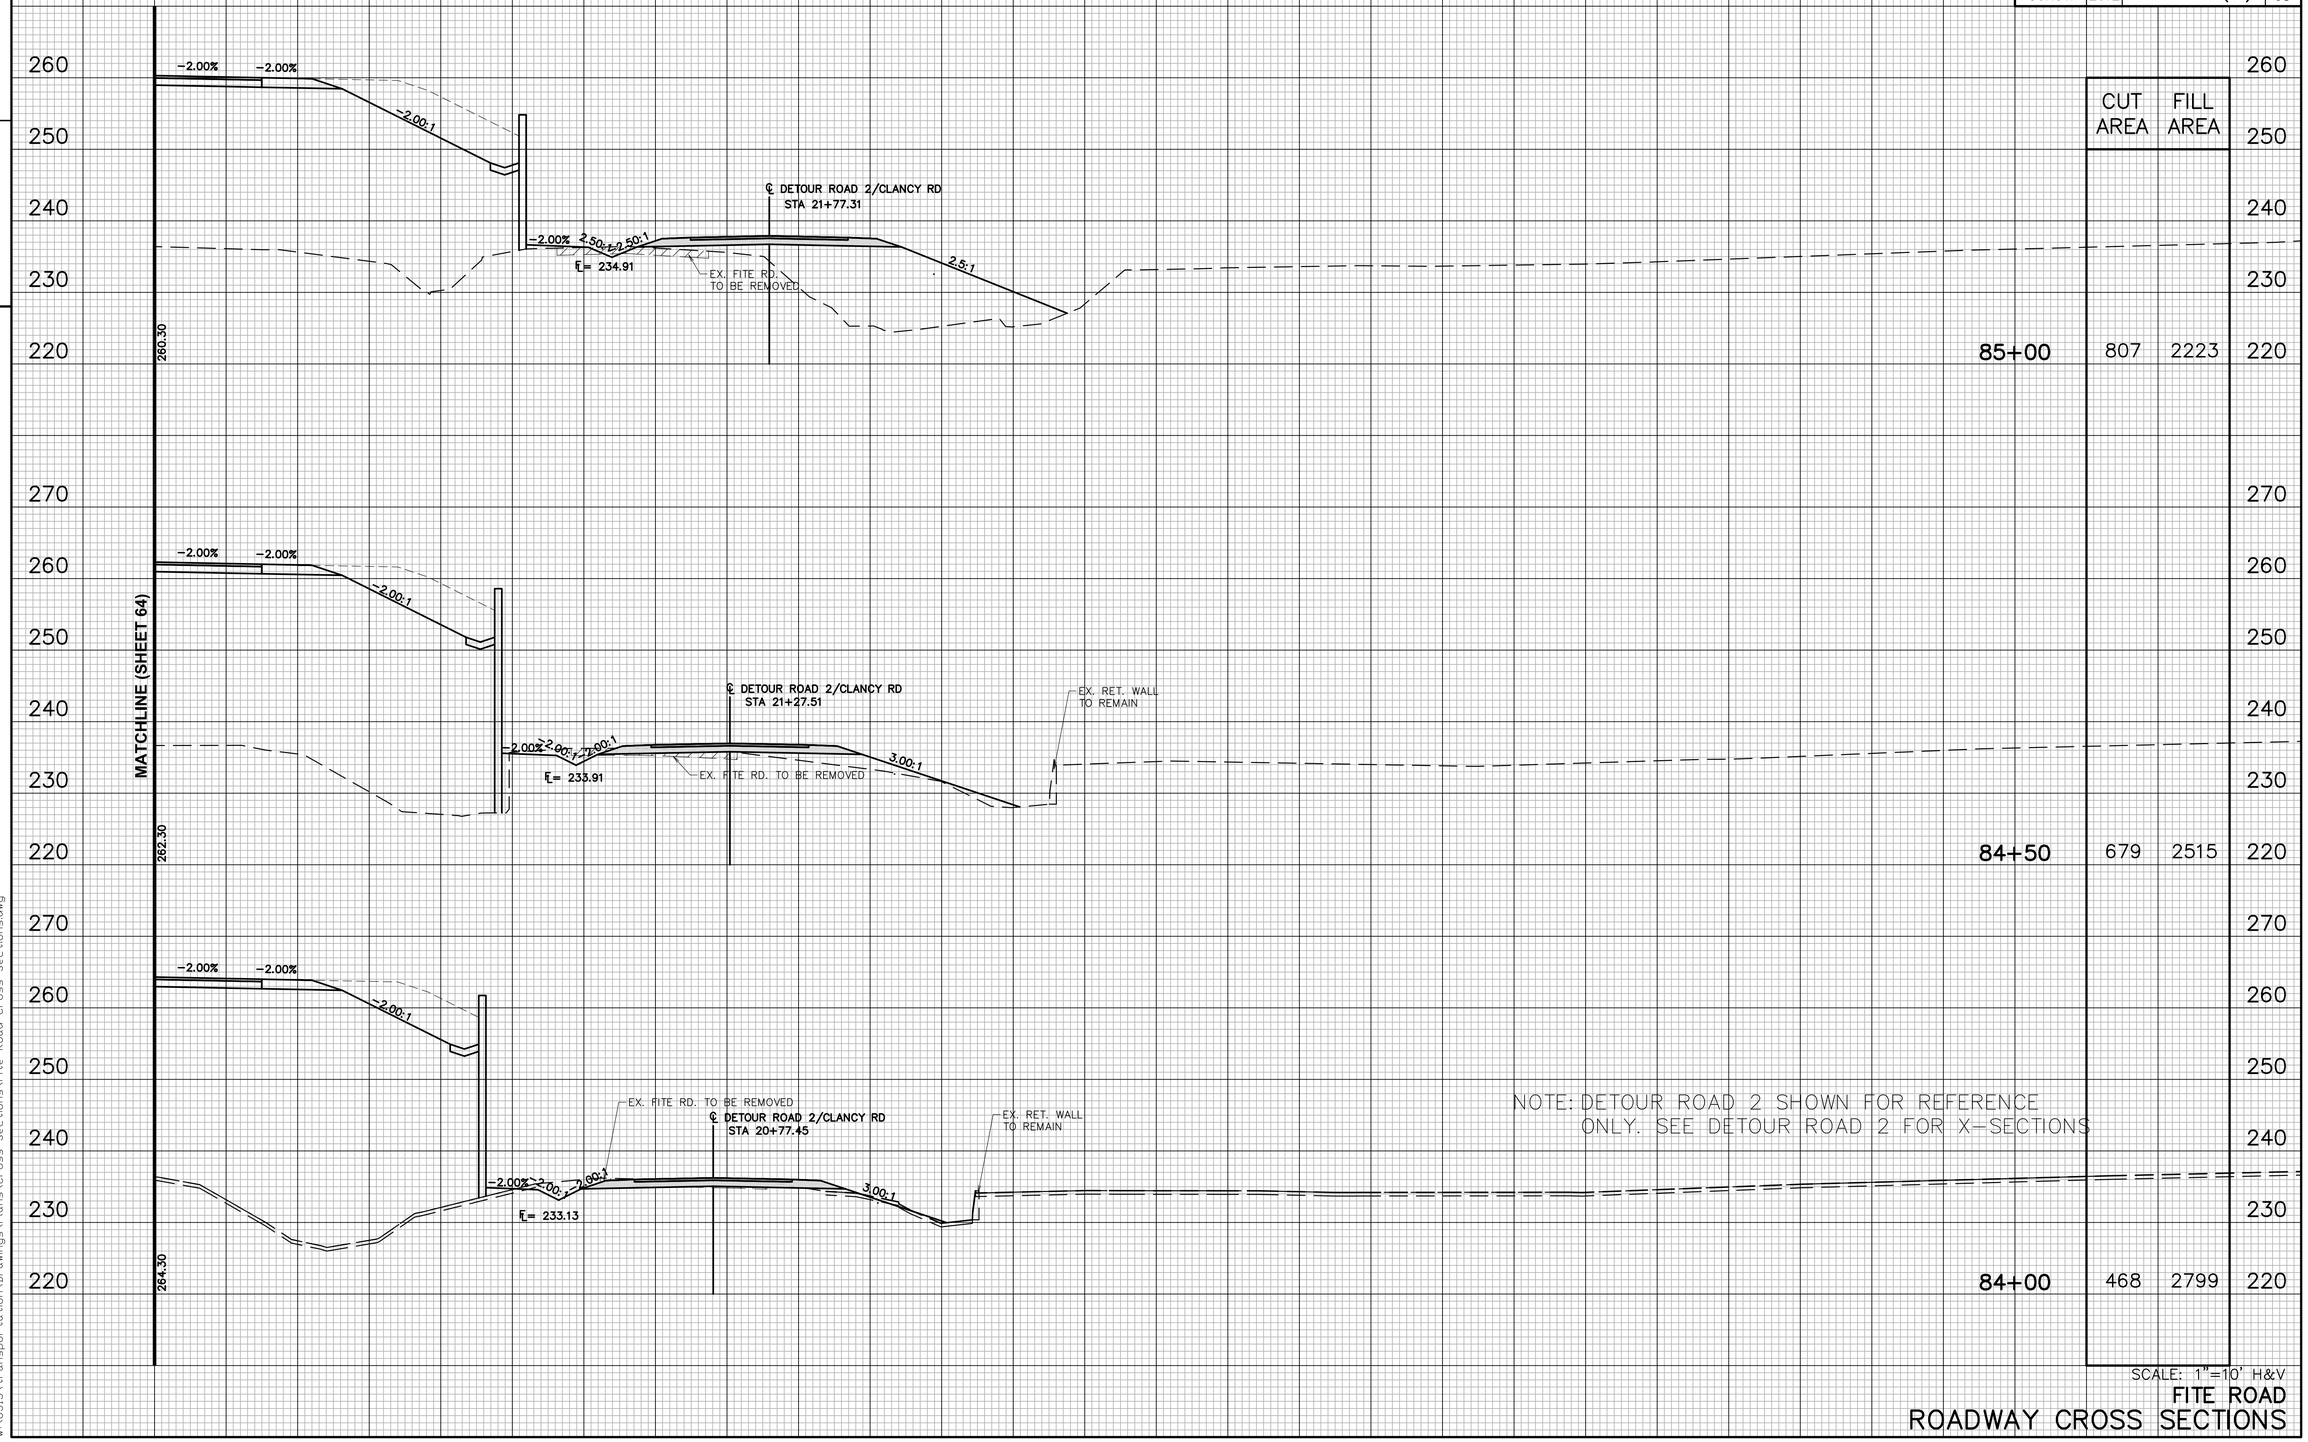

	CUT AREA	FILL AREA
85+00	807	2223
84+50	679	2515
84+00	468	2799

NOTE: DETOUR ROAD 2 SHOWN FOR REFERENCE ONLY. SEE DETOUR ROAD 2 FOR X-SECTIONS

SCALE: 1"=10' H&V

FITE ROAD
ROADWAY CROSS SECTIONS

4/12/2013
W:\6513\transportation\Drawings\Plans\Cross Sections\Fite Road Cross Sections.dwg

TENNESSEE D.O.T.
DESIGN DIVISION

FILE NO.

TYPE	YEAR	PROJECT NO.	SHEET NO.
R.O.W.	2012	STP-M-7900(29)	65
CONST.	2012	STP-M-7900(29)	66

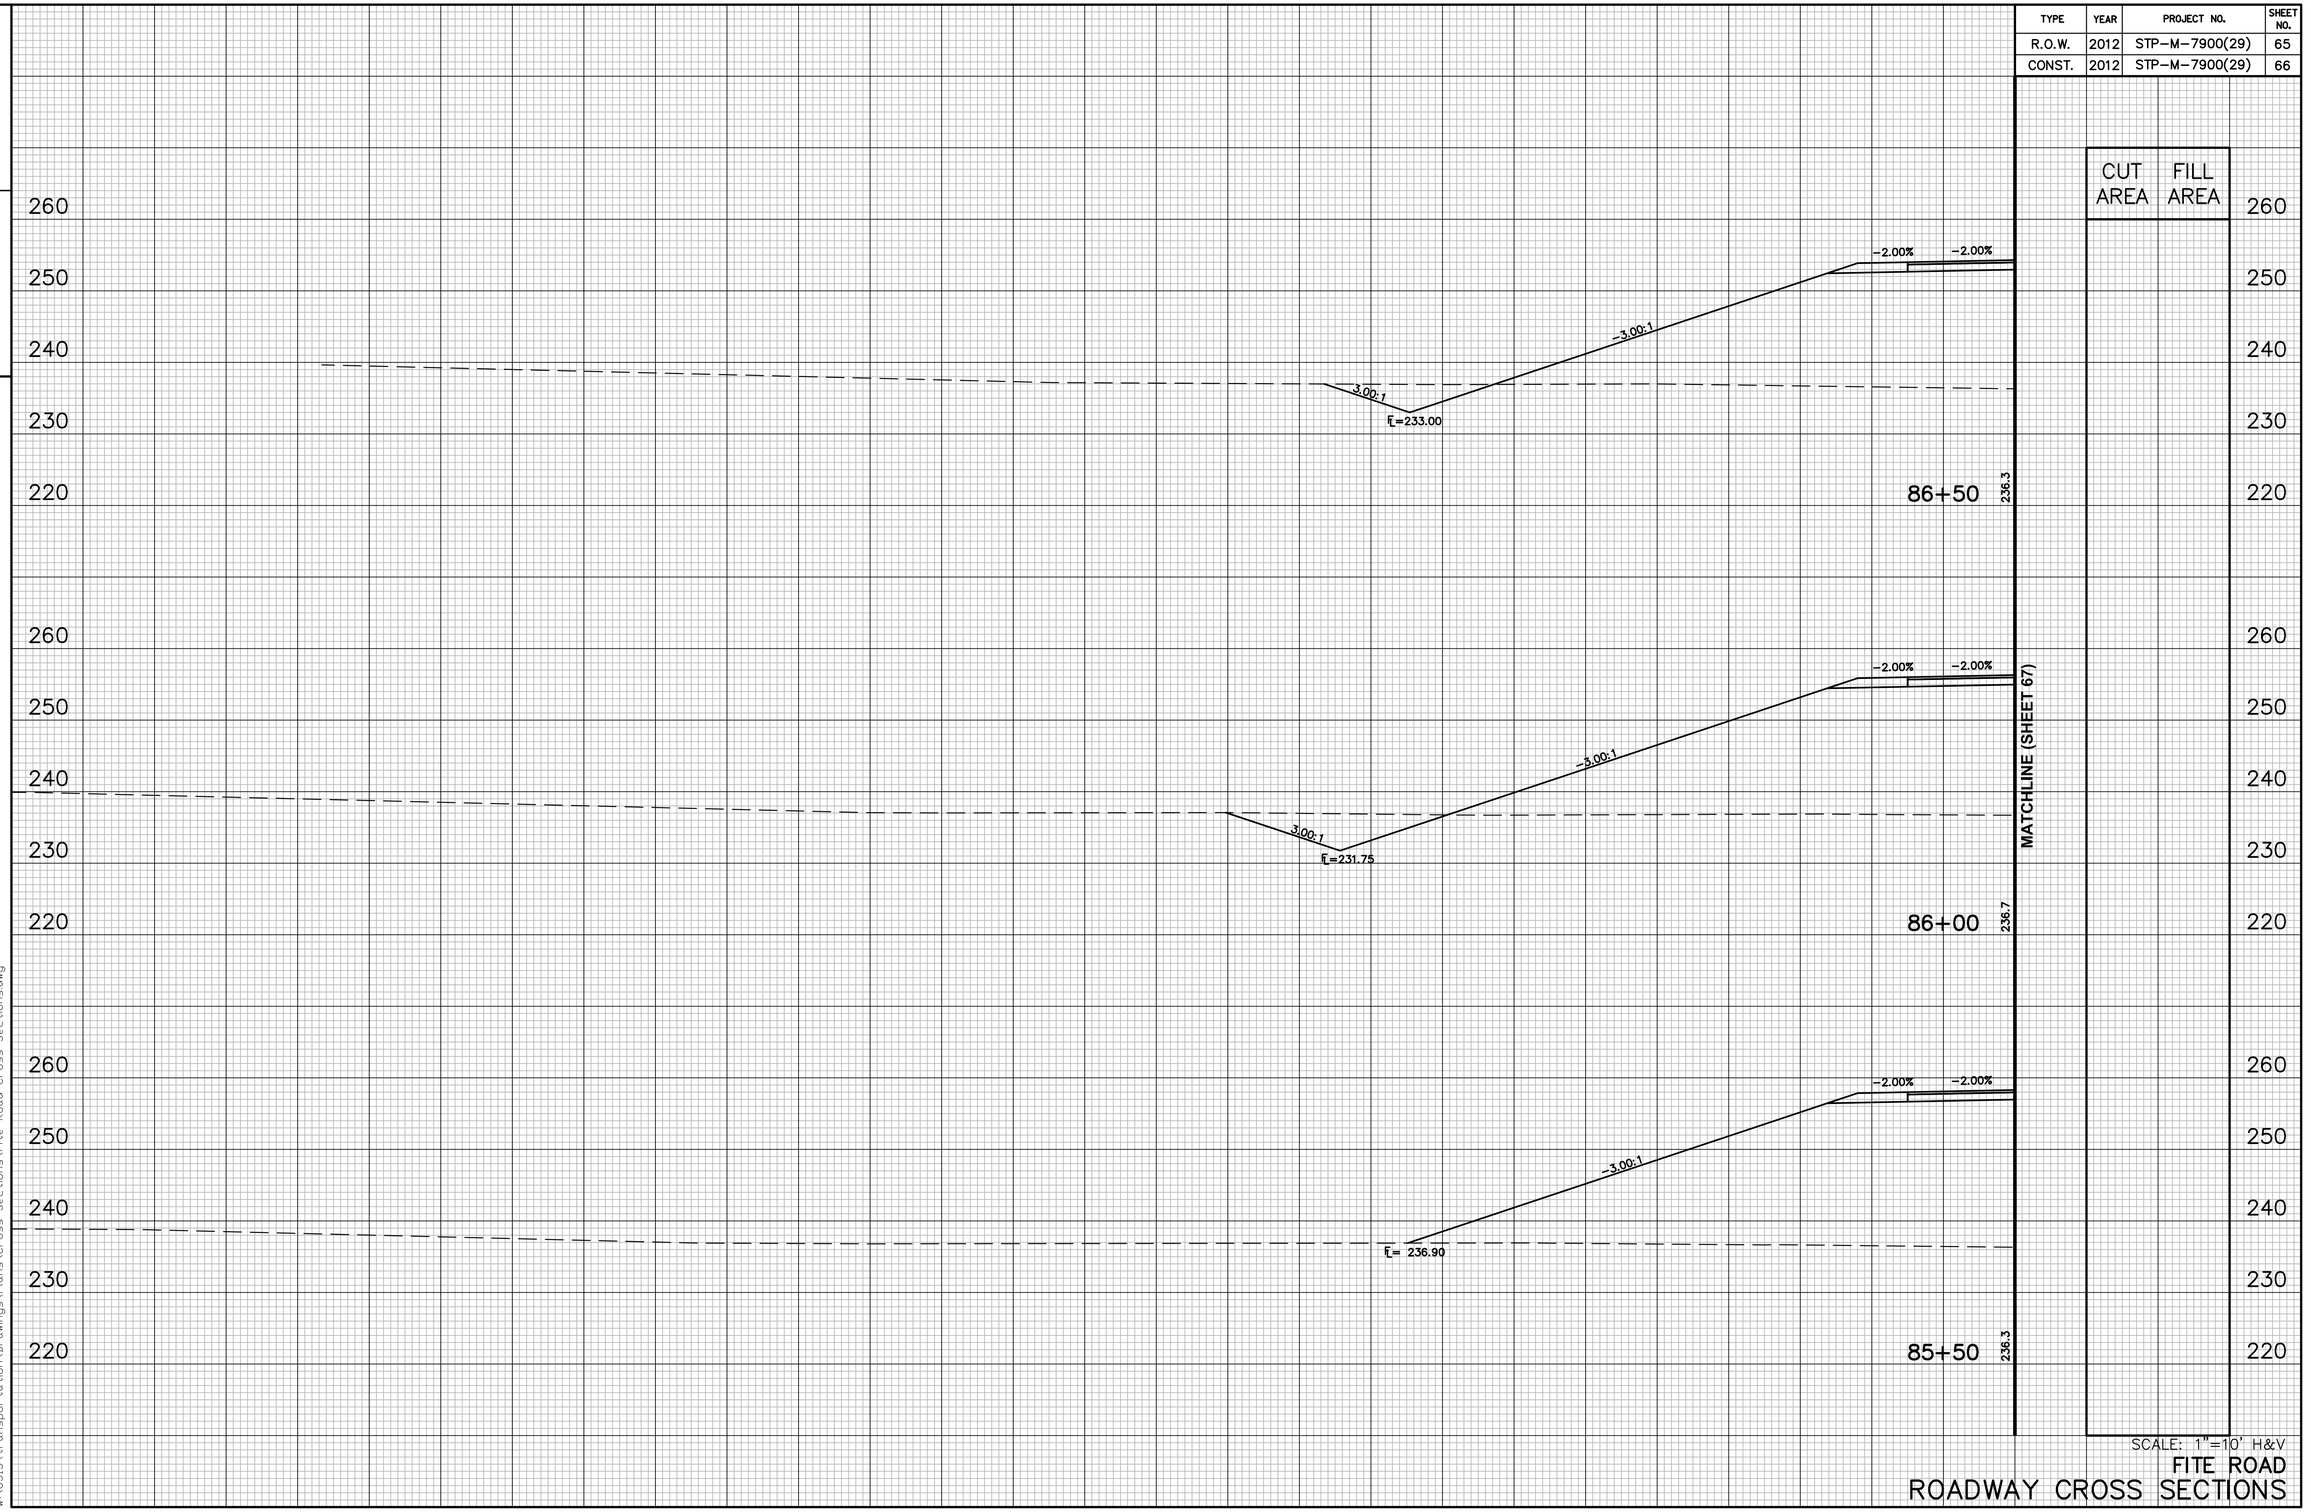

SCALE: 1"=10' H&V

FITE ROAD

ROADWAY CROSS SECTIONS

4/12/2013
W:\6513\transportation\Drawings\Plans\Cross Sections\Fite Road Cross Sections.dwg

TENNESSEE D.O.T.
DESIGN DIVISION

FILE NO.

TYPE	YEAR	PROJECT NO.	SHEET NO.
R.O.W.	2012	STP-M-7900(29)	66
CONST.	2012	STP-M-7900(29)	67

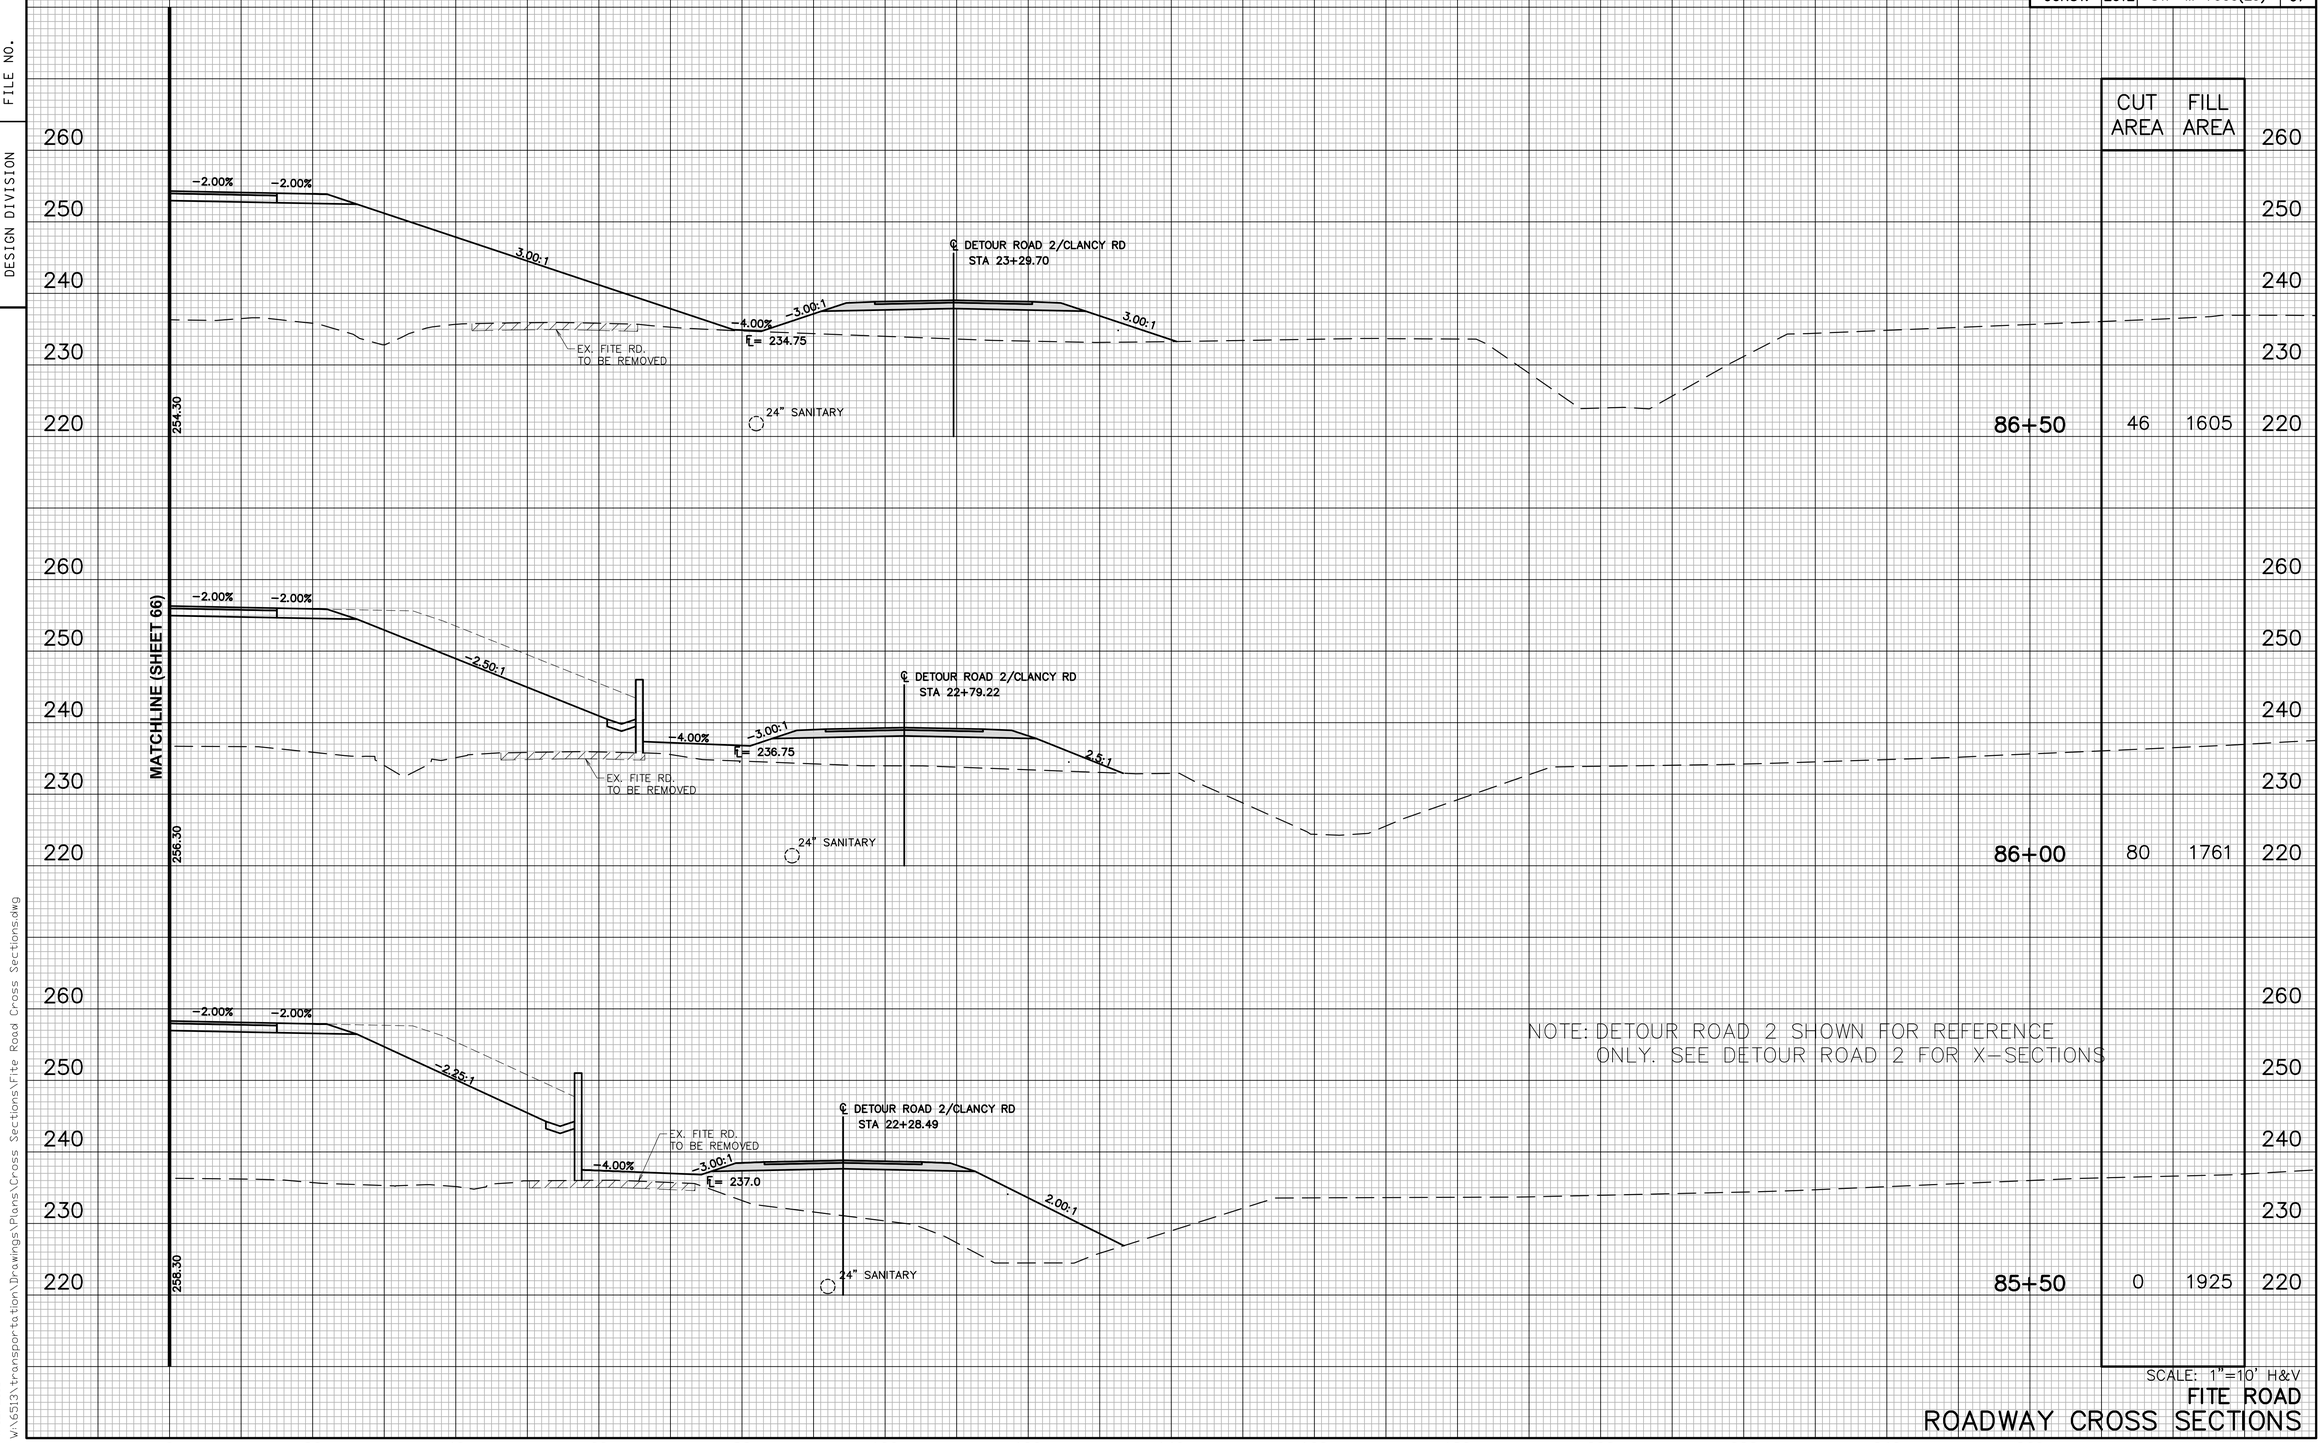

CUT AREA	FILL AREA	
		86+50
46	1605	
		86+00
80	1761	
		85+50
0	1925	

NOTE: DETOUR ROAD 2 SHOWN FOR REFERENCE ONLY. SEE DETOUR ROAD 2 FOR X-SECTIONS

SCALE: 1"=10' H&V

FITE ROAD
ROADWAY CROSS SECTIONS

4/12/2013
W:\6513\transportation\Drawings\Plans\Cross Sections\Fite Road Cross Sections.dwg

TYPE	YEAR	PROJECT NO.	SHEET NO.
R.O.W.	2012	STP-M-7900(29)	67
CONST.	2012	STP-M-7900(29)	68

TENNESSEE D.O.T.
DESIGN DIVISION

FILE NO.

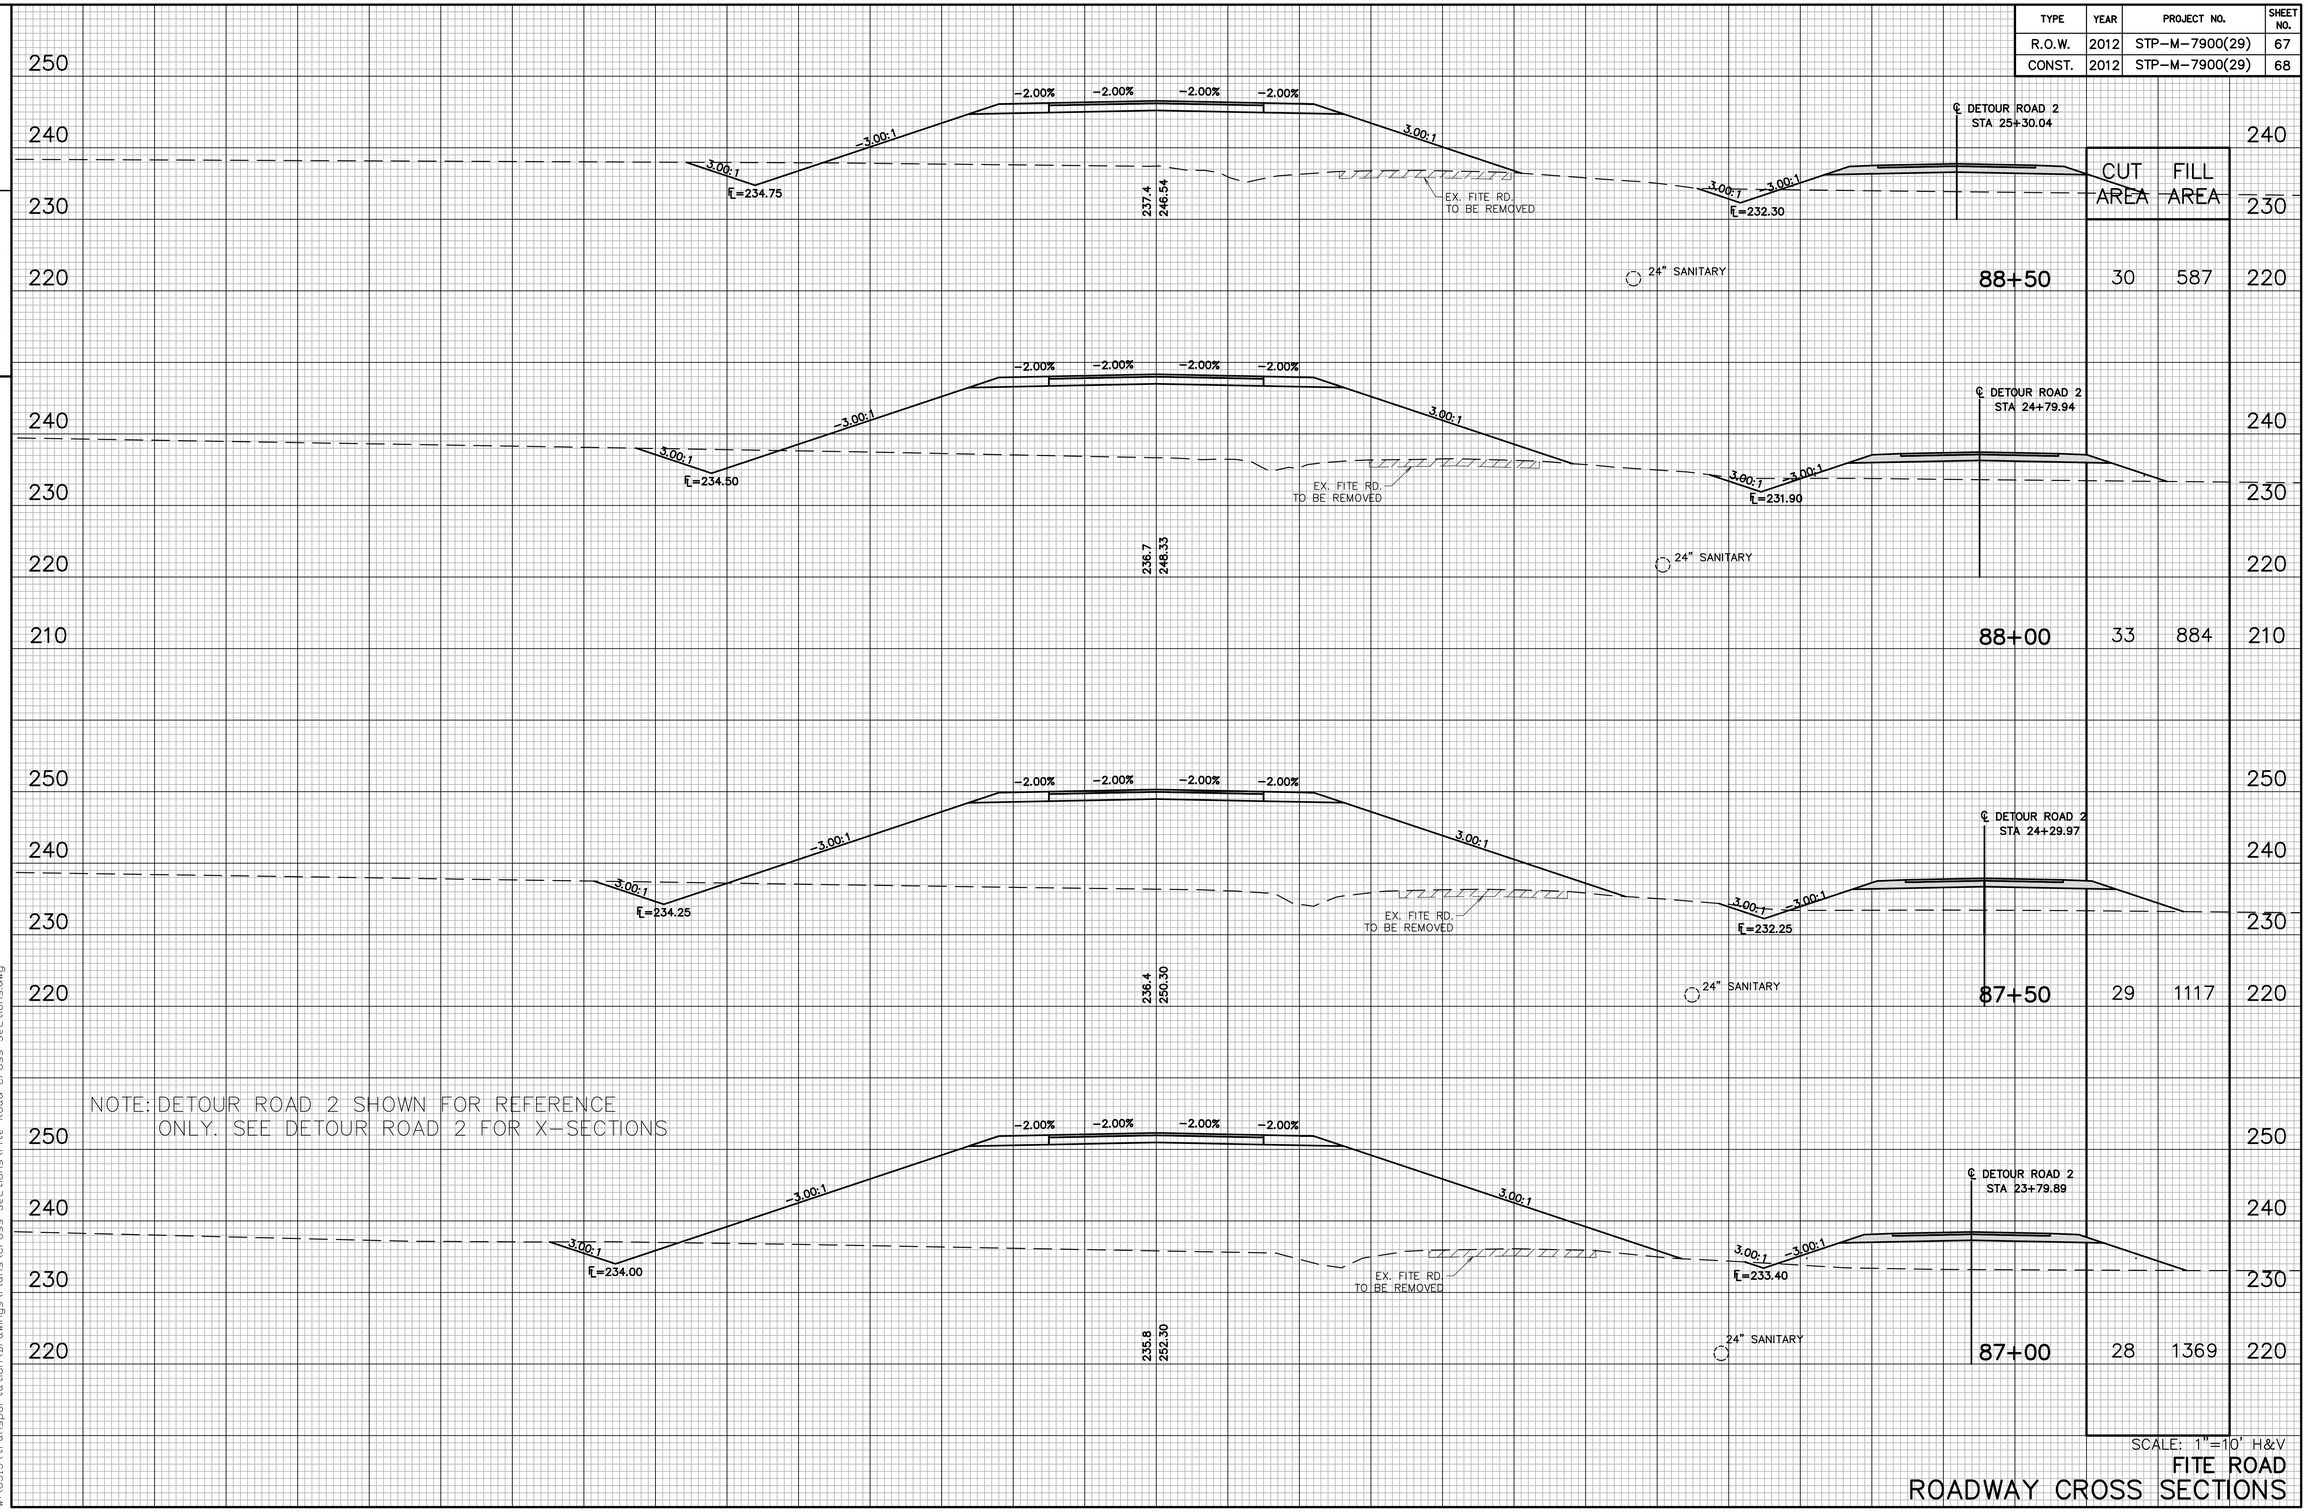

	CUT AREA	FILL AREA
88+50	30	587
88+00	33	884
87+50	29	1117
87+00	28	1369

NOTE: DETOUR ROAD 2 SHOWN FOR REFERENCE ONLY. SEE DETOUR ROAD 2 FOR X-SECTIONS

SCALE: 1"=10' H&V

FITE ROAD
ROADWAY CROSS SECTIONS

4/12/2013
W:\6513\transportation\Drawings\Plans\Cross Sections\Fite Road Cross Sections.dwg

TYPE	YEAR	PROJECT NO.	SHEET NO.
R.O.W.	2012	STP-M-7900(29)	68
CONST.	2012	STP-M-7900(29)	69

TENNESSEE D.O.T.
DESIGN DIVISION

FILE NO.

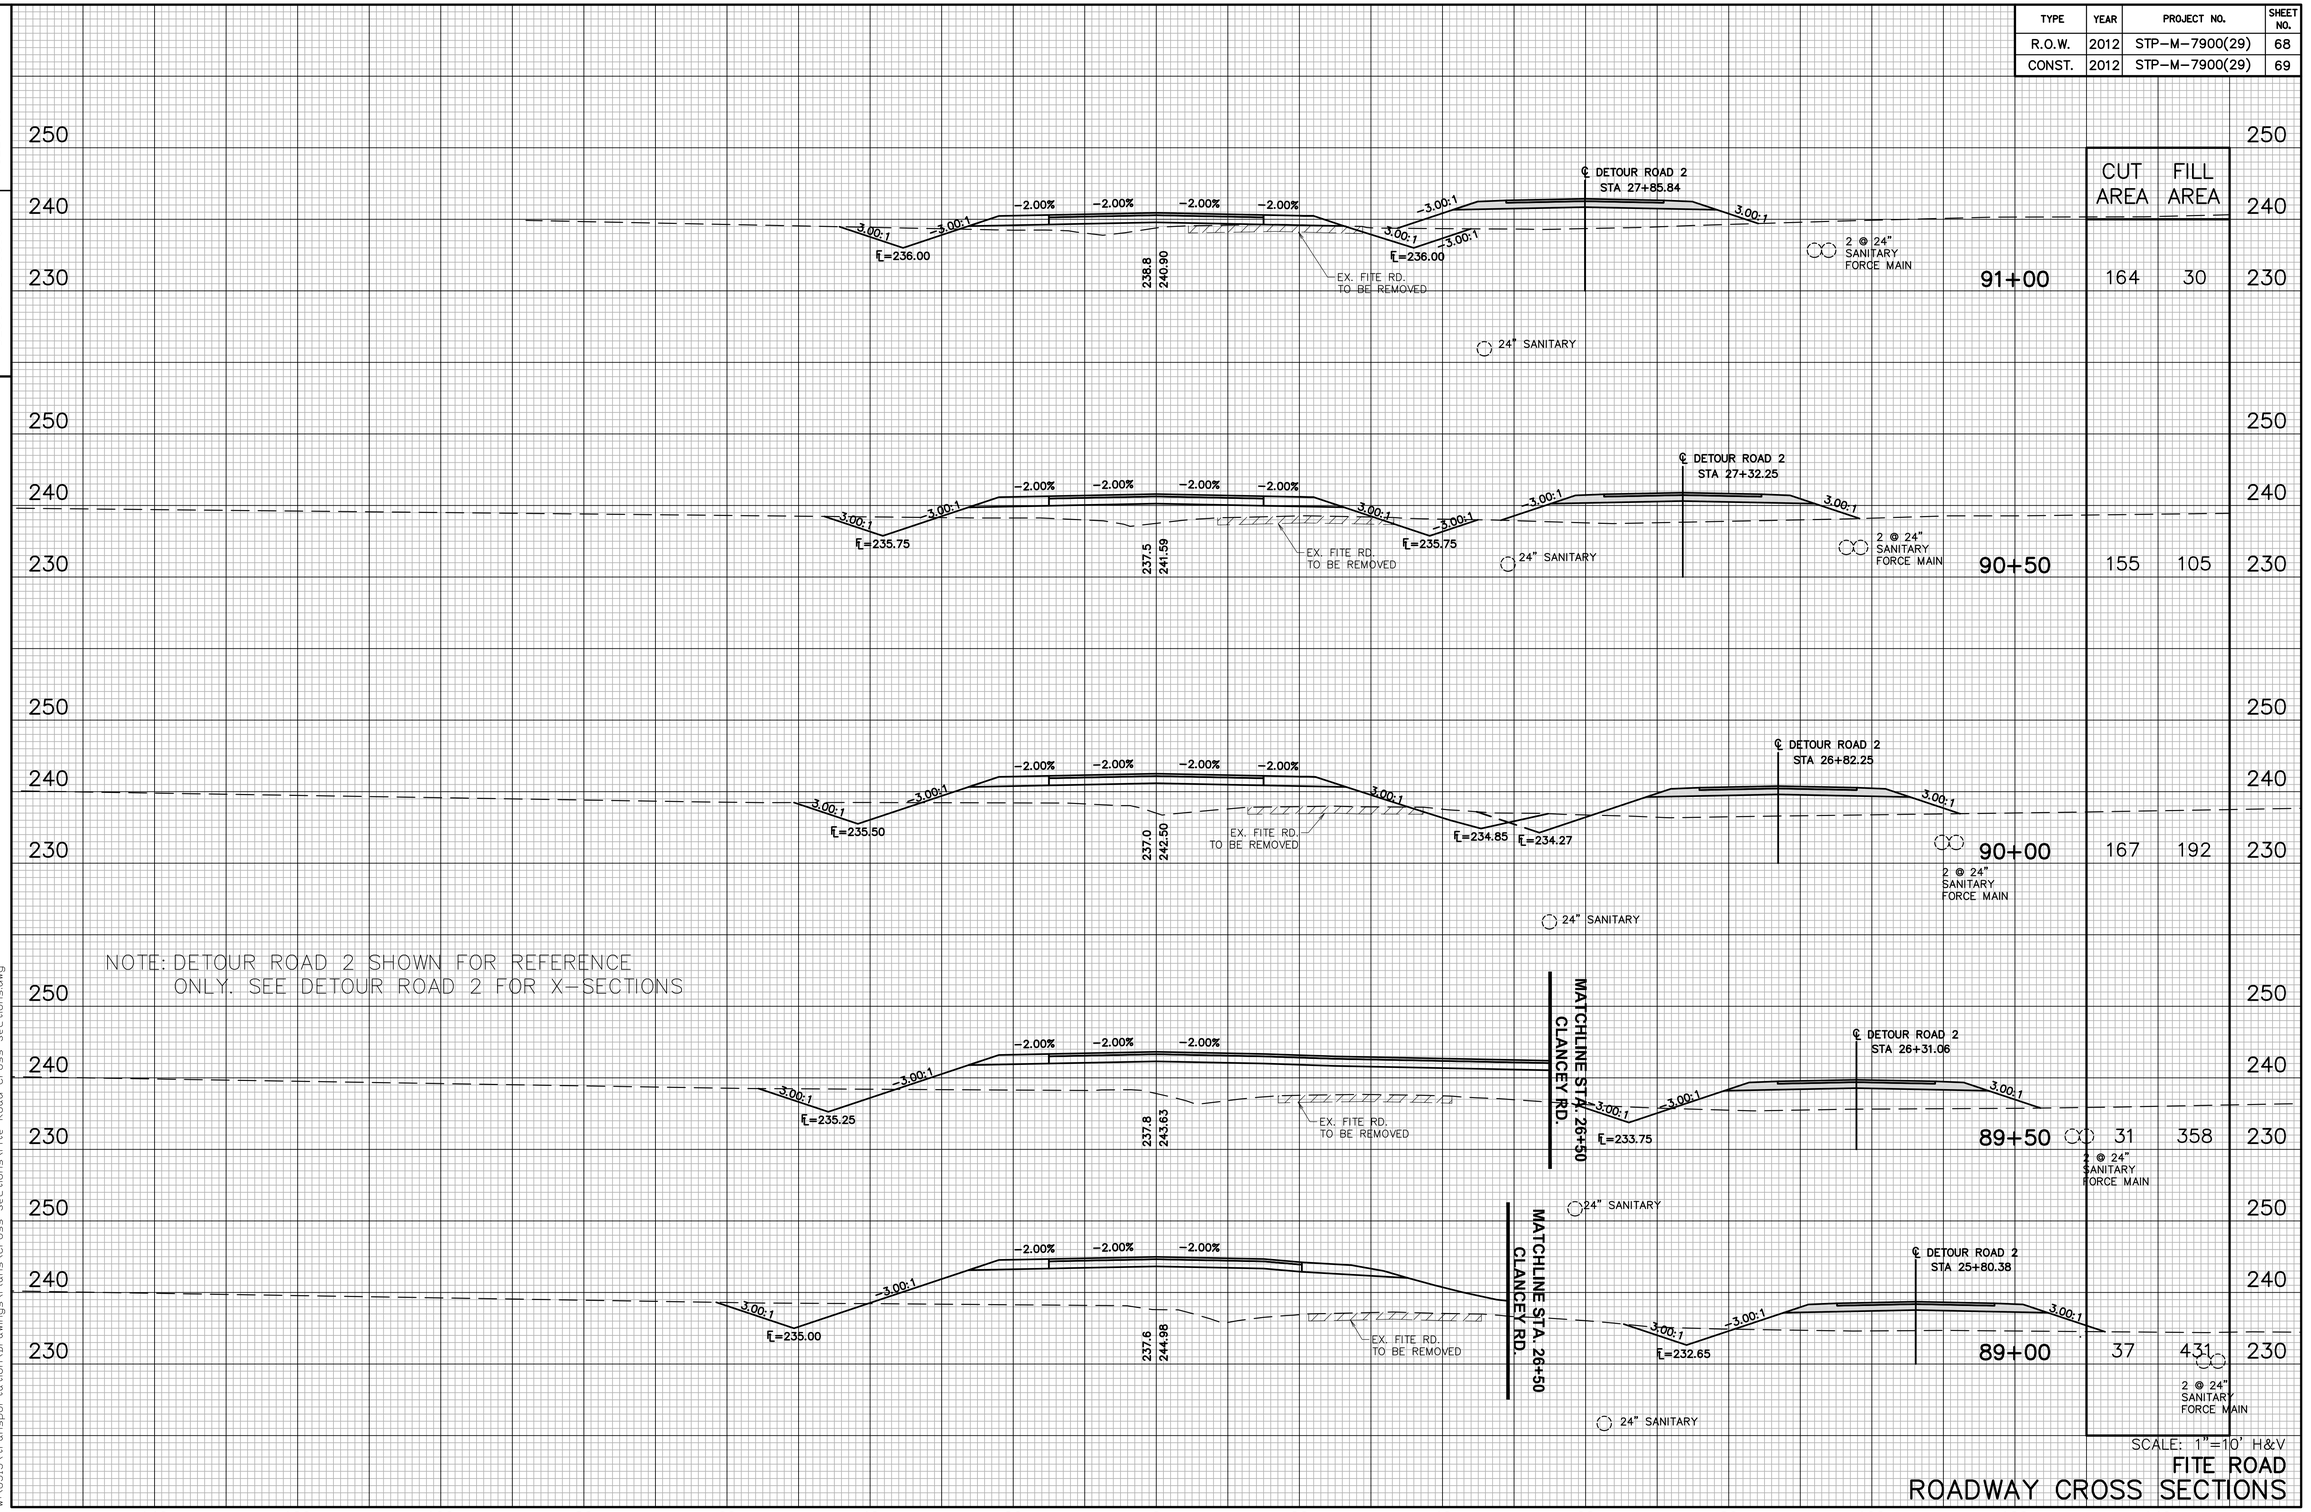

	CUT AREA	FILL AREA
91+00	164	30
90+50	155	105
90+00	167	192
89+50	31	358
89+00	37	431

140 120 100 80 60 40 20 0 20 40 60 80 100 120 140

SCALE: 1"=10' H&V

FITE ROAD
ROADWAY CROSS SECTIONS

4/12/2013
W:\6513\transportation\Drawings\Plans\Cross Sections\Fite Road Cross Sections.dwg

TYPE	YEAR	PROJECT NO.	SHEET NO.
R.O.W.	2012	STP-M-7900(29)	69
CONST.	2012	STP-M-7900(29)	70

TENNESSEE D.O.T.
DESIGN DIVISION

FILE NO.

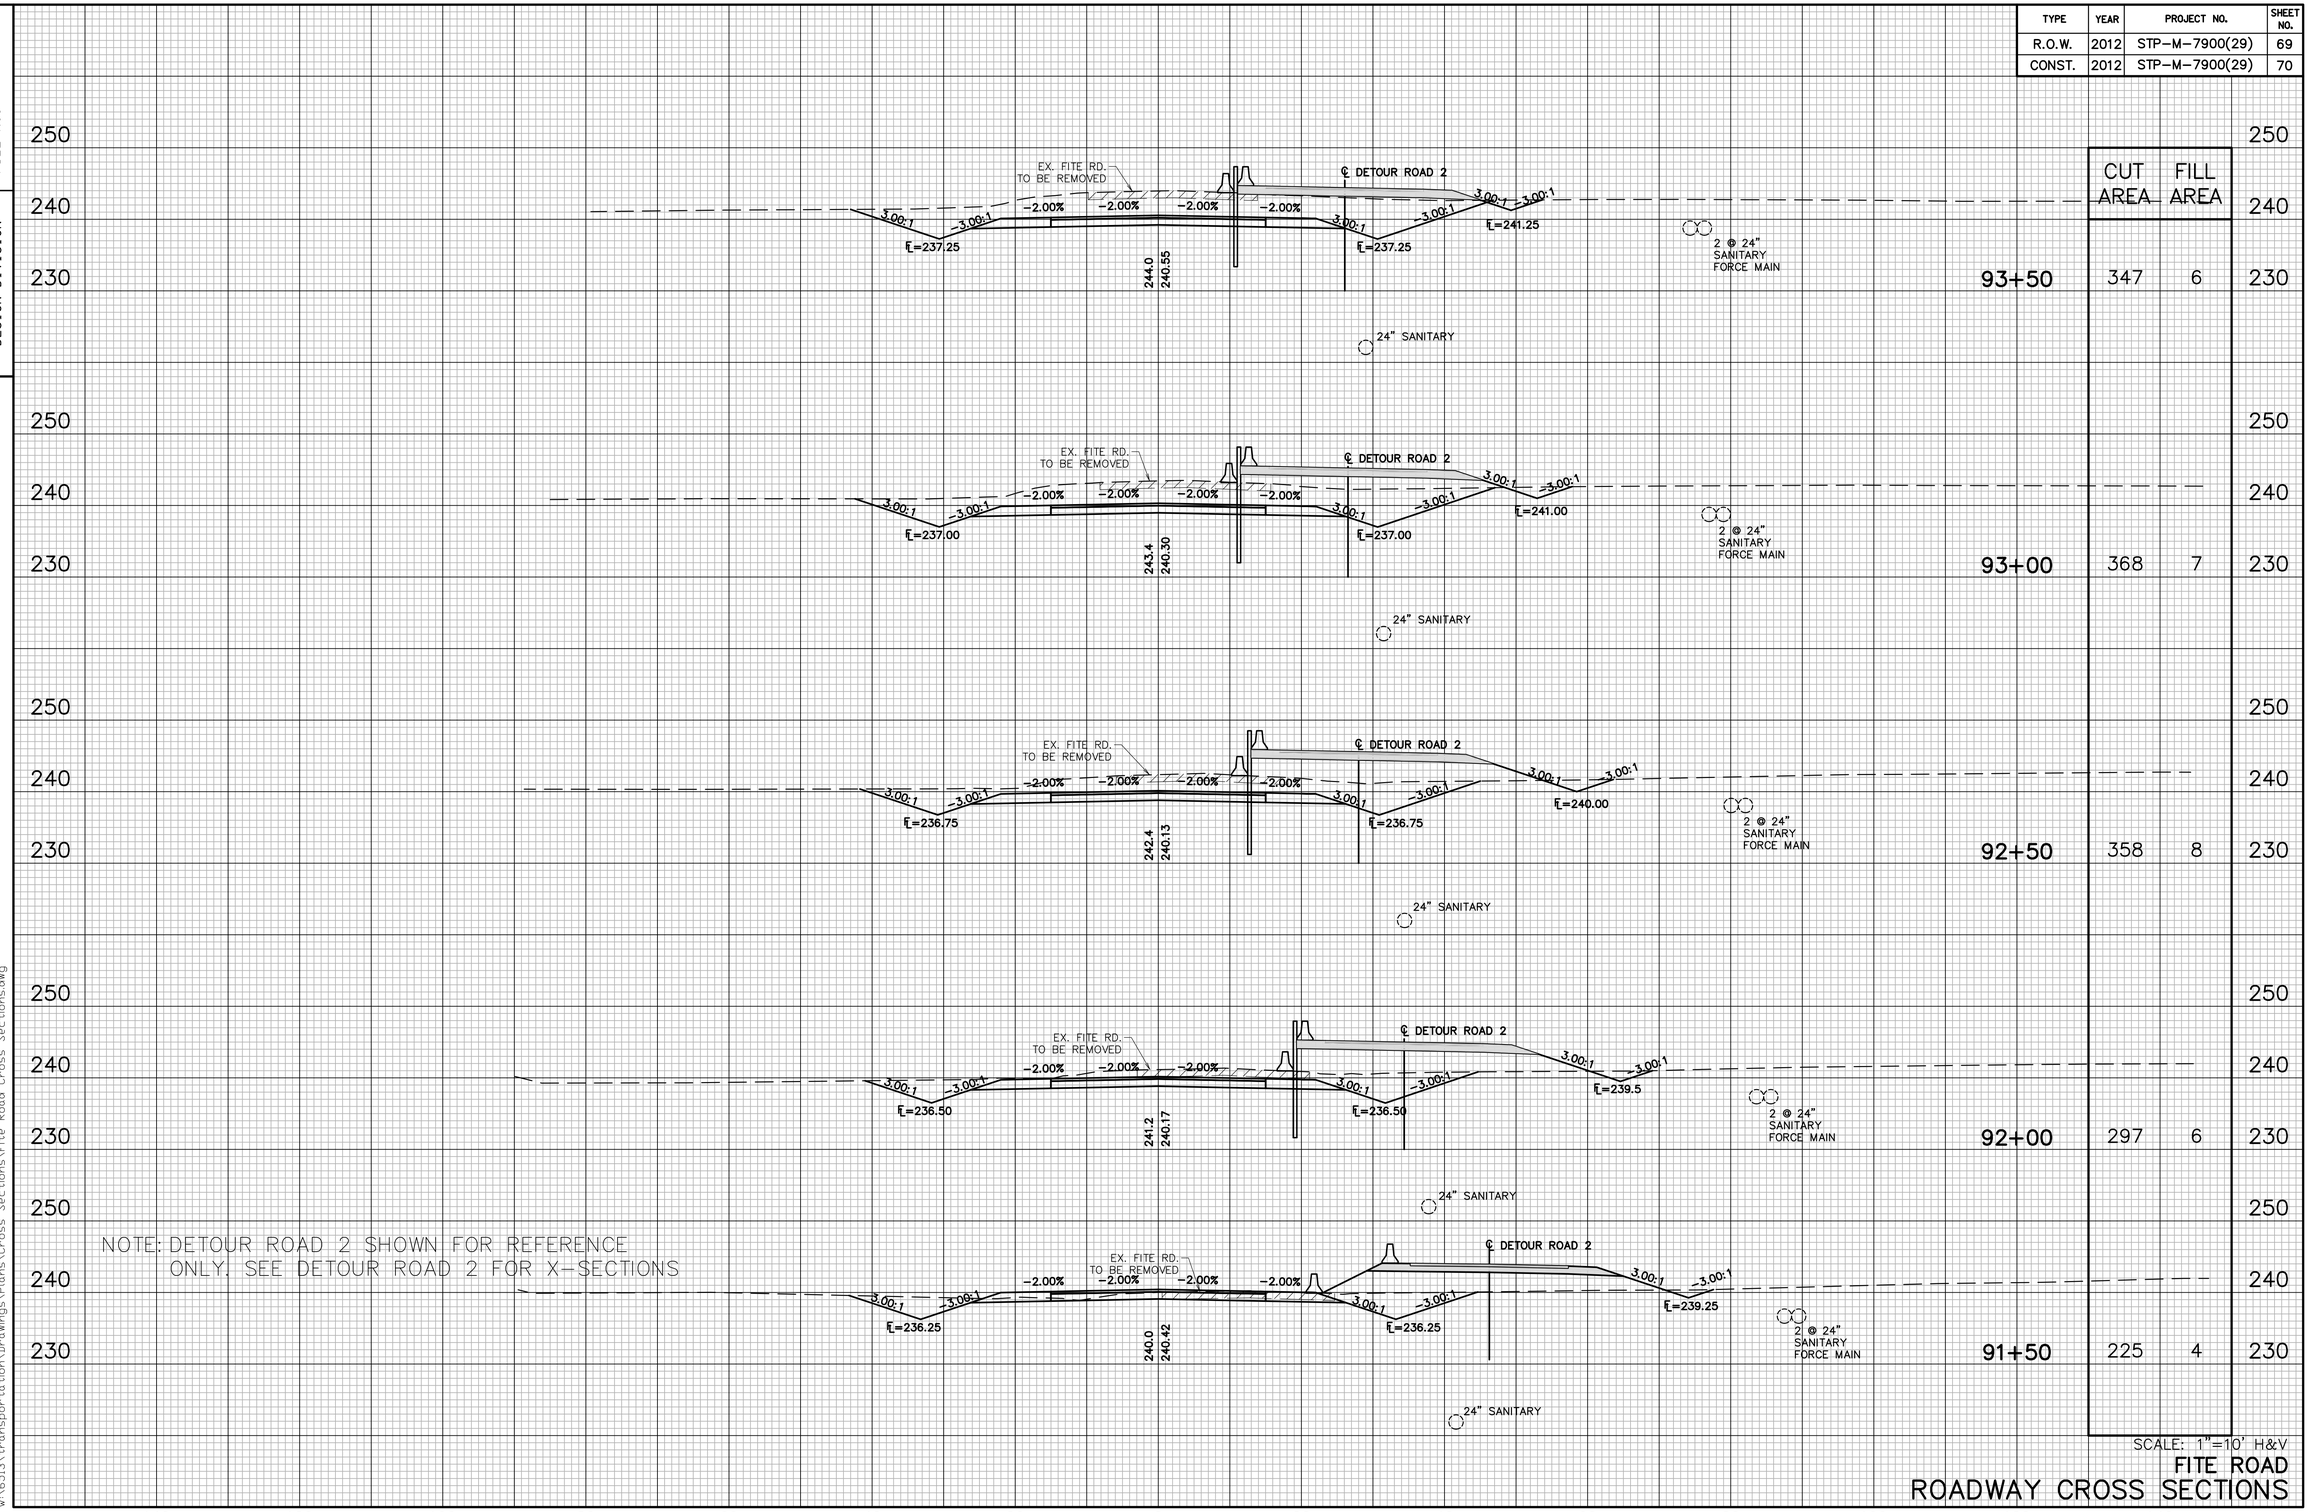

NOTE: DETOUR ROAD 2 SHOWN FOR REFERENCE ONLY. SEE DETOUR ROAD 2 FOR X-SECTIONS

	CUT AREA	FILL AREA
93+50	347	6
93+00	368	7
92+50	358	8
92+00	297	6
91+50	225	4

SCALE: 1"=10' H&V

FITE ROAD
ROADWAY CROSS SECTIONS

140 120 100 80 60 40 20 0 20 40 60 80 100 120 140

4/12/2013
W:\6513\transportation\Drawings\Plans\Cross Sections\Fite Road Cross Sections.dwg

TYPE	YEAR	PROJECT NO.	SHEET NO.
R.O.W.	2012	STP-M-7900(29)	70
CONST.	2012	STP-M-7900(29)	71

TENNESSEE D.O.T.
DESIGN DIVISION

FILE NO.

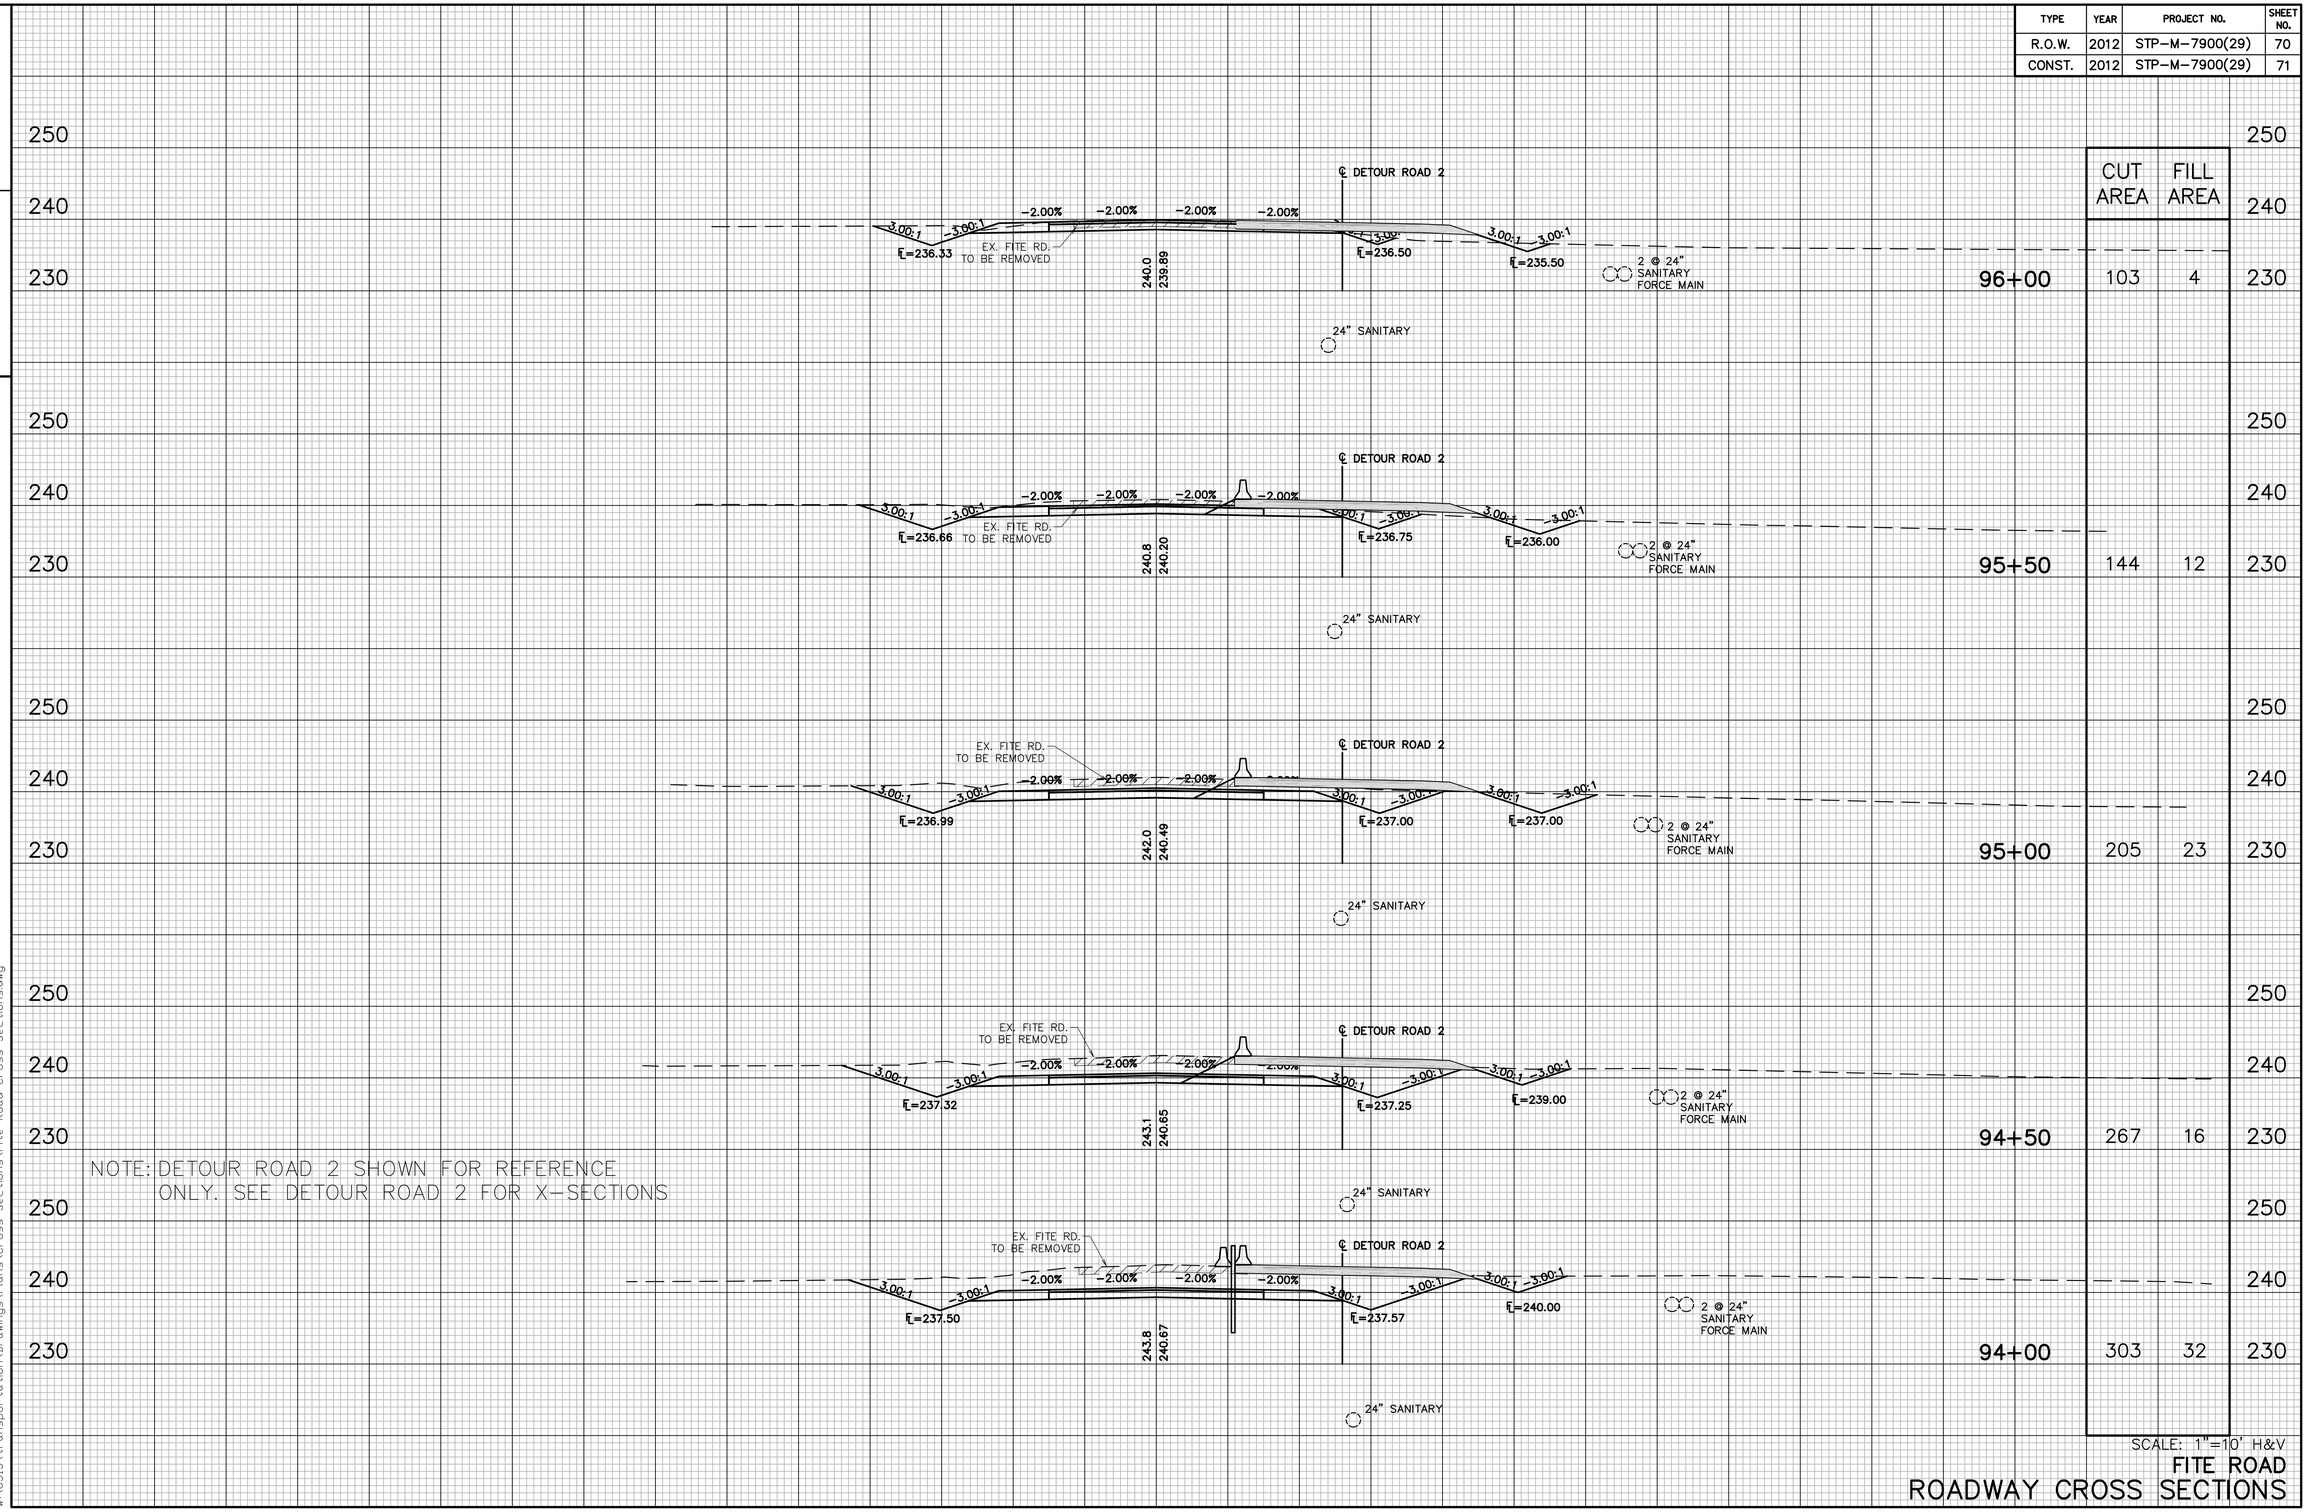

	CUT AREA	FILL AREA
96+00	103	4
95+50	144	12
95+00	205	23
94+50	267	16
94+00	303	32

NOTE: DETOUR ROAD 2 SHOWN FOR REFERENCE ONLY. SEE DETOUR ROAD 2 FOR X-SECTIONS

140 120 100 80 60 40 20 0 20 40 60 80 100 120 140

SCALE: 1"=10' H&V

FITE ROAD
ROADWAY CROSS SECTIONS

4/12/2013
W:\6513\transportation\Drawings\Plans\Cross Sections\Fite Road Cross Sections.dwg

TENNESSEE D.O.T.
DESIGN DIVISION

FILE NO.

TYPE	YEAR	PROJECT NO.	SHEET NO.
R.O.W.	2012	STP-M-7900(29)	71
CONST.	2012	STP-M-7900(29)	72

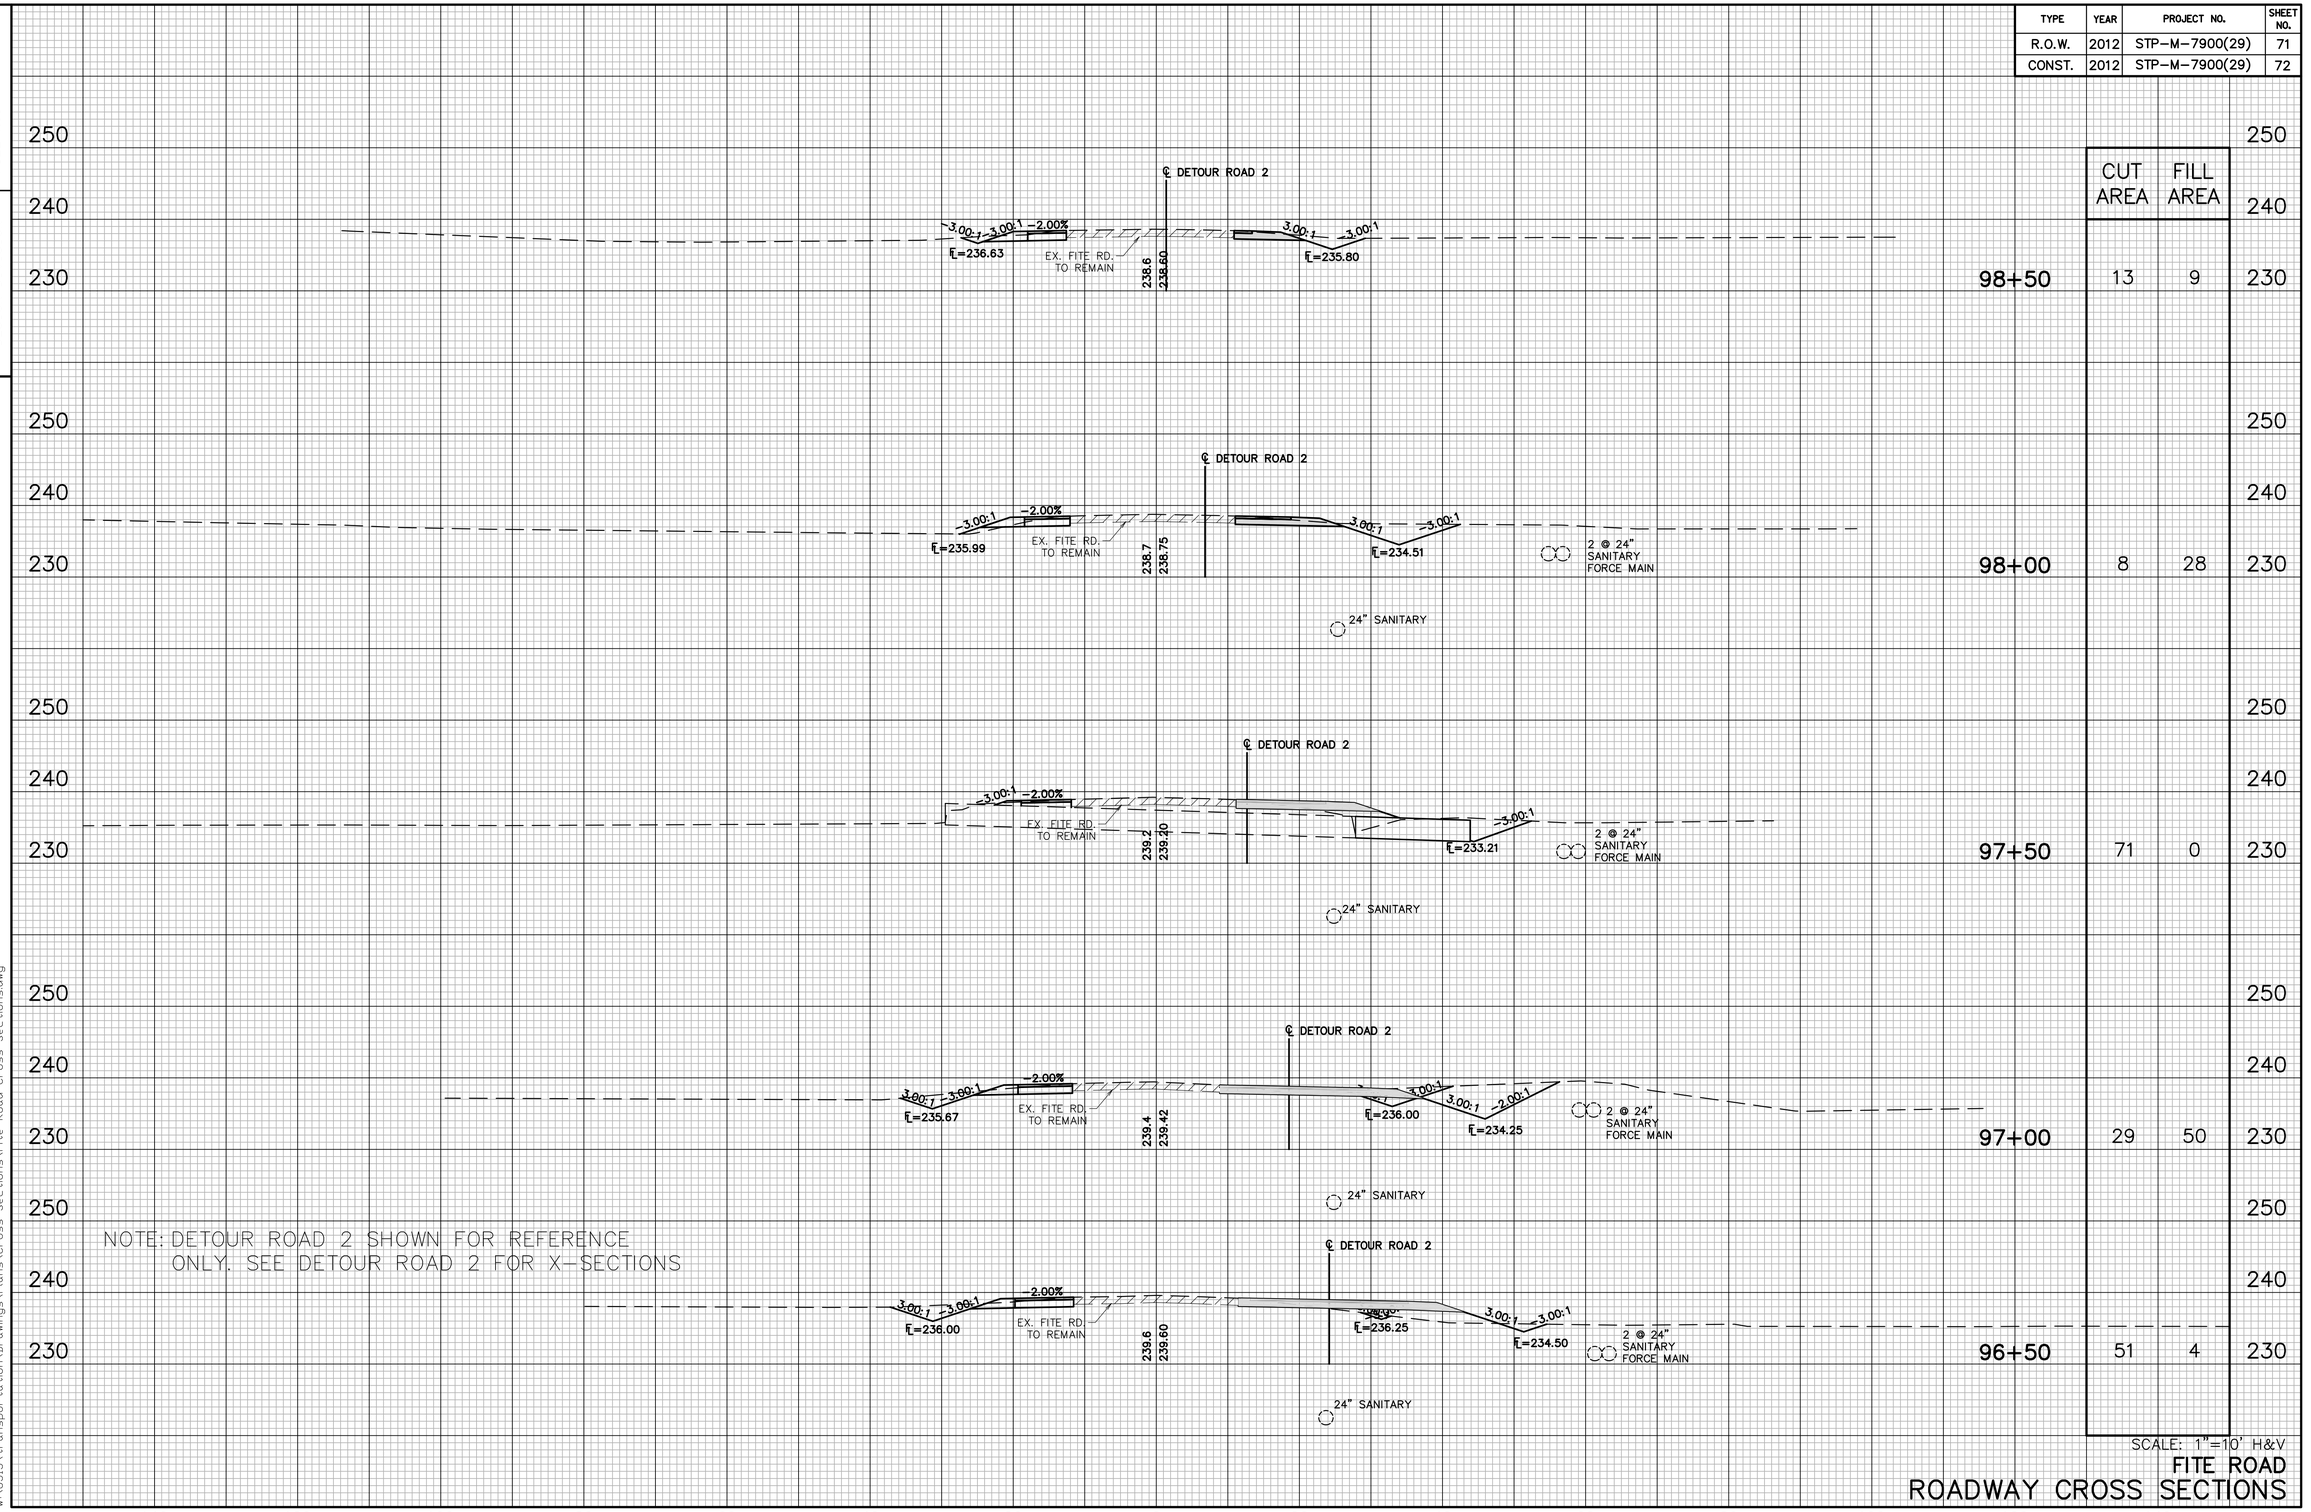

	CUT AREA	FILL AREA
98+50	13	9
98+00	8	28
97+50	71	0
97+00	29	50
96+50	51	4

NOTE: DETOUR ROAD 2 SHOWN FOR REFERENCE ONLY. SEE DETOUR ROAD 2 FOR X-SECTIONS

SCALE: 1"=10' H&V

FITE ROAD
ROADWAY CROSS SECTIONS

4/12/2013
W:\6513\transportation\Drawings\Plans\Cross Sections\Fite Road Cross Sections.dwg

TENNESSEE D.O.T.
DESIGN DIVISION

FILE NO.

TYPE	YEAR	PROJECT NO.	SHEET NO.
R.O.W.	2012	STP-M-7900(29)	72
CONST.	2012	STP-M-7900(29)	73

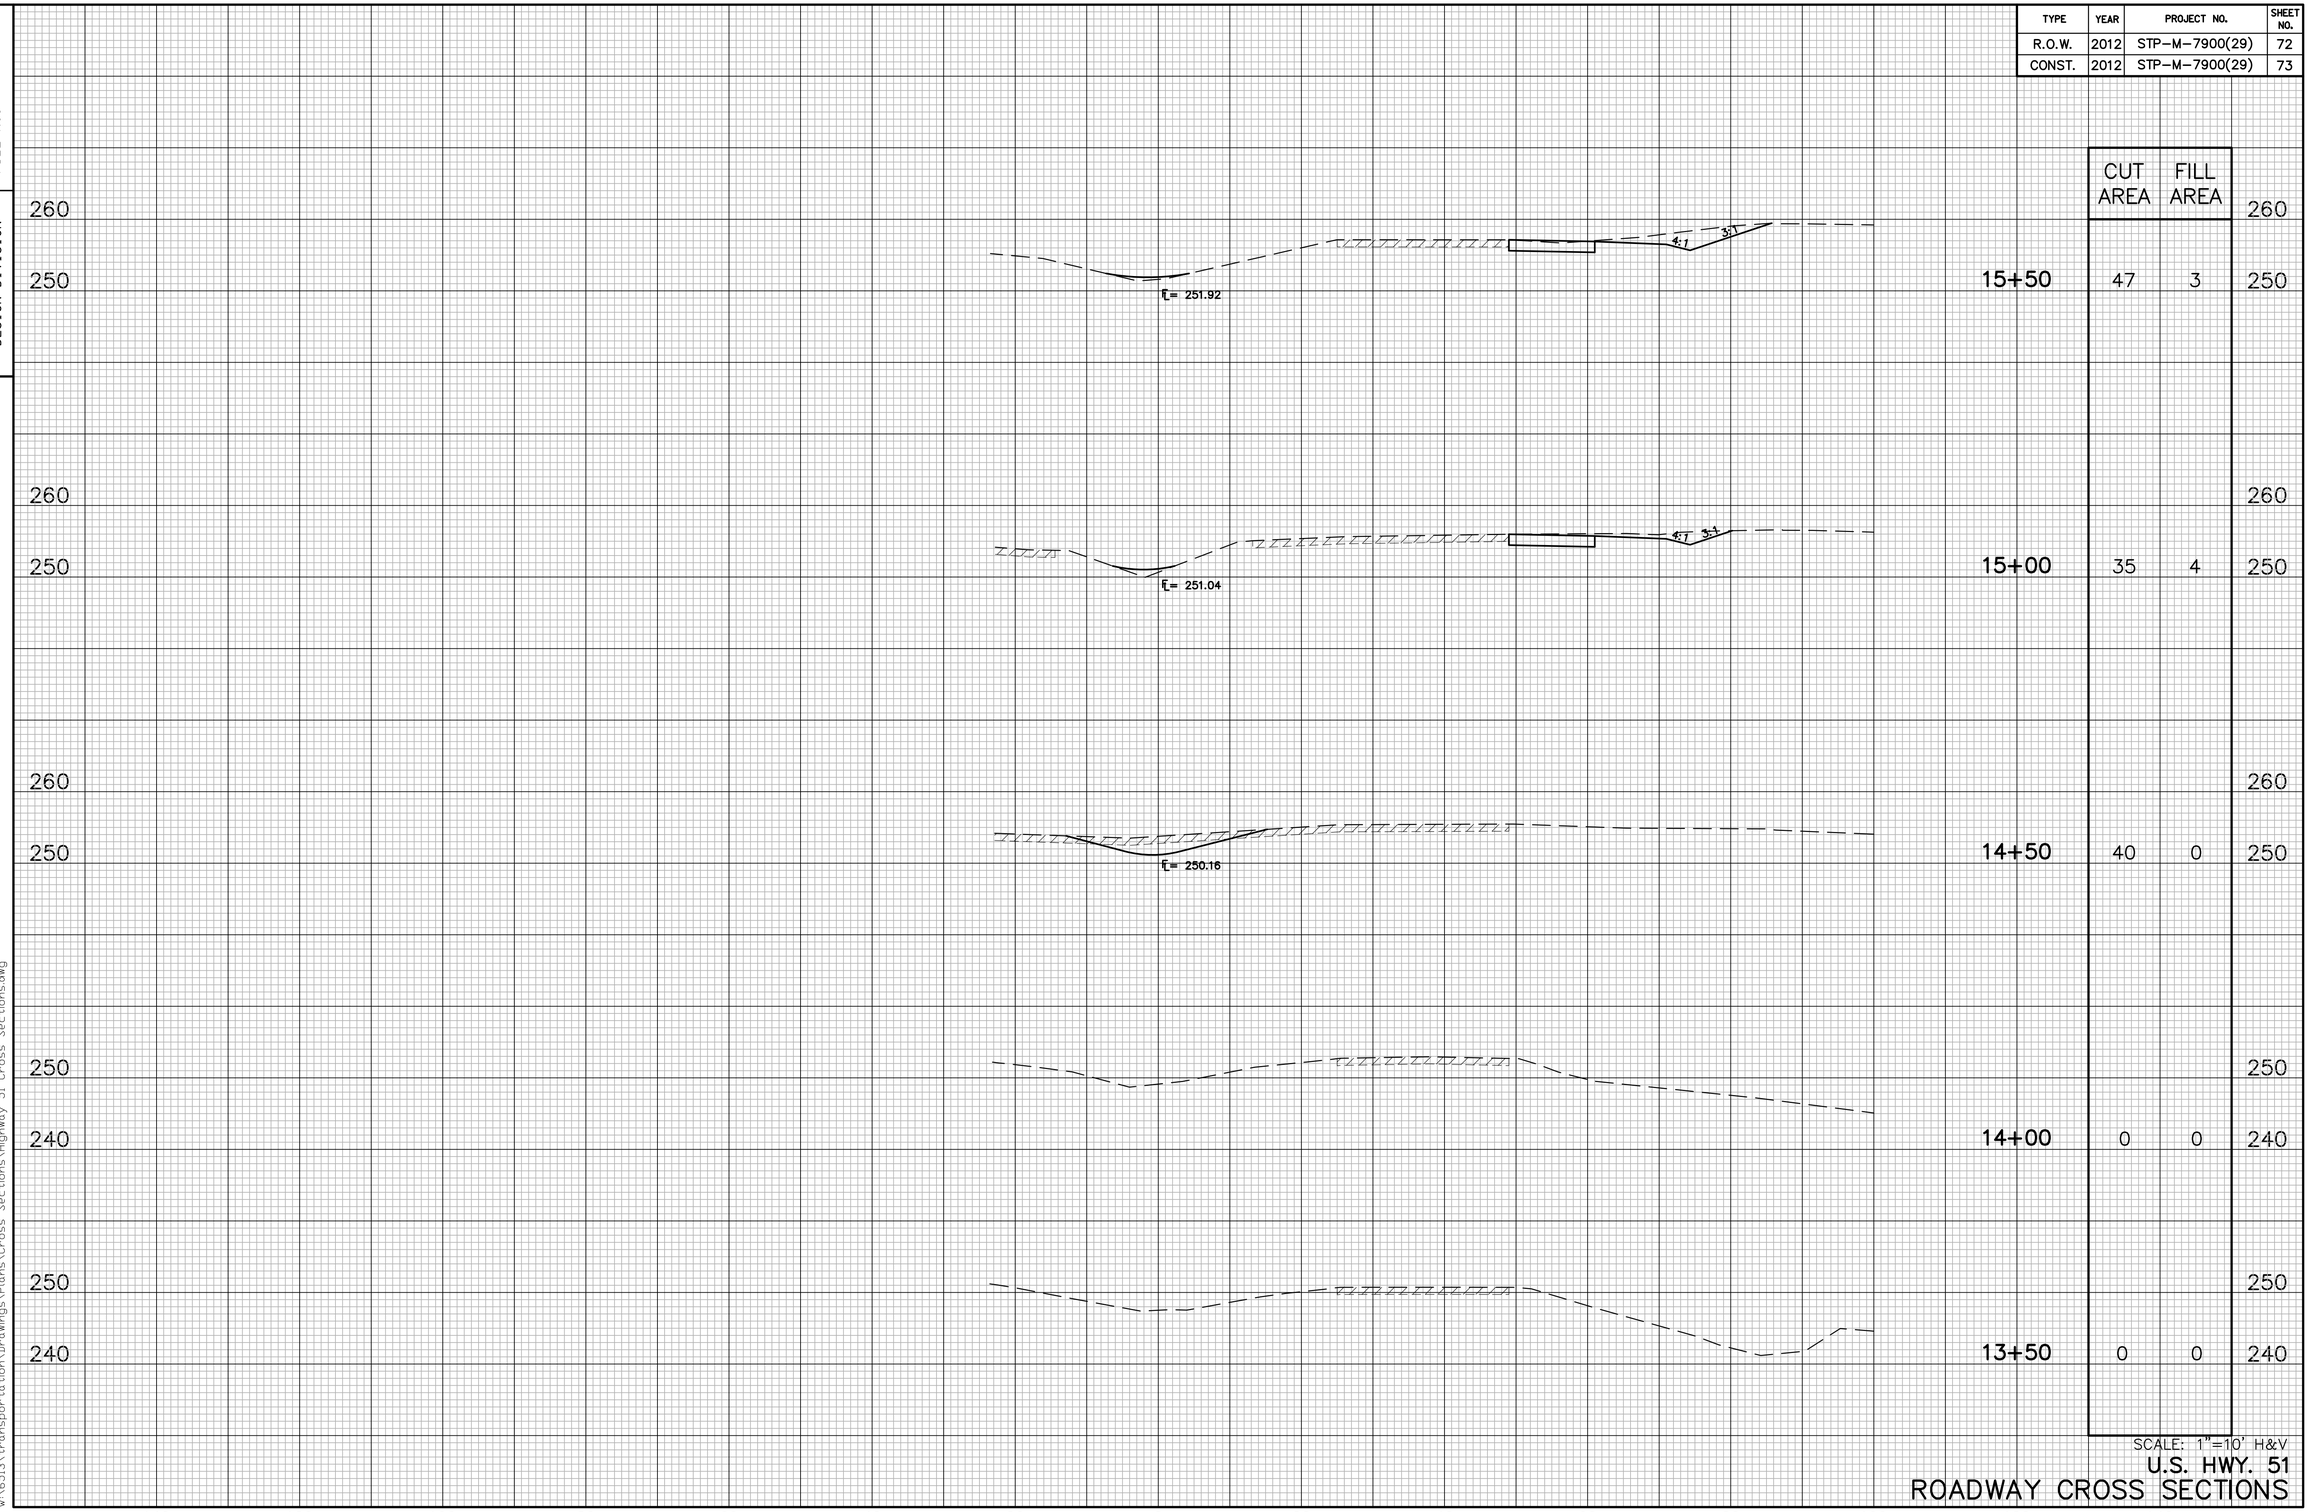

	CUT AREA	FILL AREA
15+50	47	3
15+00	35	4
14+50	40	0
14+00	0	0
13+50	0	0

SCALE: 1"=10' H&V

U.S. HWY. 51
ROADWAY CROSS SECTIONS

4/12/2013
W:\6513\transportation\Drawings\Plans\Cross Sections\Highway 51 Cross Sections.dwg

TYPE	YEAR	PROJECT NO.	SHEET NO.
R.O.W.	2012	STP-M-7900(29)	73
CONST.	2012	STP-M-7900(29)	74

TENNESSEE D.O.T.
DESIGN DIVISION

FILE NO.

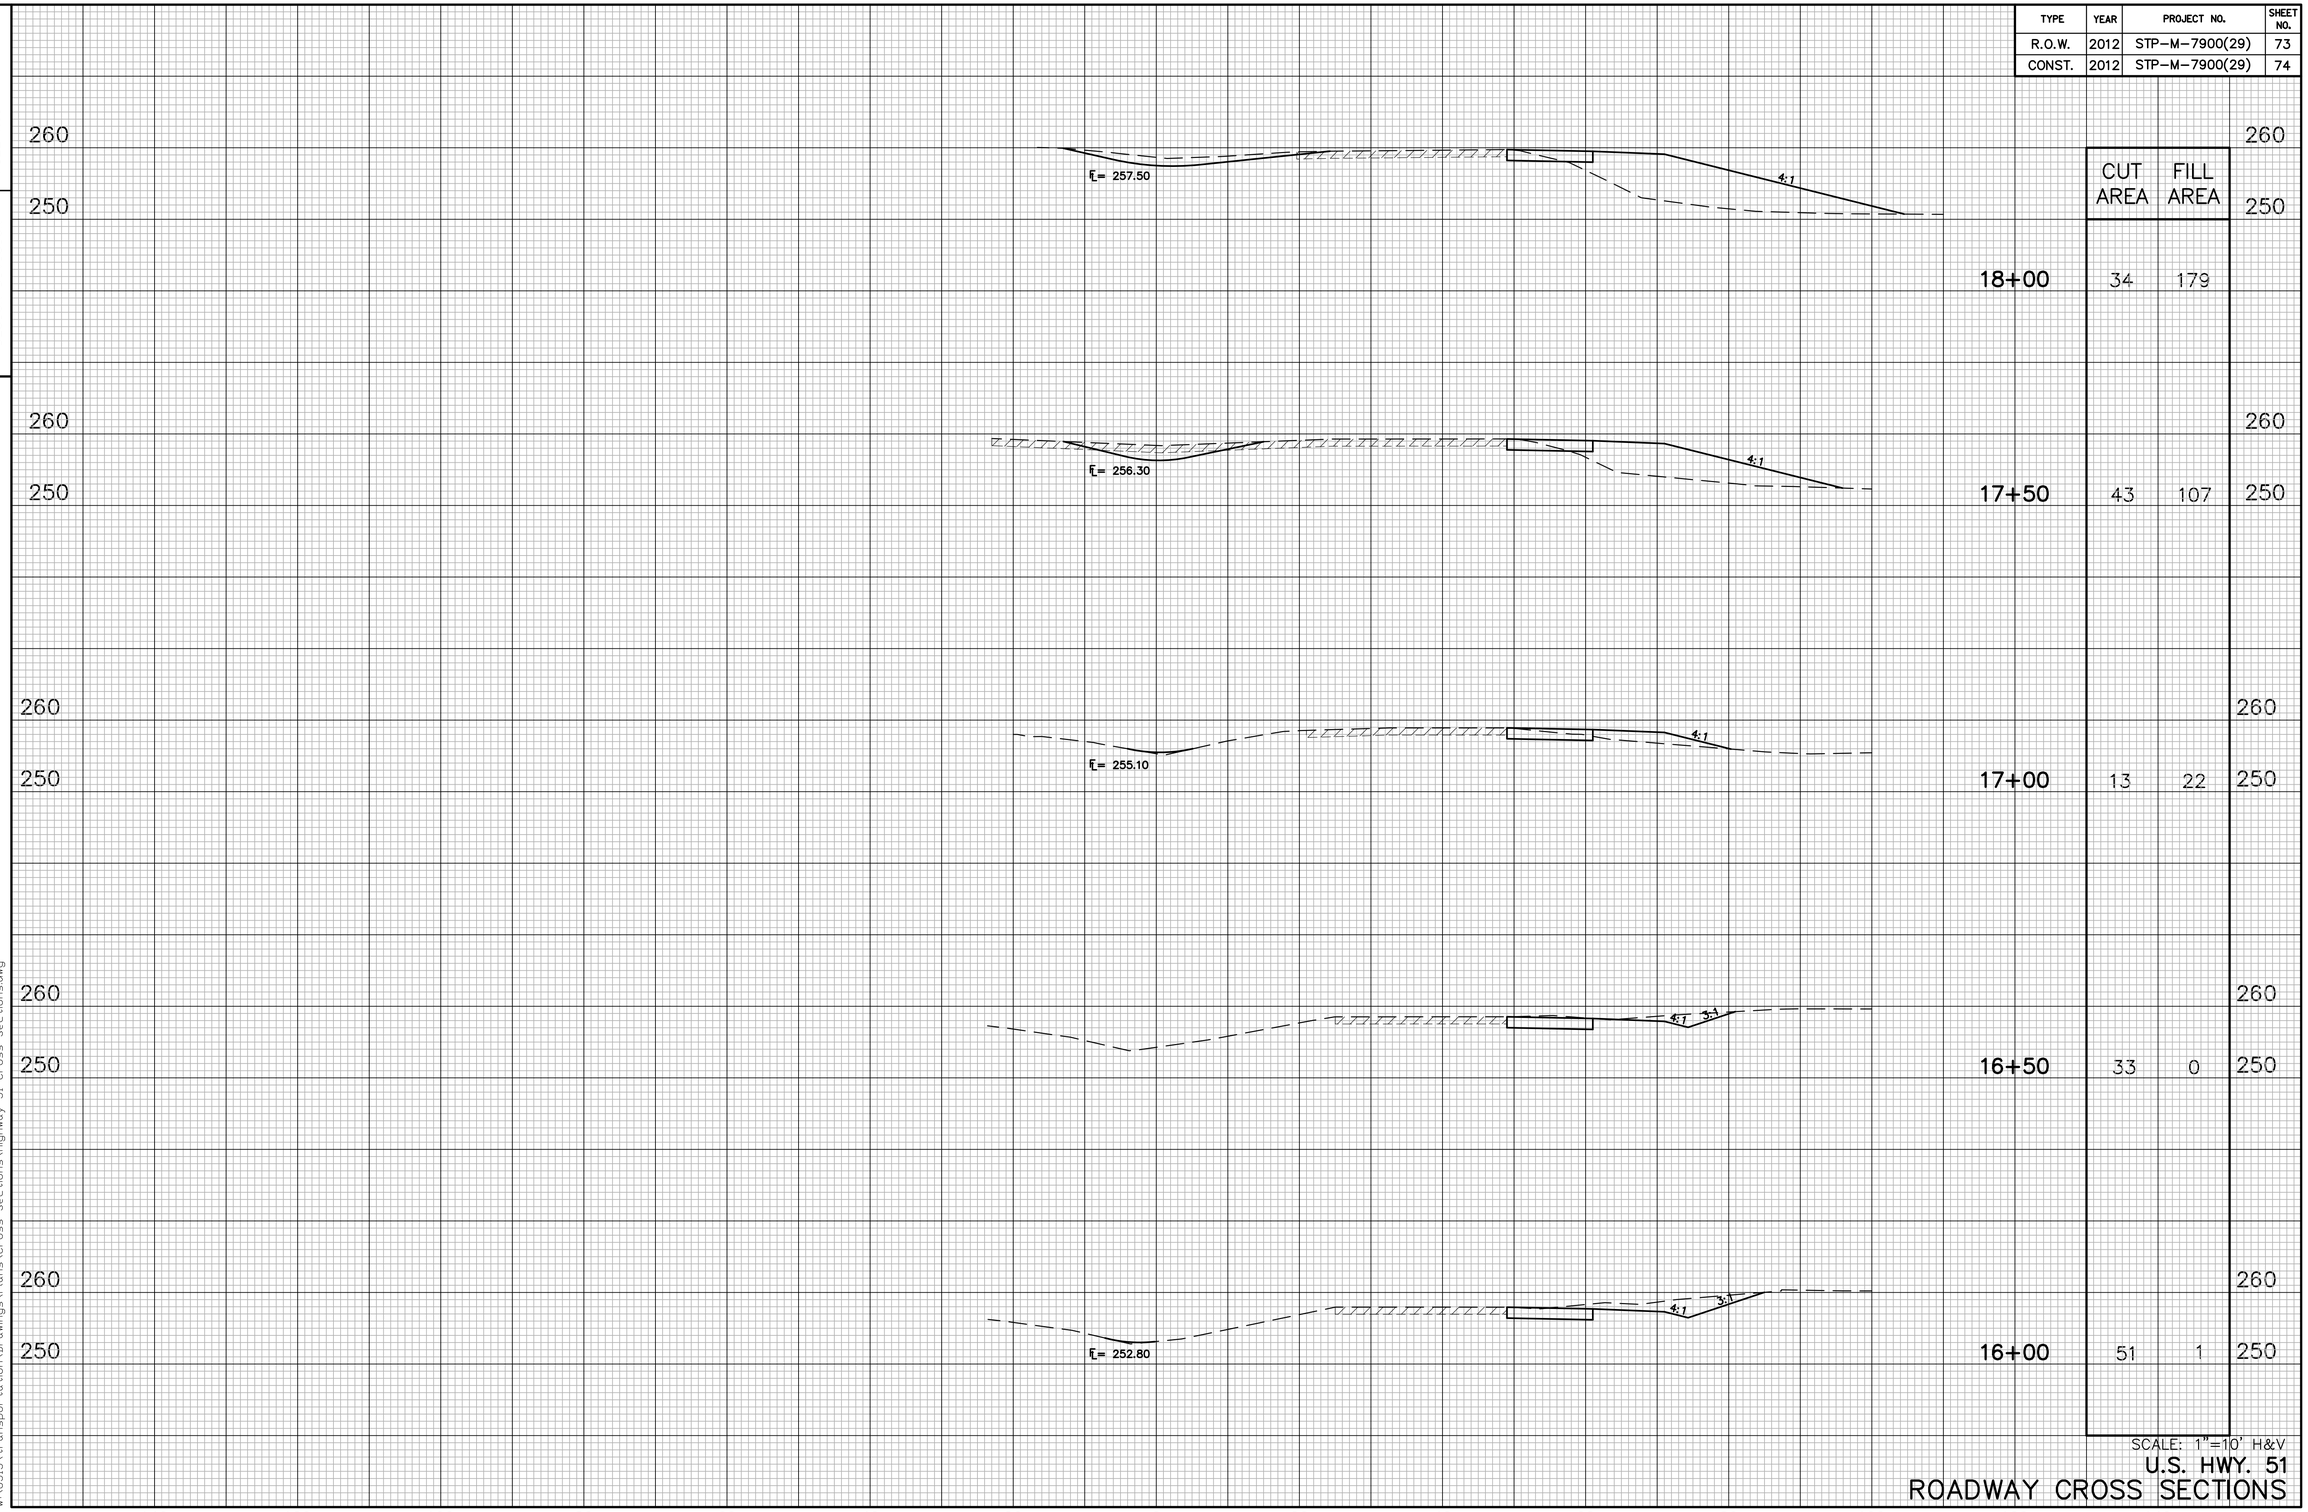

	CUT AREA	FILL AREA
18+00	34	179
17+50	43	107
17+00	13	22
16+50	33	0
16+00	51	1

SCALE: 1"=10' H&V

U.S. HWY. 51
ROADWAY CROSS SECTIONS

4/12/2013
W:\6513\transportation\Drawings\Plans\Cross Sections\Highway 51 Cross Sections.dwg

TENNESSEE D.O.T.
DESIGN DIVISION

FILE NO.

TYPE	YEAR	PROJECT NO.	SHEET NO.
R.O.W.	2012	STP-M-7900(29)	74
CONST.	2012	STP-M-7900(29)	75

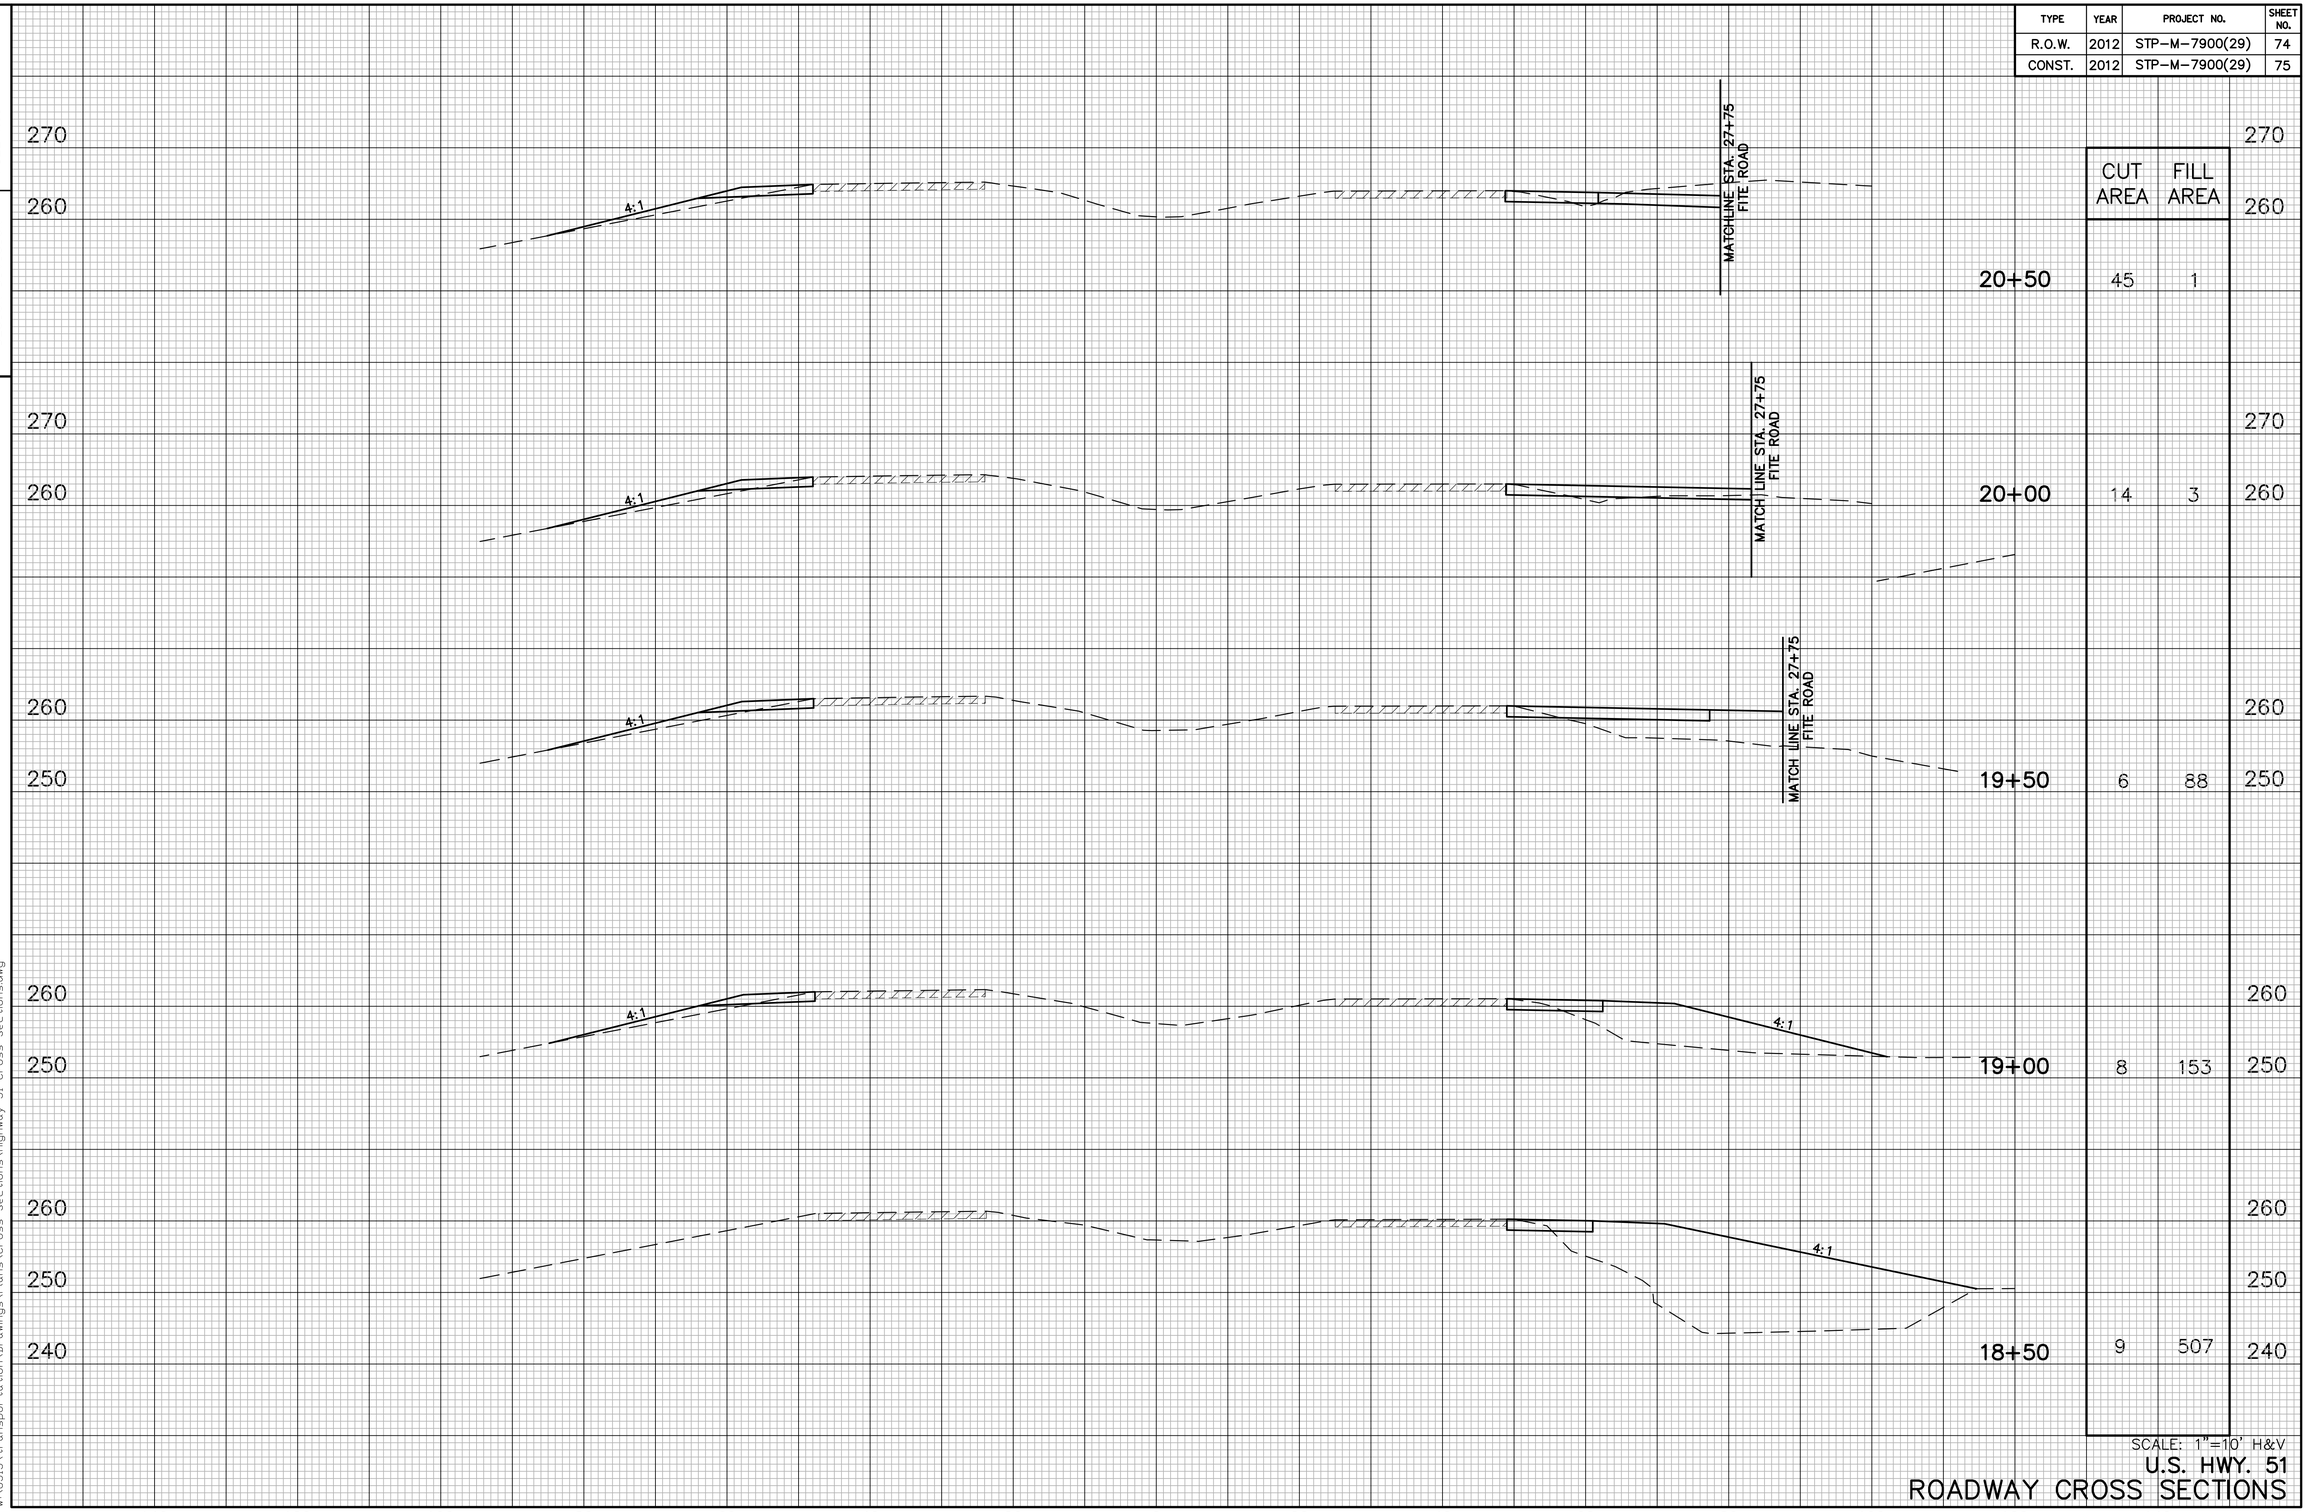

	CUT AREA	FILL AREA
20+50	45	1
20+00	14	3
19+50	6	88
19+00	8	153
18+50	9	507

SCALE: 1"=10' H&V

U.S. HWY. 51

ROADWAY CROSS SECTIONS

4/12/2013
W:\6513\transportation\Drawings\Plans\Cross Sections\Highway 51 Cross Sections.dwg

TYPE	YEAR	PROJECT NO.	SHEET NO.
R.O.W.	2012	STP-M-7900(29)	75
CONST.	2012	STP-M-7900(29)	76

TENNESSEE D.O.T.
DESIGN DIVISION

FILE NO.

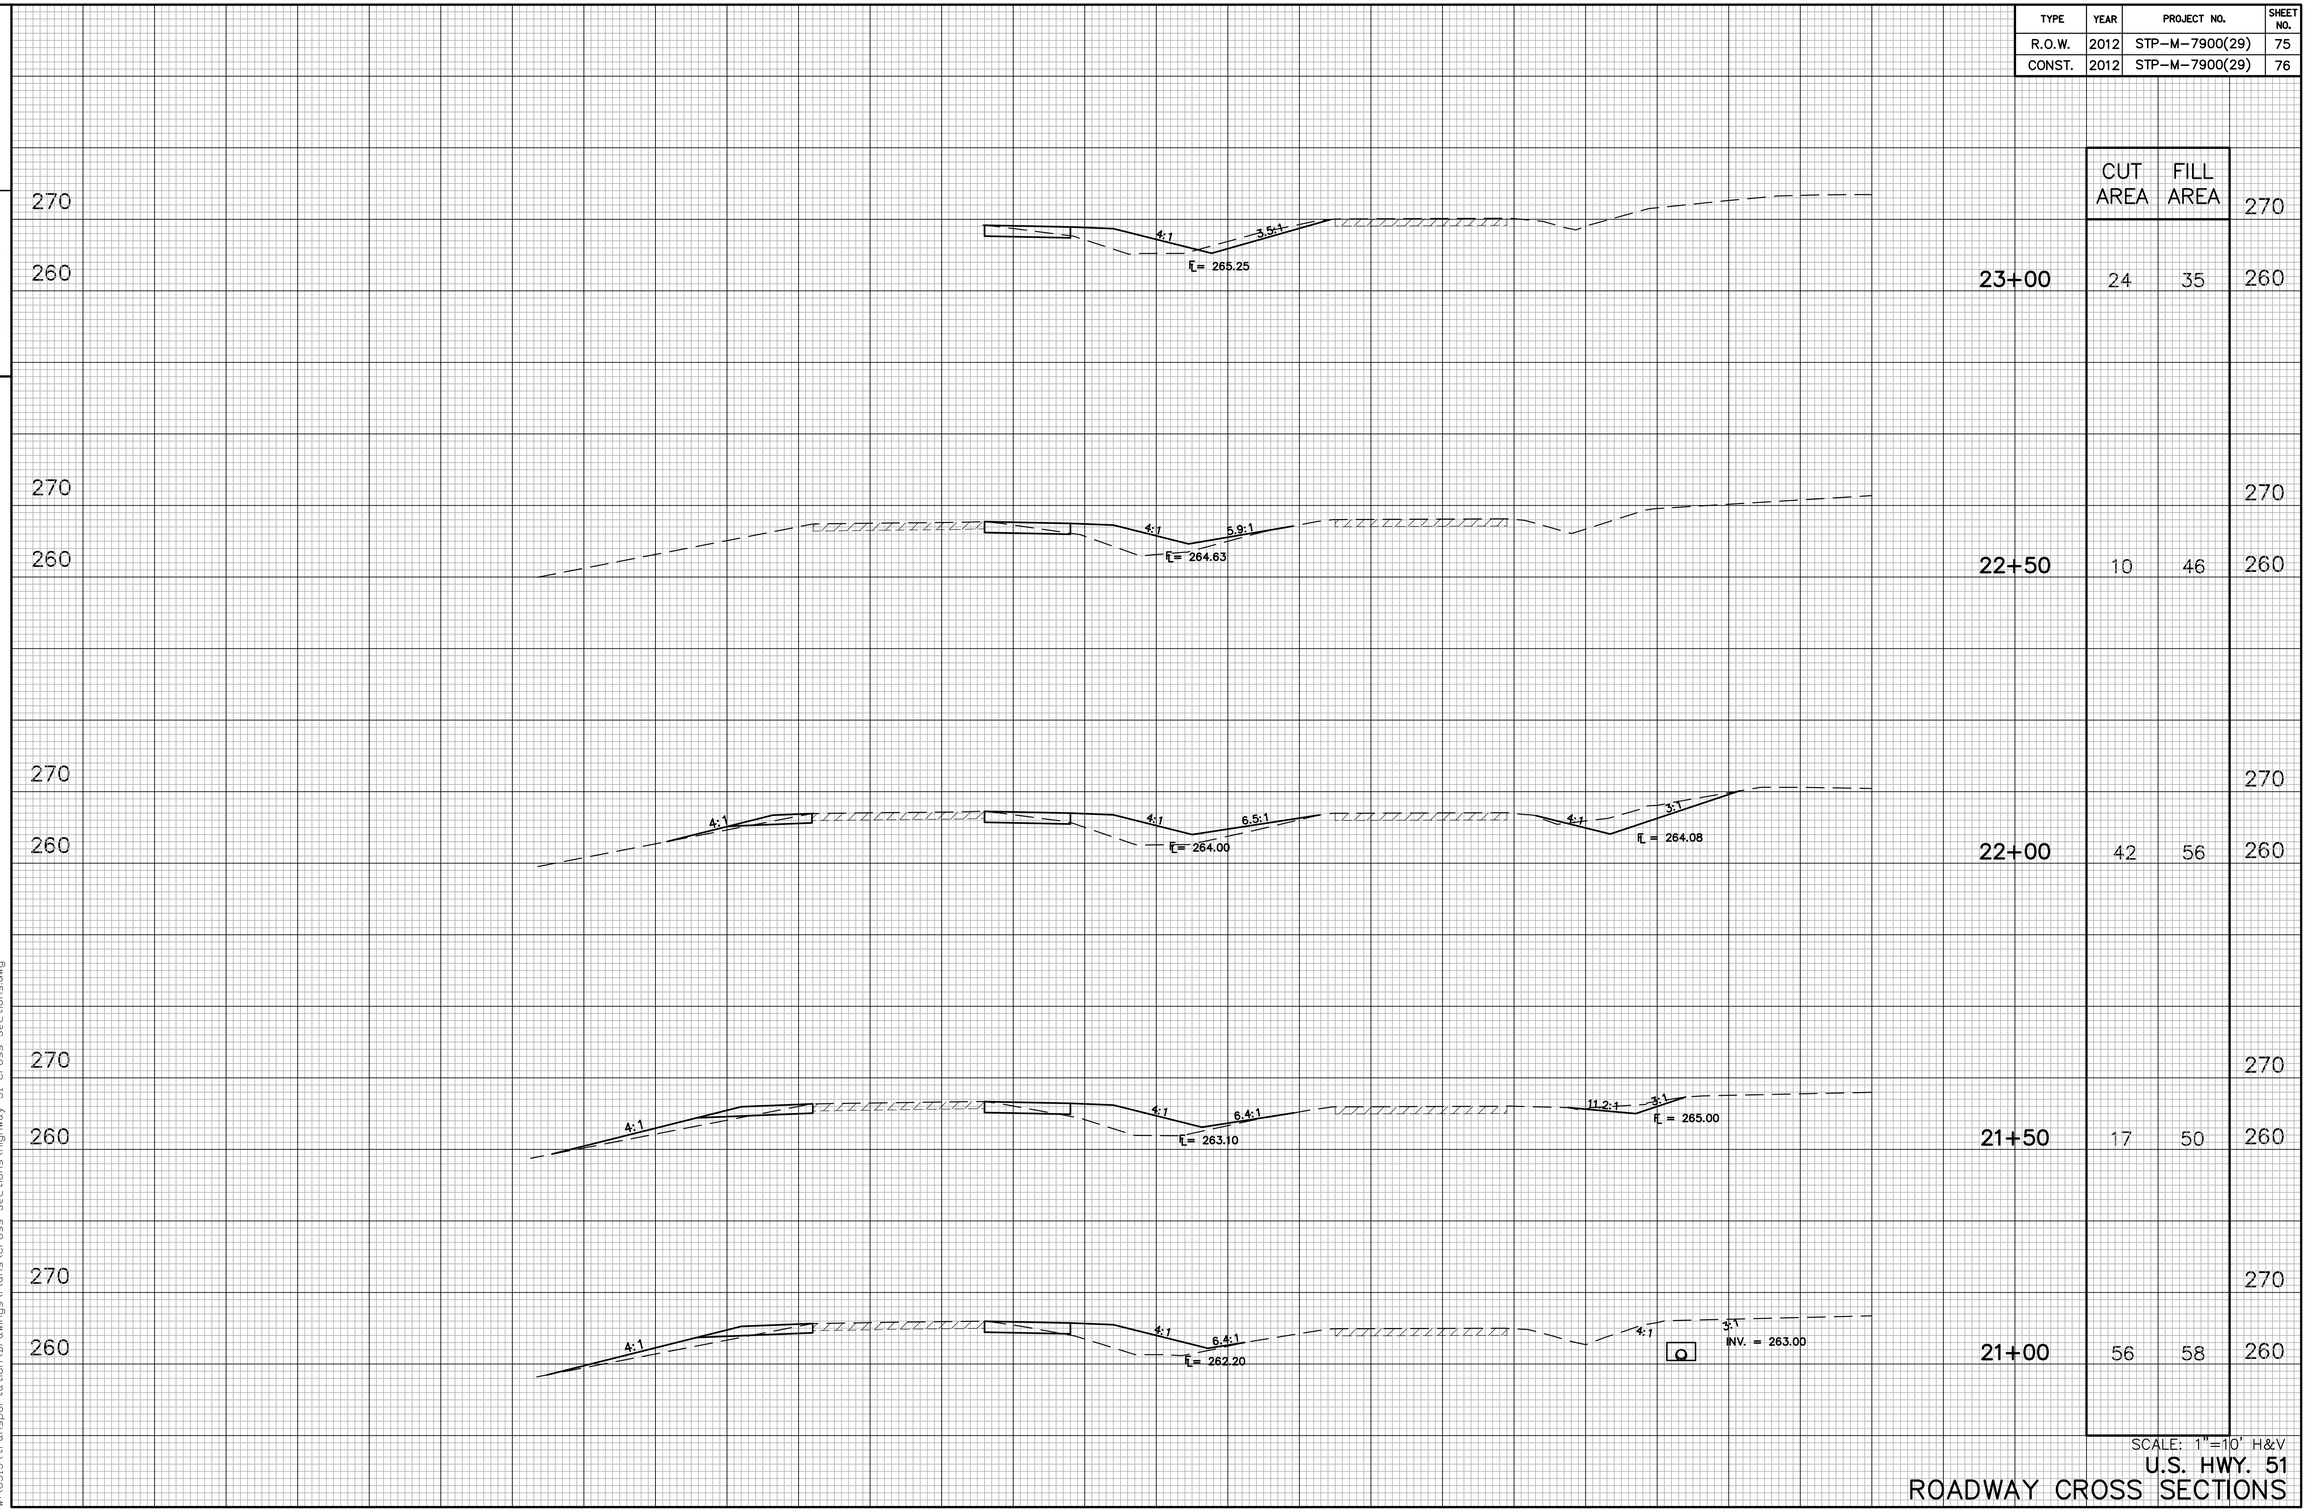

SCALE: 1"=10' H&V

U.S. HWY. 51
ROADWAY CROSS SECTIONS

4/12/2013
W:\6513\transportation\Drawings\Plans\Cross Sections\Highway 51 Cross Sections.dwg

TYPE	YEAR	PROJECT NO.	SHEET NO.
R.O.W.	2012	STP-M-7900(29)	76
CONST.	2012	STP-M-7900(29)	77

TENNESSEE D.O.T.
DESIGN DIVISION

FILE NO.

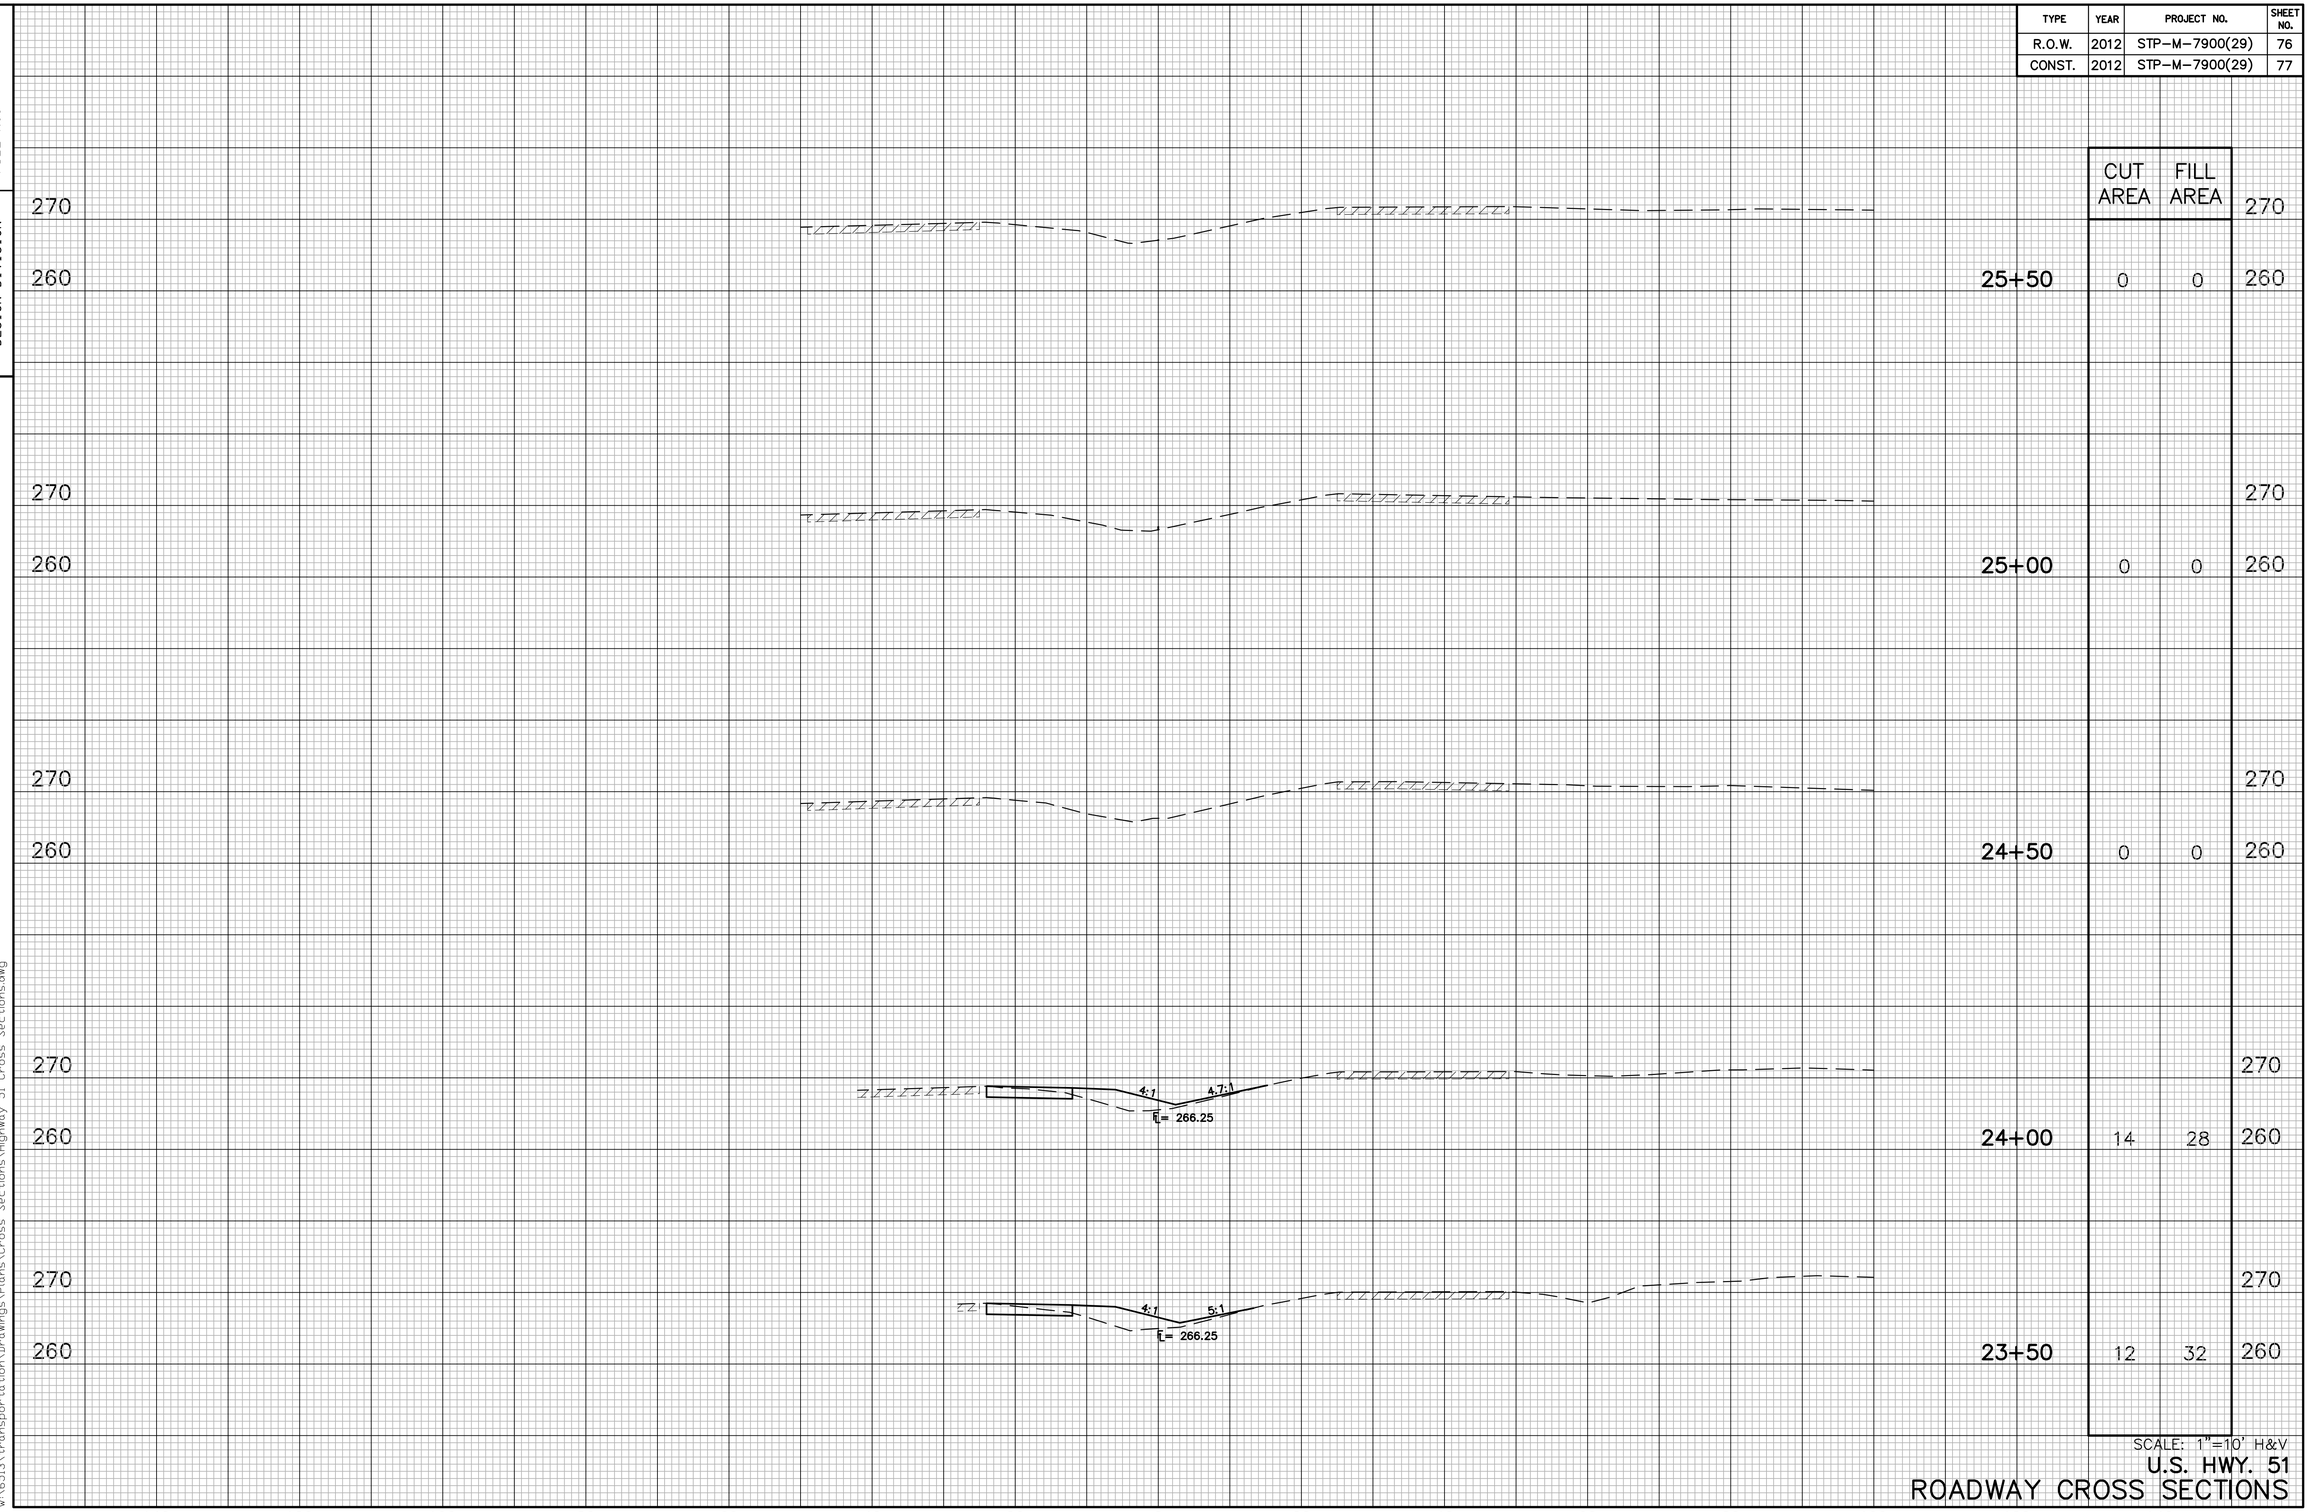

	CUT AREA	FILL AREA	
25+50	0	0	270 / 260
25+00	0	0	270 / 260
24+50	0	0	270 / 260
24+00	14	28	270 / 260
23+50	12	32	270 / 260

SCALE: 1"=10' H&V

U.S. HWY. 51
ROADWAY CROSS SECTIONS

4/12/2013
W:\6513\transportation\Drawings\Plans\Cross Sections\Highway 51 Cross Sections.dwg

TYPE	YEAR	PROJECT NO.	SHEET NO.
R.O.W.	2012	STP-M-7900(29)	77
CONST.	2012	STP-M-7900(29)	78

TENNESSEE D.O.T.
DESIGN DIVISION

FILE NO.

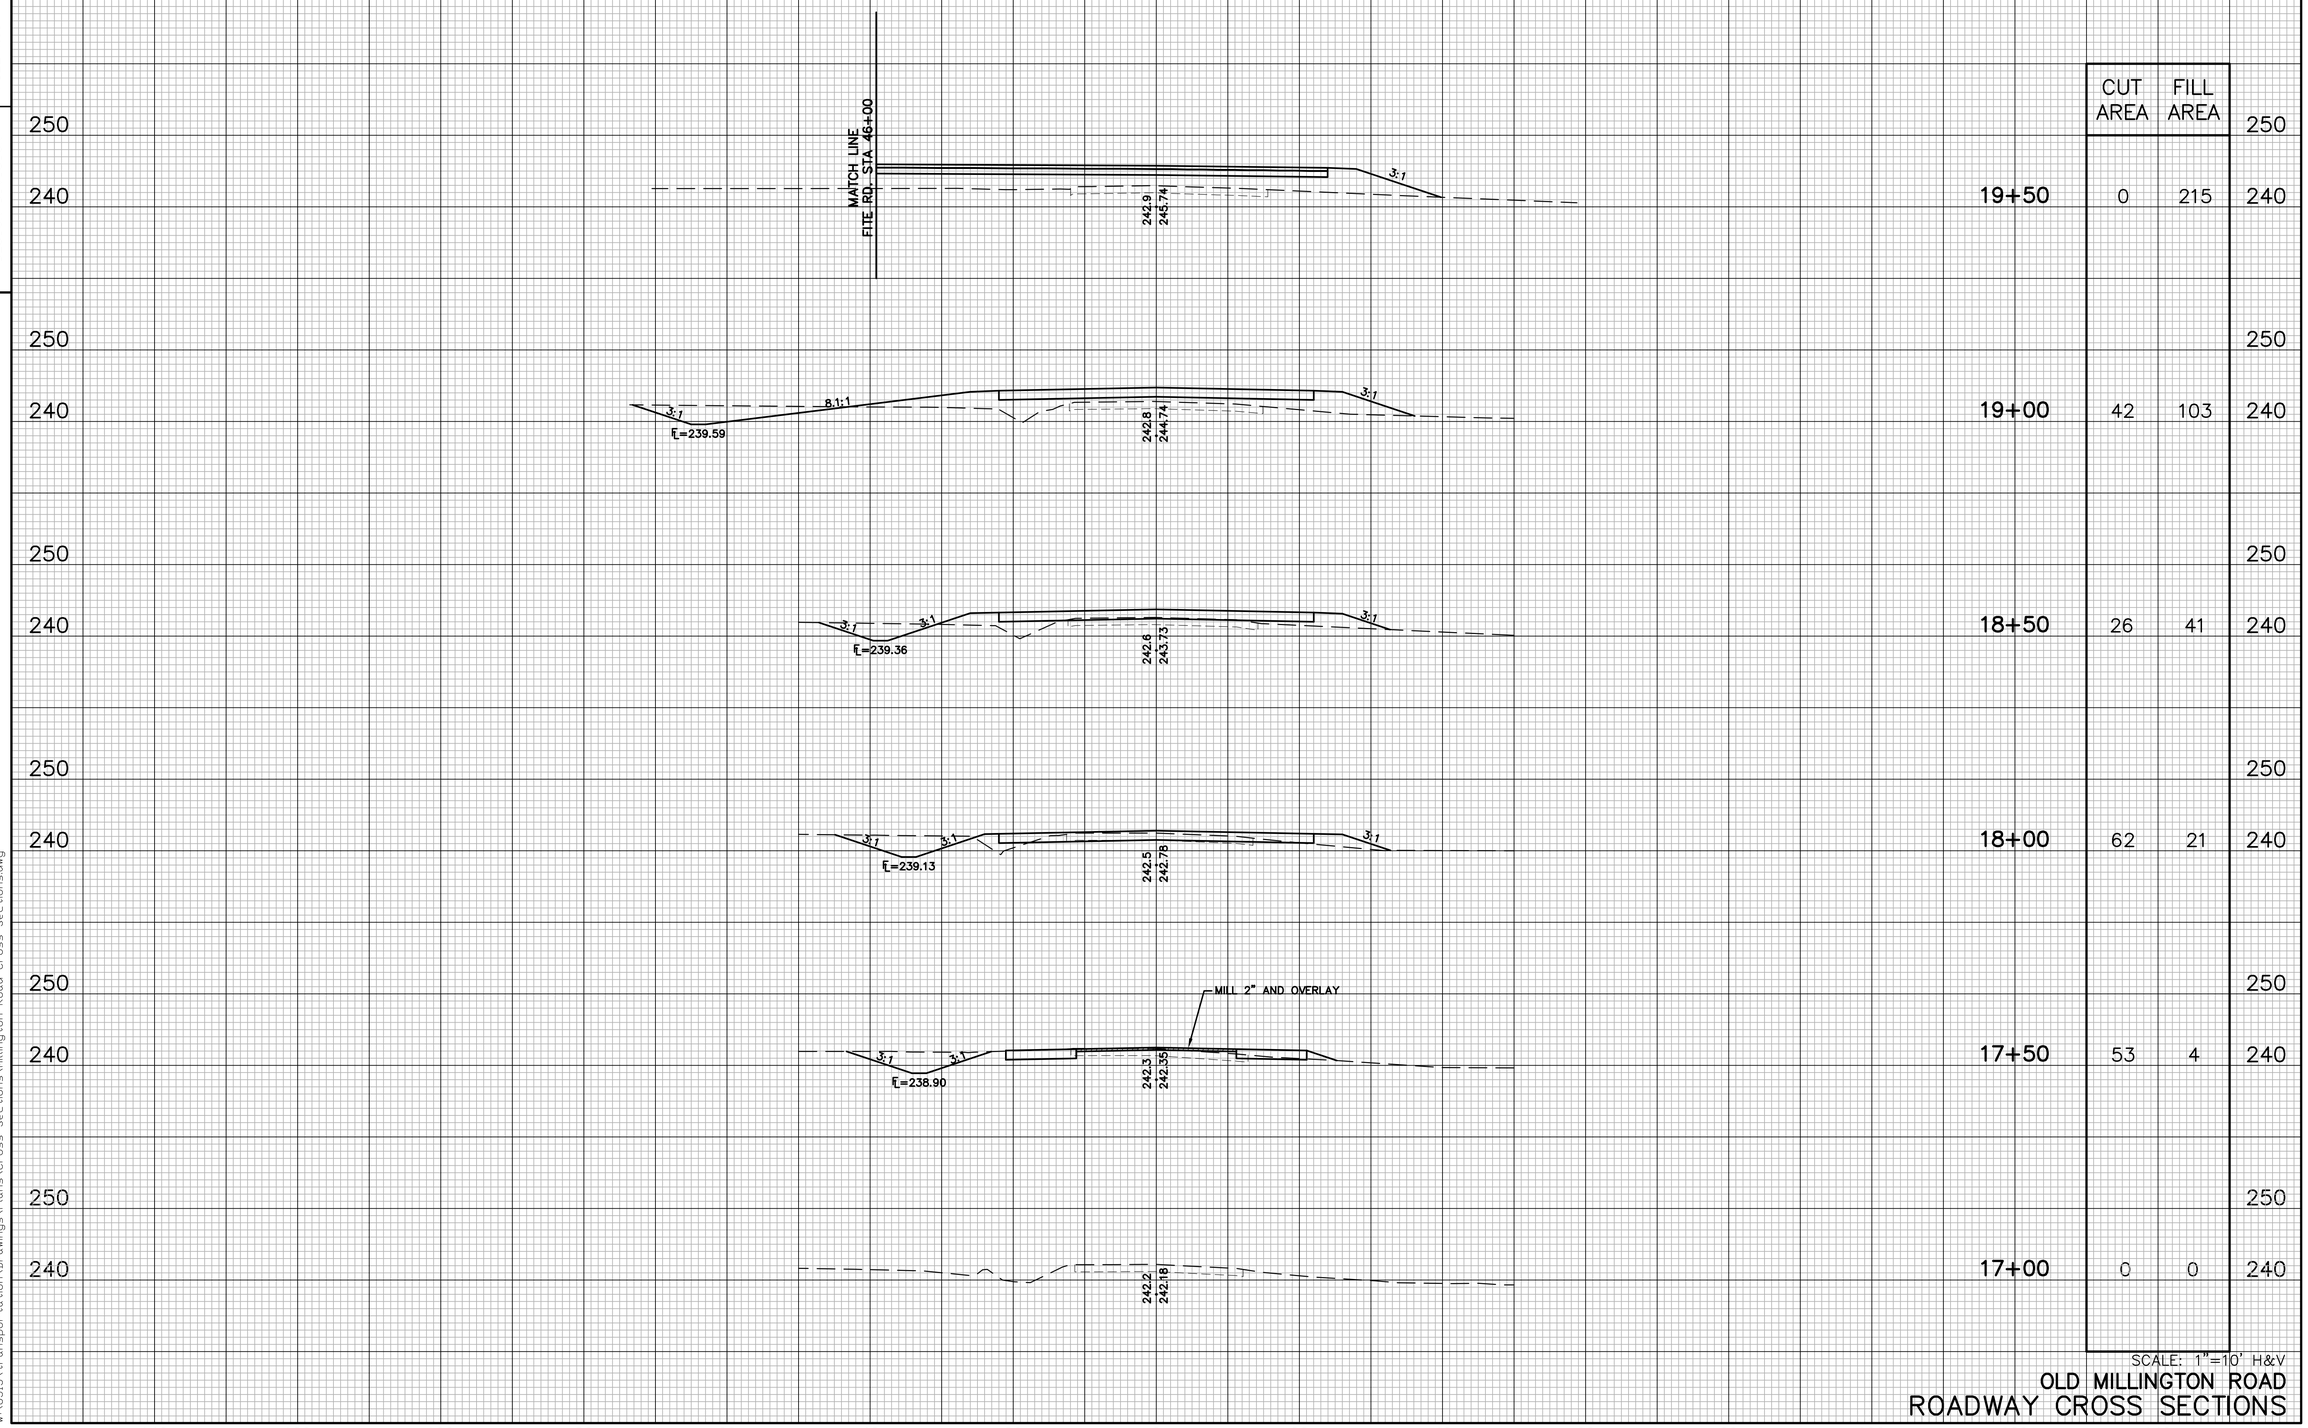

	CUT AREA	FILL AREA
19+50	0	215
19+00	42	103
18+50	26	41
18+00	62	21
17+50	53	4
17+00	0	0

SCALE: 1"=10' H&V

OLD MILLINGTON ROAD
ROADWAY CROSS SECTIONS

4/12/2013
W:\6513\transportation\Drawings\Plans\Cross Sections\Millington Road Cross Sections.dwg

TYPE	YEAR	PROJECT NO.	SHEET NO.
R.O.W.	2012	STP-M-7900(29)	78
CONST.	2012	STP-M-7900(29)	79

TENNESSEE D.O.T.
DESIGN DIVISION

FILE NO.

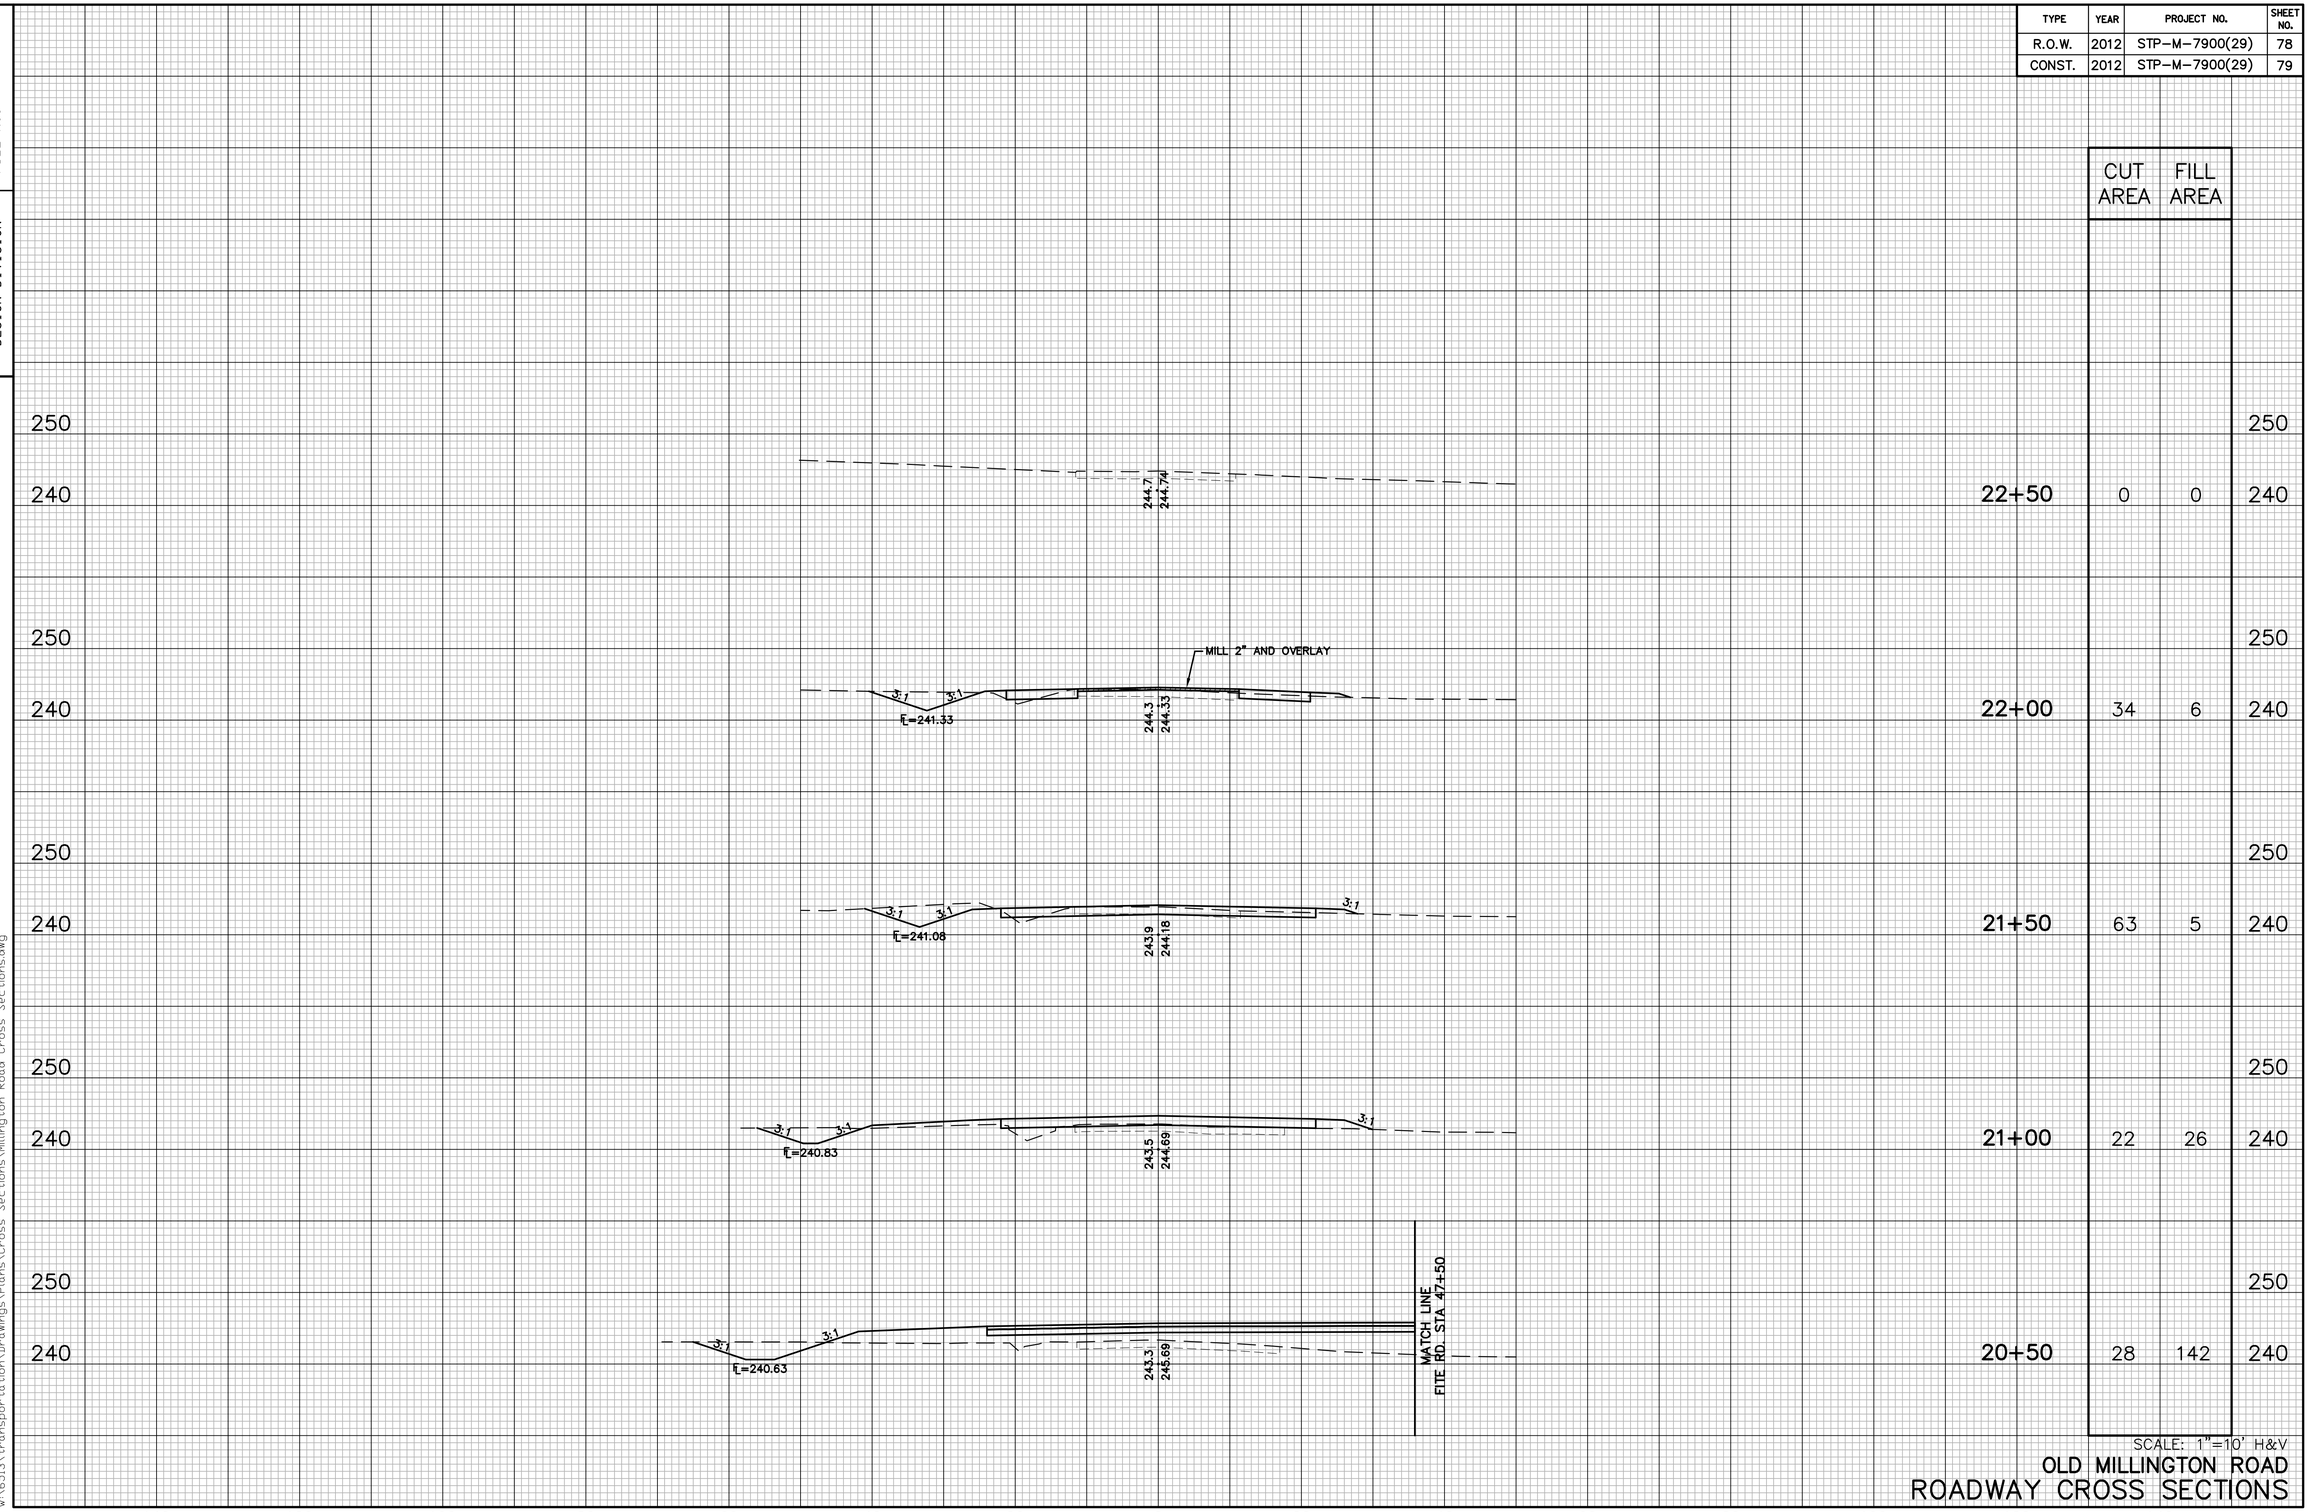

	CUT AREA	FILL AREA	
22+50	0	0	240
22+00	34	6	240
21+50	63	5	240
21+00	22	26	240
20+50	28	142	240

SCALE: 1"=10' H&V

OLD MILLINGTON ROAD
ROADWAY CROSS SECTIONS

4/12/2013
W:\6513\transportation\Drawings\Plans\Cross Sections\Millington Road Cross Sections.dwg

TENNESSEE D.O.T.
DESIGN DIVISION

FILE NO.

TYPE	YEAR	PROJECT NO.	SHEET NO.
R.O.W.	2012	STP-M-7900(29)	79
CONST.	2012	STP-M-7900(29)	80

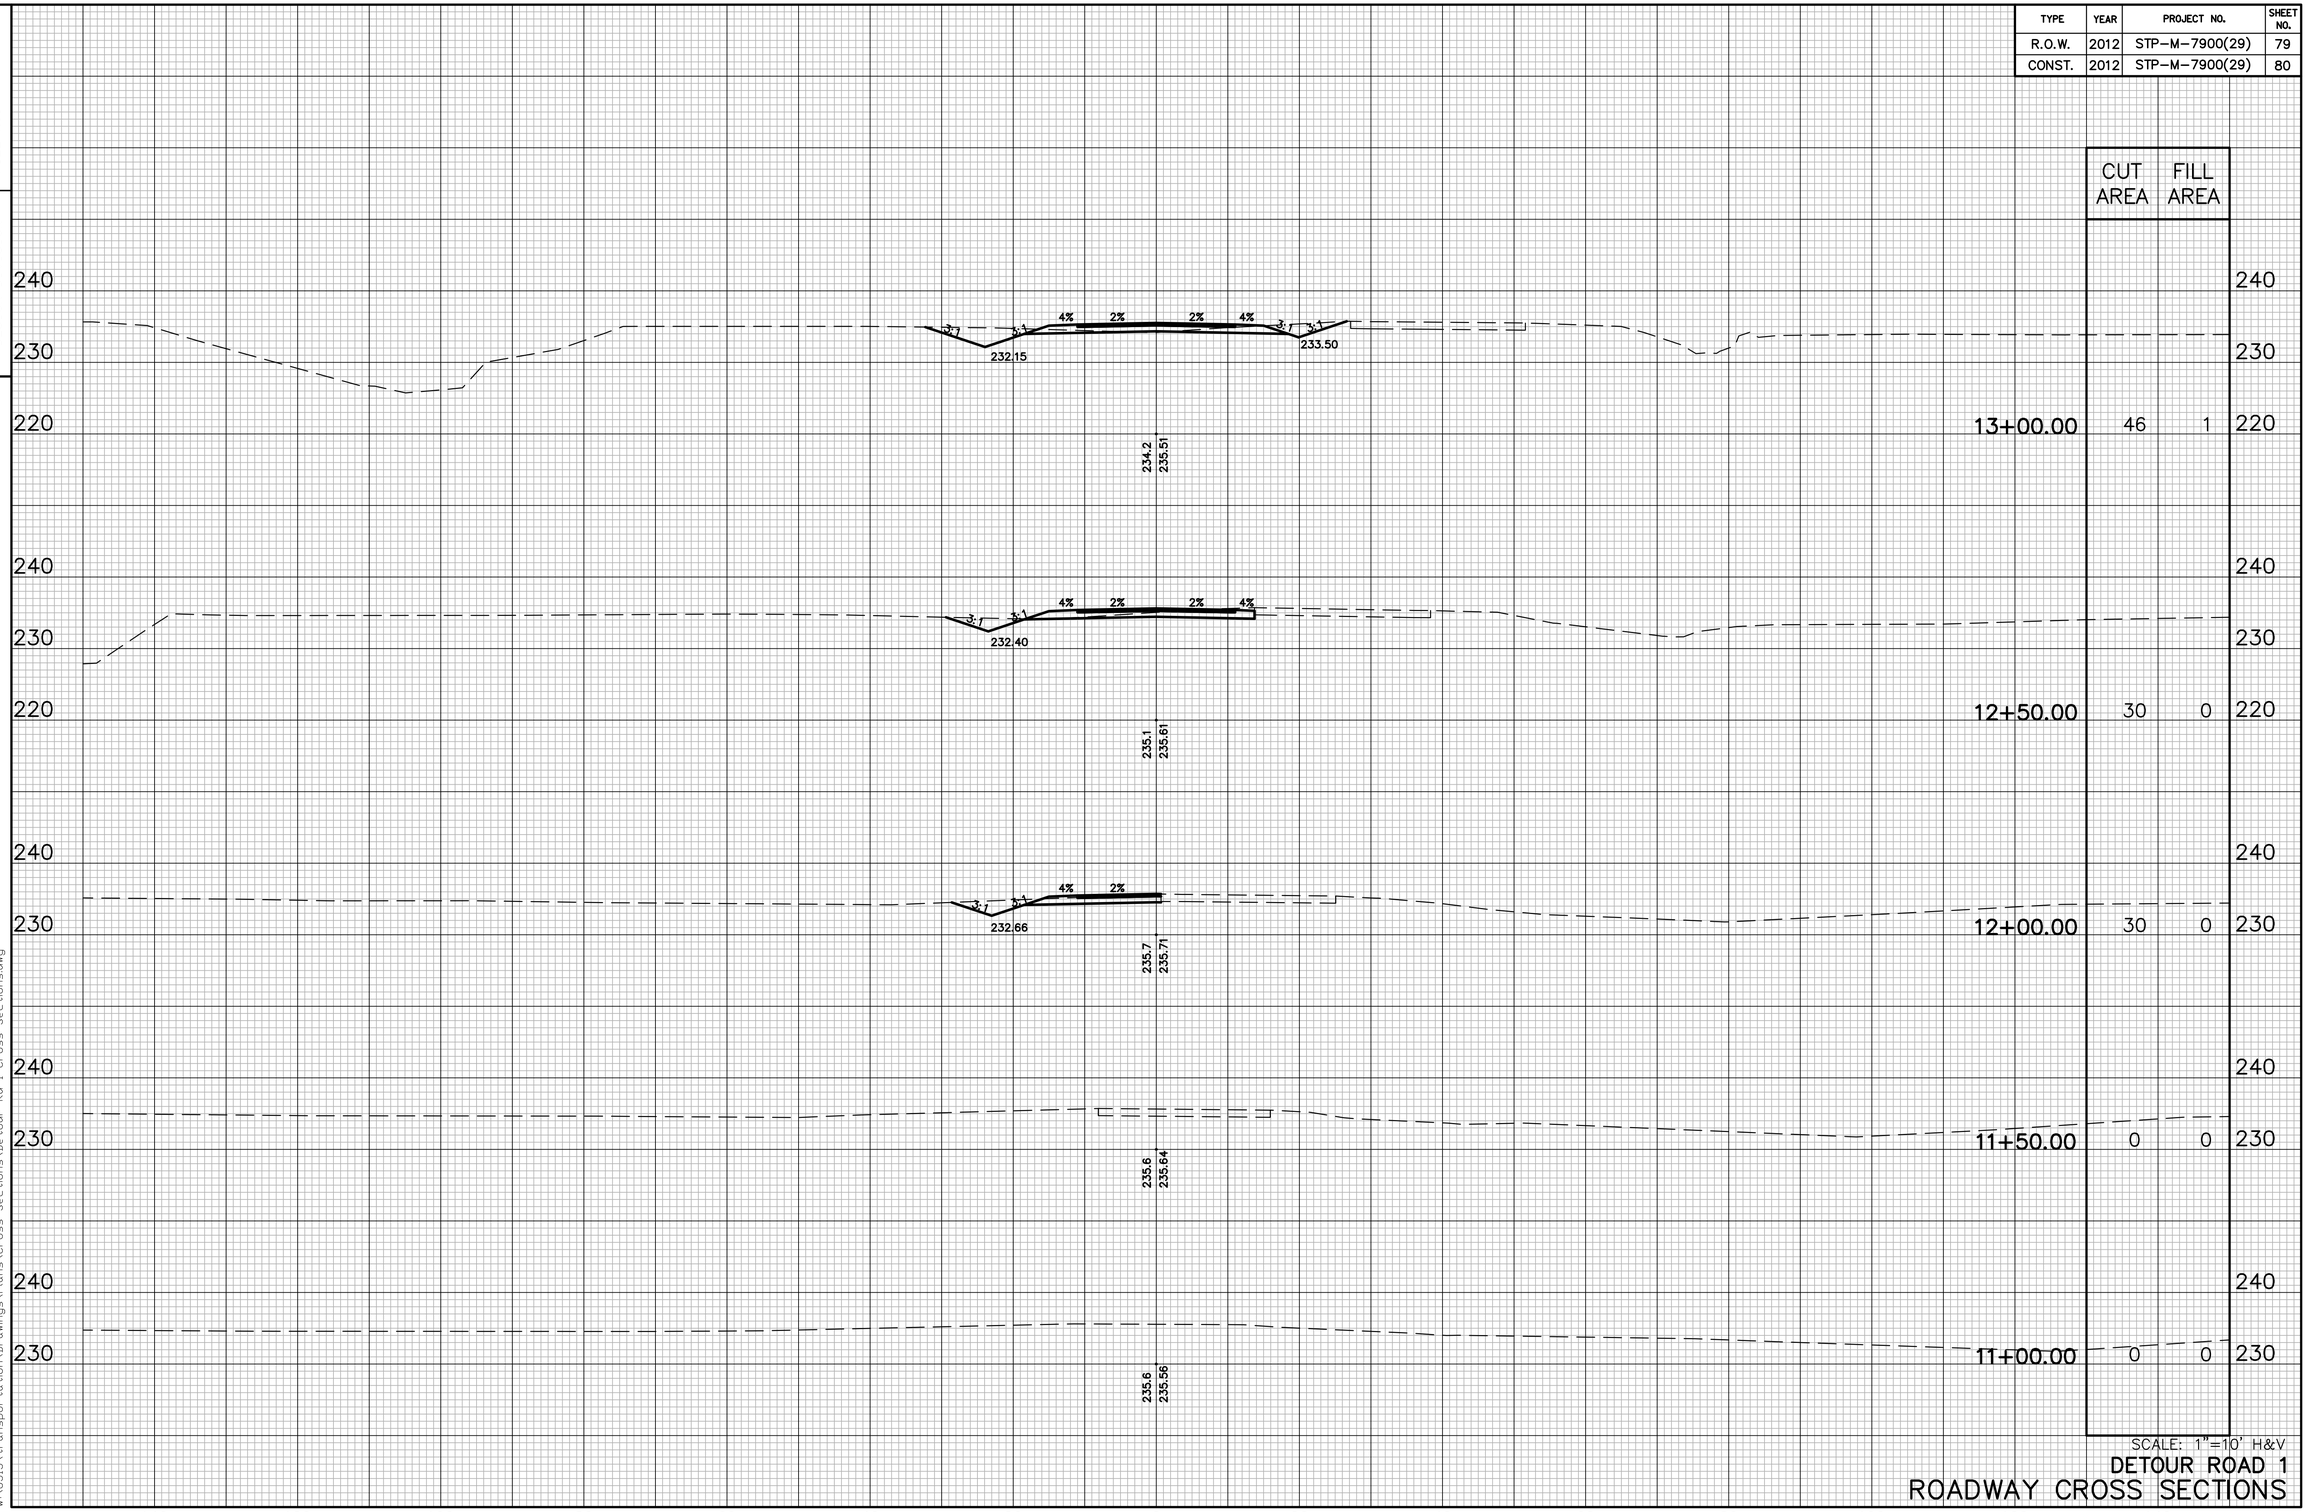

	CUT AREA	FILL AREA
13+00.00	46	1
12+50.00	30	0
12+00.00	30	0
11+50.00	0	0
11+00.00	0	0

SCALE: 1"=10' H&V

DETOUR ROAD 1
ROADWAY CROSS SECTIONS

4/12/2013
W:\6513\transportation\Drawings\Plans\Cross Sections\Detour Rd 1 Cross Sections.dwg

TYPE	YEAR	PROJECT NO.	SHEET NO.
R.O.W.	2012	STP-M-7900(29)	80
CONST.	2012	STP-M-7900(29)	81

TENNESSEE D.O.T.
DESIGN DIVISION

FILE NO.

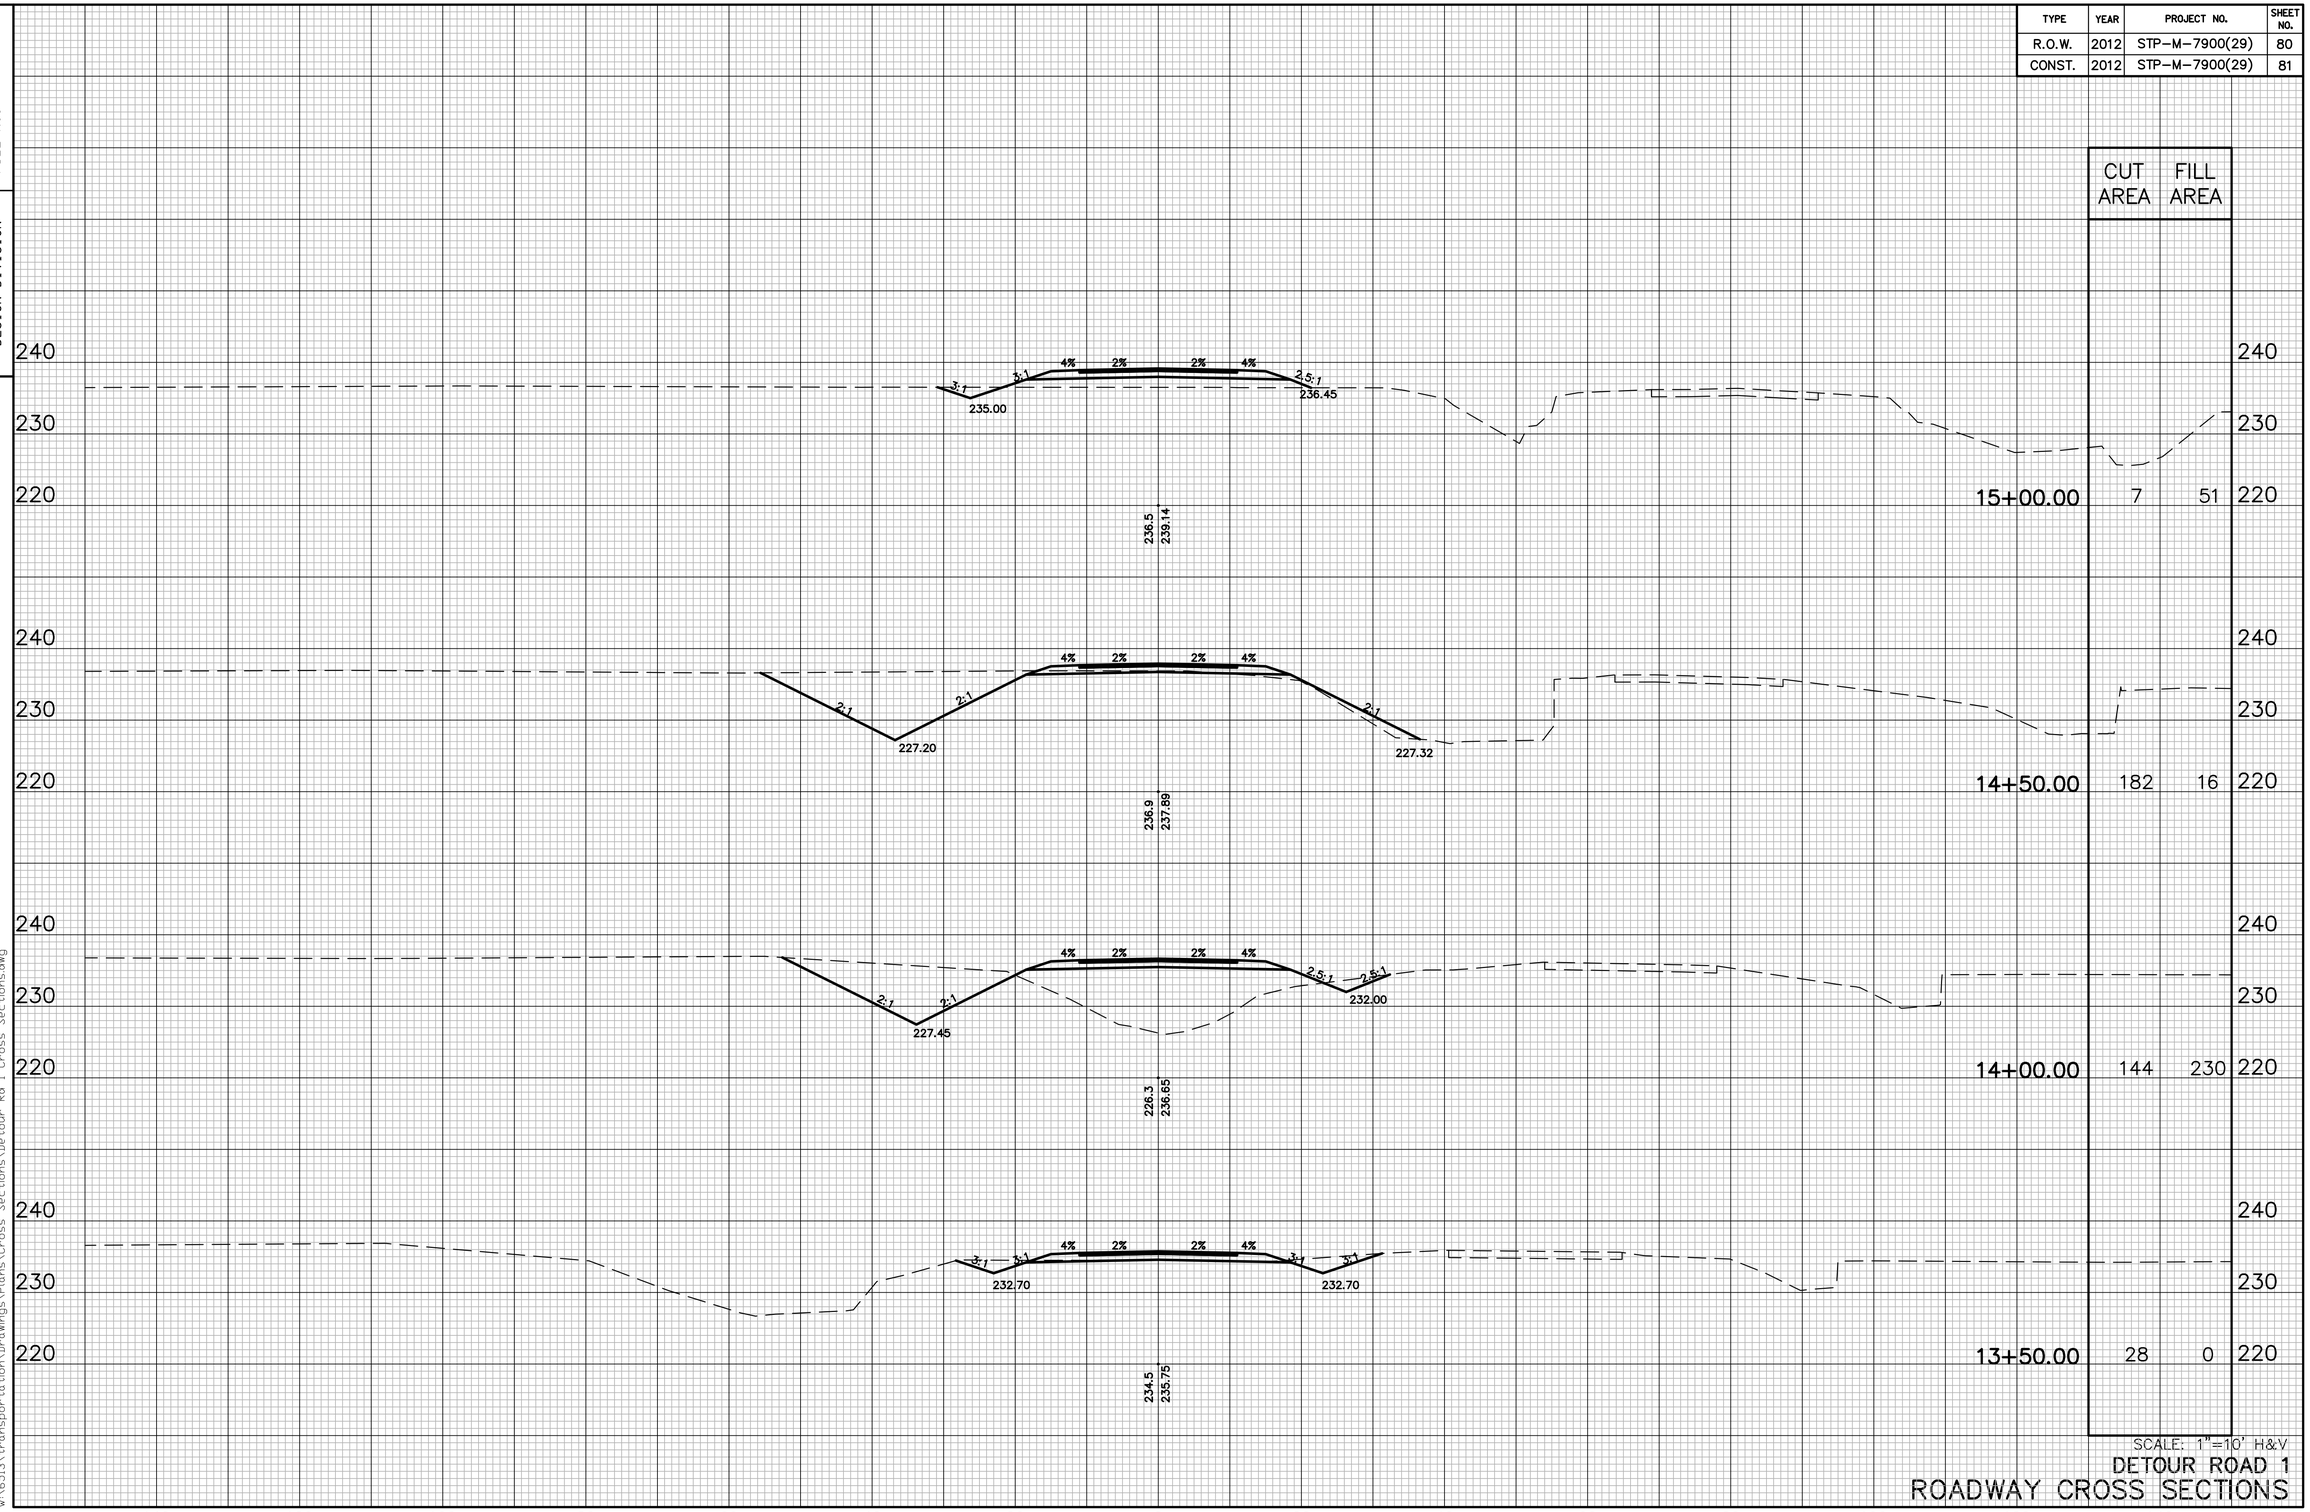

	CUT AREA	FILL AREA
15+00.00	7	51
14+50.00	182	16
14+00.00	144	230
13+50.00	28	0

SCALE: 1"=10' H&V

DETOUR ROAD 1
ROADWAY CROSS SECTIONS

4/12/2013
W:\6513\transportation\Drawings\Plans\Cross Sections\Detour Rd 1 Cross Sections.dwg

TENNESSEE D.O.T.
DESIGN DIVISION

FILE NO.

TYPE	YEAR	PROJECT NO.	SHEET NO.
R.O.W.	2012	STP-M-7900(29)	81
CONST.	2012	STP-M-7900(29)	82

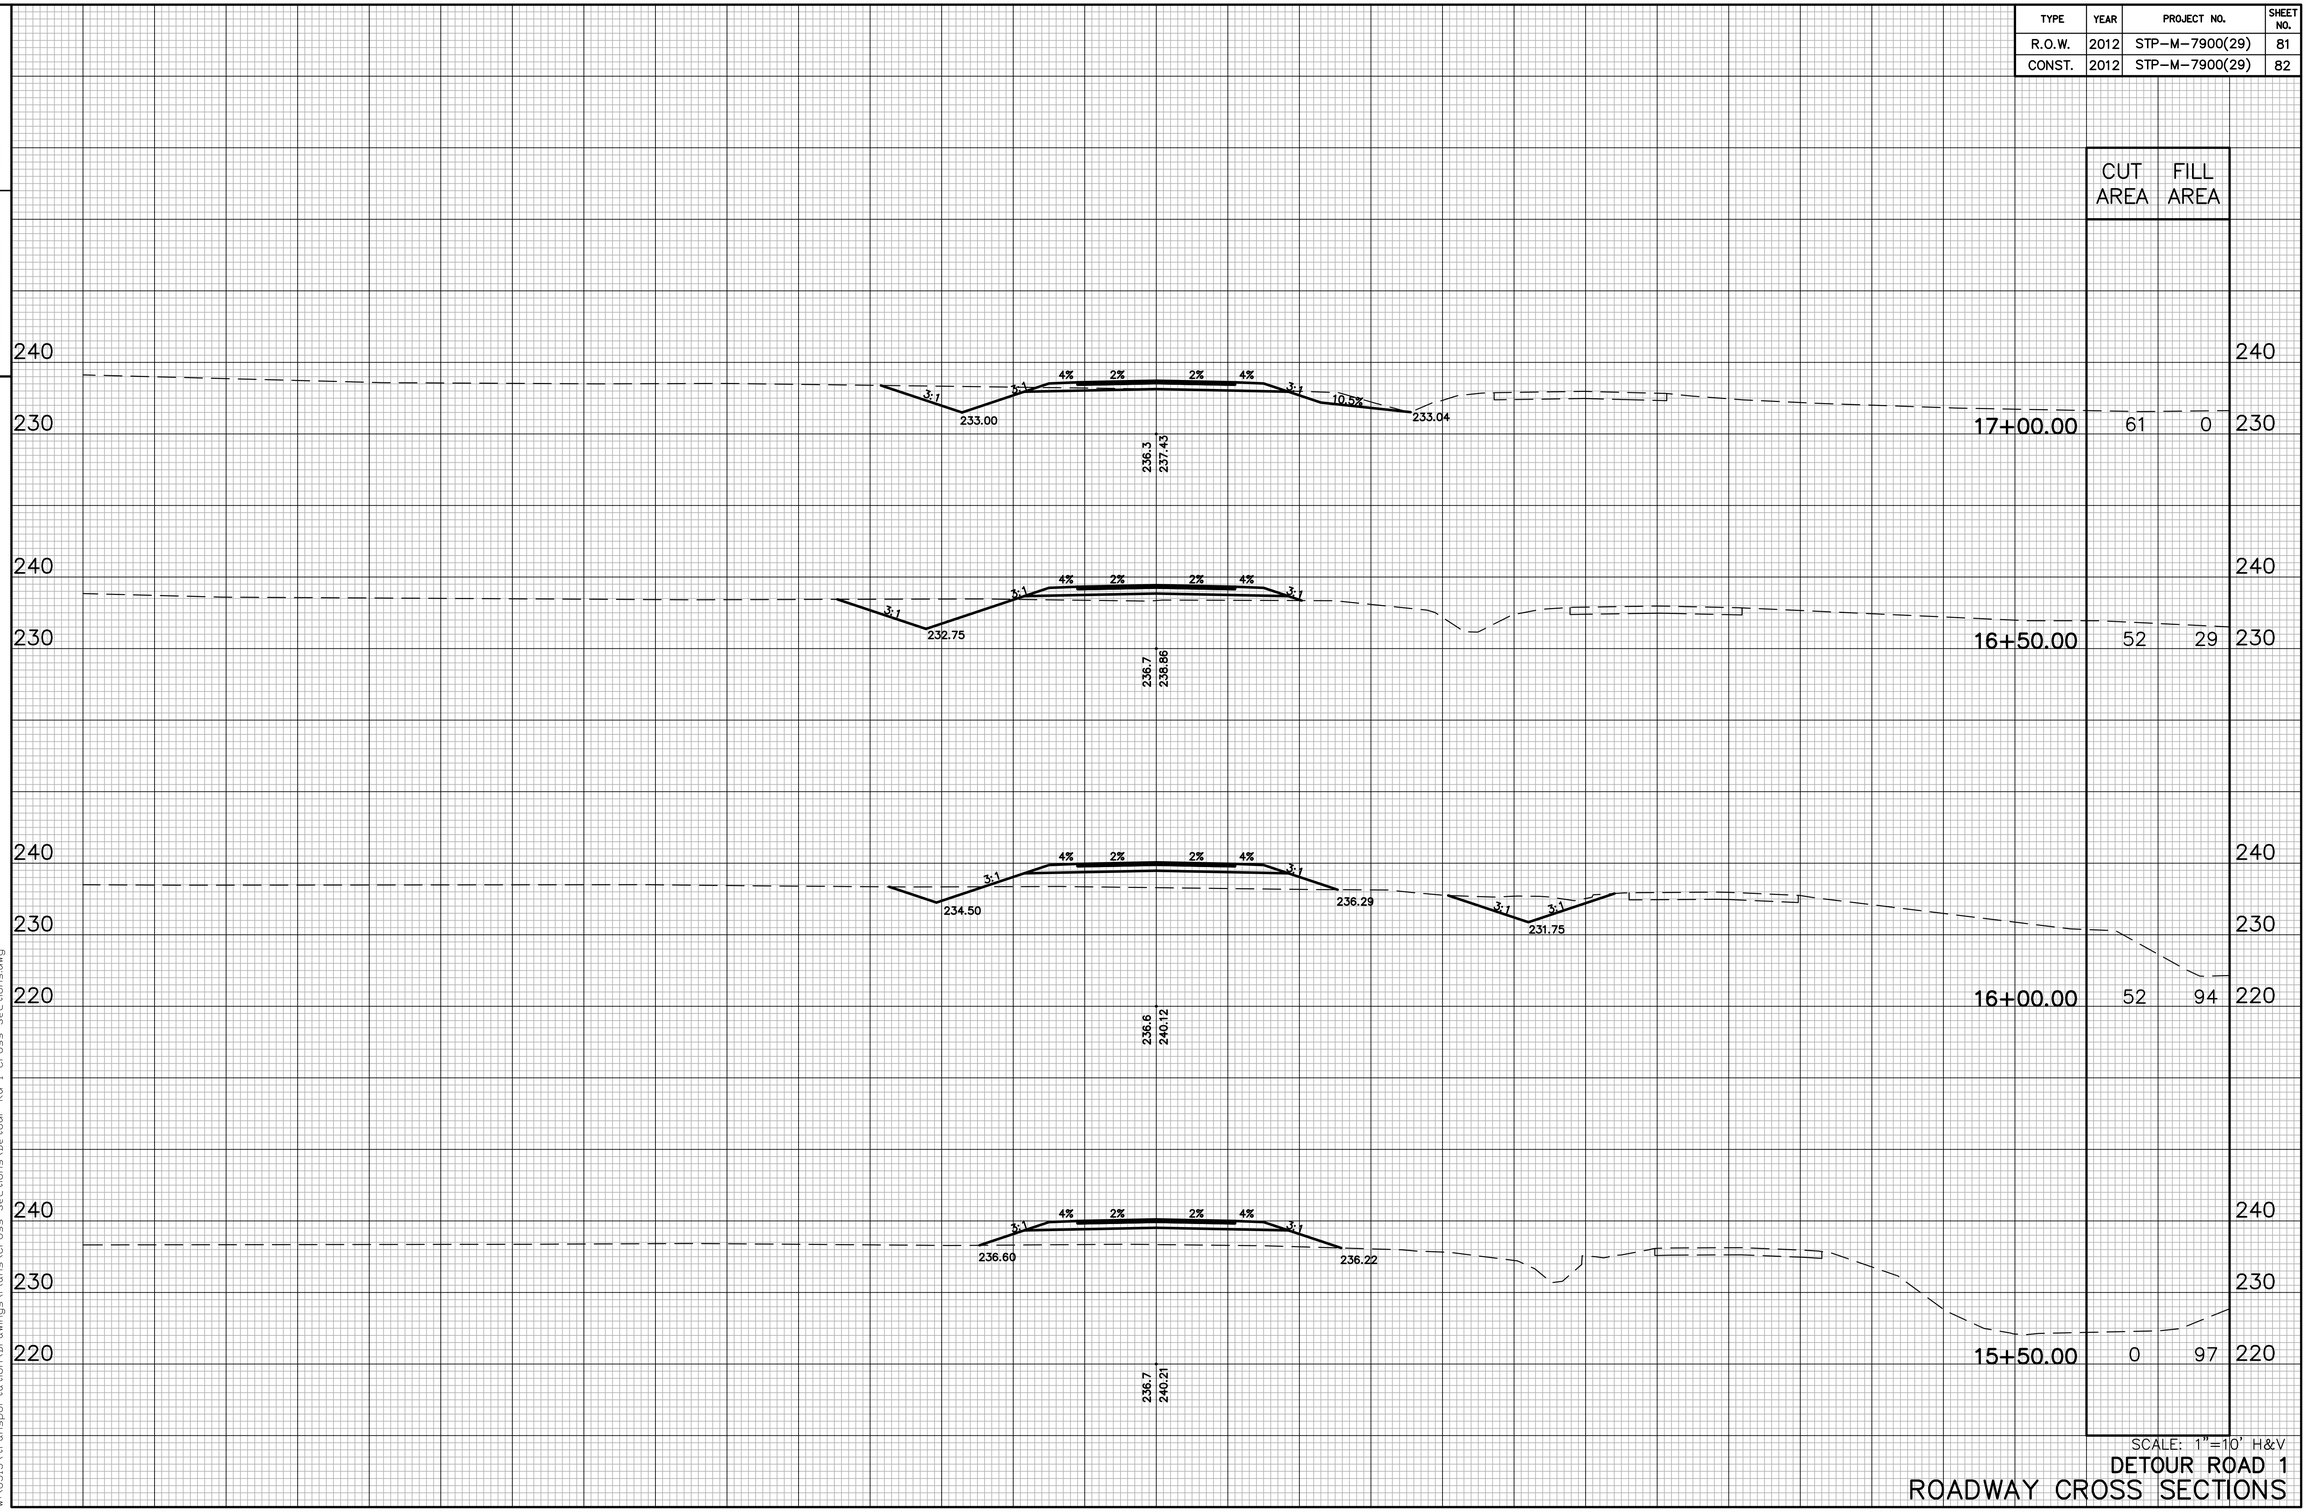

SCALE: 1"=10' H&V

DETOUR ROAD 1
ROADWAY CROSS SECTIONS

4/12/2013
W:\6513\transportation\Drawings\Plans\Cross Sections\Detour Rd 1 Cross Sections.dwg

TENNESSEE D.O.T.
DESIGN DIVISION

FILE NO.

TYPE	YEAR	PROJECT NO.	SHEET NO.
R.O.W.	2012	STP-M-7900(29)	82
CONST.	2012	STP-M-7900(29)	83

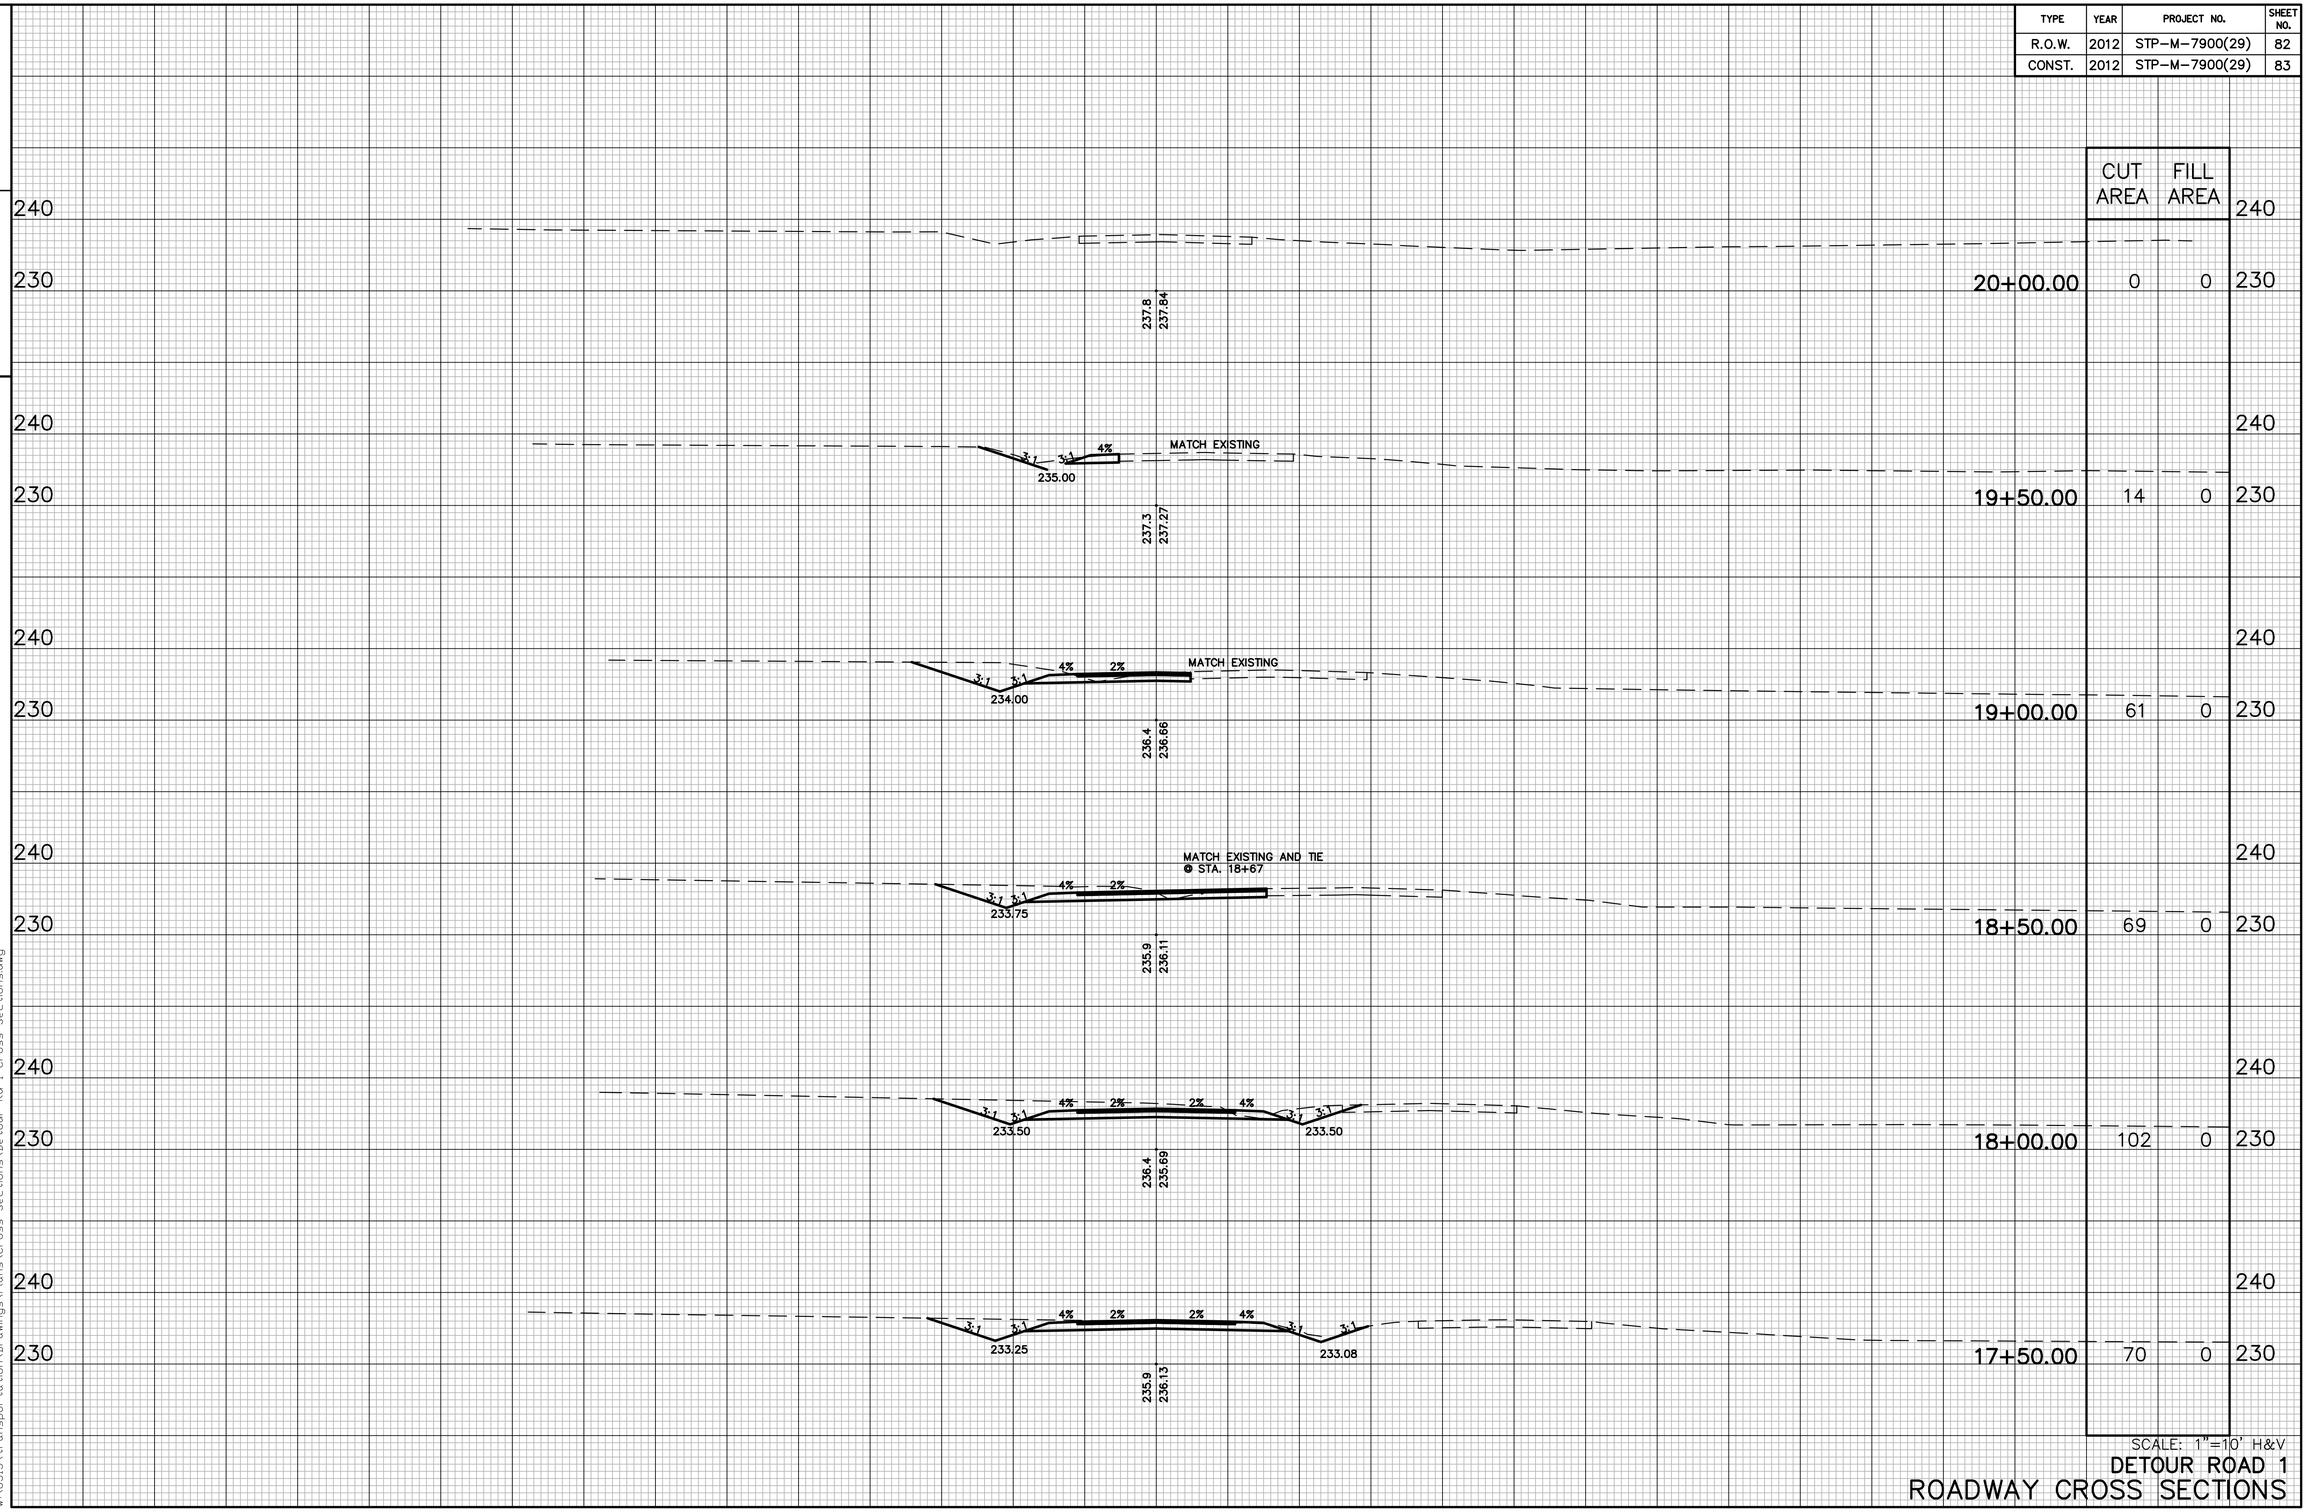

	CUT AREA	FILL AREA
20+00.00	0	0
19+50.00	14	0
19+00.00	61	0
18+50.00	69	0
18+00.00	102	0
17+50.00	70	0

SCALE: 1"=10' H&V

DETOUR ROAD 1
ROADWAY CROSS SECTIONS

4/12/2013
W:\6513\transportation\Drawings\Plans\Cross Sections\Detour Rd 1 Cross Sections.dwg

TENNESSEE D.O.T.
DESIGN DIVISION

FILE NO.

TYPE	YEAR	PROJECT NO.	SHEET NO.
R.O.W.	2012	STP-M-7900(29)	84
CONST.	2012	STP-M-7900(29)	84

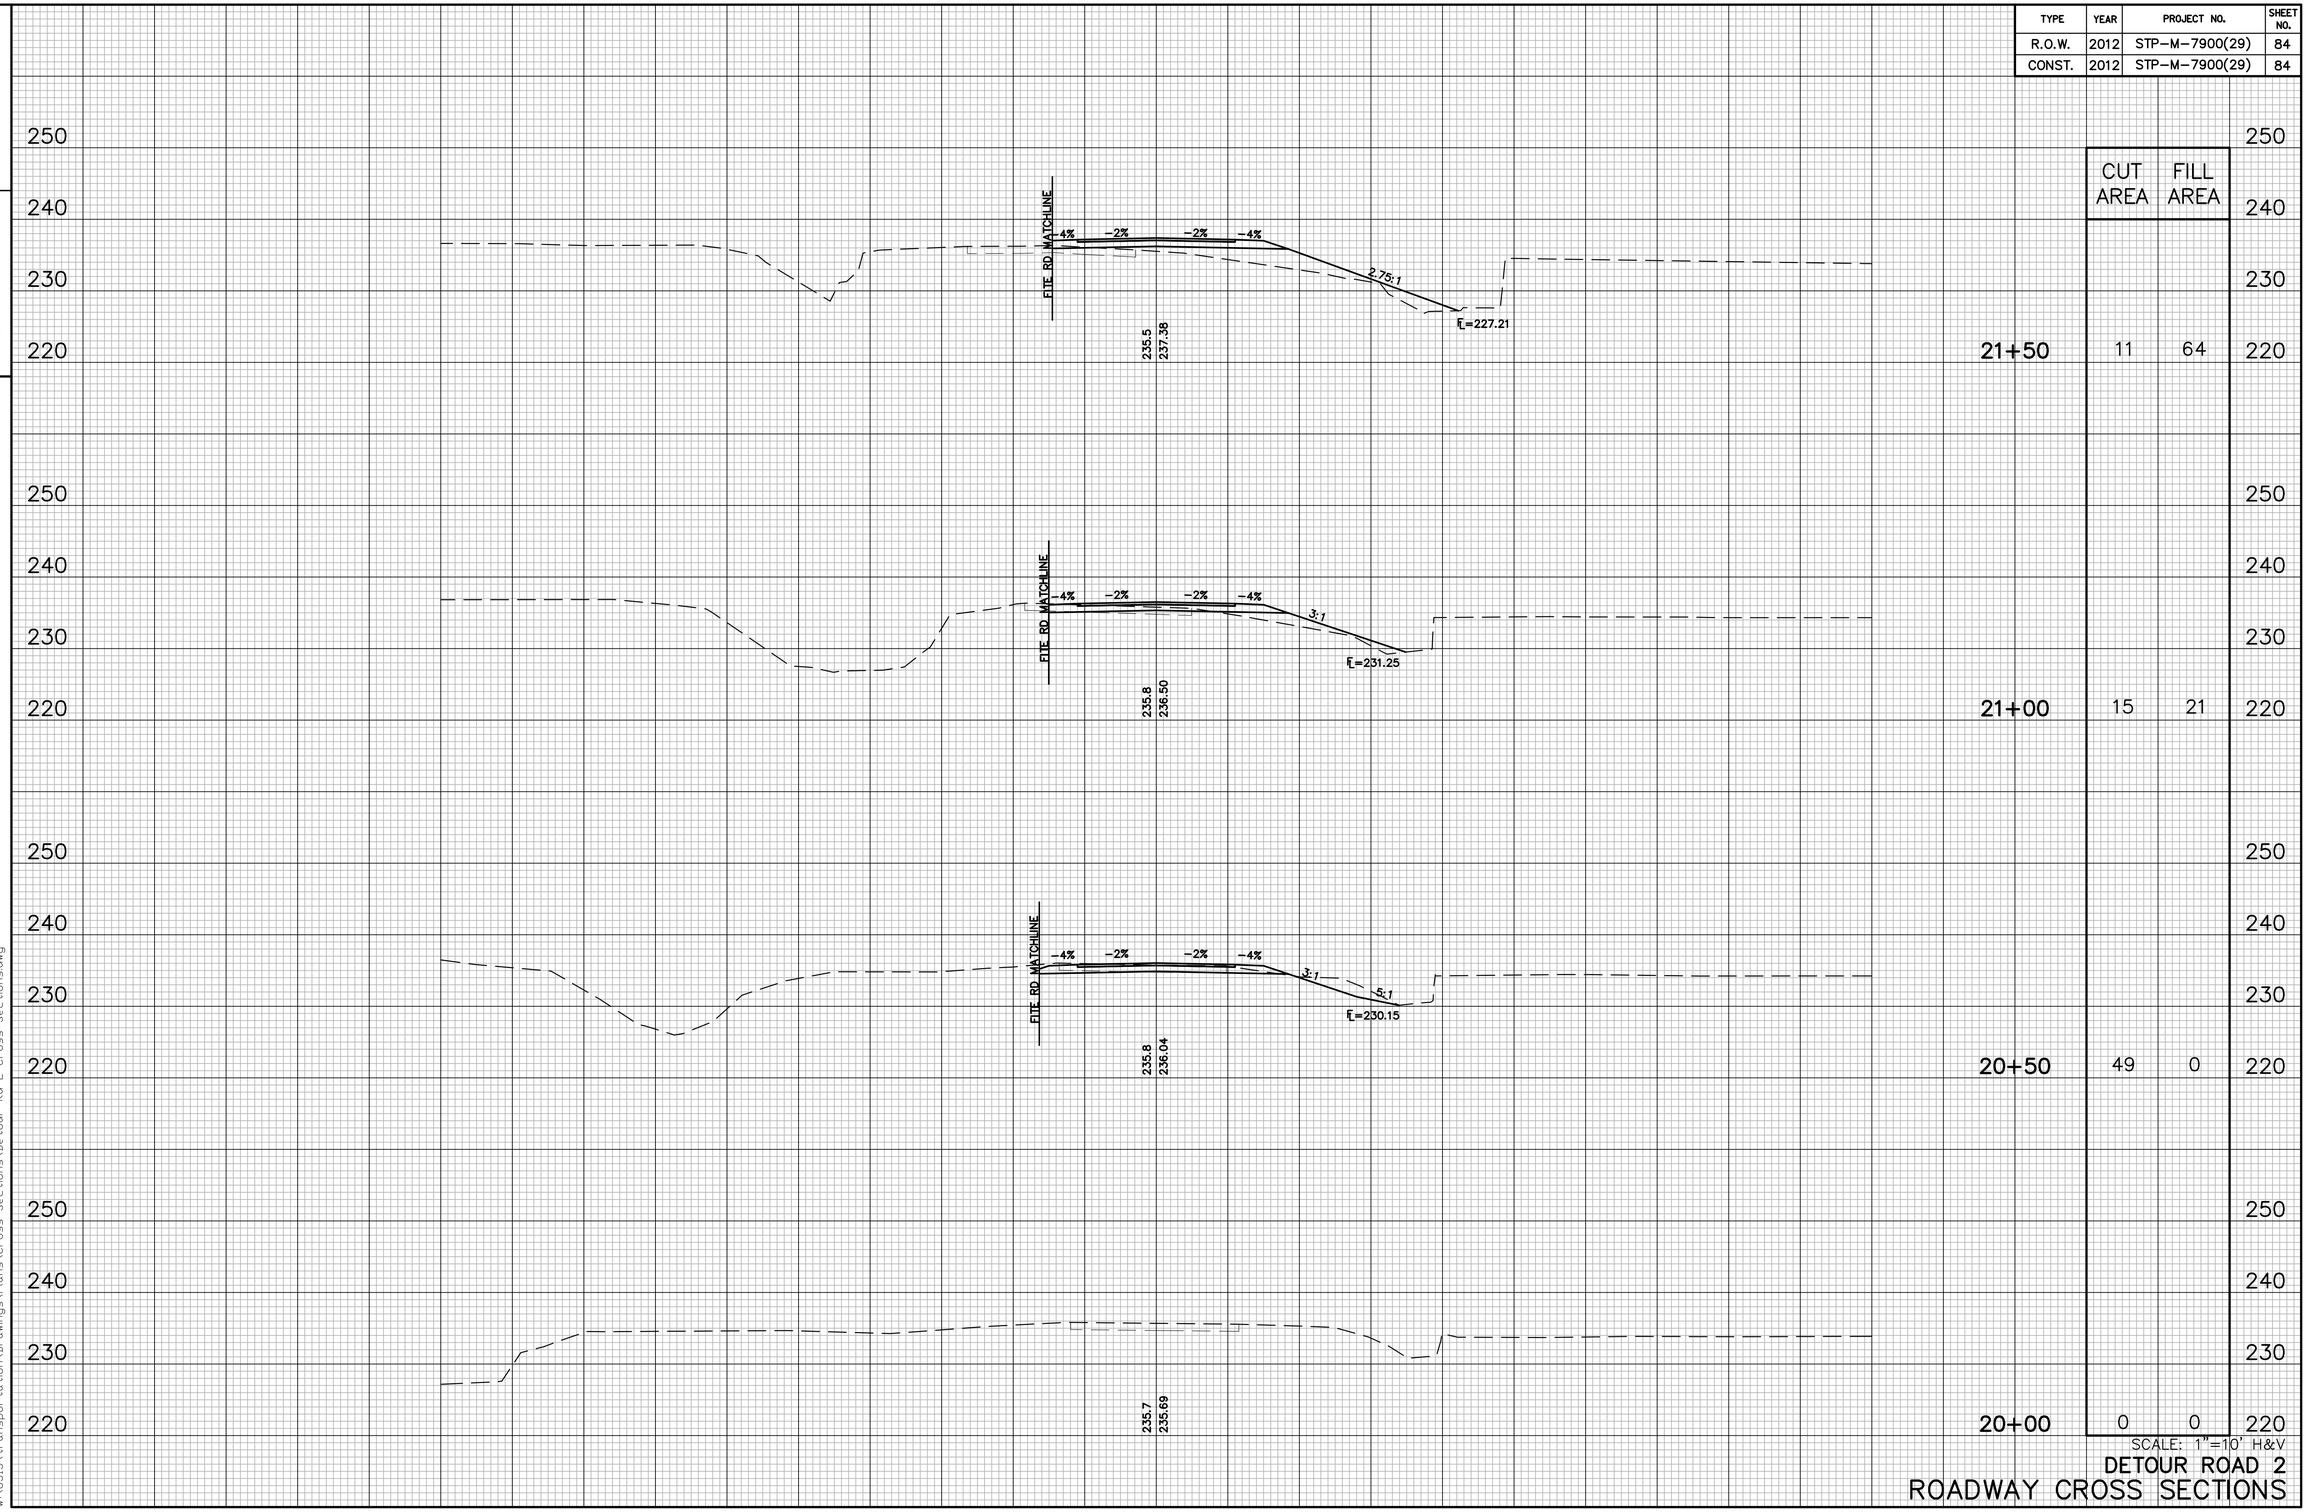

	CUT AREA	FILL AREA
21+50	11	64
21+00	15	21
20+50	49	0
20+00	0	0

SCALE: 1"=10' H&V

DETOUR ROAD 2
ROADWAY CROSS SECTIONS

4/12/2013
W:\6513\transportation\Drawings\Plans\Cross Sections\Detour Rd 2 Cross Sections.dwg

TYPE	YEAR	PROJECT NO.	SHEET NO.
R.O.W.	2012	STP-M-7900(29)	85
CONST.	2012	STP-M-7900(29)	85

TENNESSEE D.O.T.
DESIGN DIVISION

FILE NO.

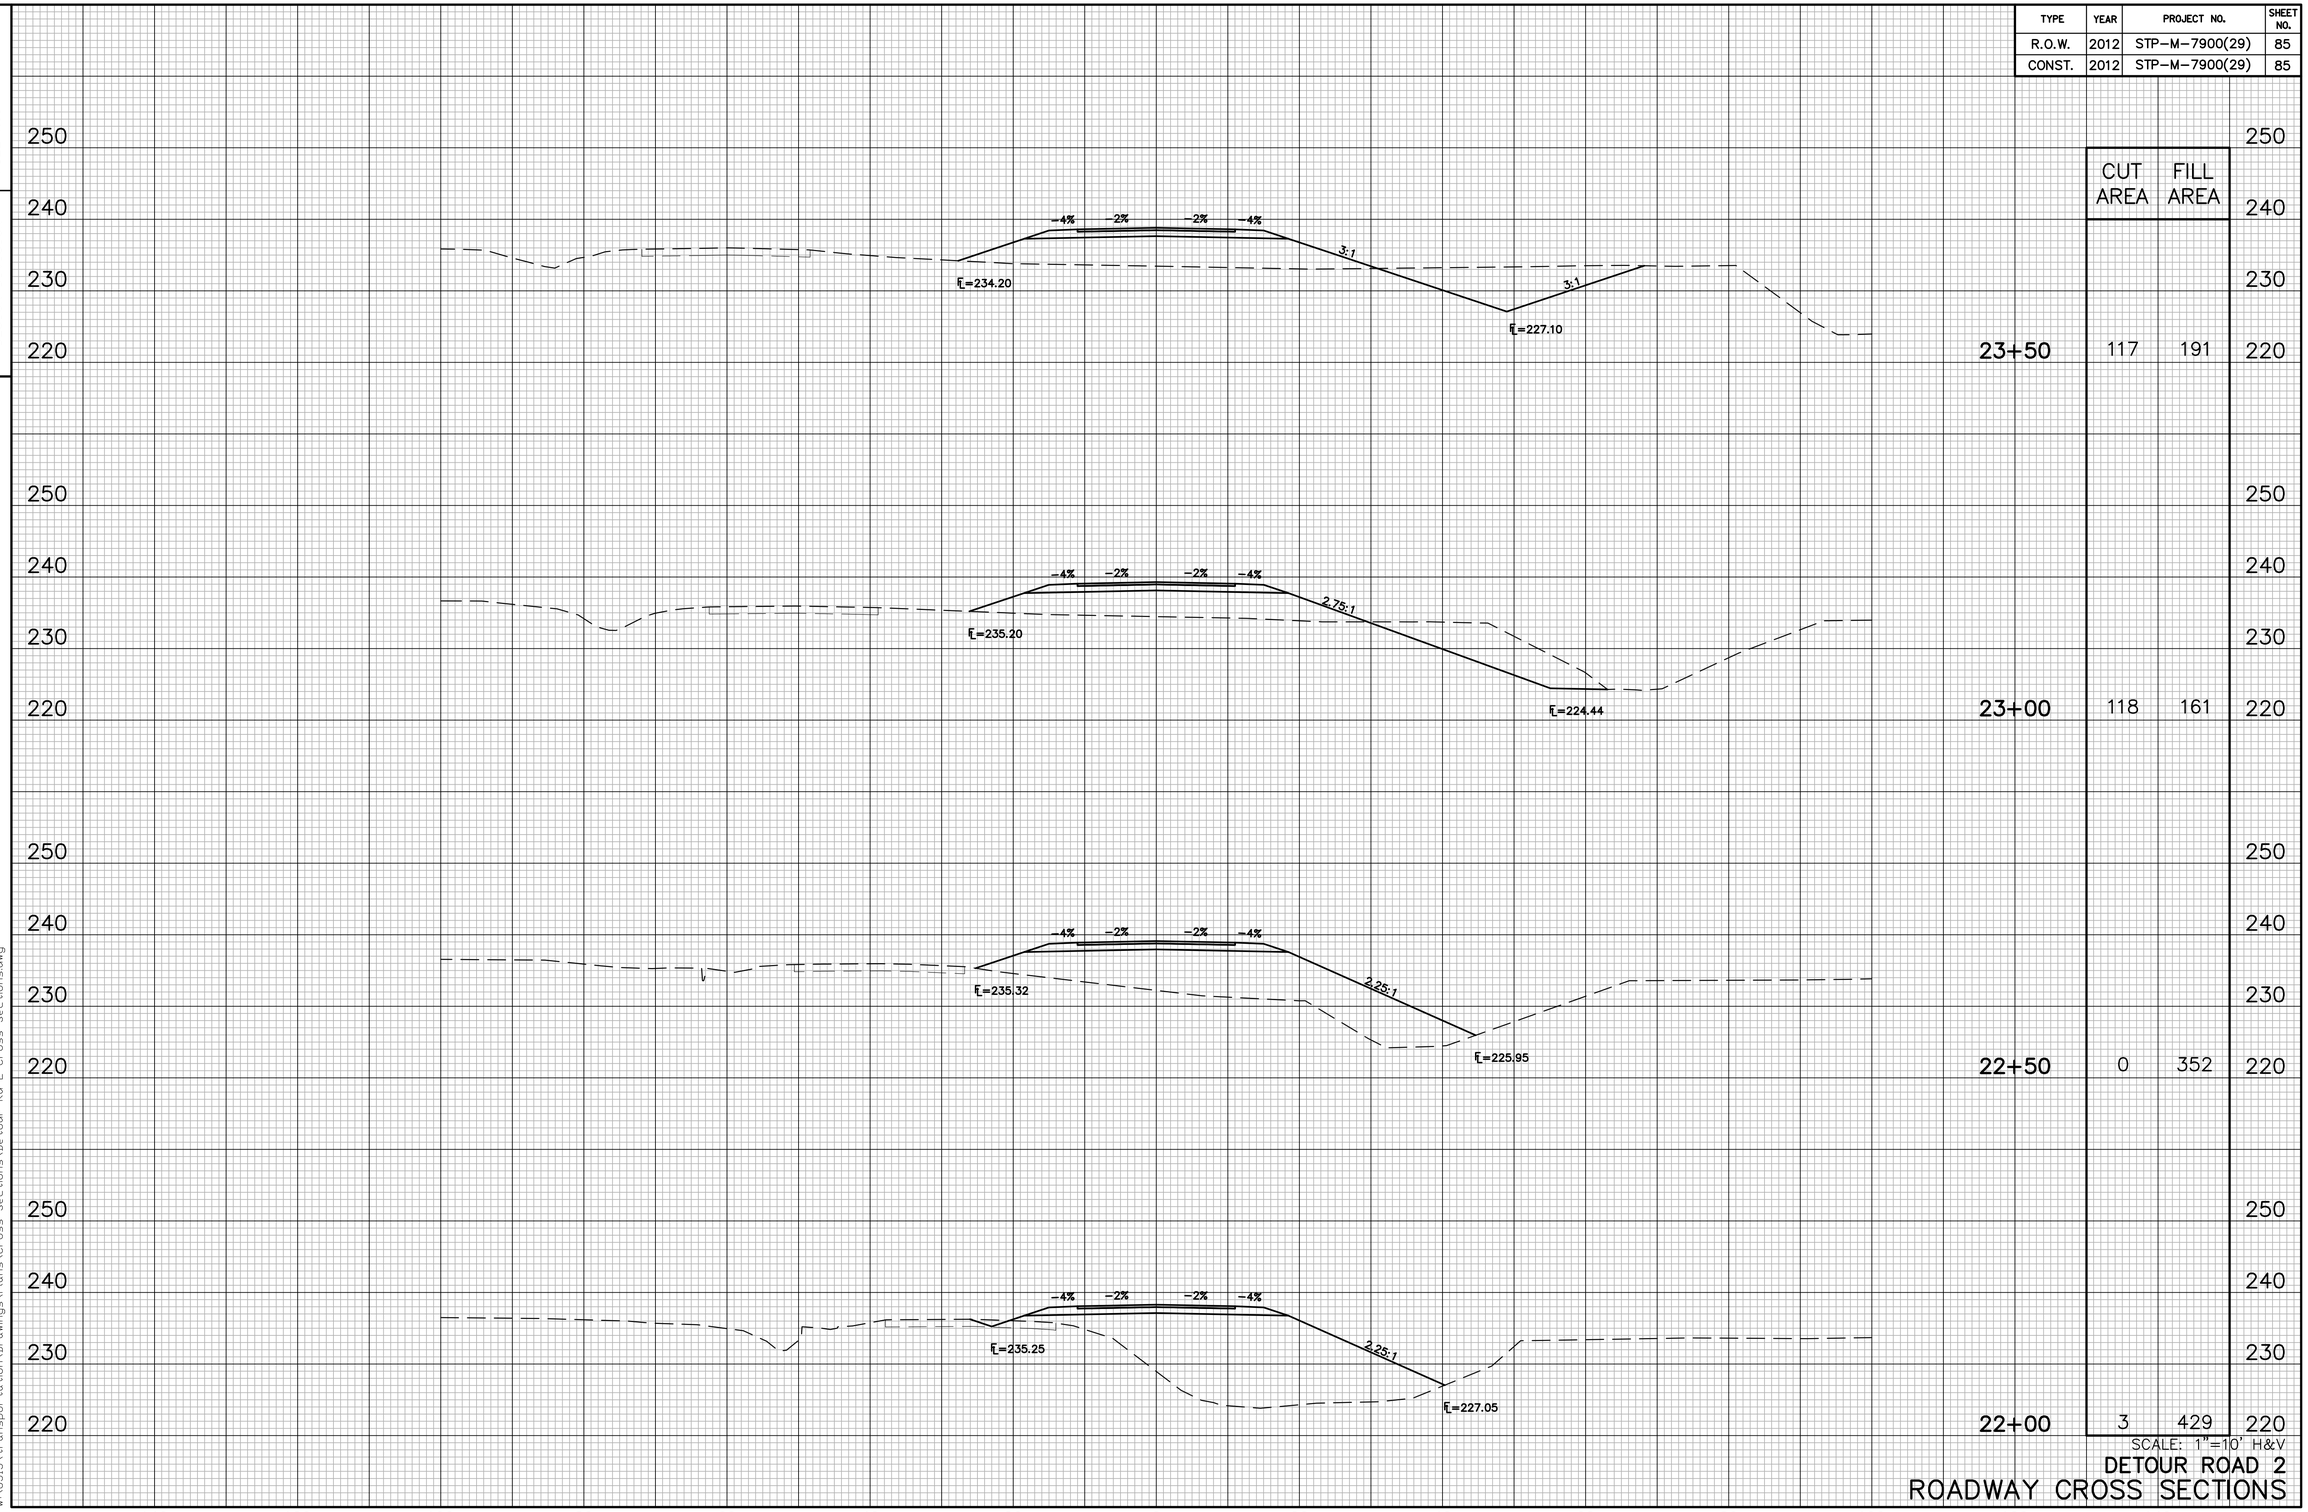

	CUT AREA	FILL AREA
23+50	117	191
23+00	118	161
22+50	0	352
22+00	3	429

SCALE: 1"=10' H&V

DETOUR ROAD 2
ROADWAY CROSS SECTIONS

4/12/2013
W:\6513\transportation\Drawings\Plans\Cross Sections\Detour Rd 2 Cross Sections.dwg

TENNESSEE D.O.T.
DESIGN DIVISION

FILE NO.

TYPE	YEAR	PROJECT NO.	SHEET NO.
R.O.W.	2012	STP-M-7900(29)	86
CONST.	2012	STP-M-7900(29)	86

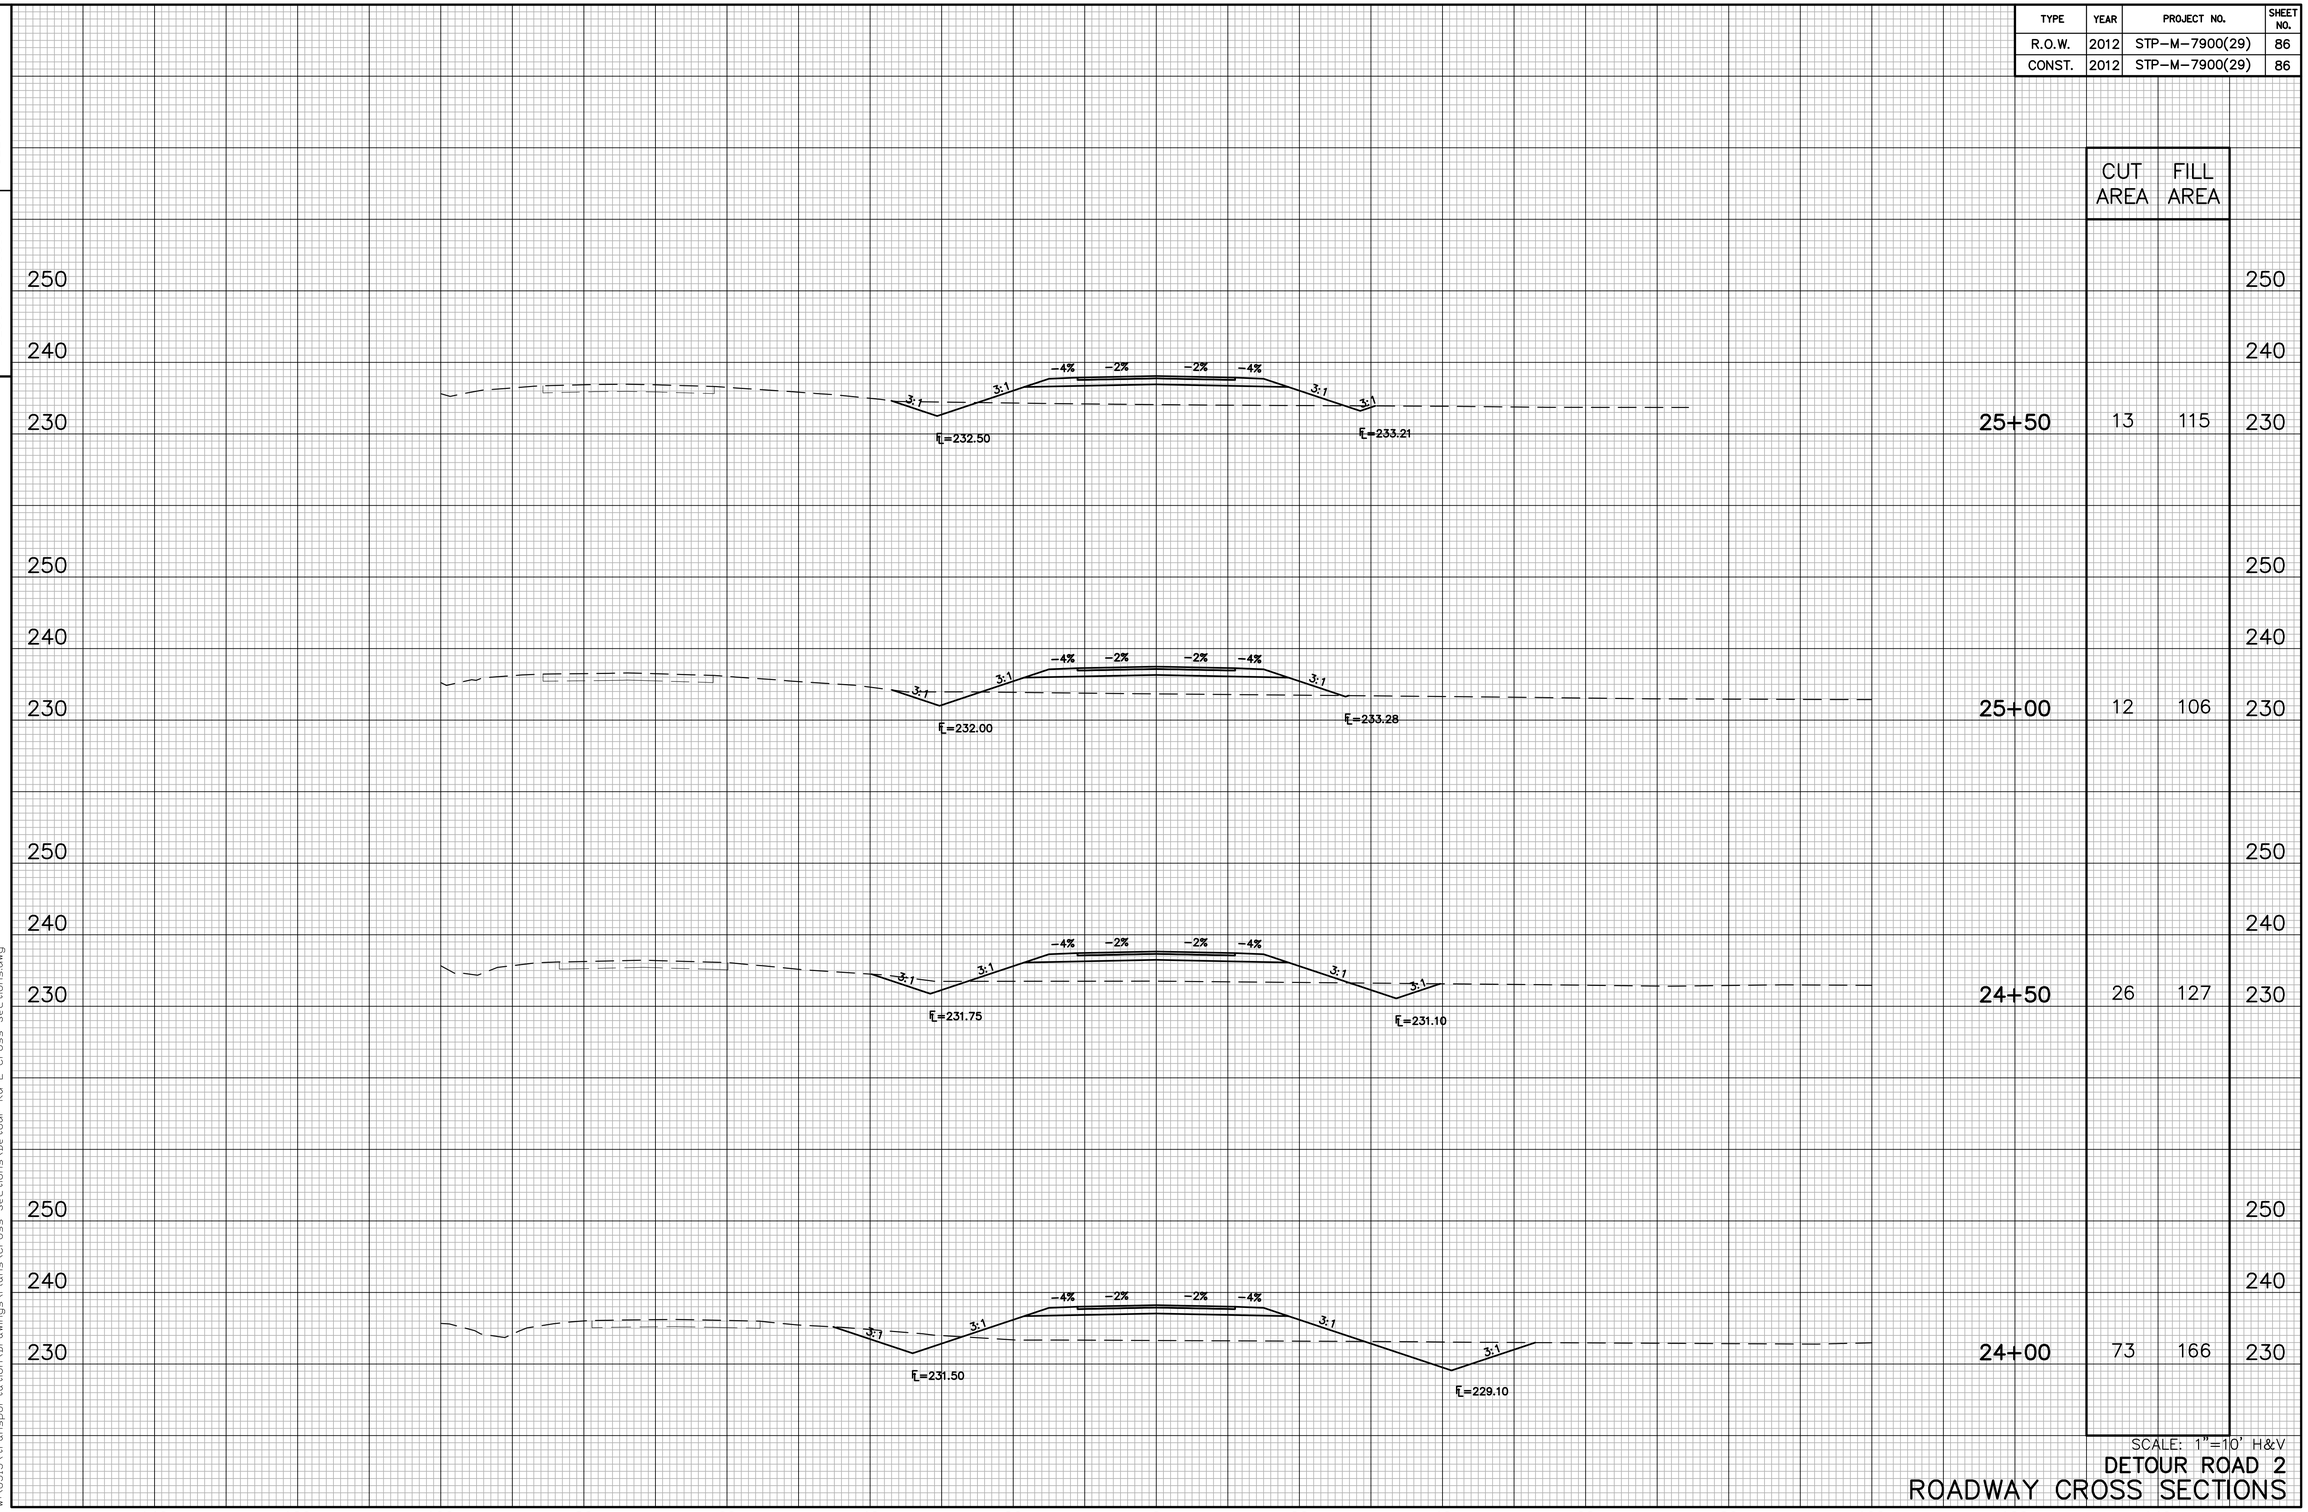

	CUT AREA	FILL AREA
25+50	13	115
25+00	12	106
24+50	26	127
24+00	73	166

SCALE: 1"=10' H&V

DETOUR ROAD 2
ROADWAY CROSS SECTIONS

4/12/2013
W:\6513\transportation\Drawings\Plans\Cross Sections\Detour Rd 2 Cross Sections.dwg

TYPE	YEAR	PROJECT NO.	SHEET NO.
R.O.W.	2012	STP-M-7900(29)	87
CONST.	2012	STP-M-7900(29)	87

TENNESSEE D.O.T.
DESIGN DIVISION

FILE NO.

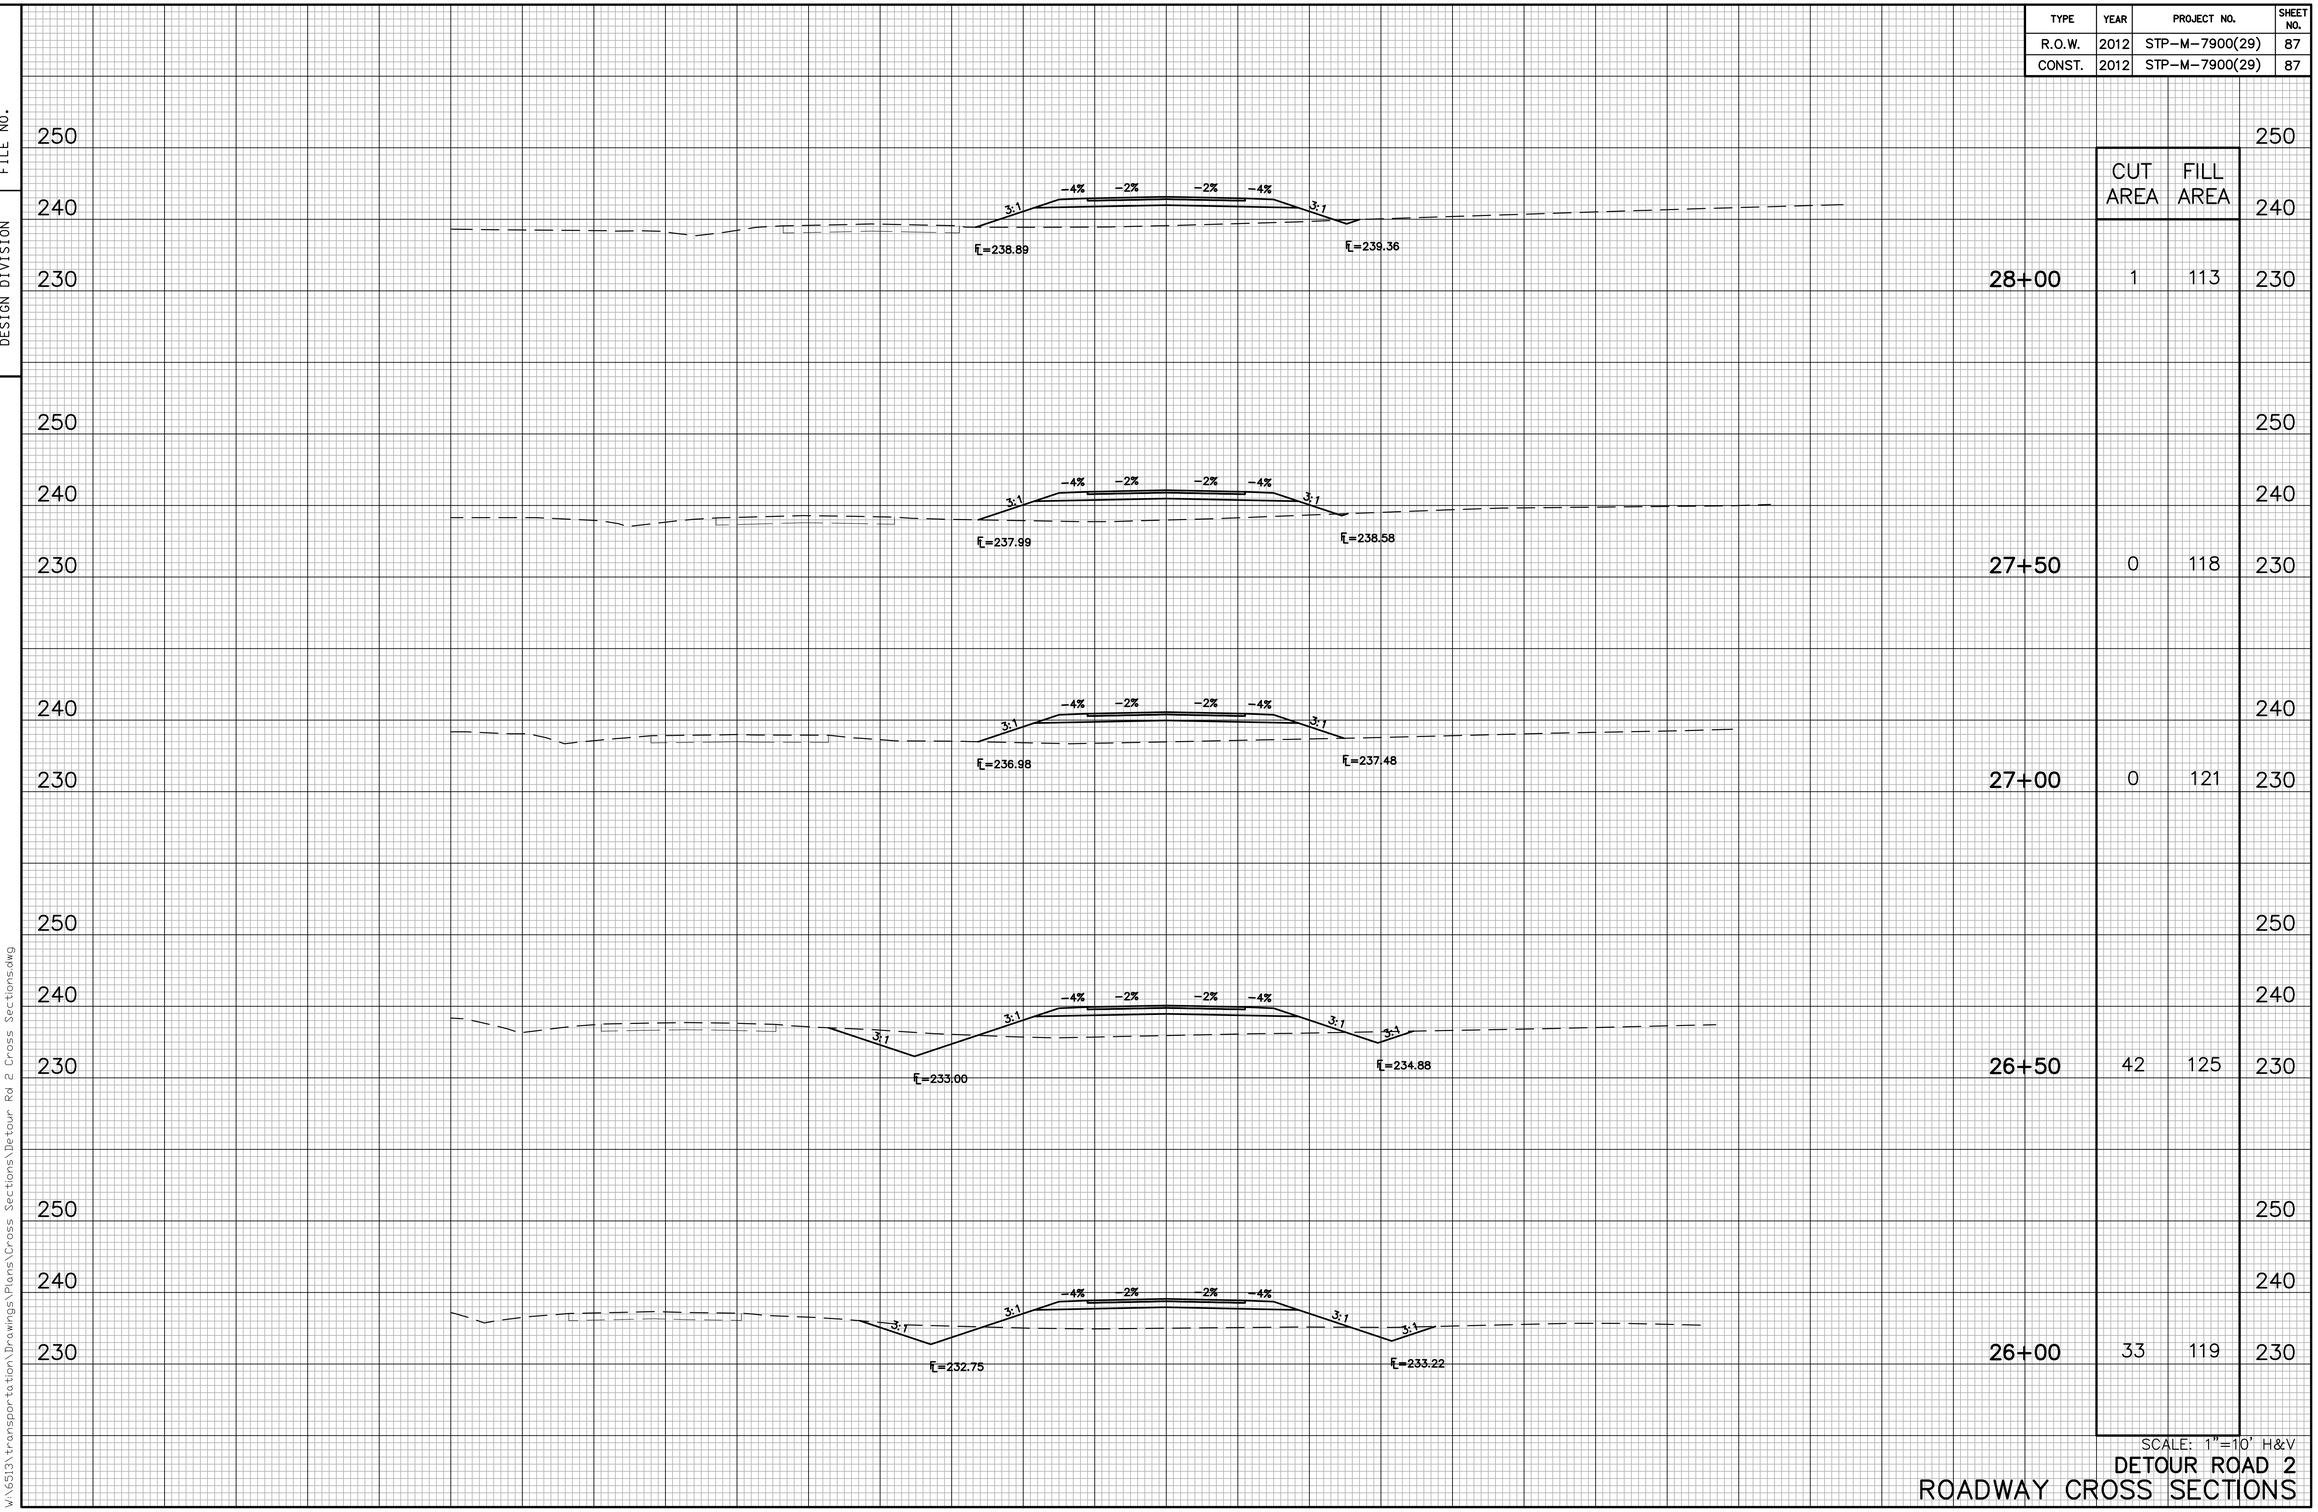

	CUT AREA	FILL AREA
28+00	1	113
27+50	0	118
27+00	0	121
26+50	42	125
26+00	33	119

SCALE: 1"=10' H&V

DETOUR ROAD 2
ROADWAY CROSS SECTIONS

4/12/2013
W:\6513\transportation\Drawings\Plans\Cross Sections\Detour Rd 2 Cross Sections.dwg

TENNESSEE D.O.T.
DESIGN DIVISION

FILE NO.

TYPE	YEAR	PROJECT NO.	SHEET NO.
R.O.W.	2012	STP-M-7900(29)	88
CONST.	2012	STP-M-7900(29)	88

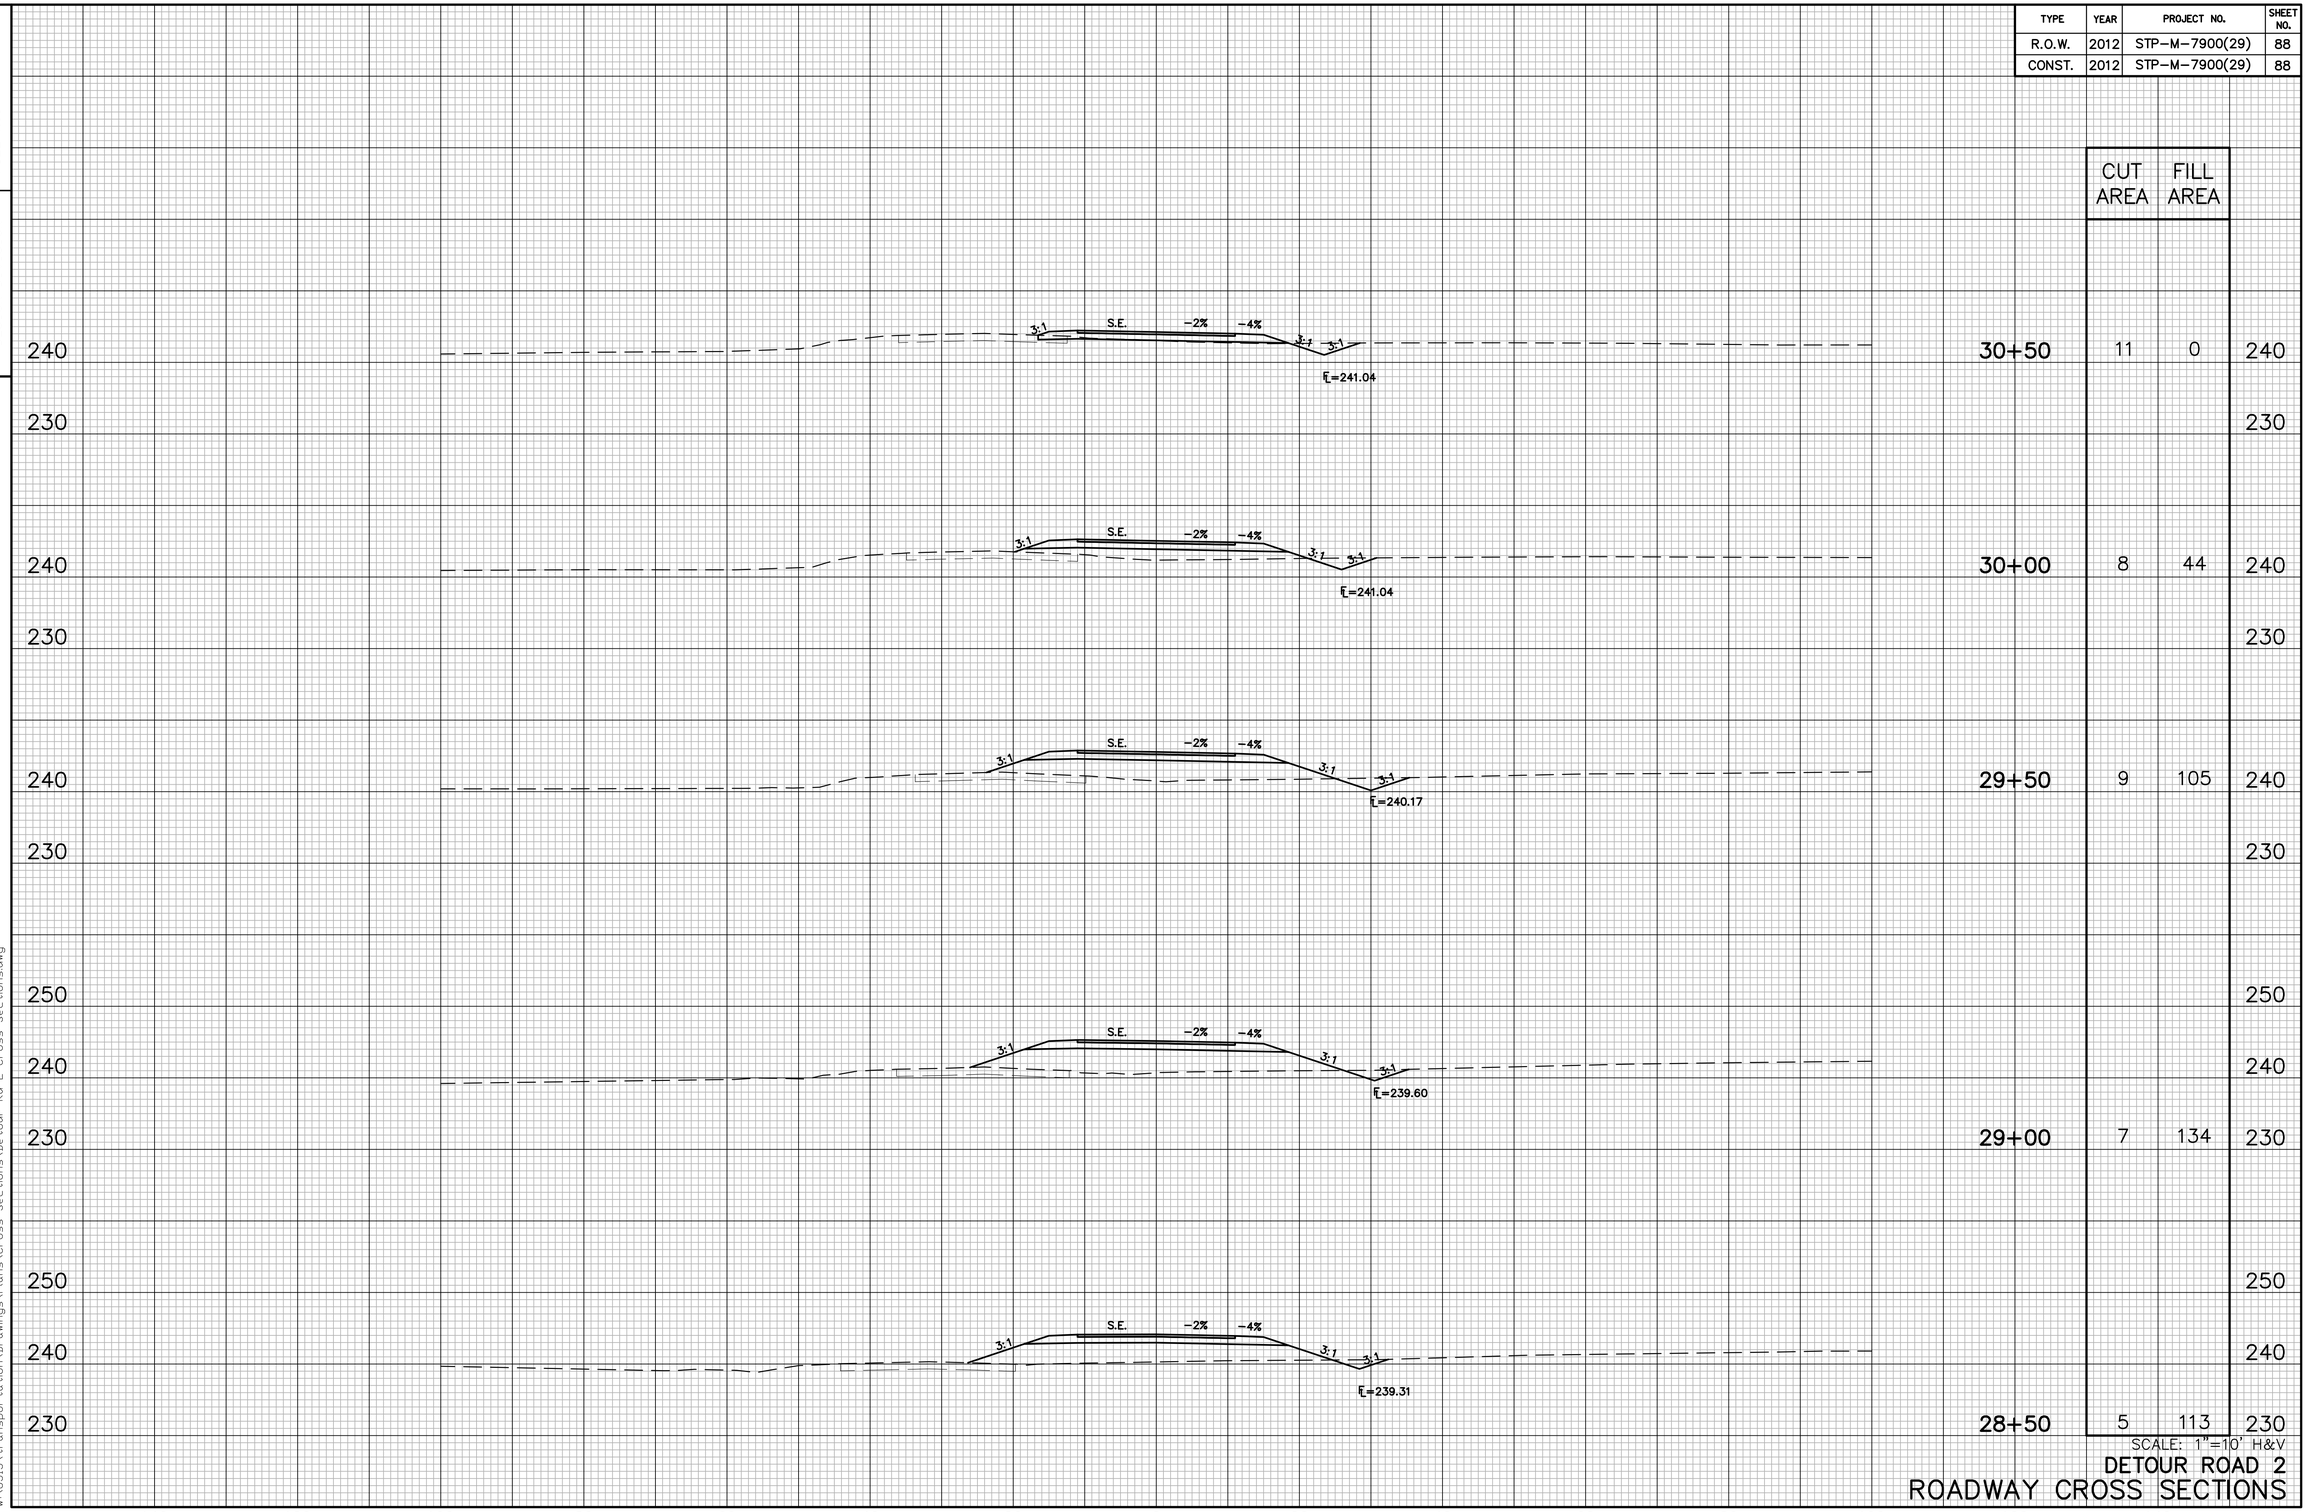

	CUT AREA	FILL AREA	
30+50	11	0	240 / 230
30+00	8	44	240 / 230
29+50	9	105	240 / 230
29+00	7	134	250 / 240 / 230
28+50	5	113	250 / 240 / 230

SCALE: 1"=10' H&V

DETOUR ROAD 2
ROADWAY CROSS SECTIONS

4/12/2013
W:\6513\transportation\Drawings\Plans\Cross Sections\Detour Rd 2 Cross Sections.dwg

TENNESSEE D.O.T.
DESIGN DIVISION

FILE NO.

TYPE	YEAR	PROJECT NO.	SHEET NO.
R.O.W.	2012	STP-M-7900(29)	89
CONST.	2012	STP-M-7900(29)	89

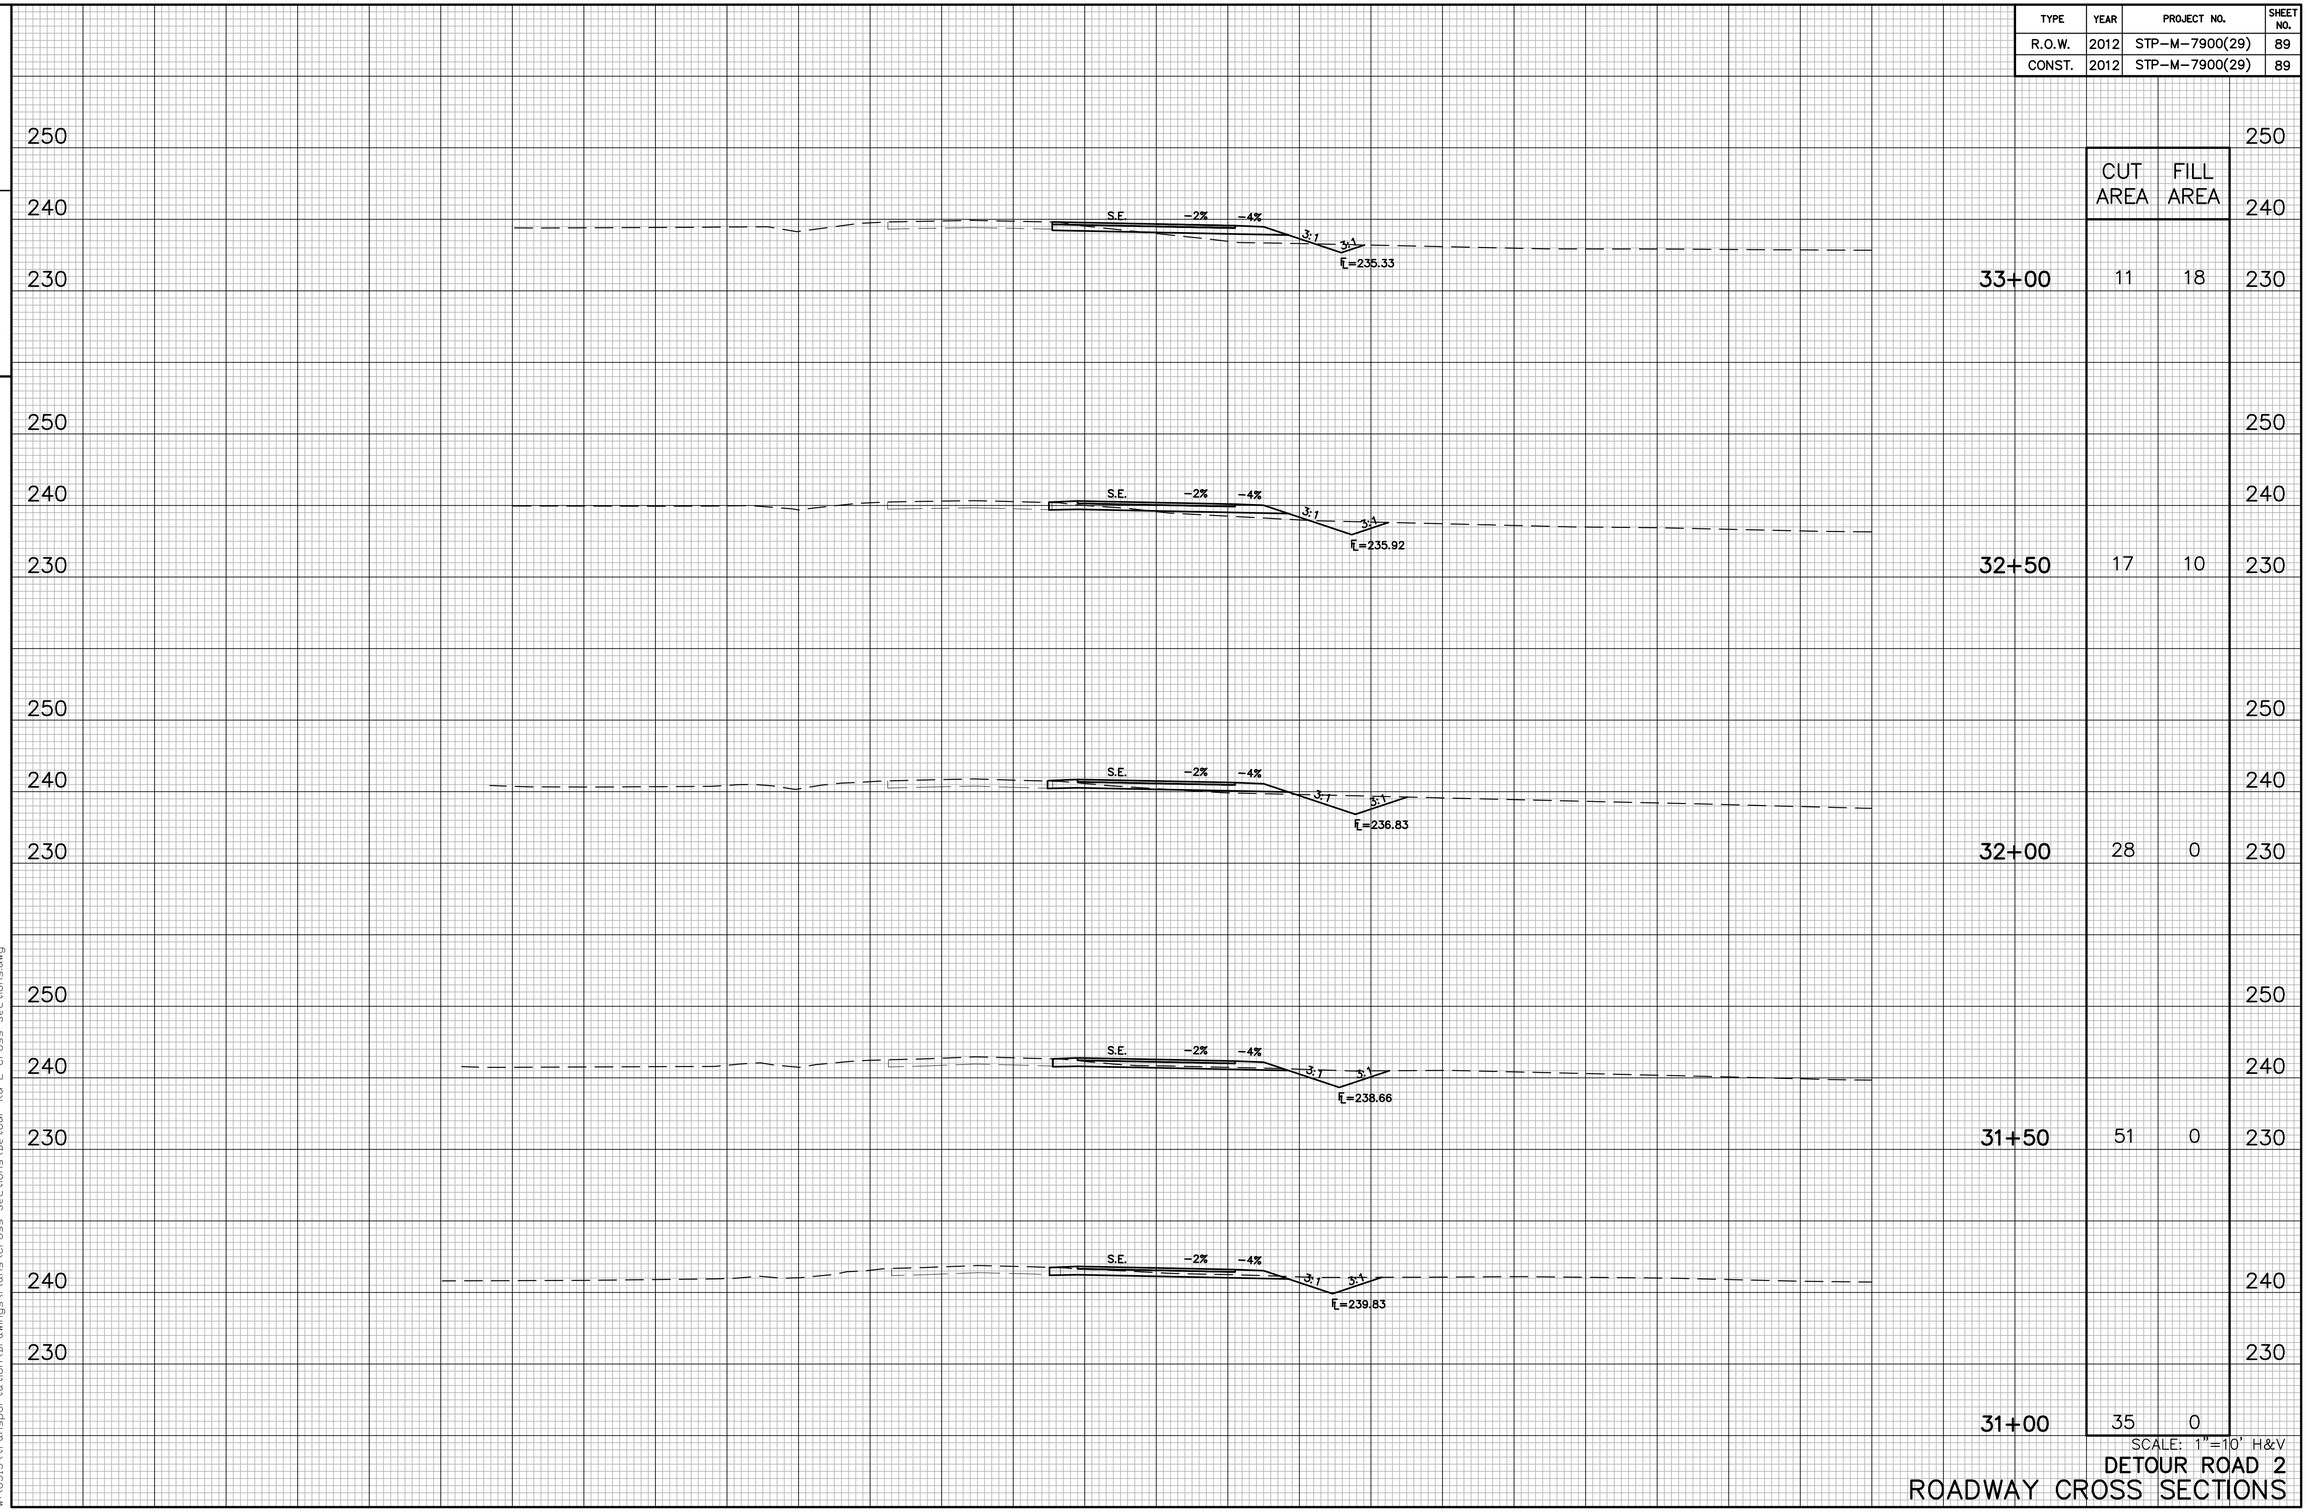

	CUT AREA	FILL AREA
33+00	11	18
32+50	17	10
32+00	28	0
31+50	51	0
31+00	35	0

SCALE: 1"=10' H&V

DETOUR ROAD 2
ROADWAY CROSS SECTIONS

4/12/2013
W:\6513\transportation\Drawings\Plans\Cross Sections\Detour Rd 2 Cross Sections.dwg

TENNESSEE D.O.T.
DESIGN DIVISION

FILE NO.

TYPE	YEAR	PROJECT NO.	SHEET NO.
R.O.W.	2012	STP-M-7900(29)	90
CONST.	2012	STP-M-7900(29)	90

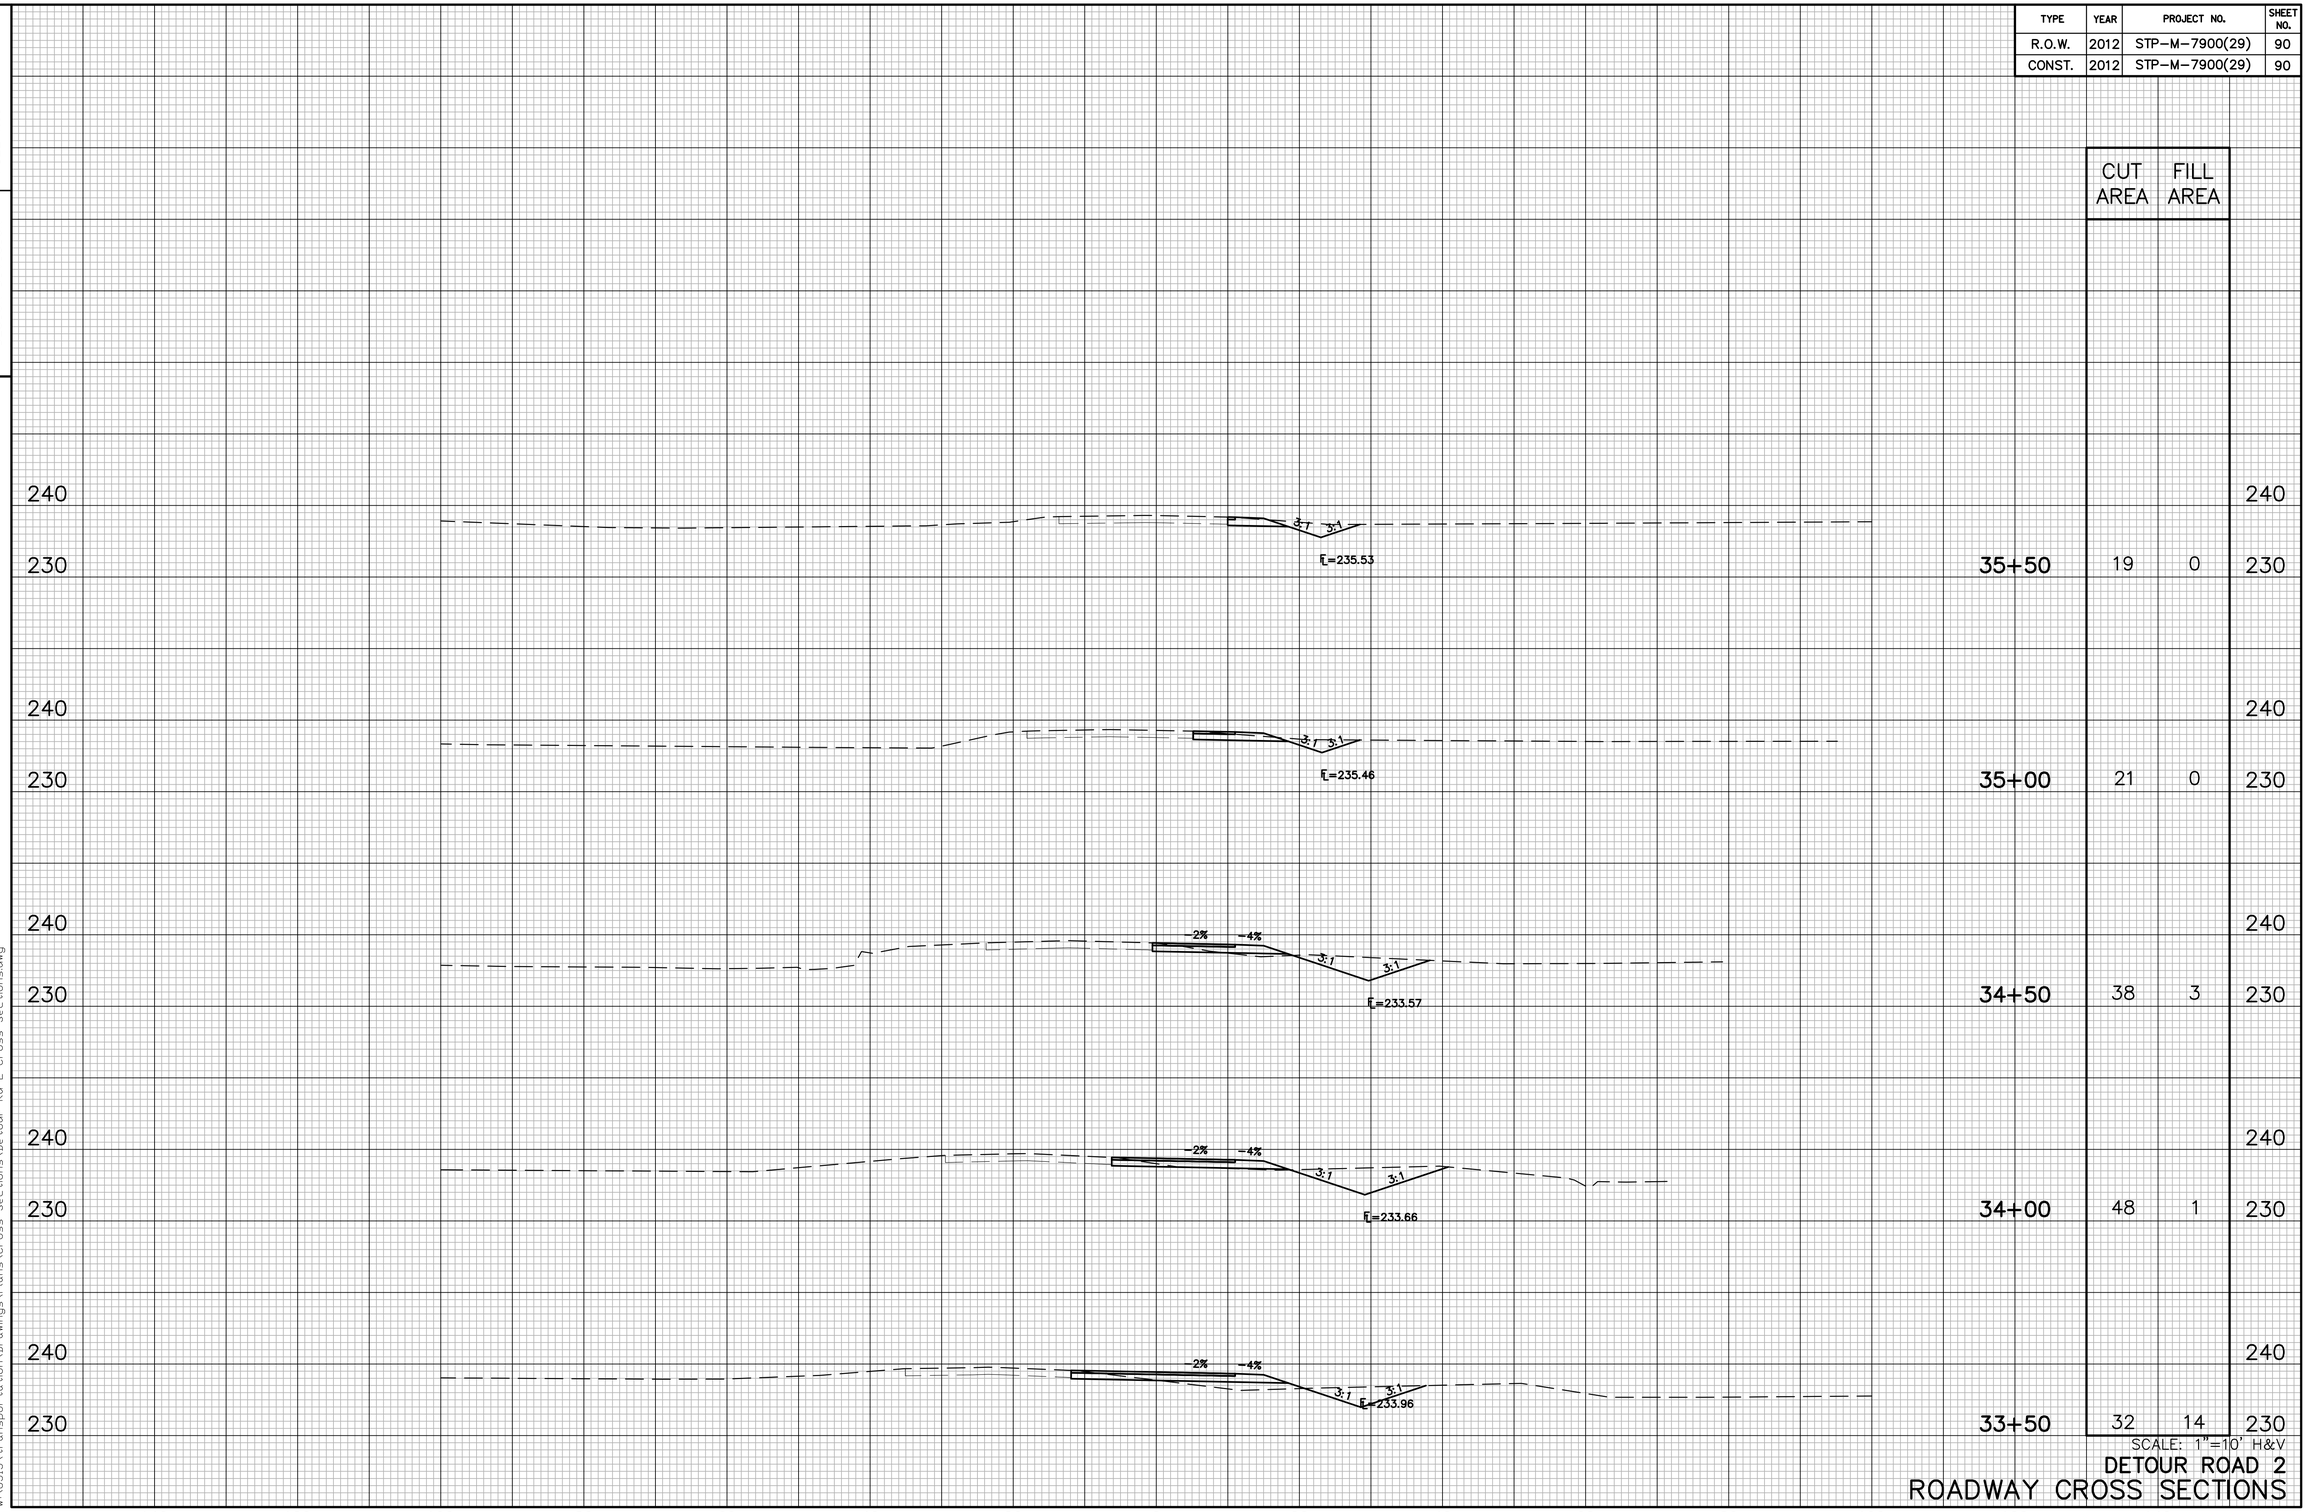

	CUT AREA	FILL AREA	
35+50	19	0	
35+00	21	0	
34+50	38	3	
34+00	48	1	
33+50	32	14	

SCALE: 1"=10' H&V

DETOUR ROAD 2
ROADWAY CROSS SECTIONS

4/12/2013
W:\6513\transportation\Drawings\Plans\Cross Sections\Detour Rd 2 Cross Sections.dwg

TYPE	YEAR	PROJECT NO.	SHEET NO.
R.O.W.	2012	STP-M-7900(29)	91
CONST.	2012	STP-M-7900(29)	91

TENNESSEE D.O.T.
DESIGN DIVISION

FILE NO.

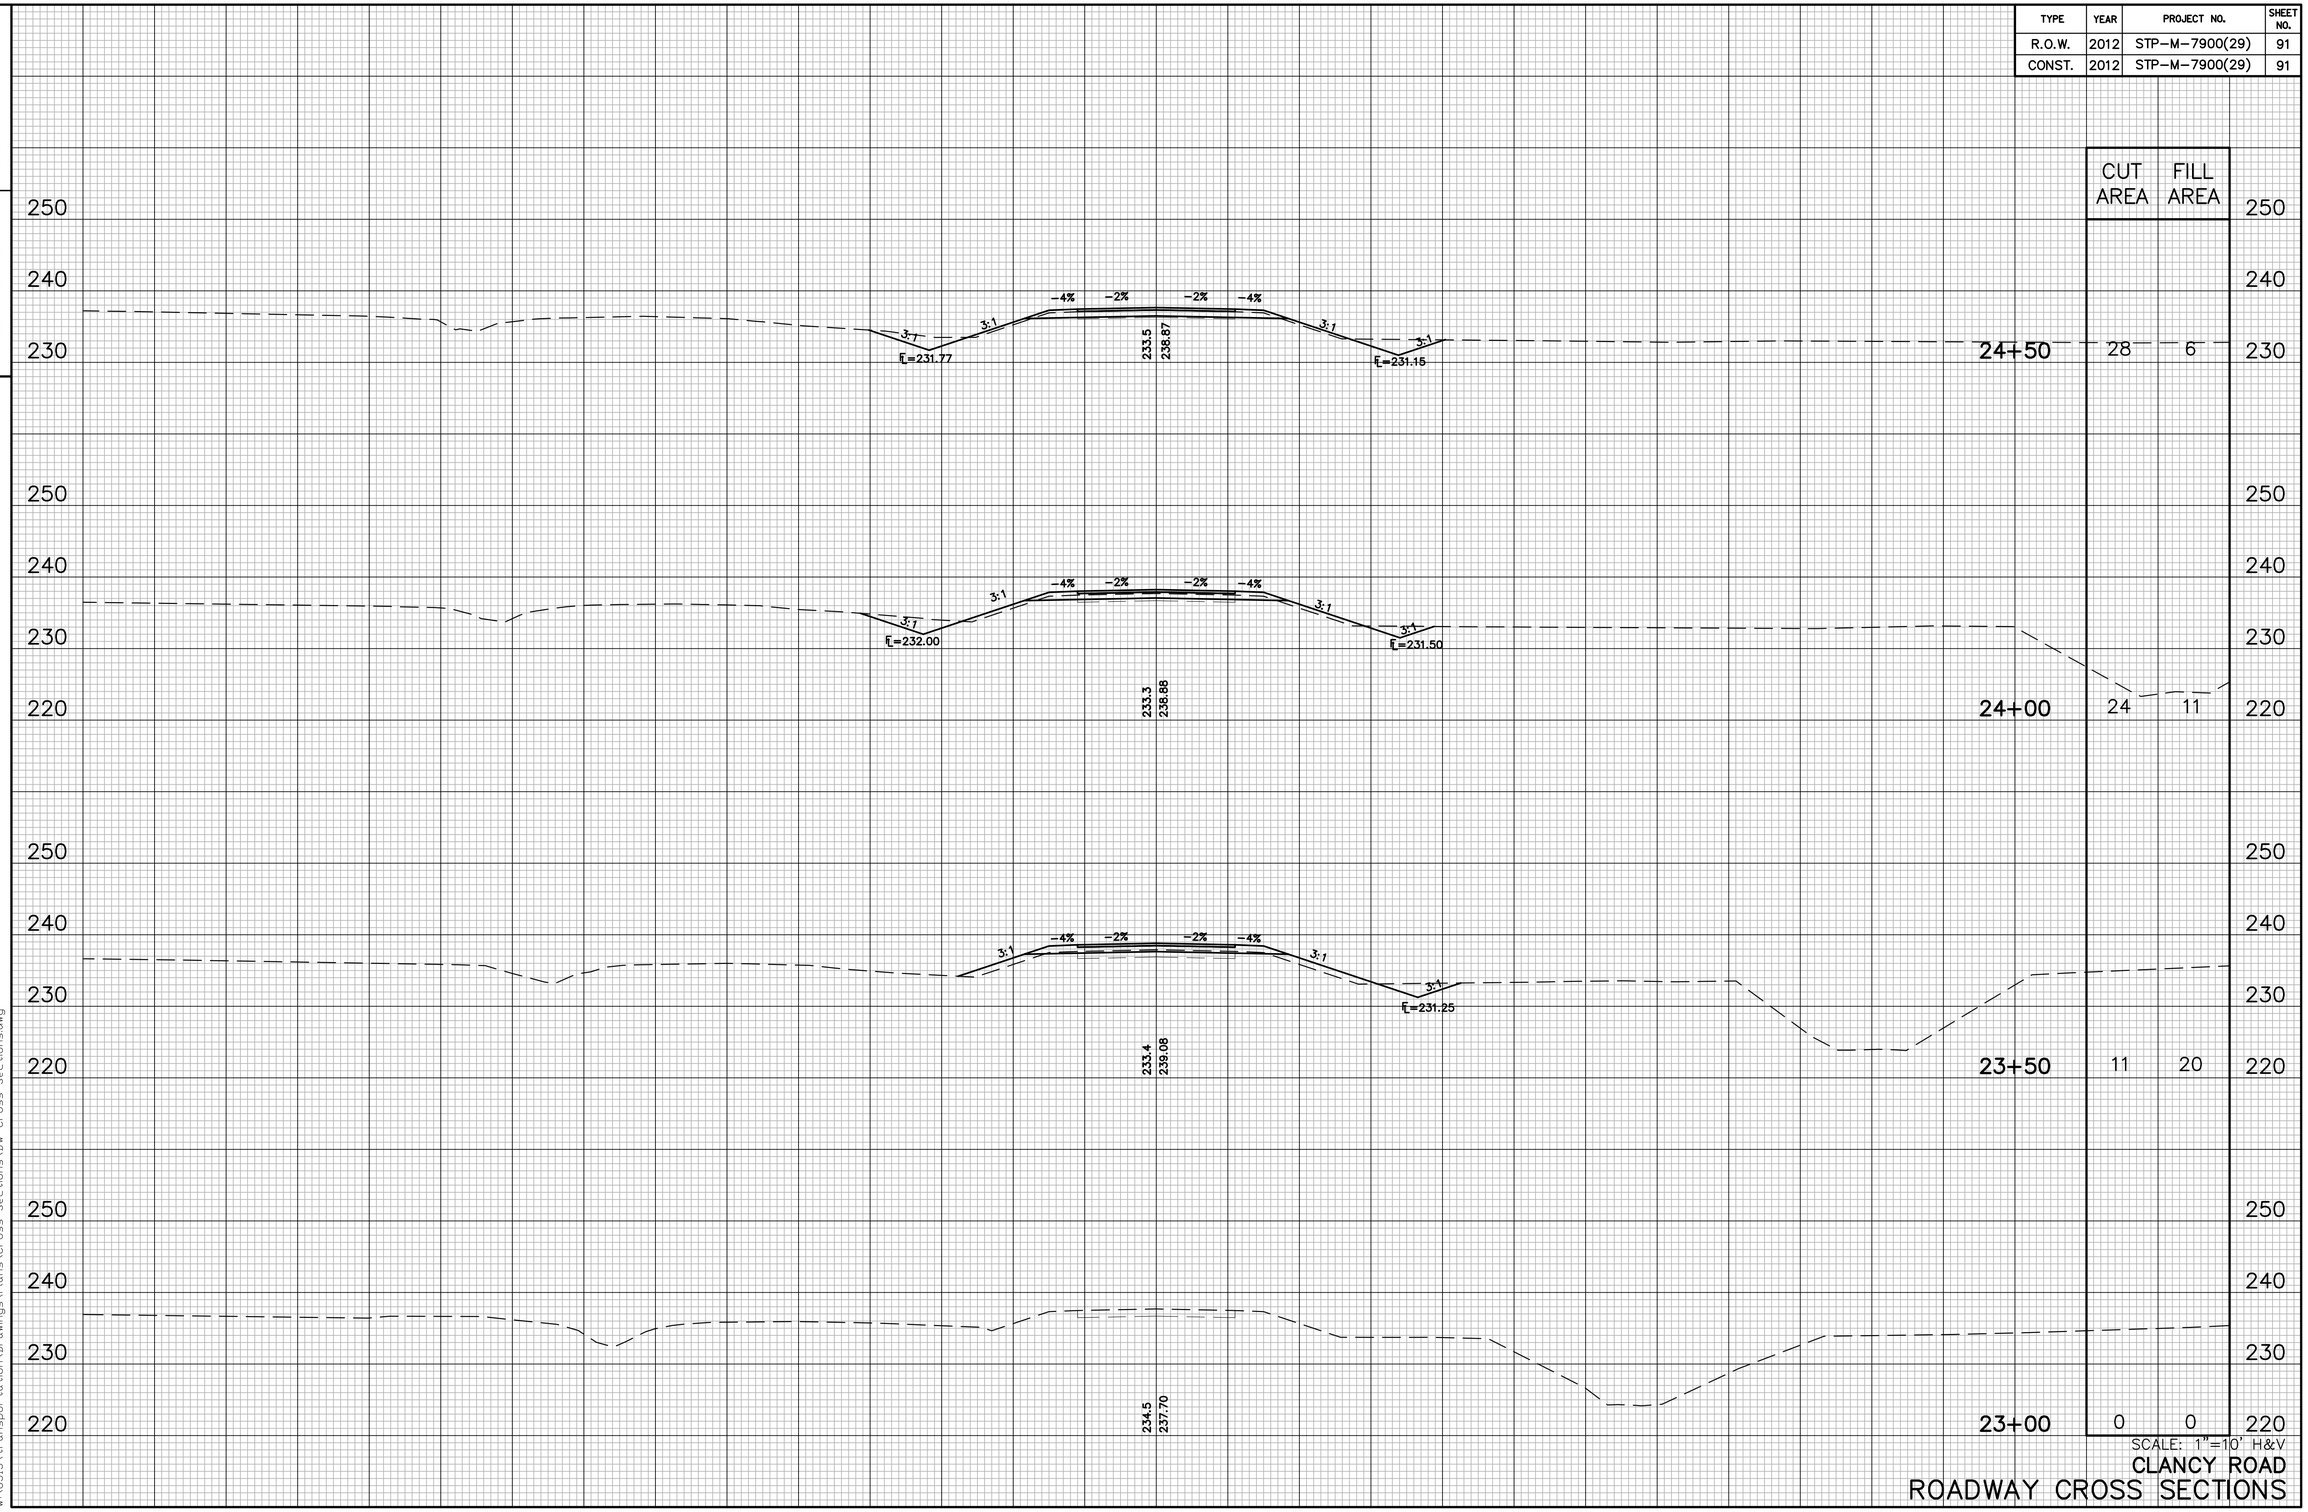

SCALE: 1"=10' H&V

CLANCY ROAD
ROADWAY CROSS SECTIONS

4/12/2013
W:\6513\transportation\Drawings\Plans\Cross Sections\DW Cross Sections.dwg

TYPE	YEAR	PROJECT NO.	SHEET NO.
R.O.W.	2012	STP-M-7900(29)	92
CONST.	2012	STP-M-7900(29)	92

TENNESSEE D.O.T.
DESIGN DIVISION

FILE NO.

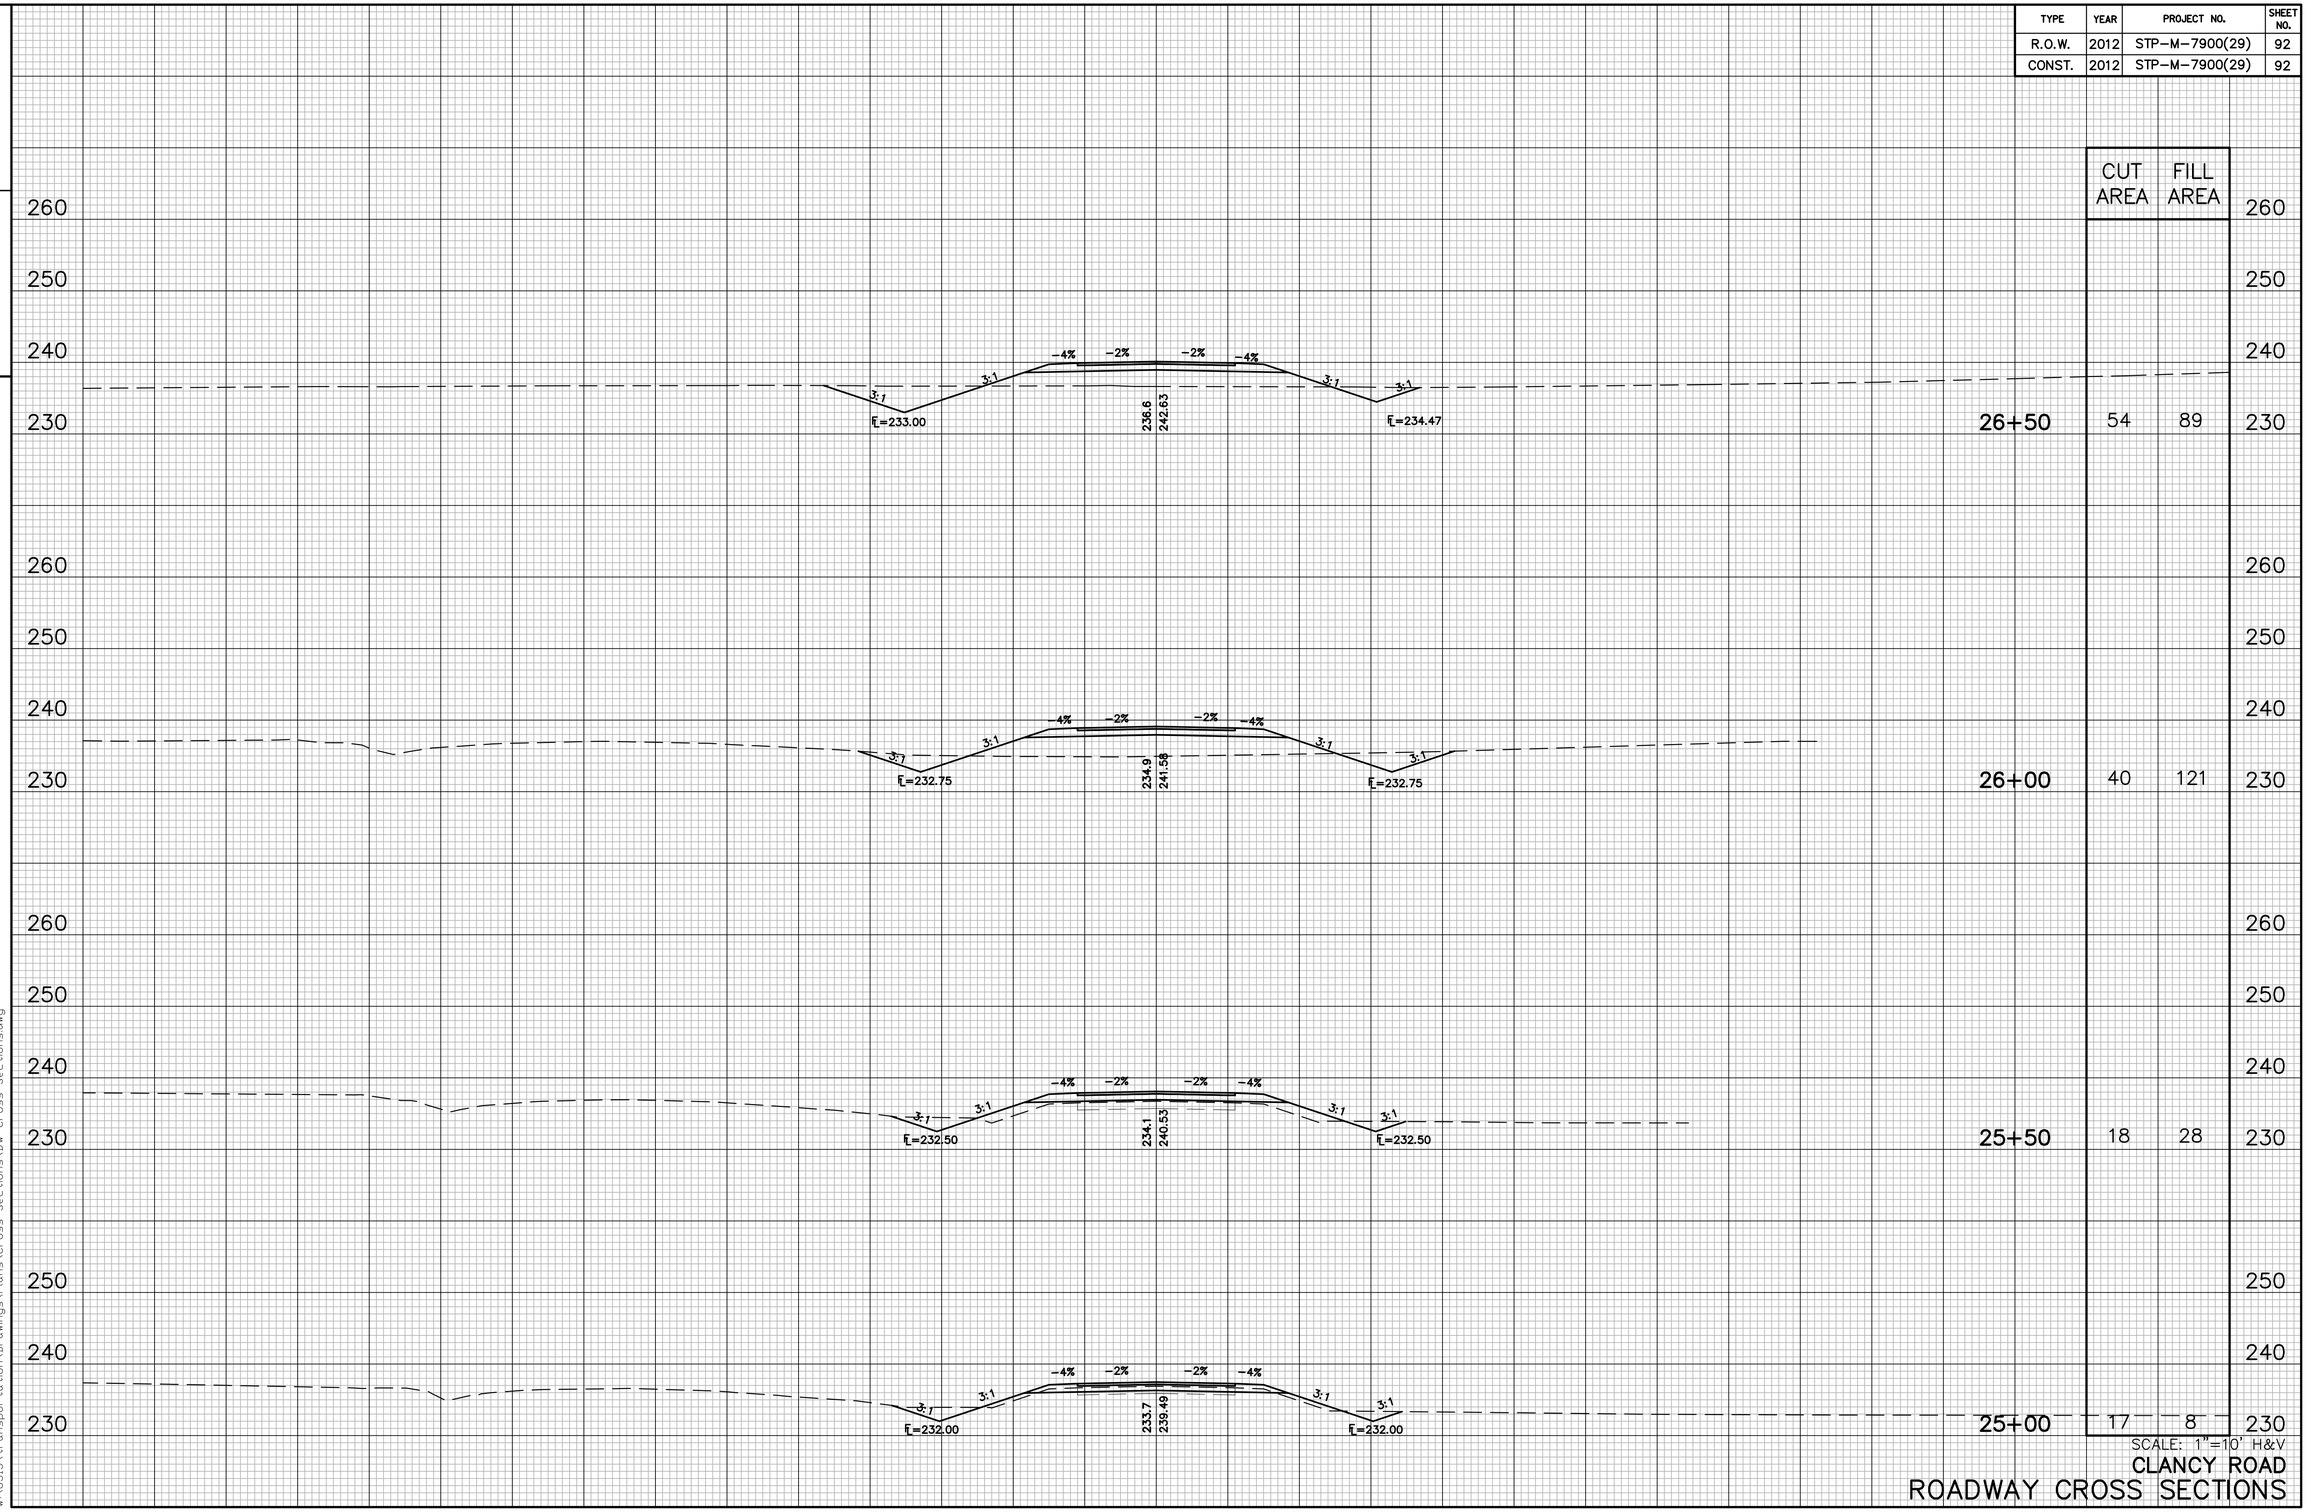

	CUT AREA	FILL AREA
26+50	54	89
26+00	40	121
25+50	18	28
25+00	17	8

SCALE: 1"=10' H&V

CLANCY ROAD
ROADWAY CROSS SECTIONS

4/12/2013
W:\6513\transportation\Drawings\Plans\Cross Sections\Dw Cross Sections.dwg

TYPE	YEAR	PROJECT NO.	SHEET NO.
R.O.W.	2012	STP-M-7900(29)	93
CONST.	2012	STP-M-7900(29)	93

TENNESSEE D.O.T.
DESIGN DIVISION

FILE NO.

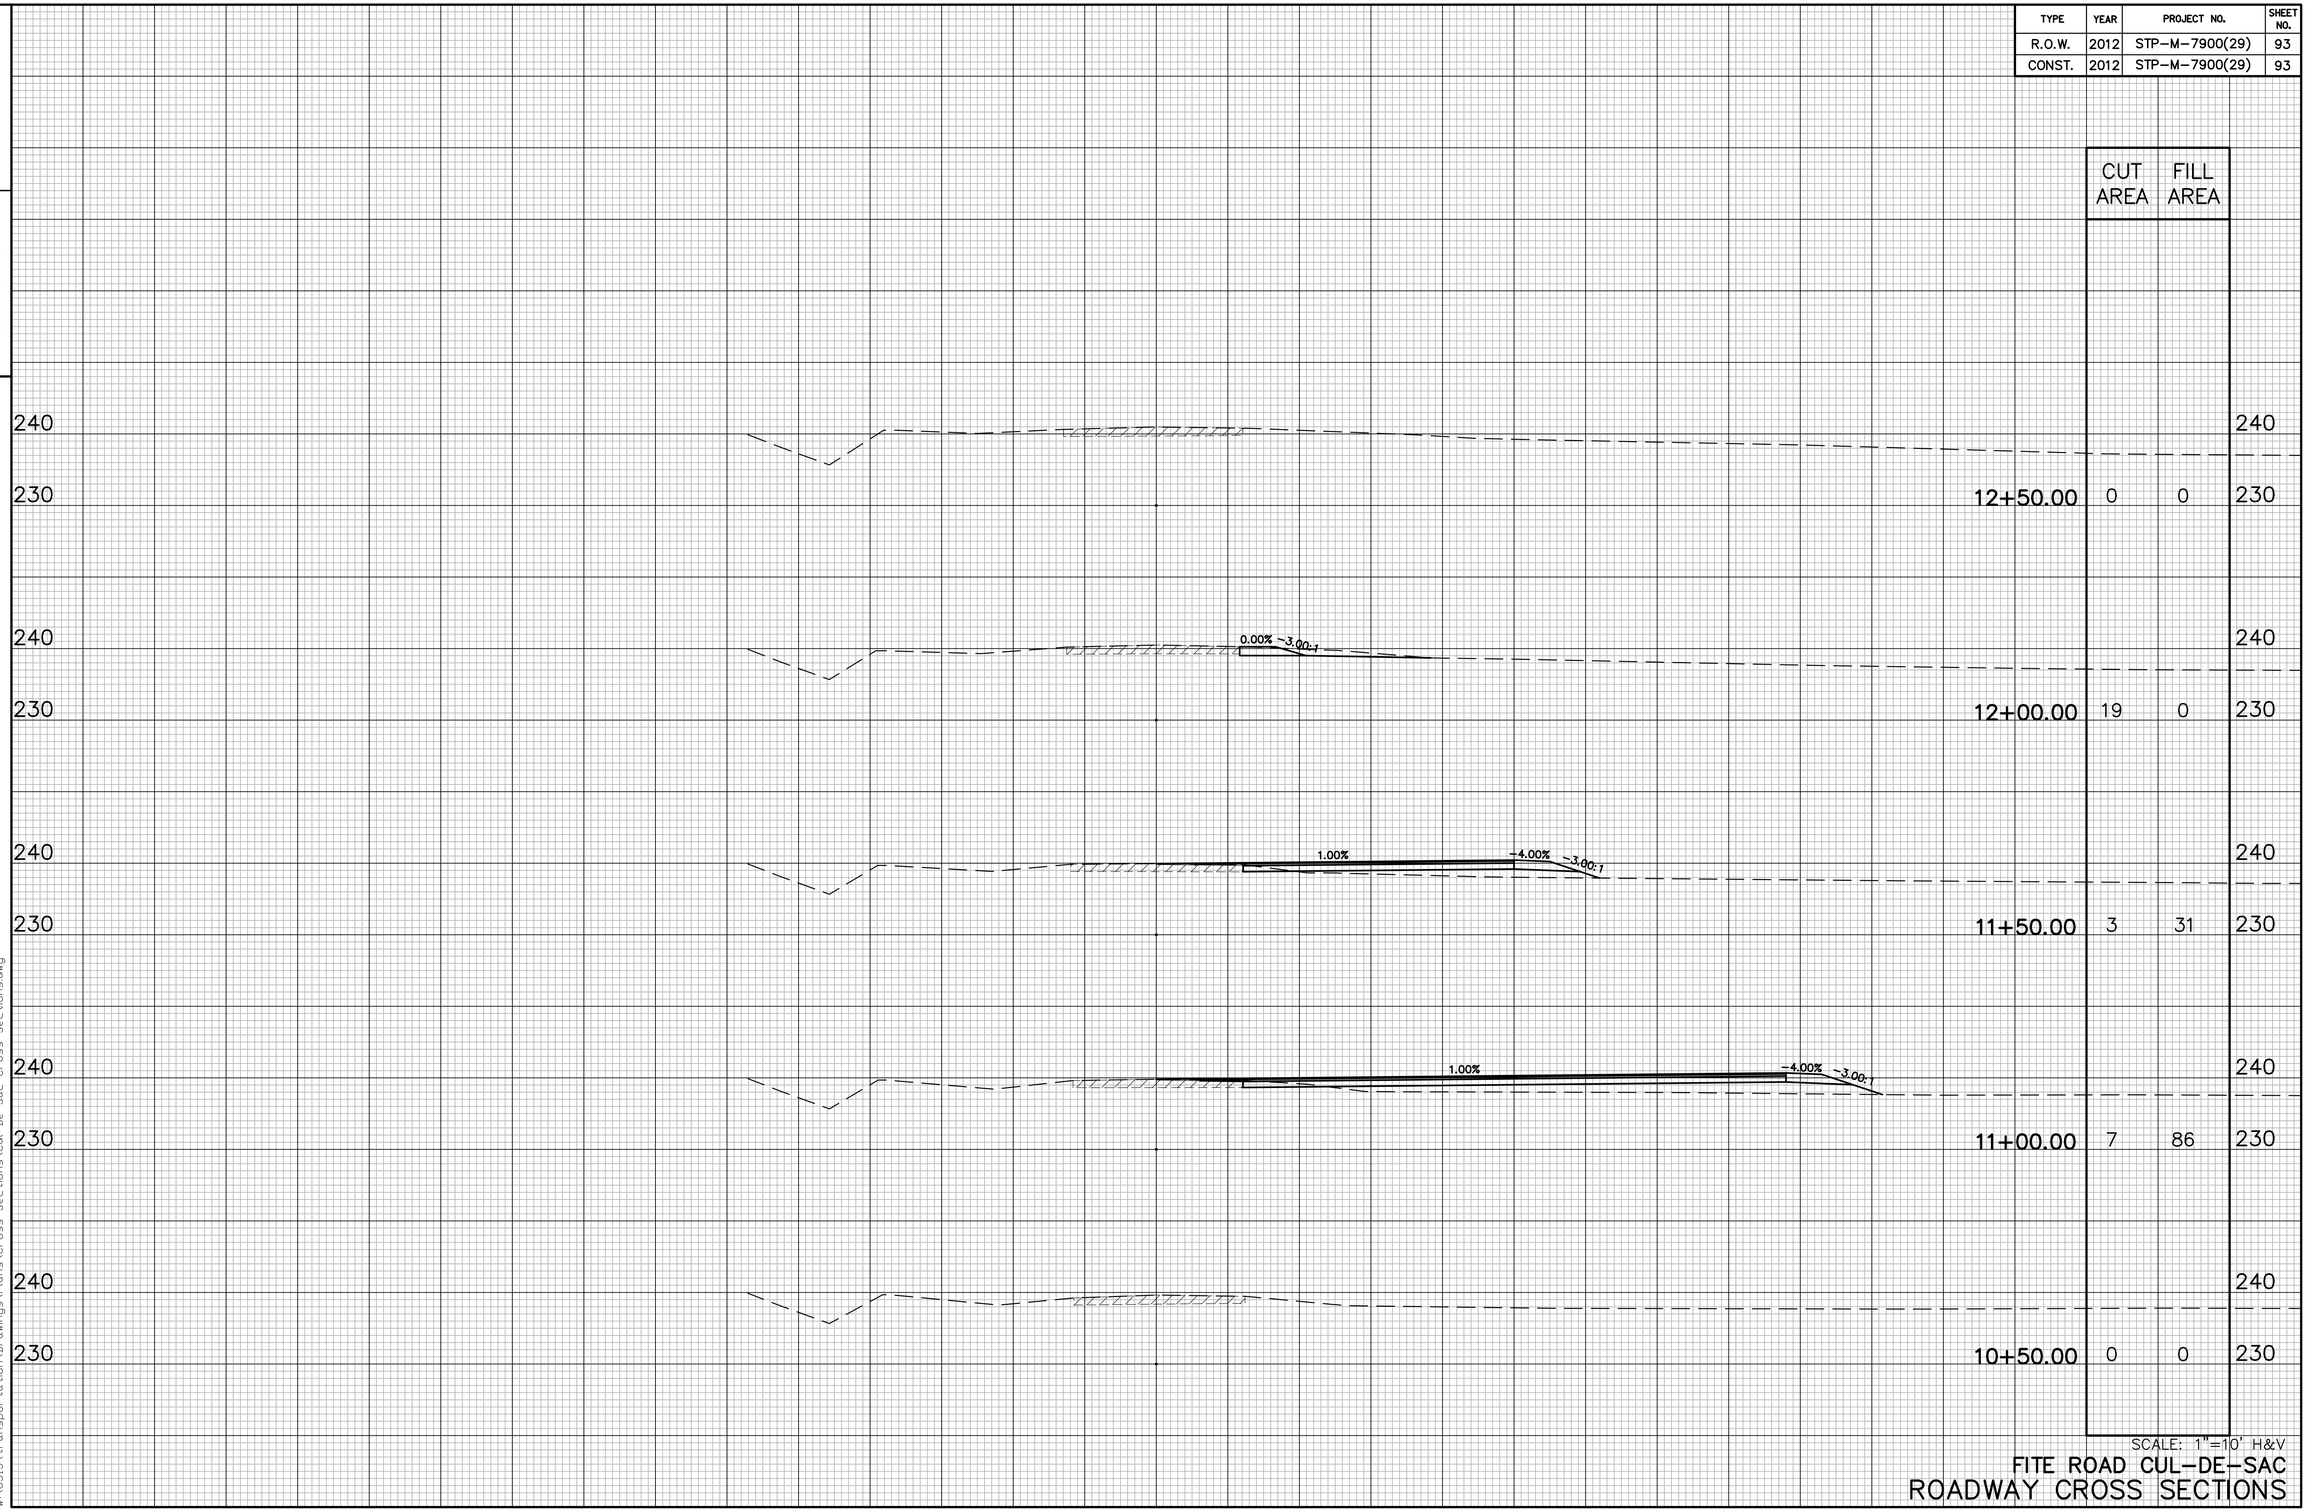

	CUT AREA	FILL AREA
12+50.00	0	0
12+00.00	19	0
11+50.00	3	31
11+00.00	7	86
10+50.00	0	0

140 120 100 80 60 40 20 0 20 40 60 80 100 120 140

SCALE: 1"=10' H&V

FITE ROAD CUL-DE-SAC
ROADWAY CROSS SECTIONS

4/12/2013
W:\6513\transportation\Drawings\Plans\Cross Sections\Cul-De-Sac Cross Sections.dwg