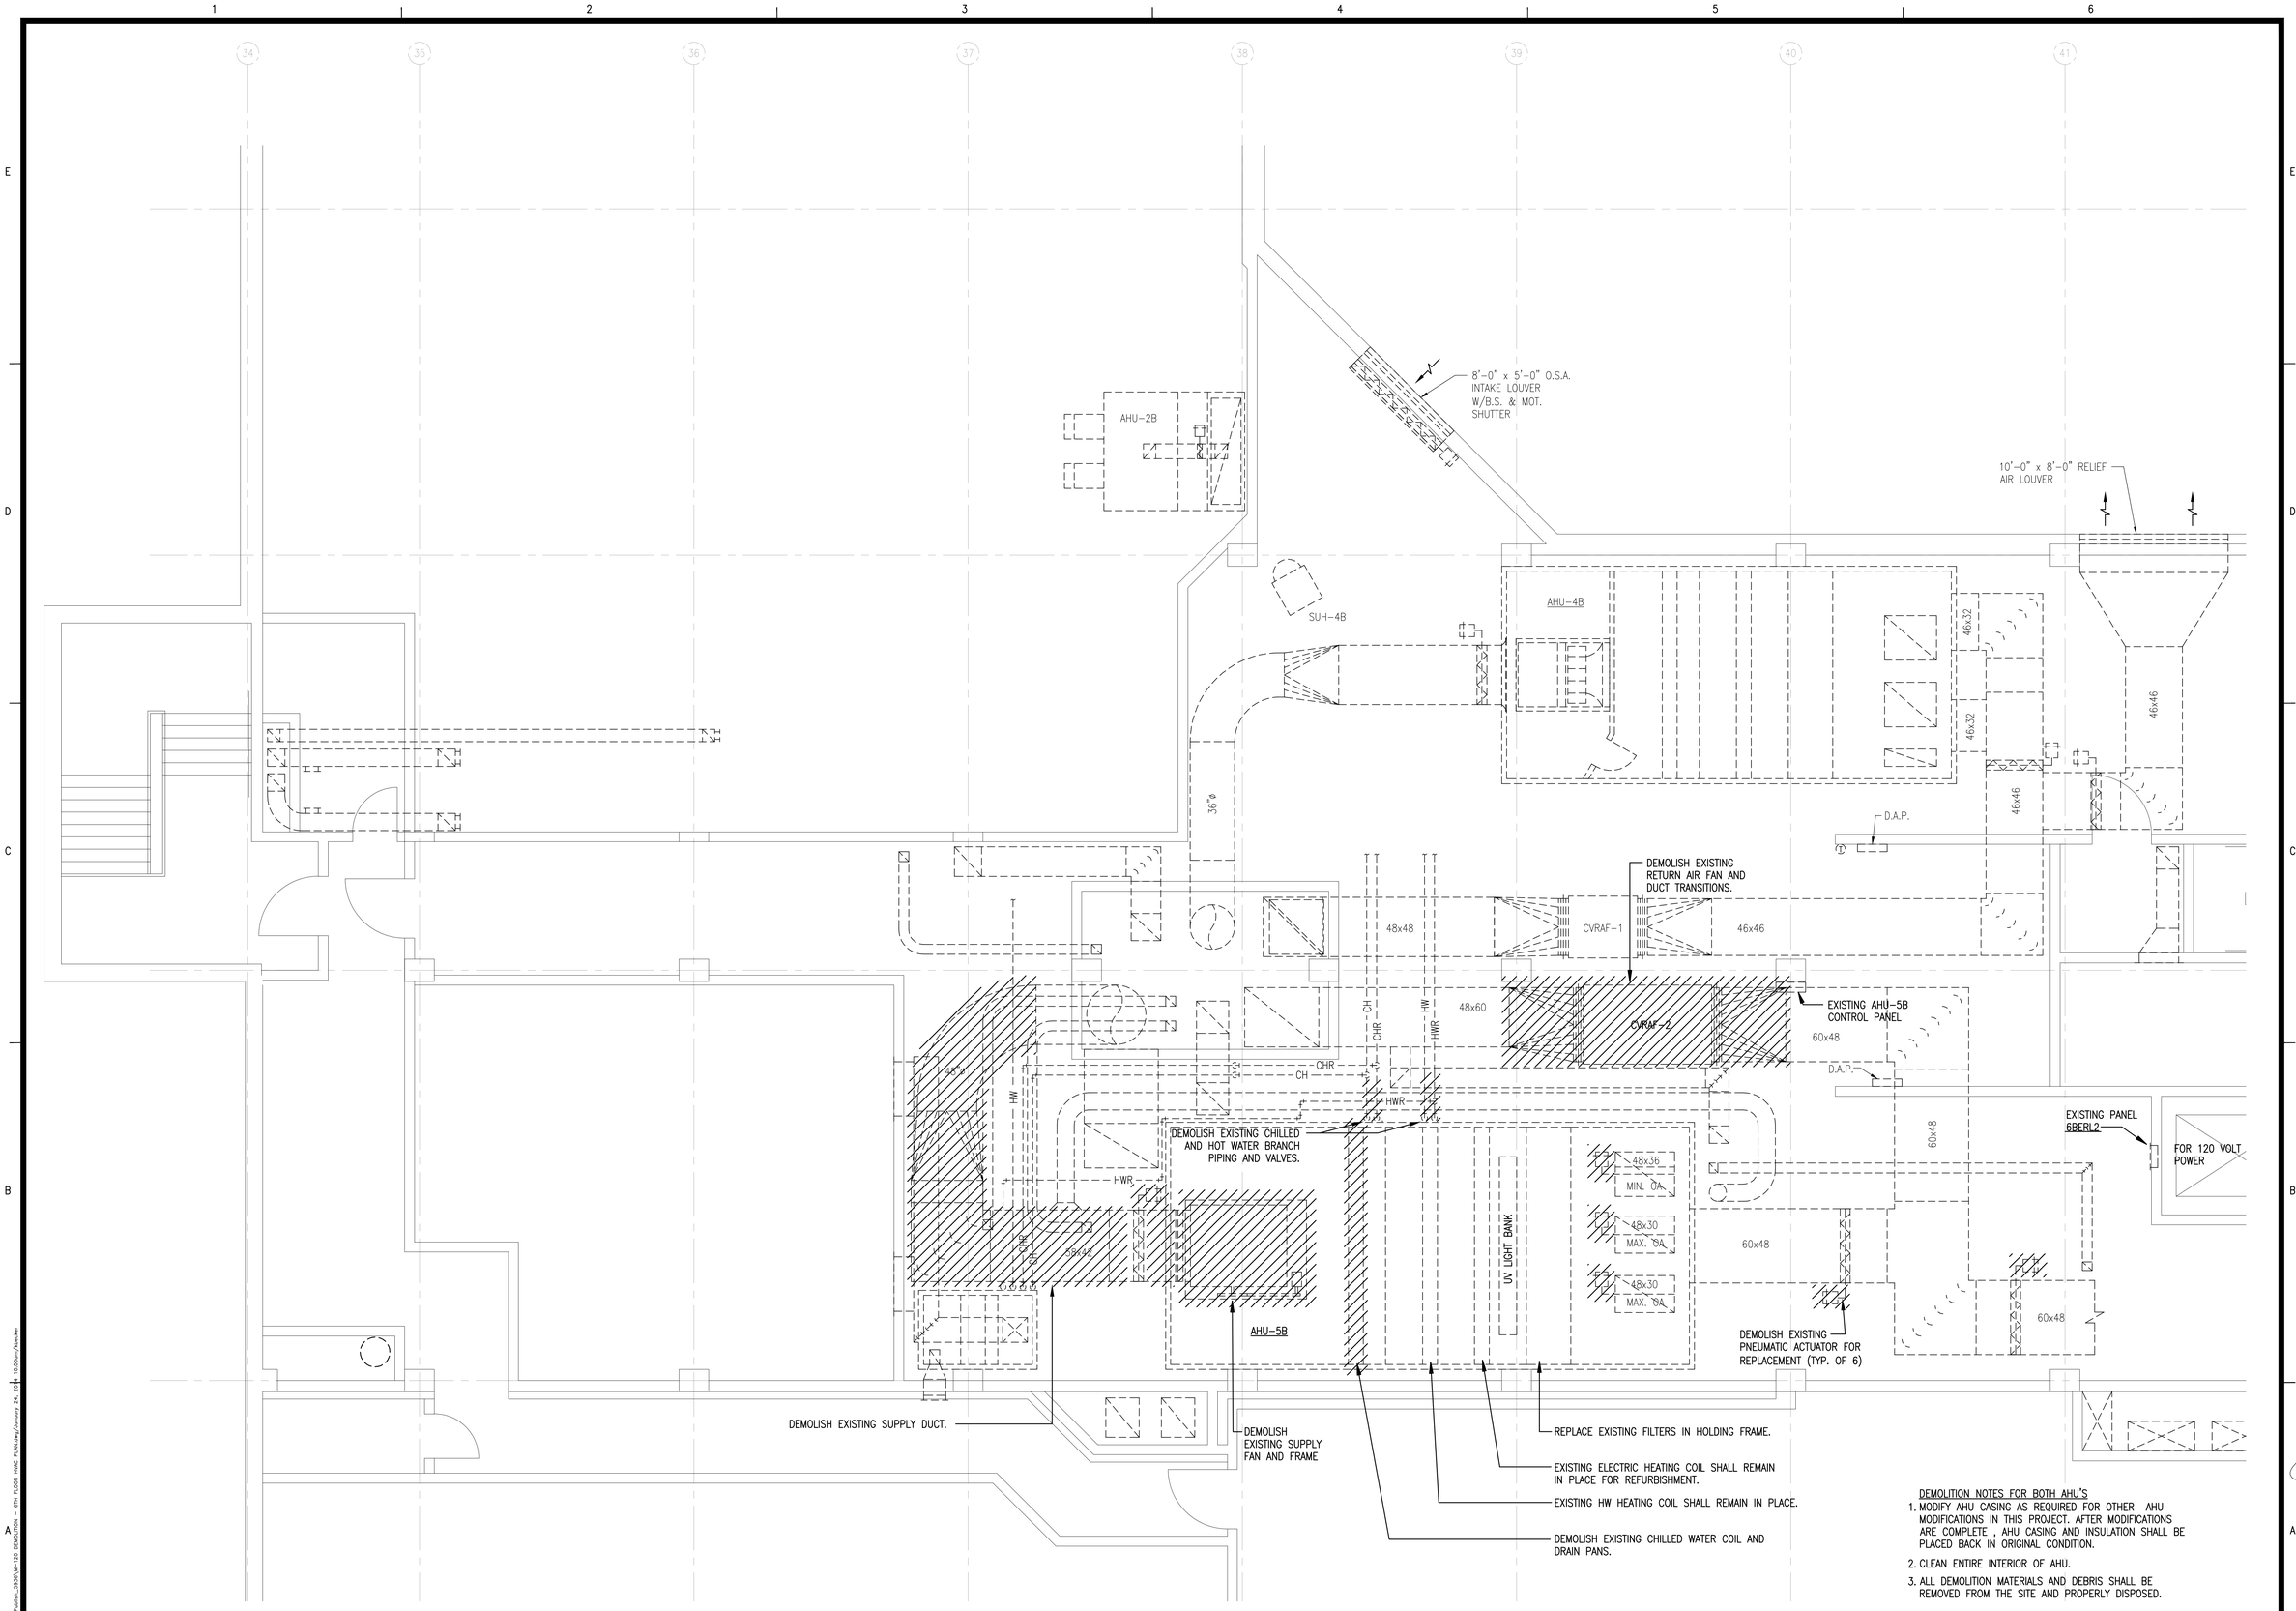

DEMOLITION NOTES FOR BOTH AHU'S

1. MODIFY AHU CASING AS REQUIRED FOR OTHER AHU MODIFICATIONS IN THIS PROJECT. AFTER MODIFICATIONS ARE COMPLETE , AHU CASING AND INSULATION SHALL BE PLACED BACK IN ORIGINAL CONDITION.
2. CLEAN ENTIRE INTERIOR OF AHU.
3. ALL DEMOLITION MATERIALS AND DEBRIS SHALL BE REMOVED FROM THE SITE AND PROPERLY DISPOSED.

1 DEMOLITION - SIXTH FLOOR HVAC PLAN WEST
SCALE: 1/4" = 1'-0"

0' 1' 2' 4' 8'

NORTH

REVISIONS:

1		
2		
3		
4		
5		

PROJECT #:	24308.00
DATE:	JAN 24, 2014
DRAWN BY:	MG
DESIGNER:	JRF
CHECKED BY:	MRB

Pickering
Pickering Firm, Inc.
Facility Design • Civil Engineering • Surveying •
Transportation • Natural Water Resources
6775 Lenox Center Court, Suite 300
Memphis, TN 38115
901.726.0810

OGCB
Incorporated
5485 Poplar Avenue, Suite 200
Memphis, TN 38119/901-682-6385
Mechanical/Electrical
Consulting Engineers

SBI-000242
HVAC RETROFIT PHASE I
SHELBY COUNTY CRIMINAL JUSTICE CENTER
201 POPLAR AVENUE
MEMPHIS, TENNESSEE 38103

SEAL:

JONATHAN R. FOSHEE
REGISTERED
PROFESSIONAL
ENGINEER
No. 23386
STATE OF TENNESSEE

SHEET NUMBER:

M-120

DESCRIPTION:

DEMOLITION – 6TH FLOOR HVAC PLAN WEST