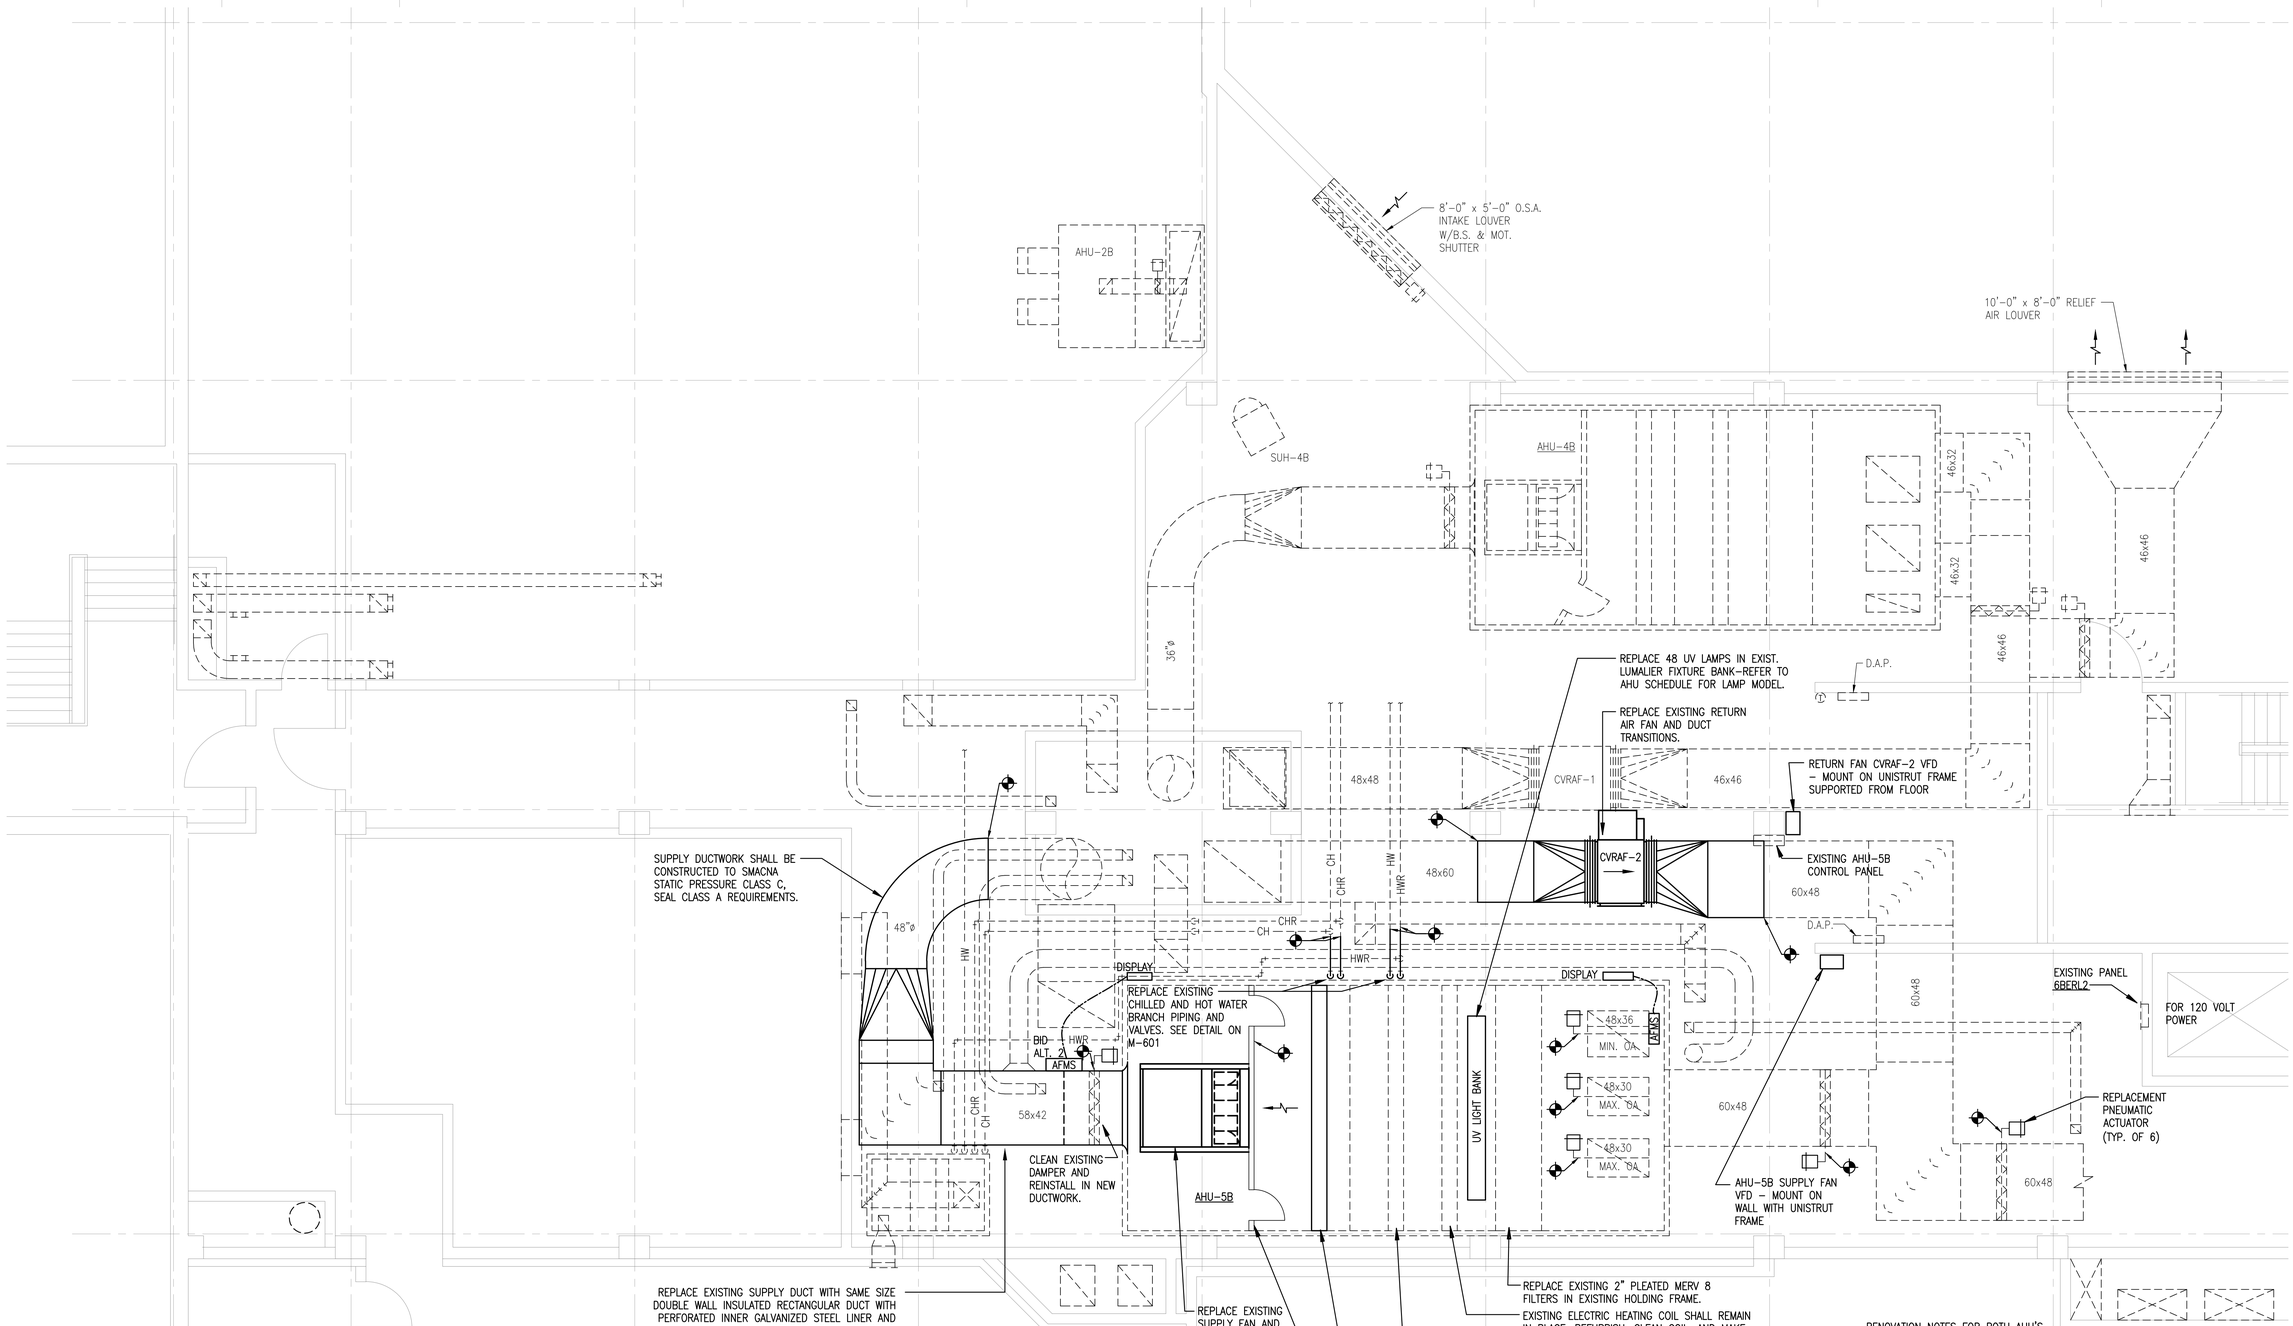

1 RENOVATION - SIXTH FLOOR HVAC PLAN WEST
SCALE: 1/4" = 1'-0"
0' 1' 2' 4' 8'
NORTH

RENOVATION NOTES FOR BOTH AHU'S

1. MODIFY AHU CASING AS REQUIRED FOR OTHER AHU MODIFICATIONS IN THIS PROJECT. AFTER MODIFICATIONS ARE COMPLETE , AHU CASING AND INSULATION SHALL BE PLACED BACK IN ORIGINAL CONDITION.
2. CLEAN ENTIRE INTERIOR OF AHU.
3. PROVIDE SUPPORT FRAMES FOR INLINE SUPPLY AND RETURN FANS SIMILAR TO EXISTING FAN SUPPORT FRAMES.
4. MODIFY OR REPLACE EXISTING BLANKOFF PLATES AT PERIMETER OF NEW COOLING COILS. SHEET METAL GAUGE SHALL MATCH EXISTING. SEAL SO THAT ALL AIR GOES THRU FACE OF COOLING COIL.
5. REPLACE EXISTING MARINE LIGHTS, FILTER DIFFERENTIAL PRESSURE SENSOR, AND FREEZESTAT FOR CHILLED WATER COIL.
6. CONTRACTOR IS RESPONSIBLE FOR EQUIPMENT AND COIL ENTRY INTO THE BUILDING. ANY WALLS, DOORS, OR WINDOWS THAT ARE REMOVED FOR COMPONENT EGRESS INTO THE BUILDING SHALL BE REPAIRED TO EXISTING CONDITIONS.

REVISIONS:

PROJECT #:	24308.00
DATE:	JAN 24, 2014
DRAWN BY:	MG
DESIGNER:	JRF
CHECKED BY:	MRB

Pickering
Pickering Firm, Inc.
Facility Design • Civil Engineering • Surveying •
Transportation • Natural Water Resources
6775 Lenox Center Court, Suite 300
Memphis, TN 38115
901.726.0810

OGCB
Incorporated
3485 Poplar Avenue, Suite 300
Memphis, TN 38111/901-452-4385
Mechanical/Electrical
Consulting Engineers

SBI-000242
HVAC RETROFIT PHASE I
SHELBY COUNTY CRIMINAL JUSTICE CENTER
201 POPLAR AVENUE
MEMPHIS, TENNESSEE 38103

SEAL:

SHEET NUMBER:

M-130

DESCRIPTION:

RENOVATION - 6TH FLOOR HVAC PLAN WEST