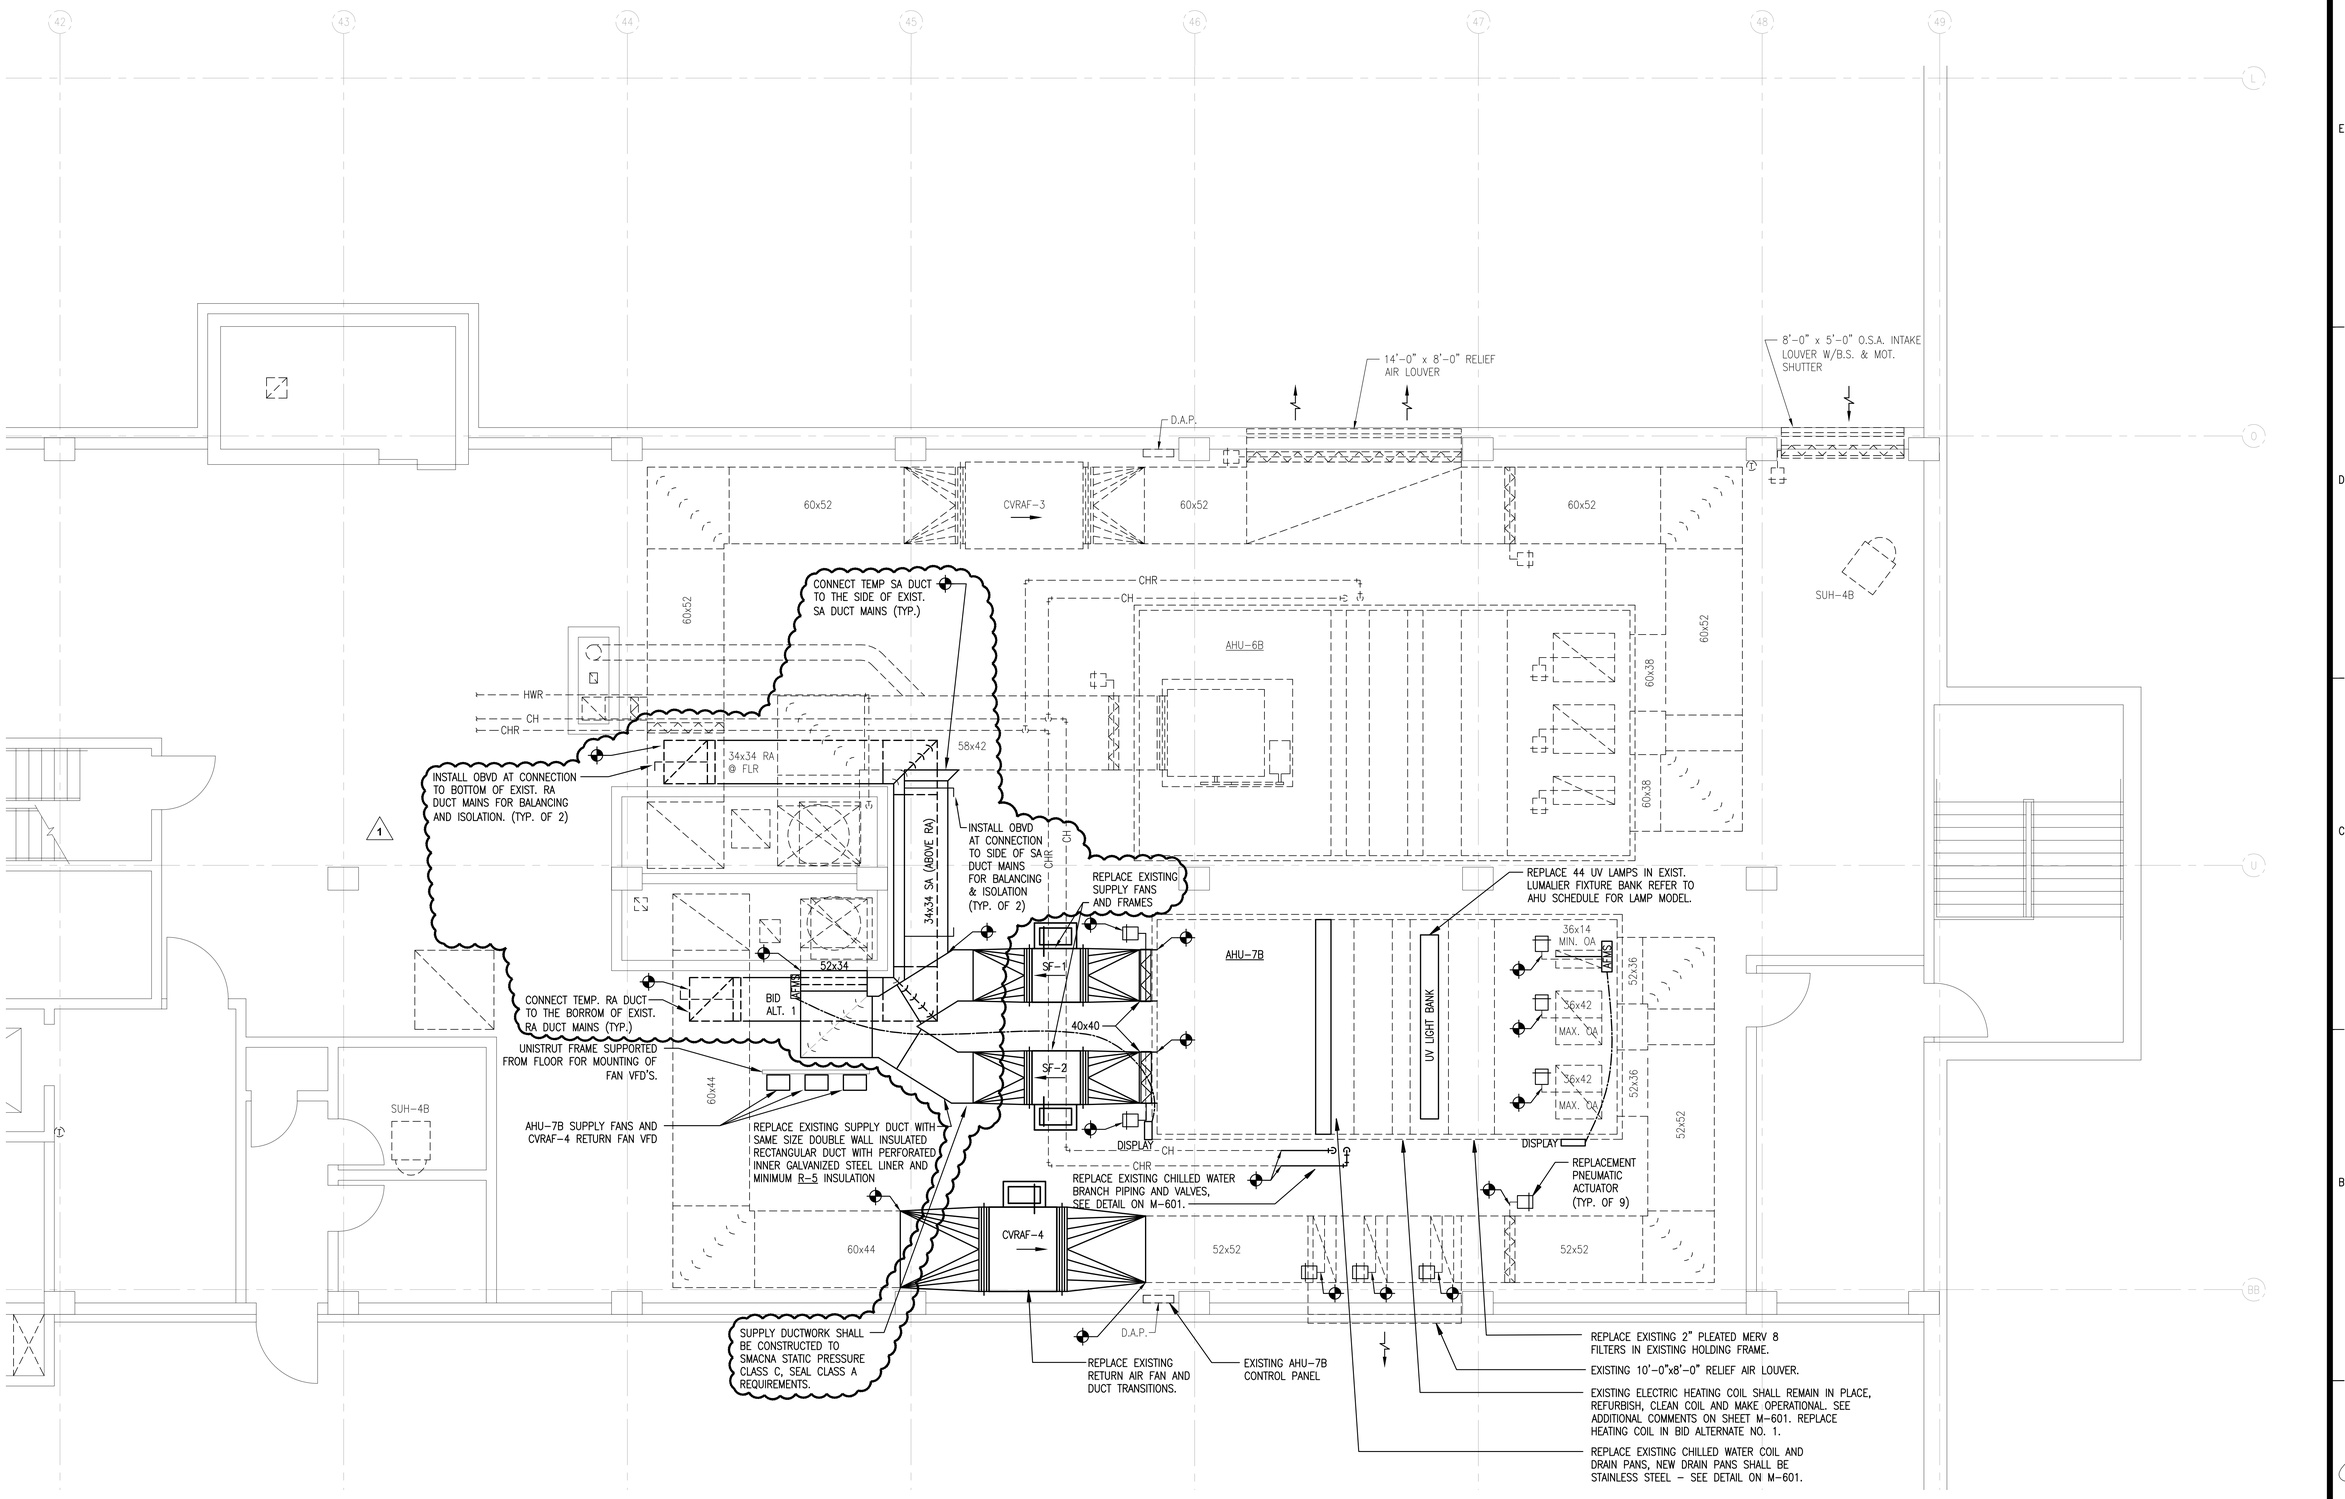

1 RENOVATION - SIXTH FLOOR HVAC PLAN WEST
SCALE: 1/4" = 1'-0"

0' 1' 2' 4' 8'

NORTH

REVISIONS:

1	2/10/14	ADD. #2

PROJECT #:	24308.00
DATE:	JAN 24, 2014
DRAWN BY:	MG
DESIGNER:	JRF
CHECKED BY:	MRB

Pickering
Pickering Firm, Inc.
Facility Design • Civil Engineering • Surveying • Transportation • Natural Water Resources
6775 Lenox Center Ct., Suite 300
Memphis, TN 38115
901.726.0810

OGCB Incorporated
3485 Poplar Avenue, Suite 300
Memphis, TN 38111/901-452-6383
Mechanical/Electrical Consulting Engineers

SBI-000242
HVAC RETROFIT PHASE I
SHELBY COUNTY CRIMINAL JUSTICE CENTER
201 POPLAR AVENUE
MEMPHIS, TENNESSEE 38103

SEAL:

SHEET NUMBER:

M-131

DESCRIPTION:
RENOVATION - 6TH FLOOR HVAC PLAN EAST