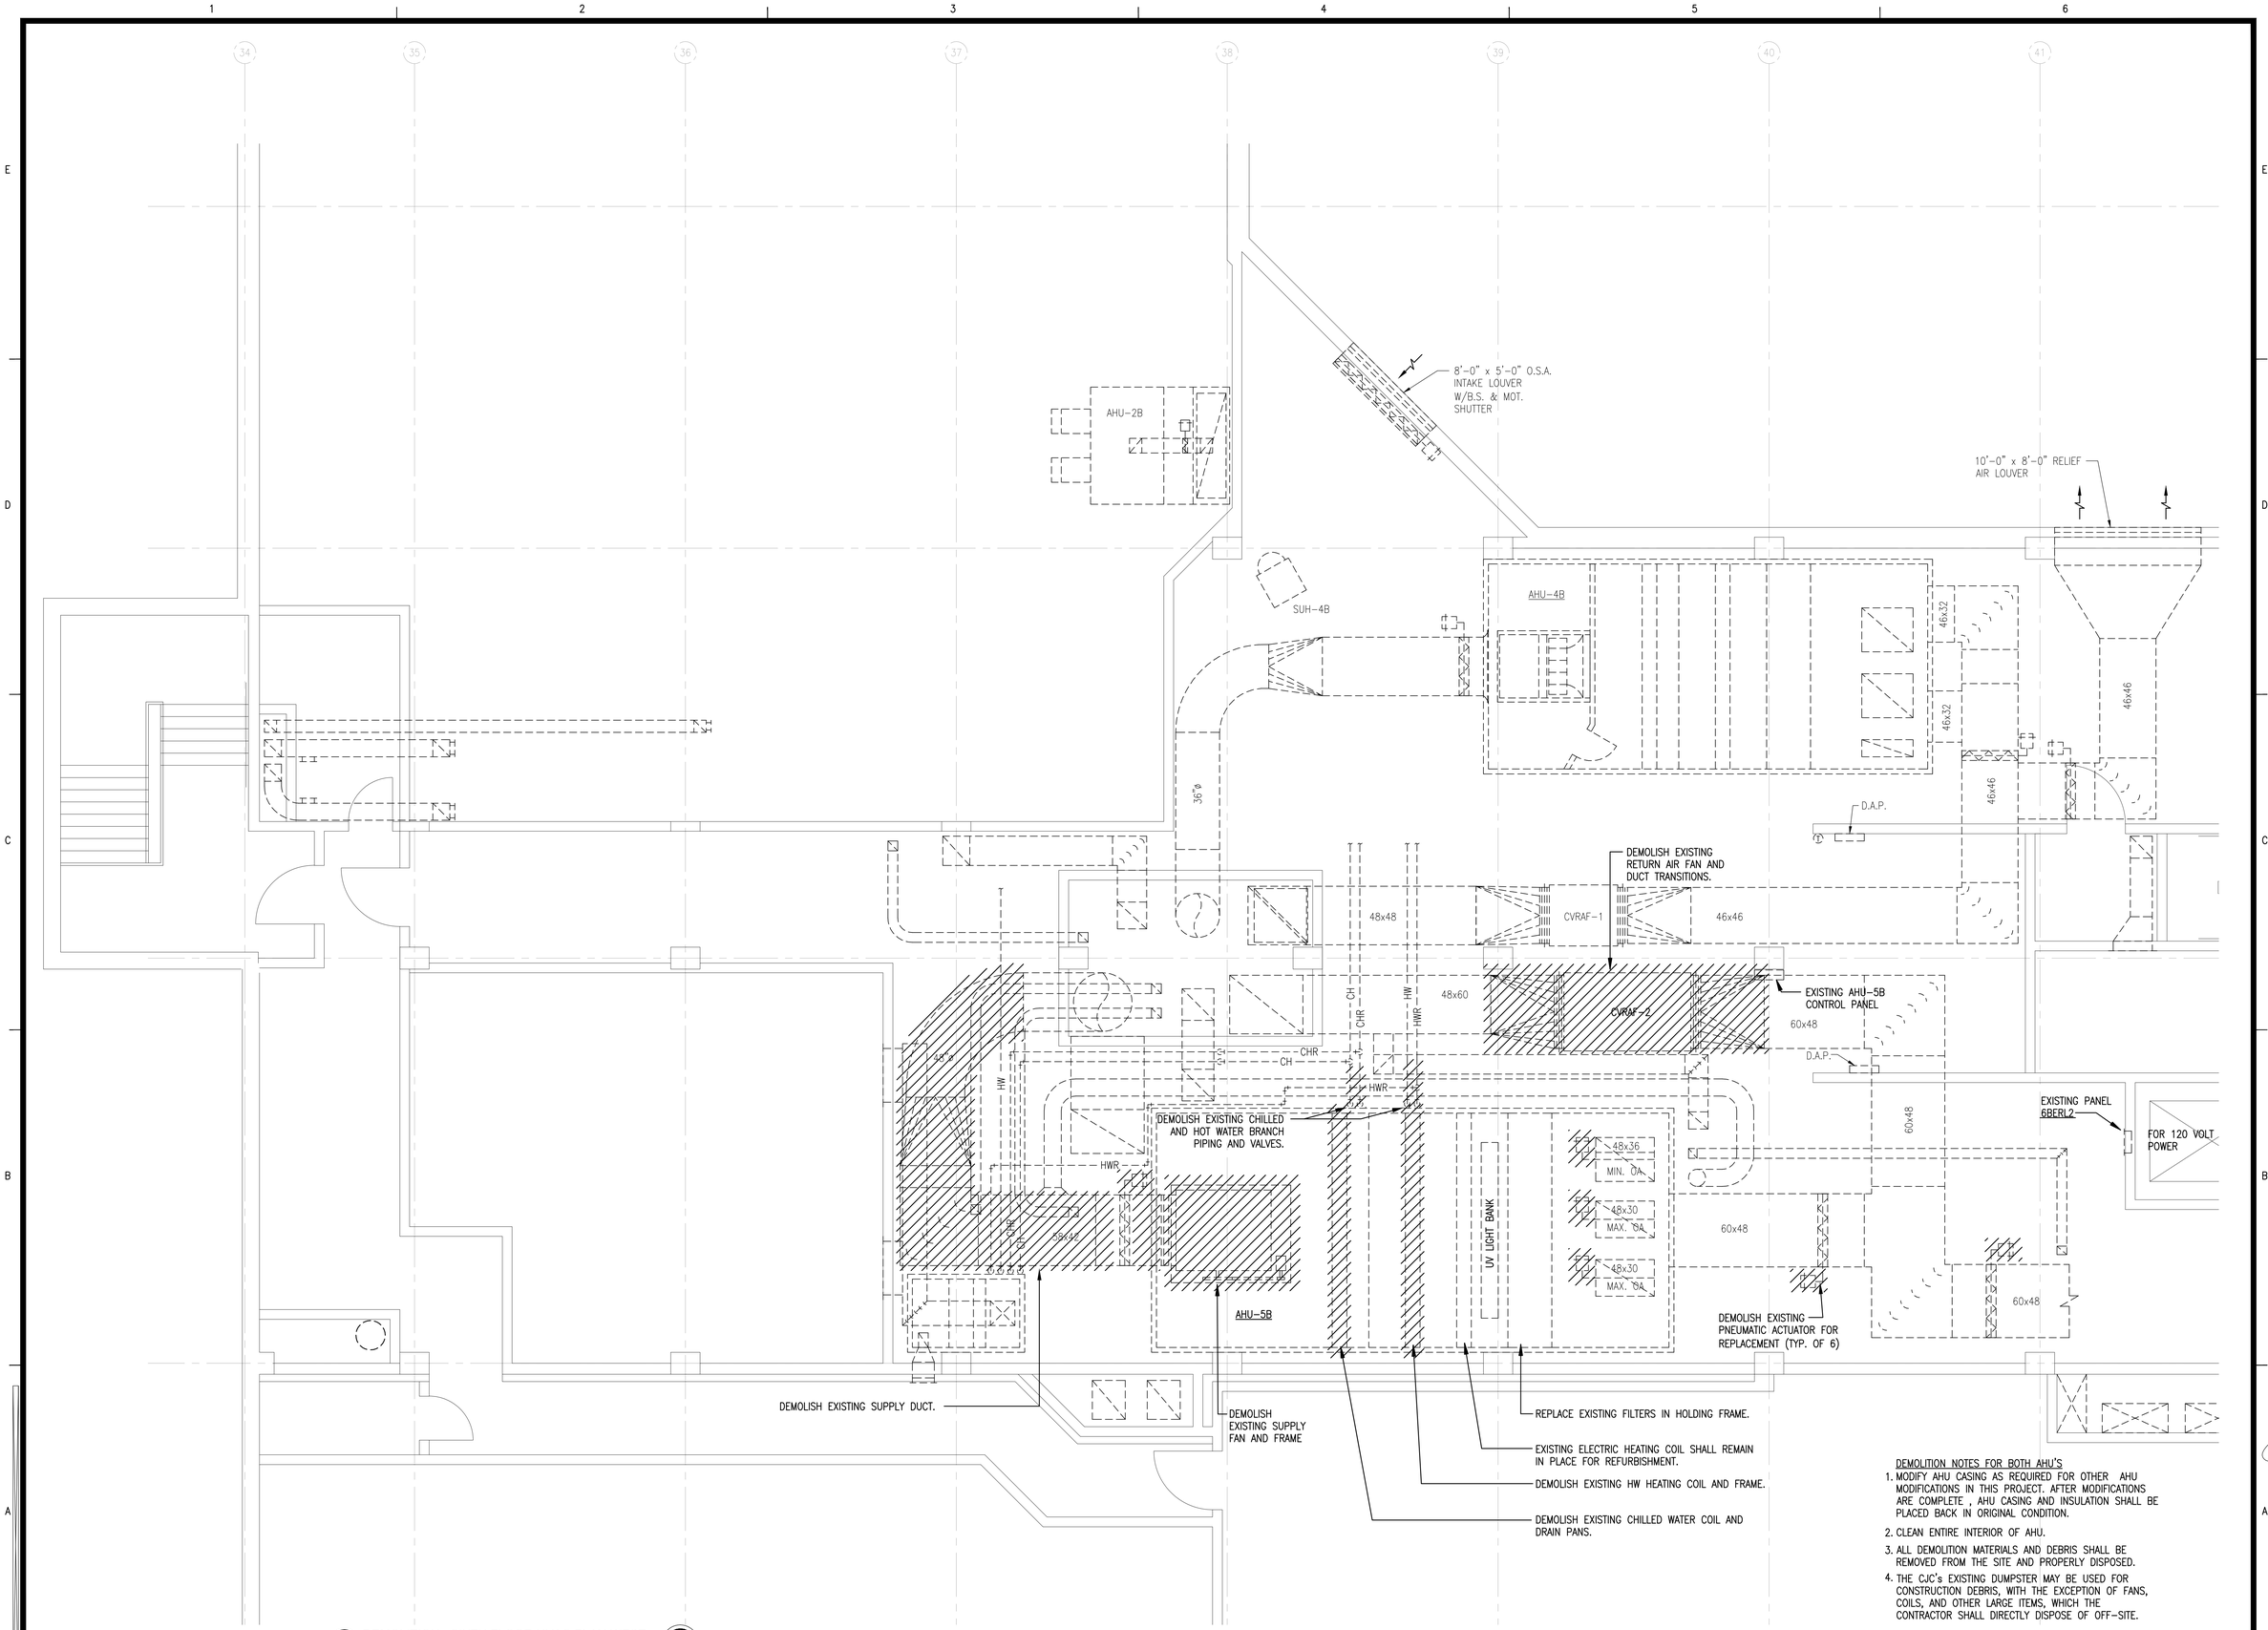

1 DEMOLITION - SIXTH FLOOR HVAC PLAN WEST
SCALE: 1/4" = 1'-0"

DEMOLITION NOTES FOR BOTH AHU'S

1. MODIFY AHU CASING AS REQUIRED FOR OTHER AHU MODIFICATIONS IN THIS PROJECT. AFTER MODIFICATIONS ARE COMPLETE , AHU CASING AND INSULATION SHALL BE PLACED BACK IN ORIGINAL CONDITION.
2. CLEAN ENTIRE INTERIOR OF AHU.
3. ALL DEMOLITION MATERIALS AND DEBRIS SHALL BE REMOVED FROM THE SITE AND PROPERLY DISPOSED.
4. THE CJC's EXISTING DUMPSTER MAY BE USED FOR CONSTRUCTION DEBRIS, WITH THE EXCEPTION OF FANS, COILS, AND OTHER LARGE ITEMS, WHICH THE CONTRACTOR SHALL DIRECTLY DISPOSE OF OFF-SITE.

REVISIONS:

PROJECT #:	24308.00
DATE:	MARCH 3, 2014
DRAWN BY:	MG
DESIGNER:	JRF
CHECKED BY:	MRB

Pickering
Pickering Firm, Inc.
Facility Design • Civil Engineering • Surveying • Transportation • Natural / Water Resources
6775 Lenox Center Court, Suite 300
Memphis, TN 38115
901.726.0810

OGCB Incorporated
3485 Poplar Avenue, Suite 200
Memphis, TN 38111/901-452-8383
Mechanical/Electrical Consulting Engineers

SBI-000242A
HVAC RETROFIT PHASE I
SHELBY COUNTY CRIMINAL JUSTICE CENTER
201 POPLAR AVENUE
MEMPHIS, TENNESSEE 38103

SEAL:

SHEET NUMBER:

M-120

DESCRIPTION:

DEMOLITION – 6TH FLOOR HVAC PLAN WEST