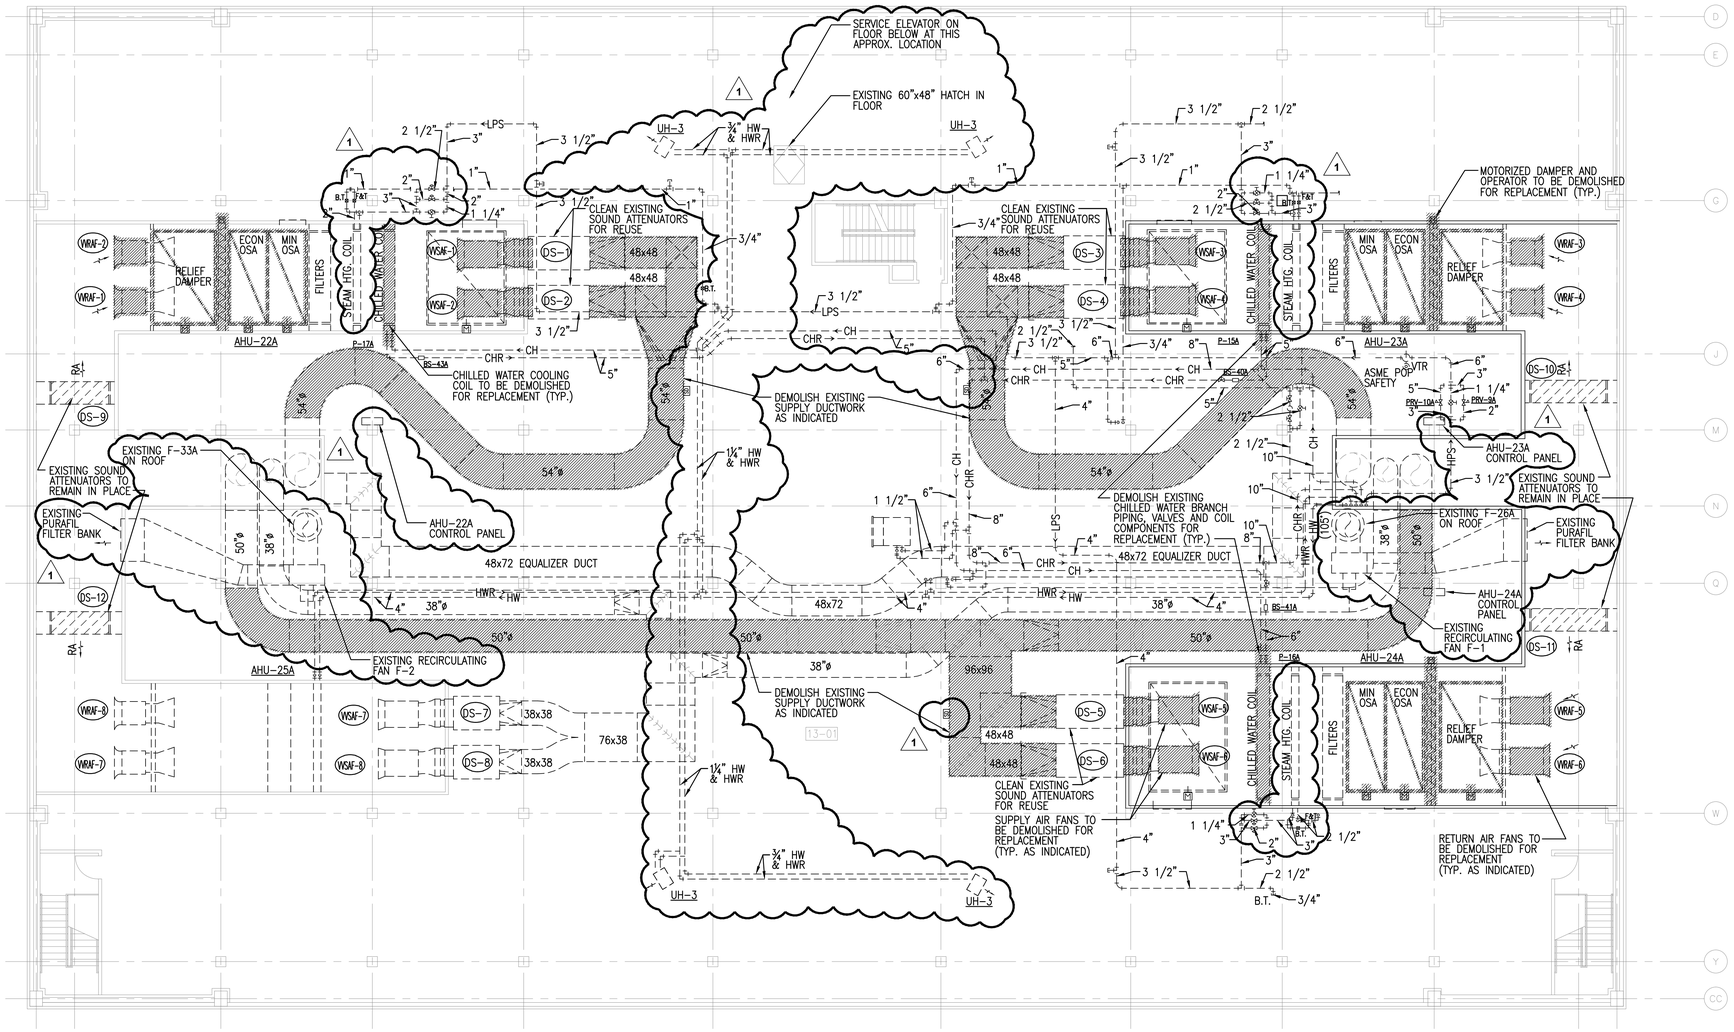

DEMOLITION NOTES FOR BUILT-UP AHUS

1. MODIFY AHU CASING AS REQUIRED FOR OTHER MODIFICATIONS IN THIS PROJECT. AFTER MODIFICATIONS ARE COMPLETE, AHU CASING AND INSULATION SHALL BE PLACED BACK IN ORIGINAL CONDITION.
2. CLEAN ENTIRE INTERIOR OF AHU.
3. ALL DEMOLITION MATERIALS AND DEBRIS SHALL BE REMOVED FROM THE SITE AND PROPERLY DISPOSED OF.
4. THE CJC'S EXISTING DUMPSTER MAY BE USED FOR CONSTRUCTION DEBRIS, WITH EXCEPTION OF FANS, COILS, AND OTHER LARGE ITEMS, WHICH THE CONTRACTOR SHALL DIRECTLY DISPOSE OF OFF-SITE.

1 THIRTEENTH FLOOR PLAN - HVAC DEMOLITION
SCALE: 1/4" = 1'-0"
0' 1' 2' 4' 8'
NORTH

REVISIONS:

1	4/24/15	ADDENDUM #3

PROJECT #: 24308.00
DATE: APRIL 10, 2015
DRAWN BY: EJK
DESIGNER: JRF
CHECKED BY: MRB

Pickering
Pickering Firm, Inc.
Facility Design • Civil Engineering • Surveying • Transportation • Natural / Water Resources
6775 Lenox Center Court, Suite 300
Memphis, TN 38115
901.726.0810

OGCB Incorporated
3405 Poplar Avenue, Suite 200
Memphis, TN 38111/901-452-0283
Mechanical/Electrical Consulting Engineers

SBI-000320
HVAC RETROFIT PHASE II
SHELBY COUNTY CRIMINAL JUSTICE CENTER
201 POPLAR AVENUE
MEMPHIS, TENNESSEE 38103

SEAL:
JONATHAN R. FOSHEE
REGISTERED ENGINEER
AGRICULTURE
COMMERCE
No. 23386
STATE OF TENNESSEE

SHEET NUMBER:
M-12P

DESCRIPTION:
THIRTEENTH FLOOR PLAN – HVAC DEMOLITION