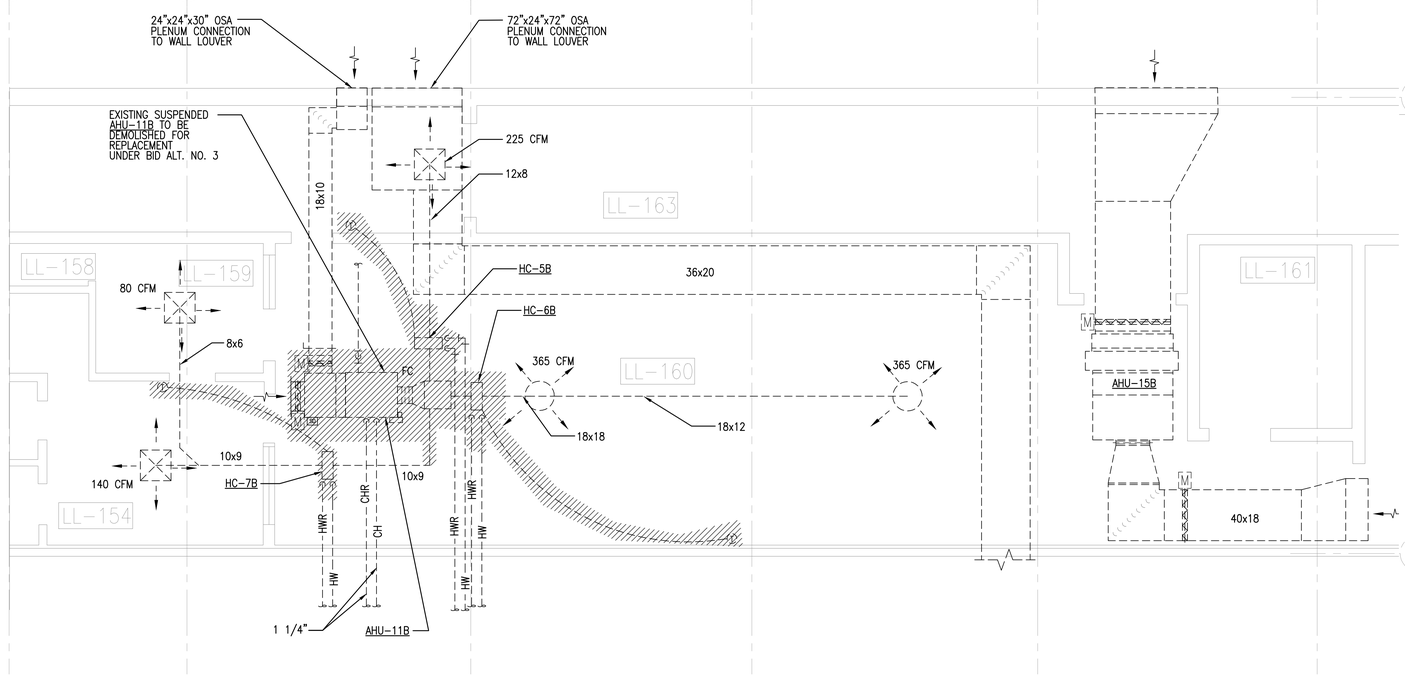

3 PARTIAL LOWER LEVEL AREA "F" - HVAC DEMOLITION
SCALE: 1/8" = 1'-0"
0' 2' 4' 8' 16'
NORTH

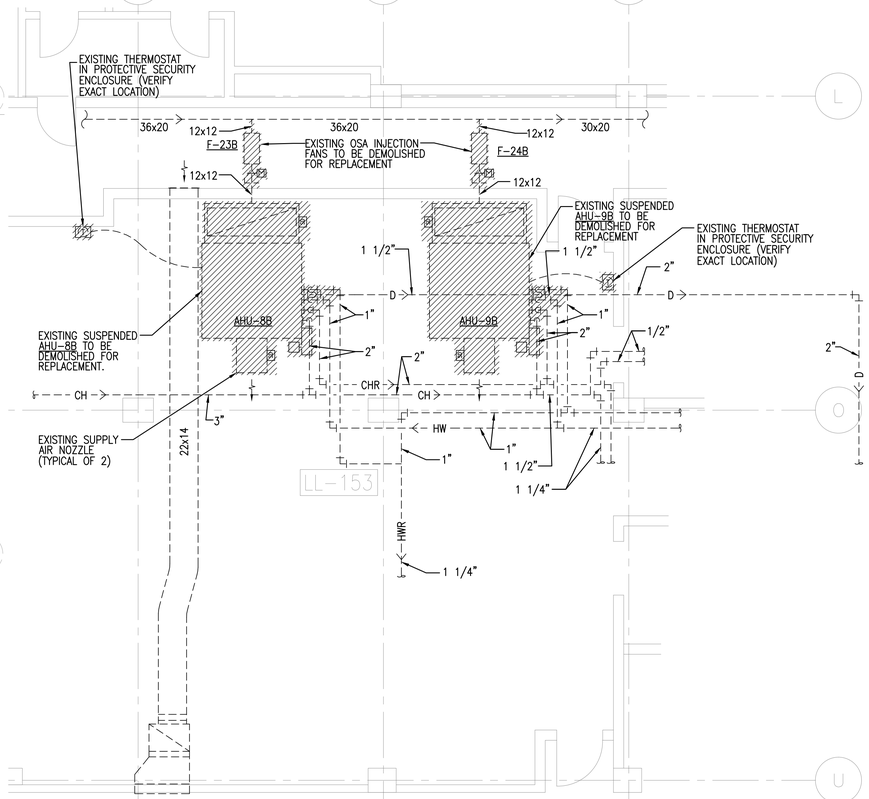

1 PARTIAL LOWER LEVEL FLOOR PLAN - AREA " E" - HVAC DEMOLITION
SCALE: 1/4" = 1'-0"
0' 1' 2' 4' 8'
NORTH

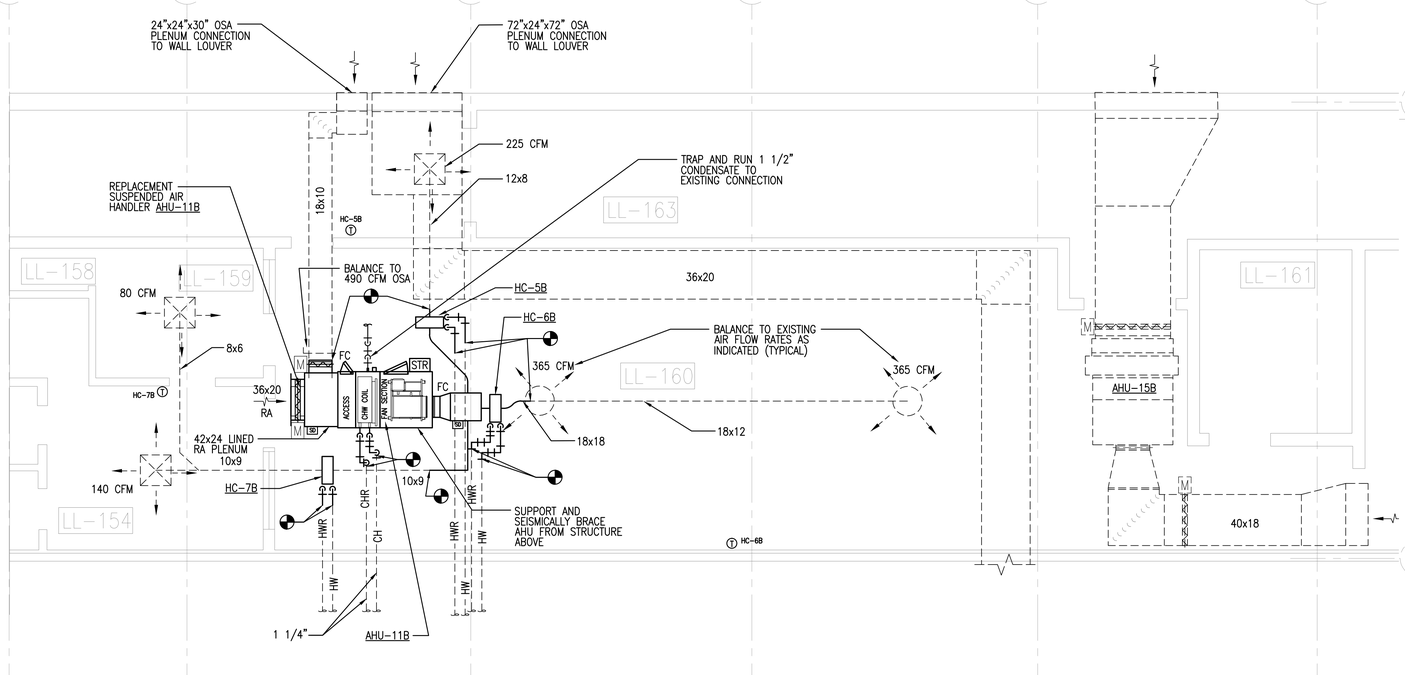

4 PARTIAL LOWER LEVEL AREA "F" - HVAC RENOVATION
SCALE: 1/8" = 1'-0"
0' 2' 4' 8' 16'
NORTH

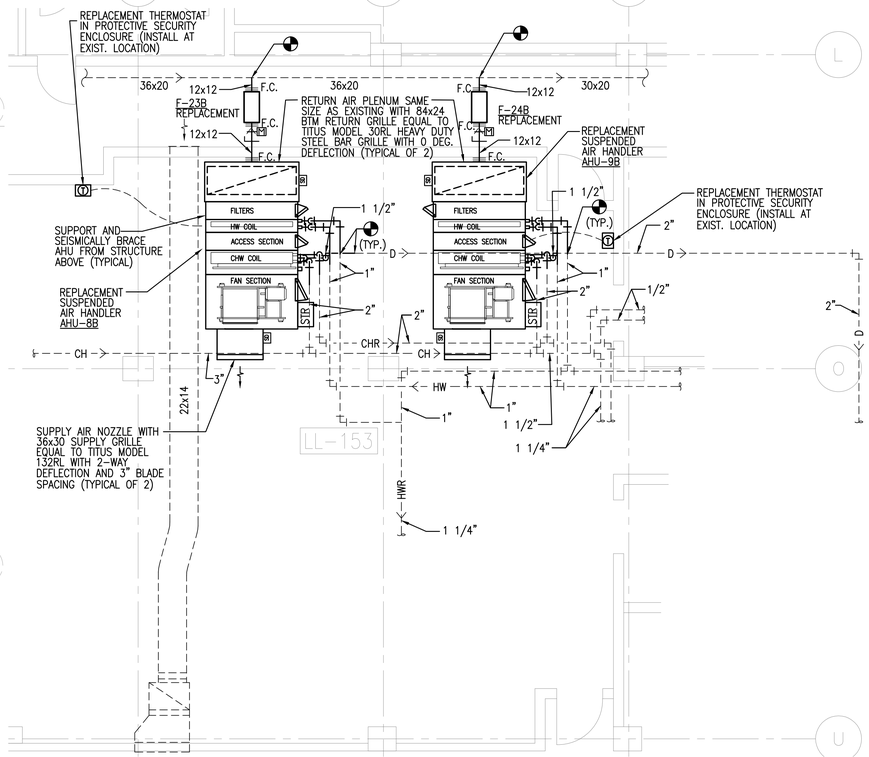

2 PARTIAL LOWER LEVEL FLOOR PLAN - AREA " E" - HVAC RENOVATION
SCALE: 1/4" = 1'-0"
0' 1' 2' 4' 8'
NORTH

REVISIONS:

PROJECT #:	24308.00
DATE:	APRIL 10, 2015
DRAWN BY:	EJK
DESIGNER:	JRF
CHECKED BY:	MRB

Pickering
Pickering Firm, Inc.
Facility Design • Civil Engineering • Surveying • Transportation • Natural / Water Resources
6775 Lenox Center Court, Suite 300
Memphis, TN 38115
901.726.0810

OGCB Incorporated
3485 Poplar Avenue, Suite 390
Memphis, TN 38111/901-452-8283
Mechanical/Electrical Consulting Engineers

SBI-000320
HVAC RETROFIT PHASE II
SHELBY COUNTY CRIMINAL JUSTICE CENTER
201 POPLAR AVENUE
MEMPHIS, TENNESSEE 38103

SEAL:

SHEET NUMBER:

M-120E

DESCRIPTION:
PARTIAL LOWER LEVEL FLOOR PLAN AREA E & F-HVAC DEMO/RENOVATION

4/7/2015 3:59 PM MRC GLOVER