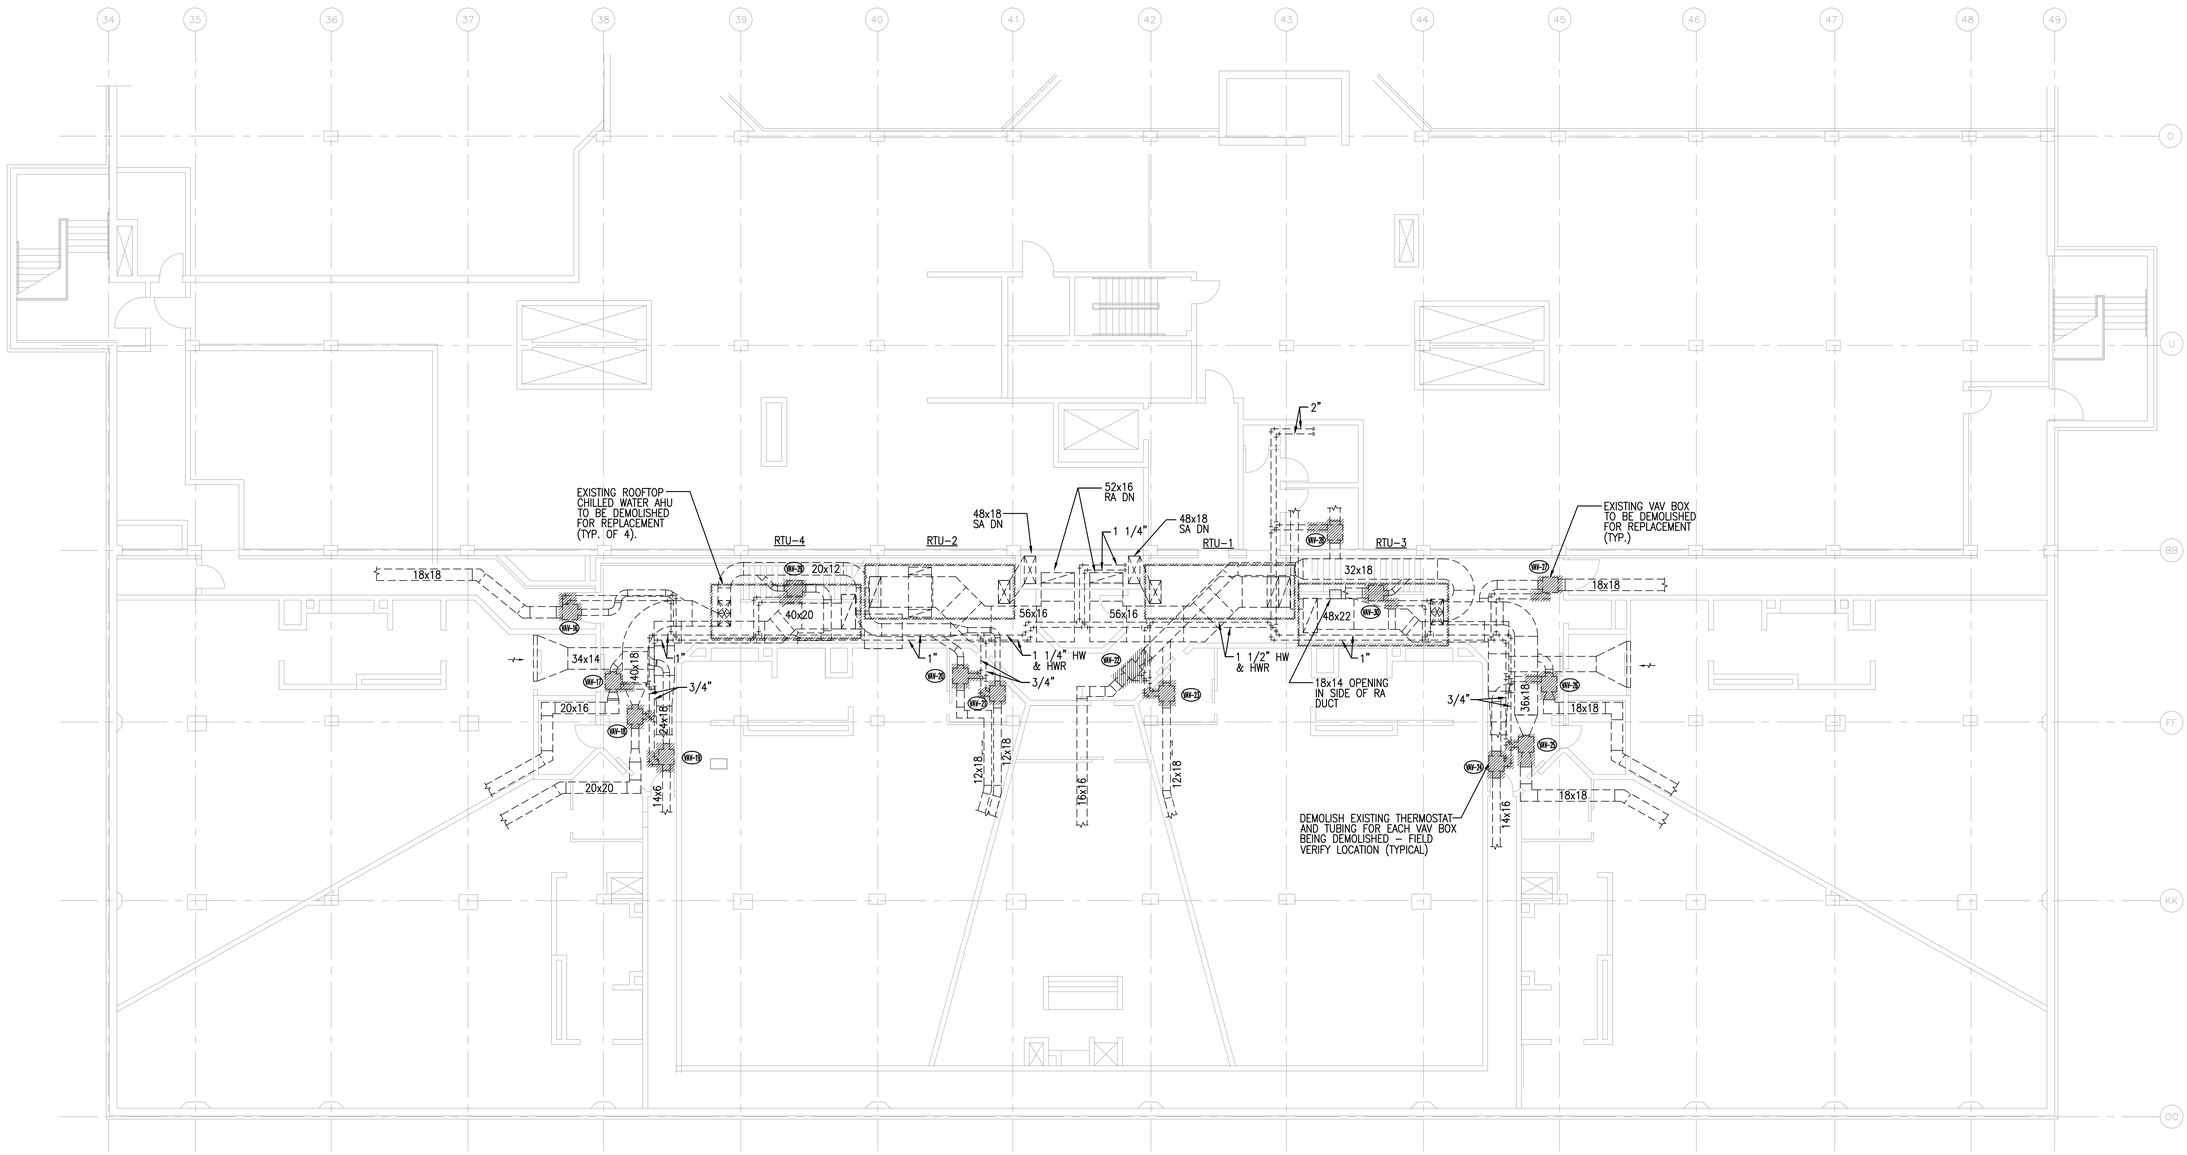

1 SIXTH FLOOR PLAN - HVAC DEMOLITION

SCALE: 1/8" = 1'-0"

0' 2' 4' 8' 16'

NORTH

4/7/2015 4:02 PM MIKE SLAVER

REVISIONS:

1		
2		
3		
4		
5		

PROJECT #:	24308.00
DATE:	APRIL 10, 2015
DRAWN BY:	EJK
DESIGNER:	JRF
CHECKED BY:	MRB

Pickering

Pickering Firm, Inc.
Facility Design • Civil Engineering • Surveying • Transportation • Natural / Water Resources
6775 Lenox Center Court, Suite 300
Memphis, TN 38115
901.726.0810

OGCB Incorporated
3485 Poplar Avenue, Suite 200
Memphis, TN 38111/901-452-8283
Mechanical/Electrical Consulting Engineers

SBI-000320
HVAC RETROFIT PHASE II
SHELBY COUNTY CRIMINAL JUSTICE CENTER
201 POPLAR AVENUE
MEMPHIS, TENNESSEE 38103

SEAL:

JONATHAN R. FOSHEE
REGISTERED ENGINEER
AGRICULTURE
TENNESSEE
No. 23-00-0
STATE OF TENNESSEE

SHEET NUMBER:

M-126

DESCRIPTION:

SIXTH FLOOR PLAN – HVAC DEMOLITION