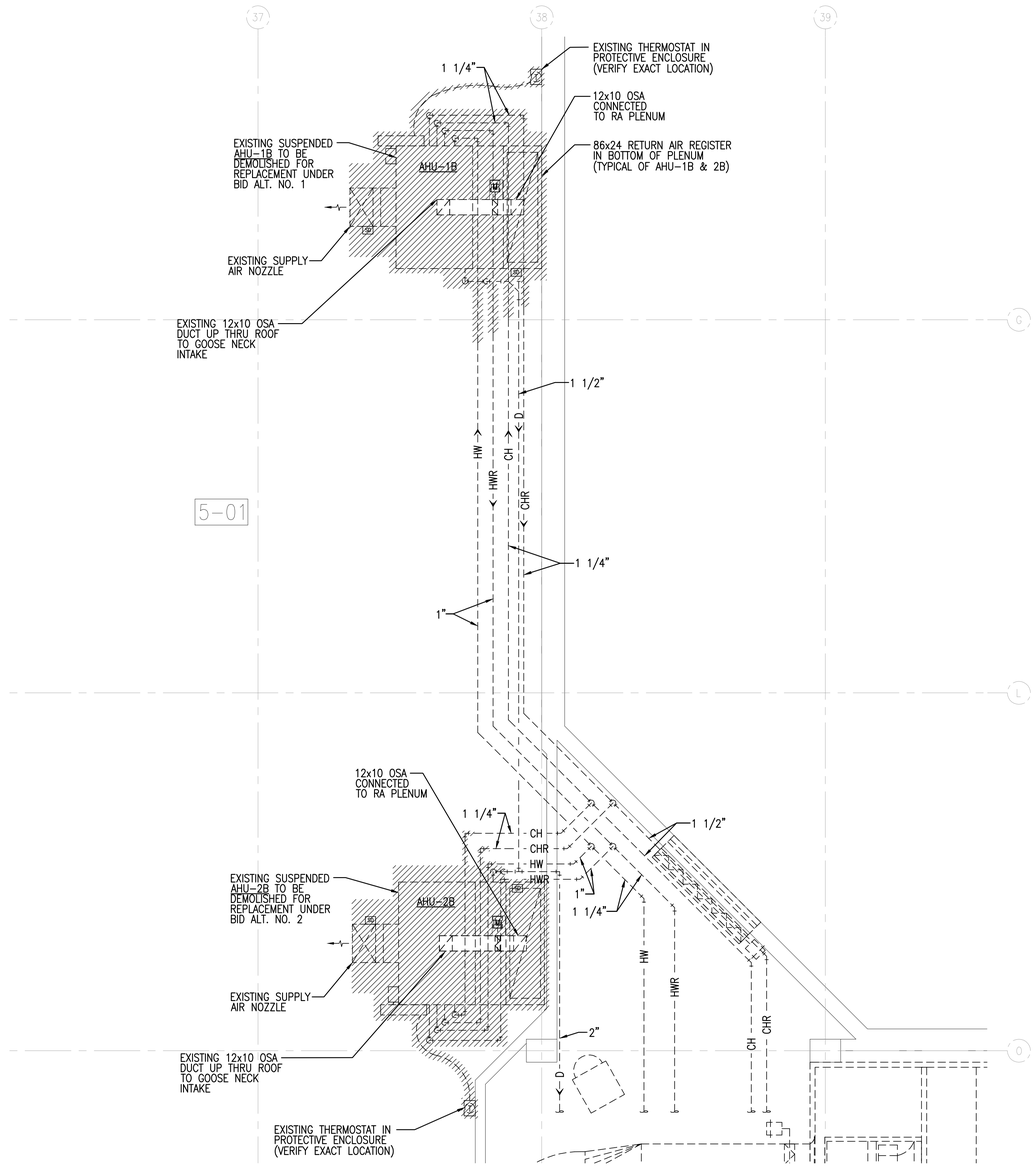

1 PARTIAL SIXTH FLOOR GYMNASIUM PLAN - HVAC DEMOLITION
SCALE: 1/4" = 1'-0"
0' 1' 2' 4' 8'
NORTH

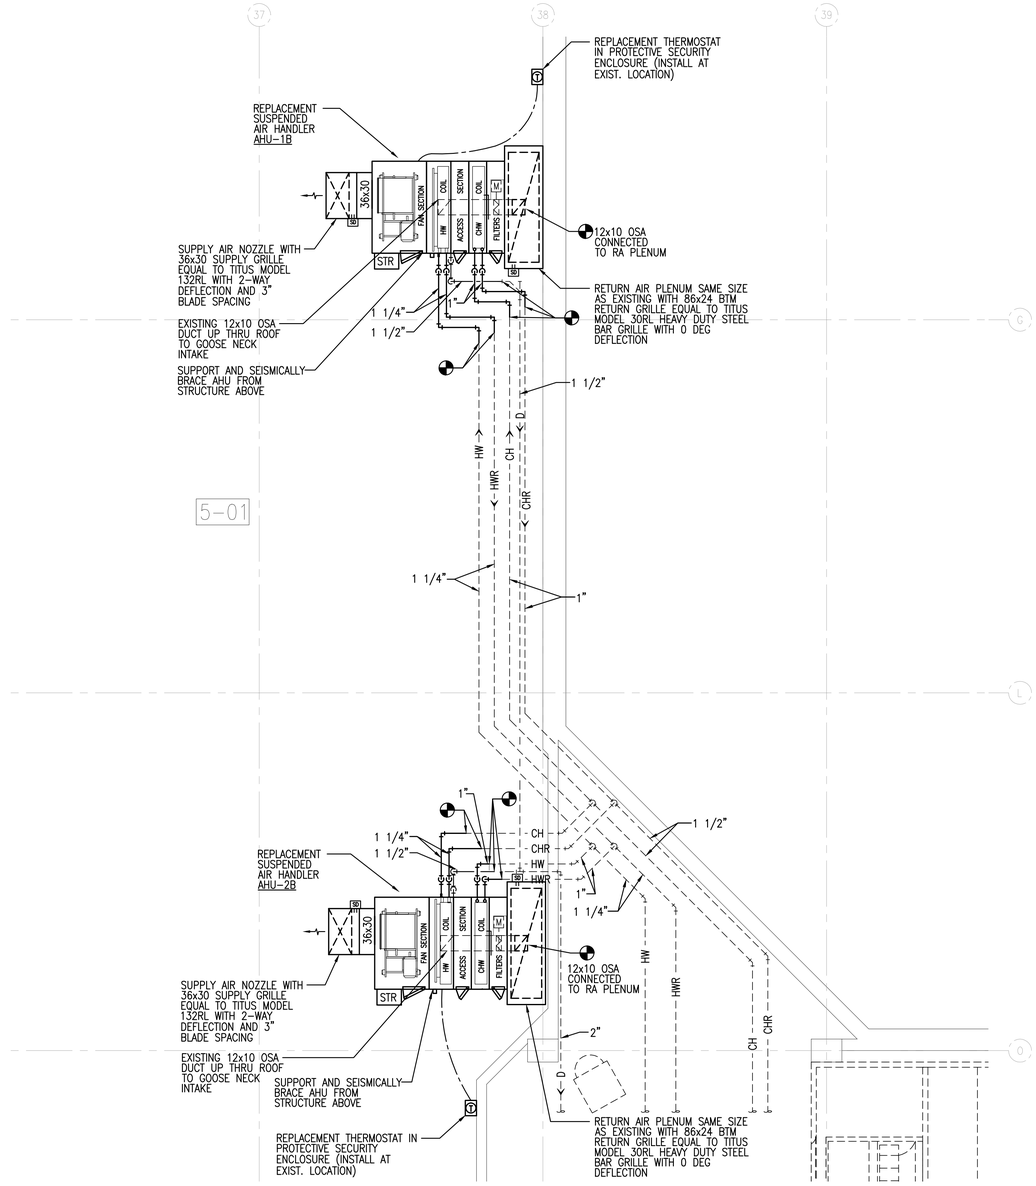

2 PARTIAL SIXTH FLOOR GYMNASIUM PLAN - HVAC RENOVATION
SCALE: 1/4" = 1'-0"
0' 1' 2' 4' 8'
NORTH

REVISIONS:

1		
2		
3		
4		
5		

PROJECT #:	24308.00
DATE:	APRIL 10, 2015
DRAWN BY:	EJK
DESIGNER:	JRF
CHECKED BY:	MRB

Pickering
Pickering Firm, Inc.
Facility Design • Civil Engineering • Surveying • Transportation • Natural / Water Resources
6775 Lenox Center Court, Suite 300
Memphis, TN 38115
901.726.0810

OGCB Incorporated
3495 Poplar Avenue, Suite 200
Memphis, TN 38111/901-452-6383
Mechanical/Electrical Consulting Engineers

SBI-000320
HVAC RETROFIT PHASE II
SHELBY COUNTY CRIMINAL JUSTICE CENTER
201 POPLAR AVENUE
MEMPHIS, TENNESSEE 38103

SEAL:

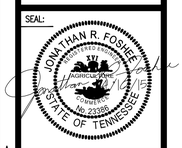

SHEET NUMBER:

M-126E

DESCRIPTION:
PARTIAL SIXTH FLOOR GYMNASIUM PLAN-HVAC DEMO/RENOVATION

4/27/2015 4:02 PM MIKE SLOVER