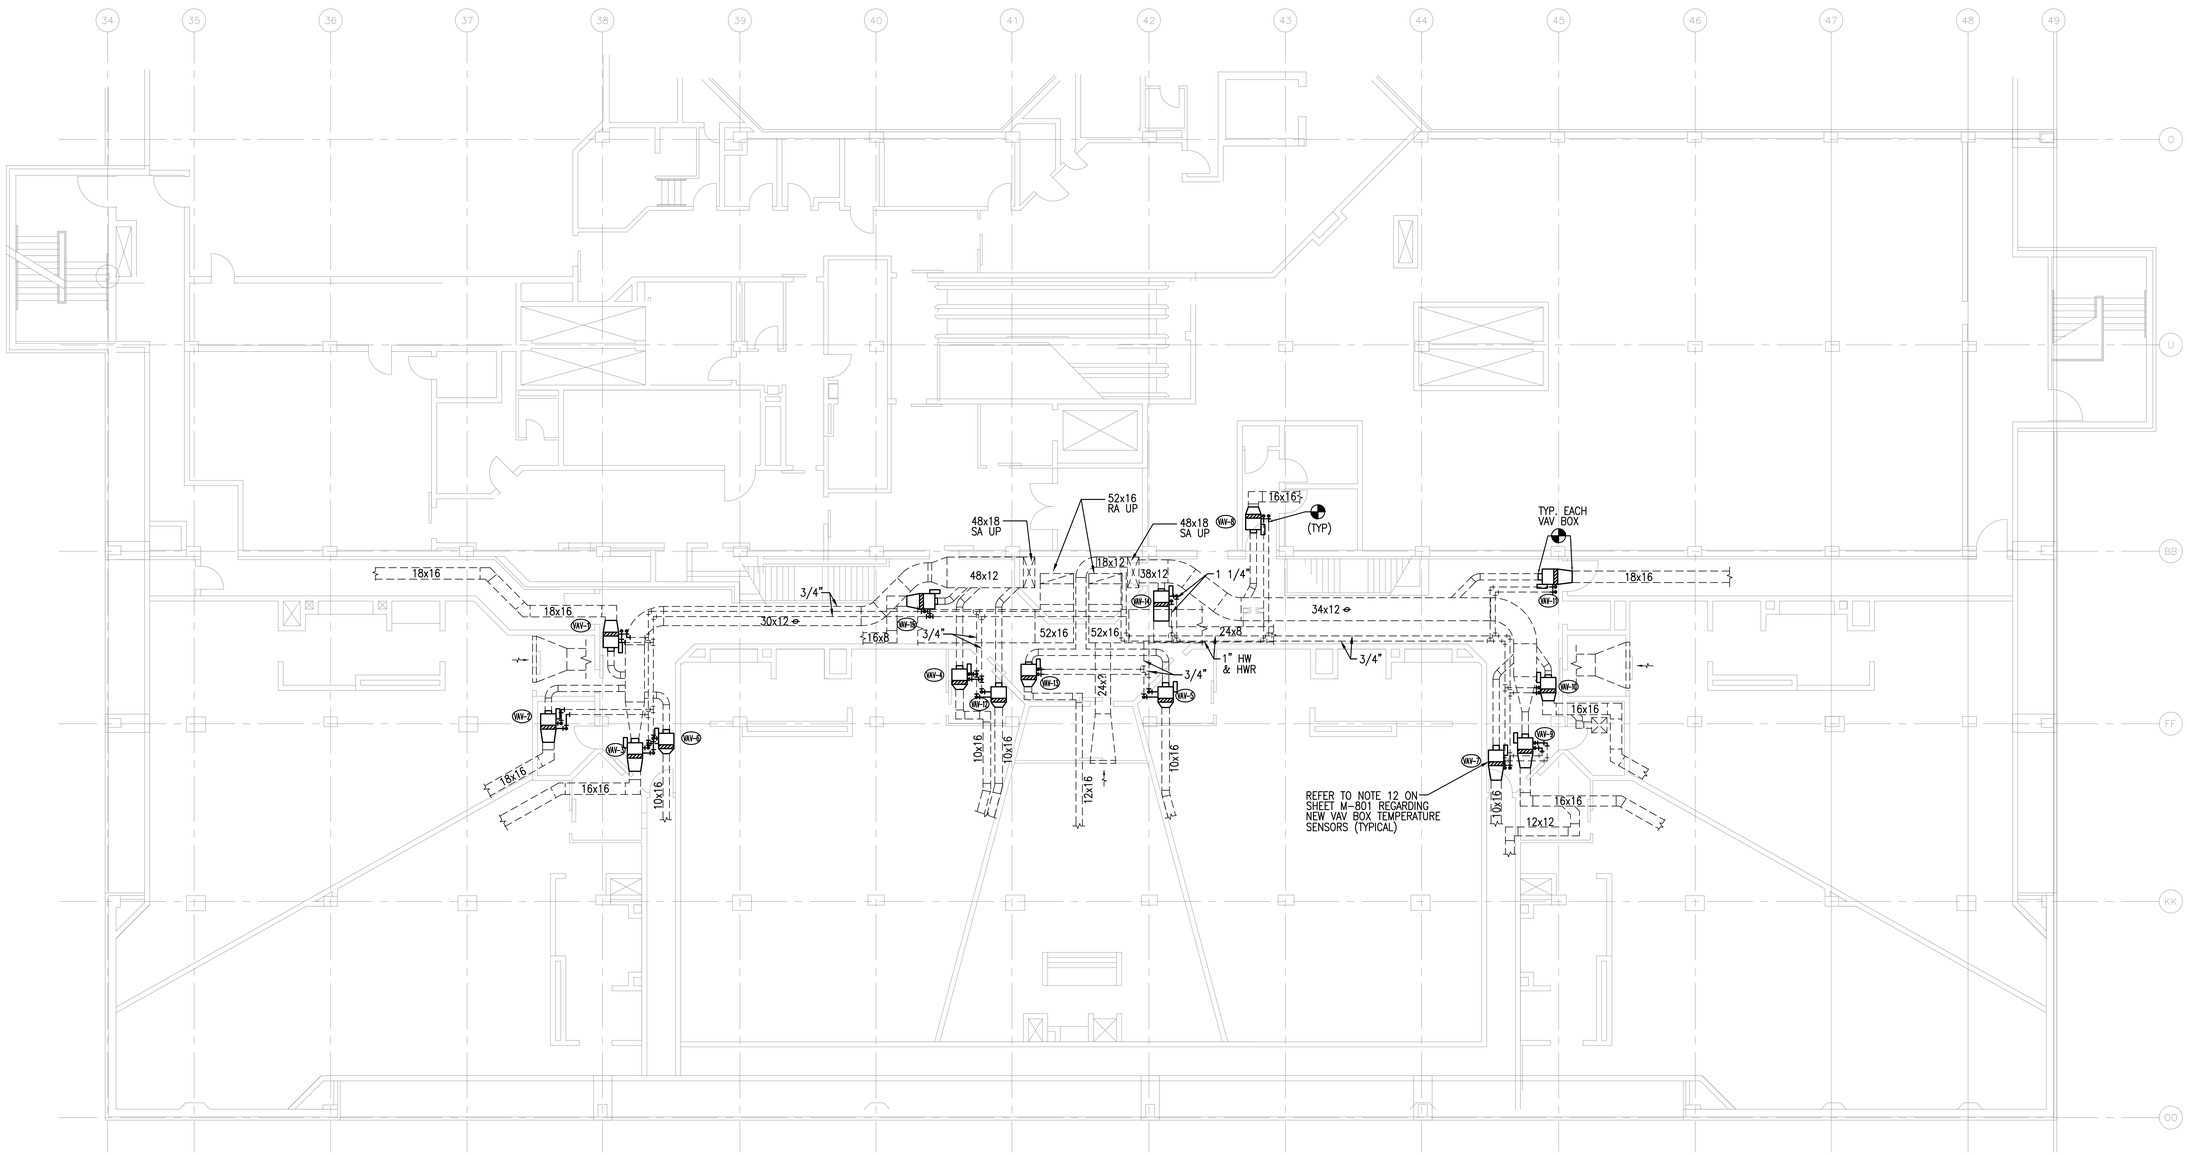

1 FIFTH FLOOR PLAN - HVAC RENOVATION
SCALE: 1/8" = 1'-0"
0' 2' 4' 8' 16'
NORTH

REVISIONS:

1		
2		
3		
4		
5		

PROJECT #:	24308.00
DATE:	APRIL 10, 2015
DRAWN BY:	EJK
DESIGNER:	JRF
CHECKED BY:	MRB

Pickering
Pickering Firm, Inc.
Facility Design • Civil Engineering • Surveying •
Transportation • Natural / Water Resources
6775 Lenox Center Court, Suite 300
Memphis, TN 38115
901.726.0810

OGCB
Incorporated
3485 Poplar Avenue, Suite 200
Memphis, TN 38111/901-452-8283
Mechanical/Electrical
Consulting Engineers

SBI-000320
HVAC RETROFIT PHASE II
SHELBY COUNTY CRIMINAL JUSTICE CENTER
201 POPLAR AVENUE
MEMPHIS, TENNESSEE 38103

SEAL:

SHEET NUMBER:

M-135

DESCRIPTION:
FIFTH FLOOR PLAN– HVAC RENOVATION

4/7/2015 4:04 PM MRC GLOVER