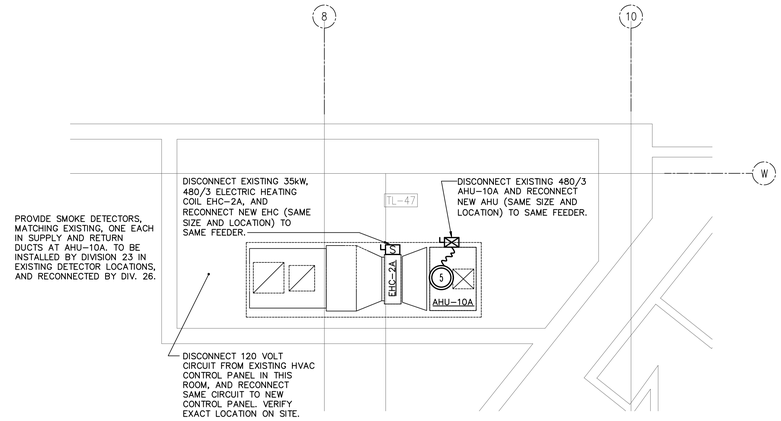

1 PARTIAL TUNNEL LEVEL - AREA A - ELECTRICAL
SCALE: 1/4" = 1'-0"
0' 1' 2' 4' 8'
NORTH

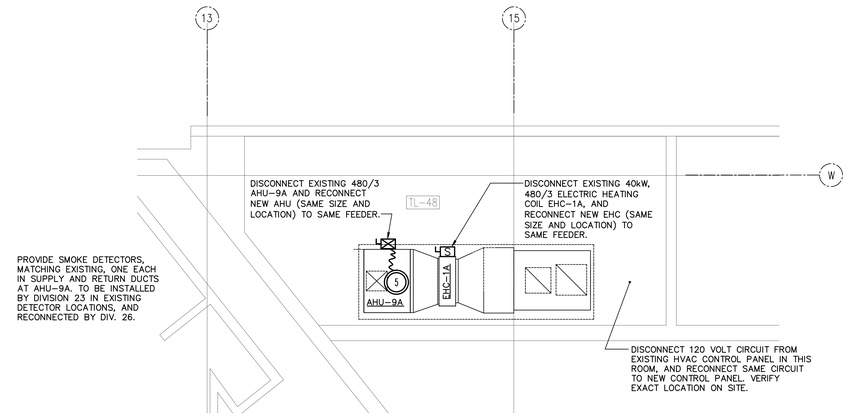

2 PARTIAL TUNNEL LEVEL - AREA B - ELECTRICAL
SCALE: 1/4" = 1'-0"
0' 1' 2' 4' 8'
NORTH

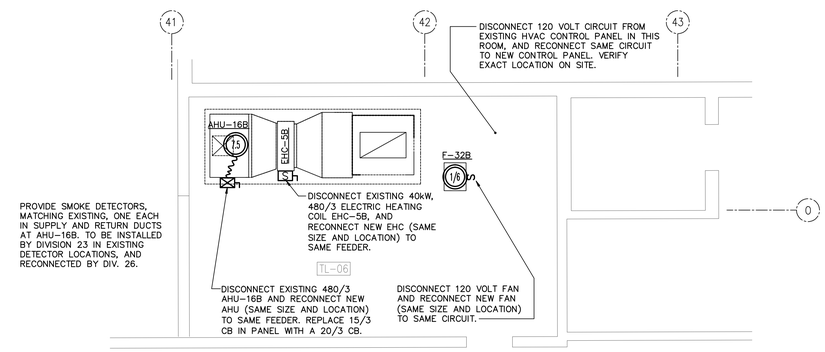

3 PARTIAL TUNNEL LEVEL - AREA E - ELECTRICAL
SCALE: 1/4" = 1'-0"
0' 1' 2' 4' 8'
NORTH

REVISIONS:

PROJECT #:	24308.00
DATE:	APRIL 10, 2015
DRAWN BY:	CKH
DESIGNER:	CKH
CHECKED BY:	CKH

Pickering
Pickering Firm, Inc.
Facility Design • Civil Engineering • Surveying •
Transportation • Water Resources
6775 Lenox Center Court Suite 300
Memphis, TN 38115
901.726.0810

OGCB
Incorporated
5485 Poplar Avenue, Suite 200
Memphis, TN 38111/901-452-6283
Mechanical/Electrical
Consulting Engineers

SBI-000320
HVAC RETROFIT PHASE II
SHELBY COUNTY CRIMINAL JUSTICE CENTER
201 POPLAR AVENUE
MEMPHIS, TENNESSEE 38103

SEAL:

SHEET NUMBER:

E-120T

DESCRIPTION:

PARTIAL TUNNEL LEVEL FLOOR PLANS – AREAS A, B & E – ELECTRICAL