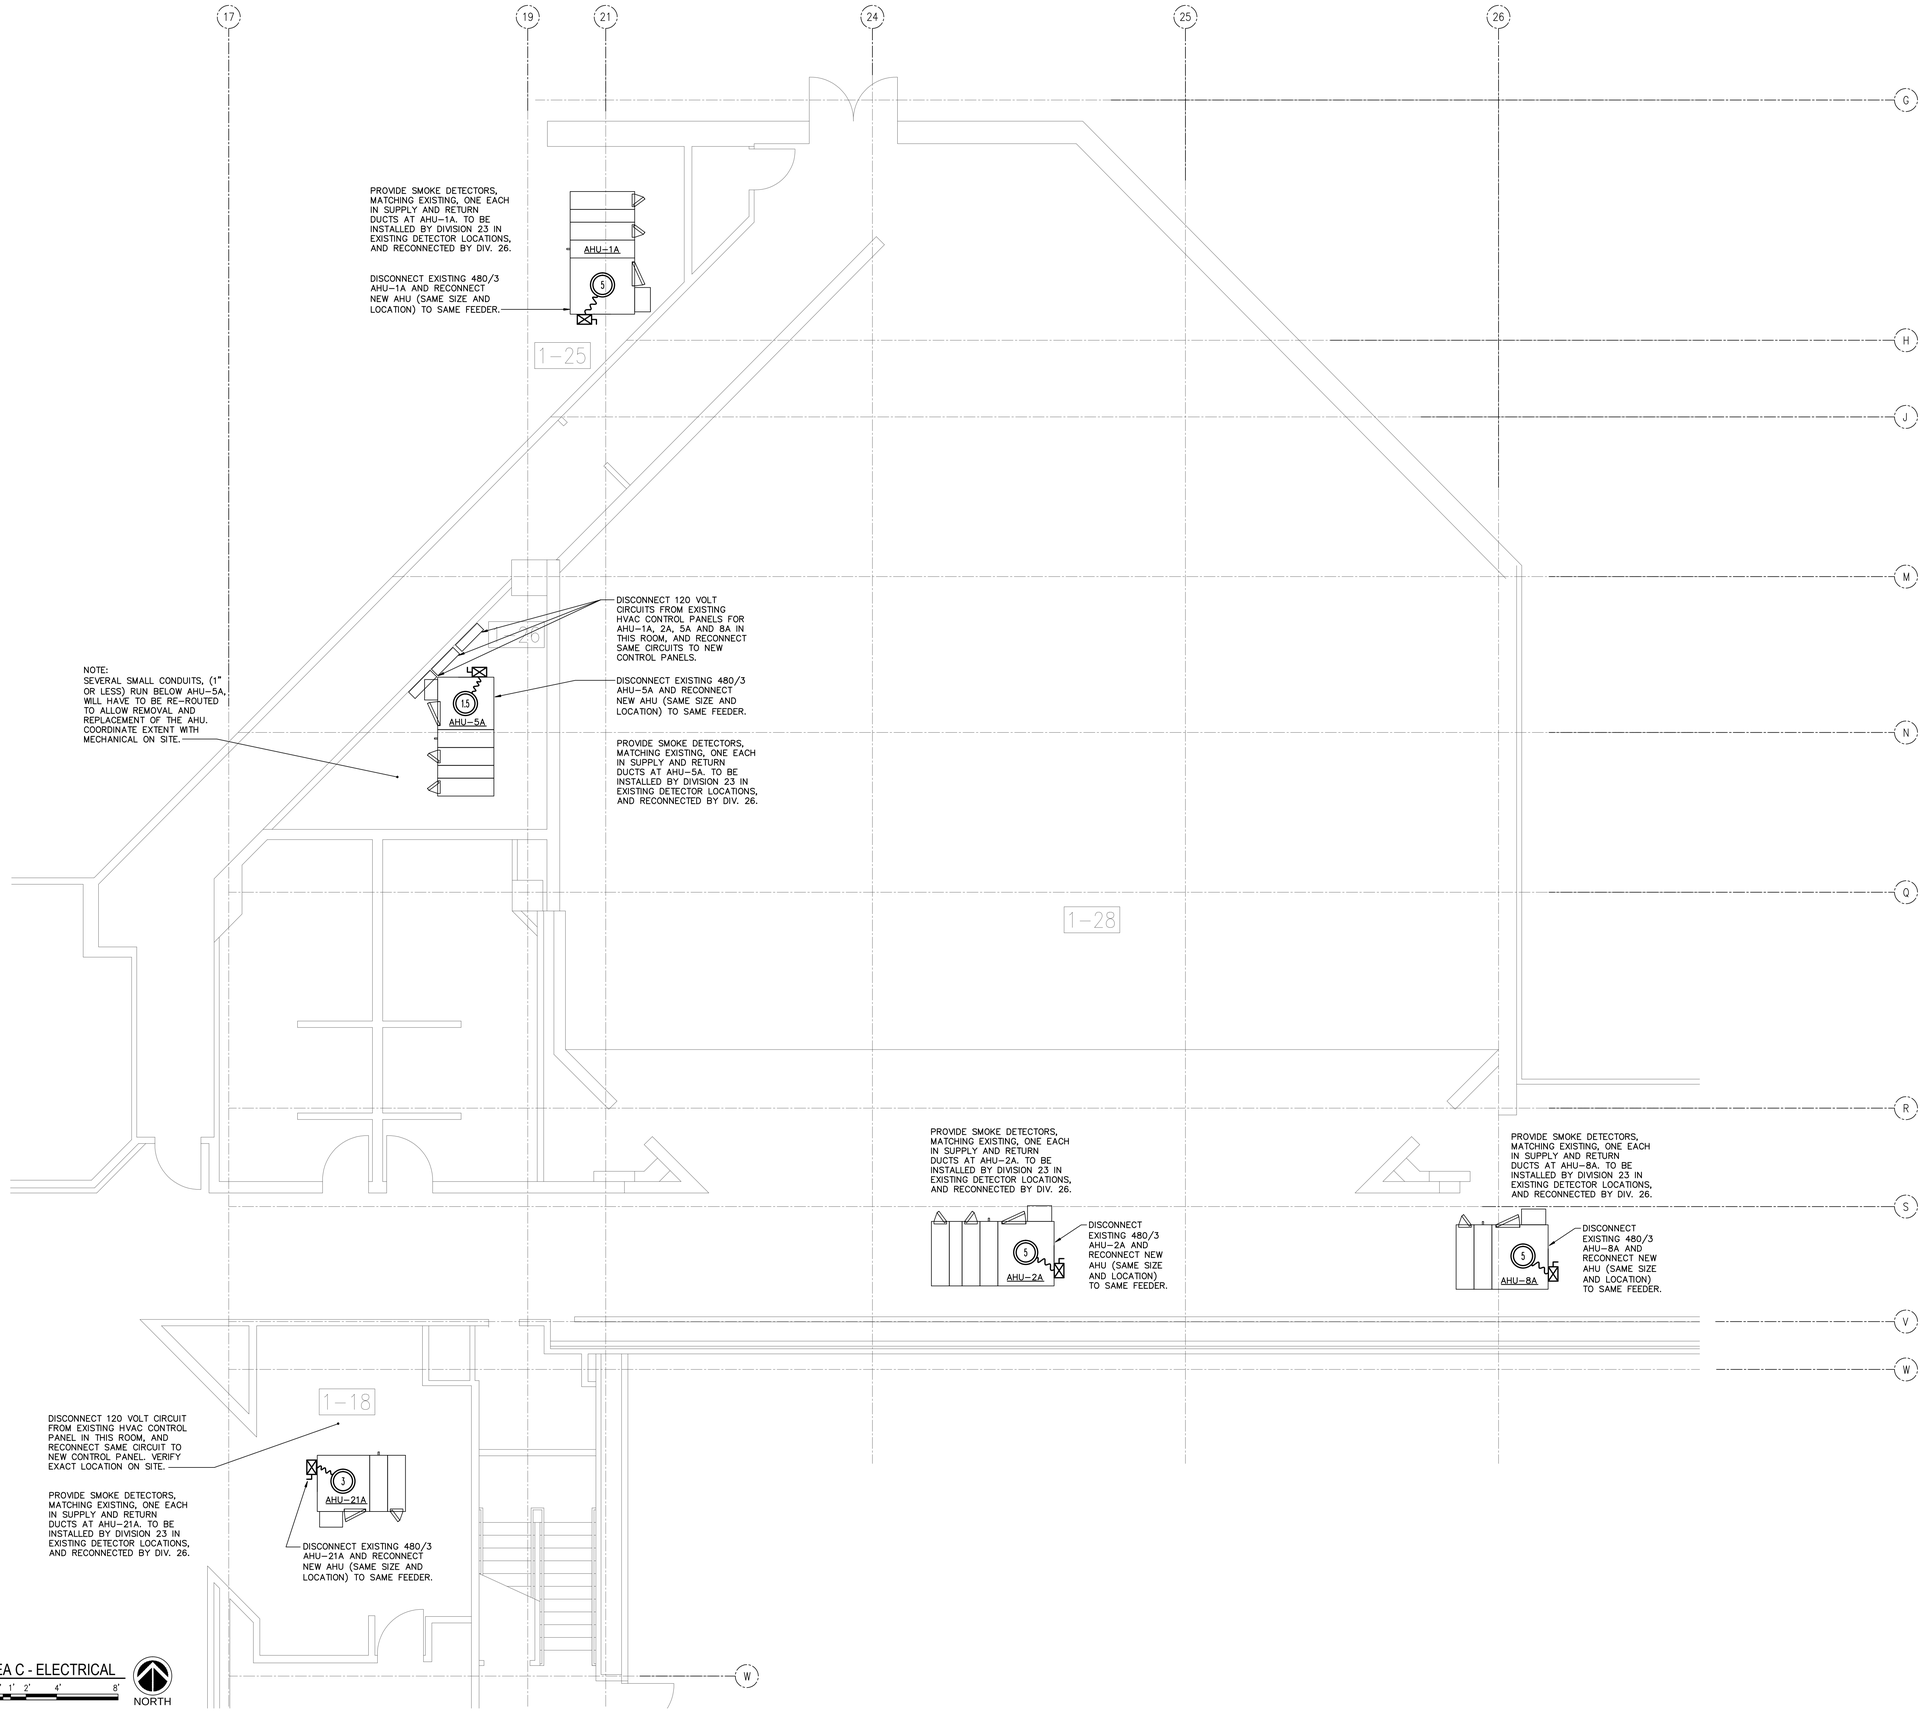

1 PARTIAL FIRST FLOOR PLAN - AREA C - ELECTRICAL
SCALE: 1/4" = 1'-0"

0' 1' 2' 4' 8'

NORTH

REVISIONS:

1		
2		
3		
4		
5		

PROJECT #: 24308.00
DATE: APRIL 10, 2015
DRAWN BY: CKH
DESIGNER: CKH
CHECKED BY: CKH

Pickering
Pickering Firm, Inc.
Facility Design • Civil Engineering • Surveying •
Transportation • Water/Wastewater • Water Resources
6775 Lenox Center Court Suite 300
Memphis, TN 38115
901.726.0810

OGCB
Incorporated
5485 Poplar Avenue, Suite 200
Memphis, TN 38111/901-452-6283
Mechanical/Electrical
Consulting Engineers

SBI-000320
HVAC RETROFIT PHASE II
SHELBY COUNTY CRIMINAL JUSTICE CENTER
201 POPLAR AVENUE
MEMPHIS, TENNESSEE 38103

SEAL:

SHEET NUMBER:

E-121C

DESCRIPTION:
PARTIAL FIRST FLOOR PLAN – AREA C – ELECTRICAL