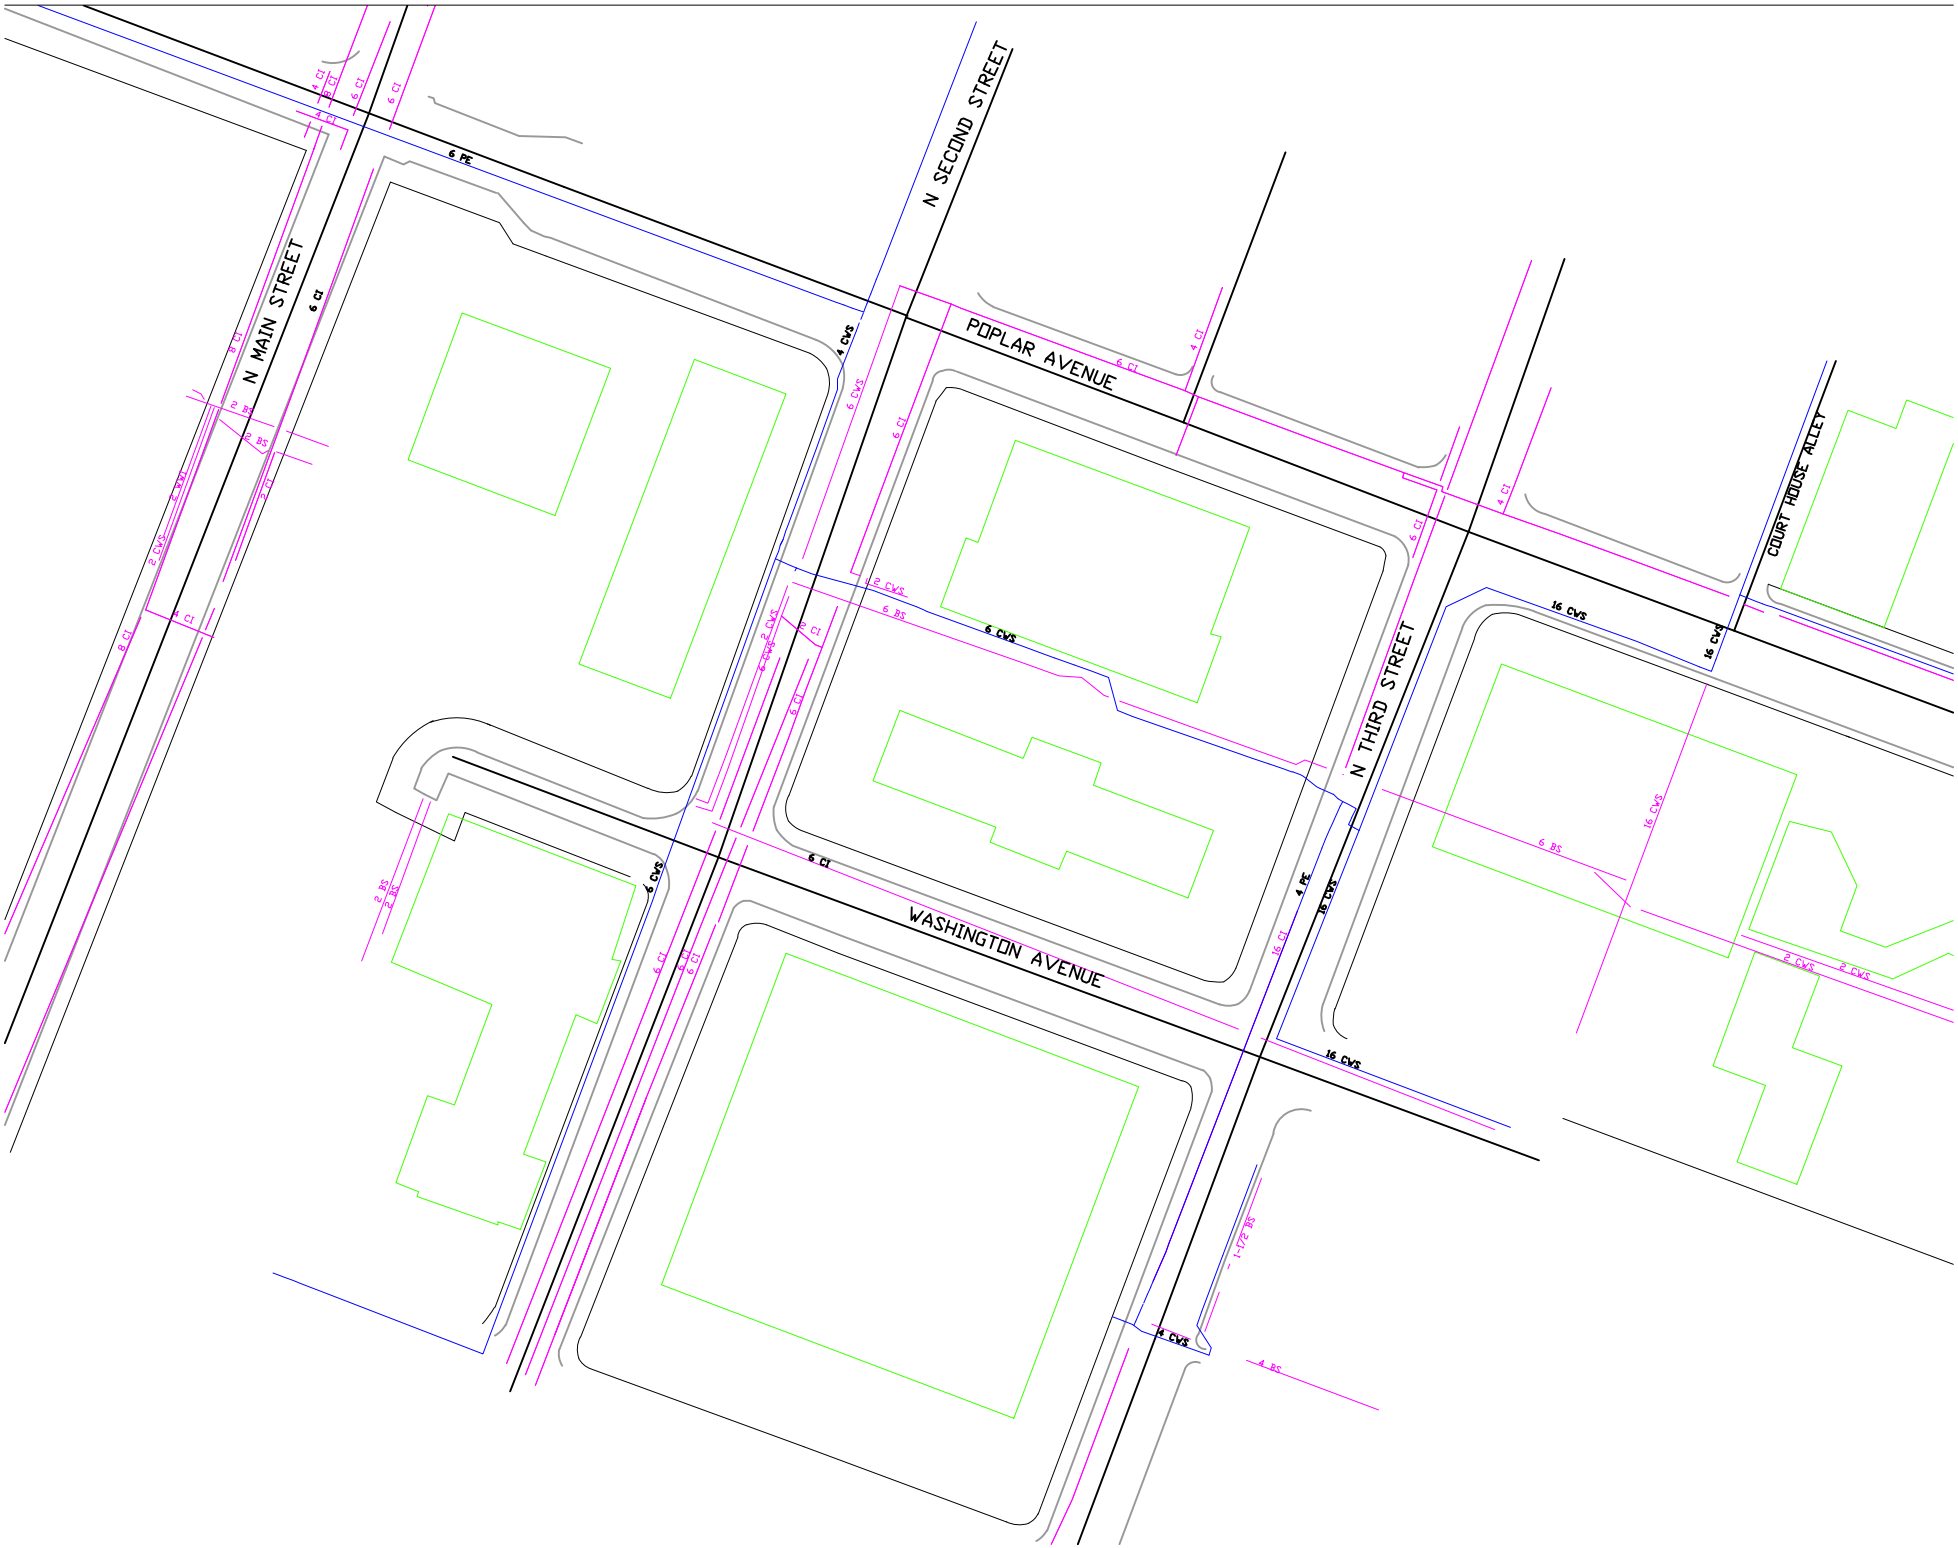
N MAIN STREET
N SECOND STREET
POPLAR AVENUE
N THIRD STREET
WASHINGTON AVENUE
COURT HOUSE ALLEY
6 PE
6 CI
4 CWS
6 CWS
16 CWS
4 PE
16 CI
4 CI
8 CI
2 BS
2 CWS
6 BS
2 CI
1-1/2 BS
4 BS