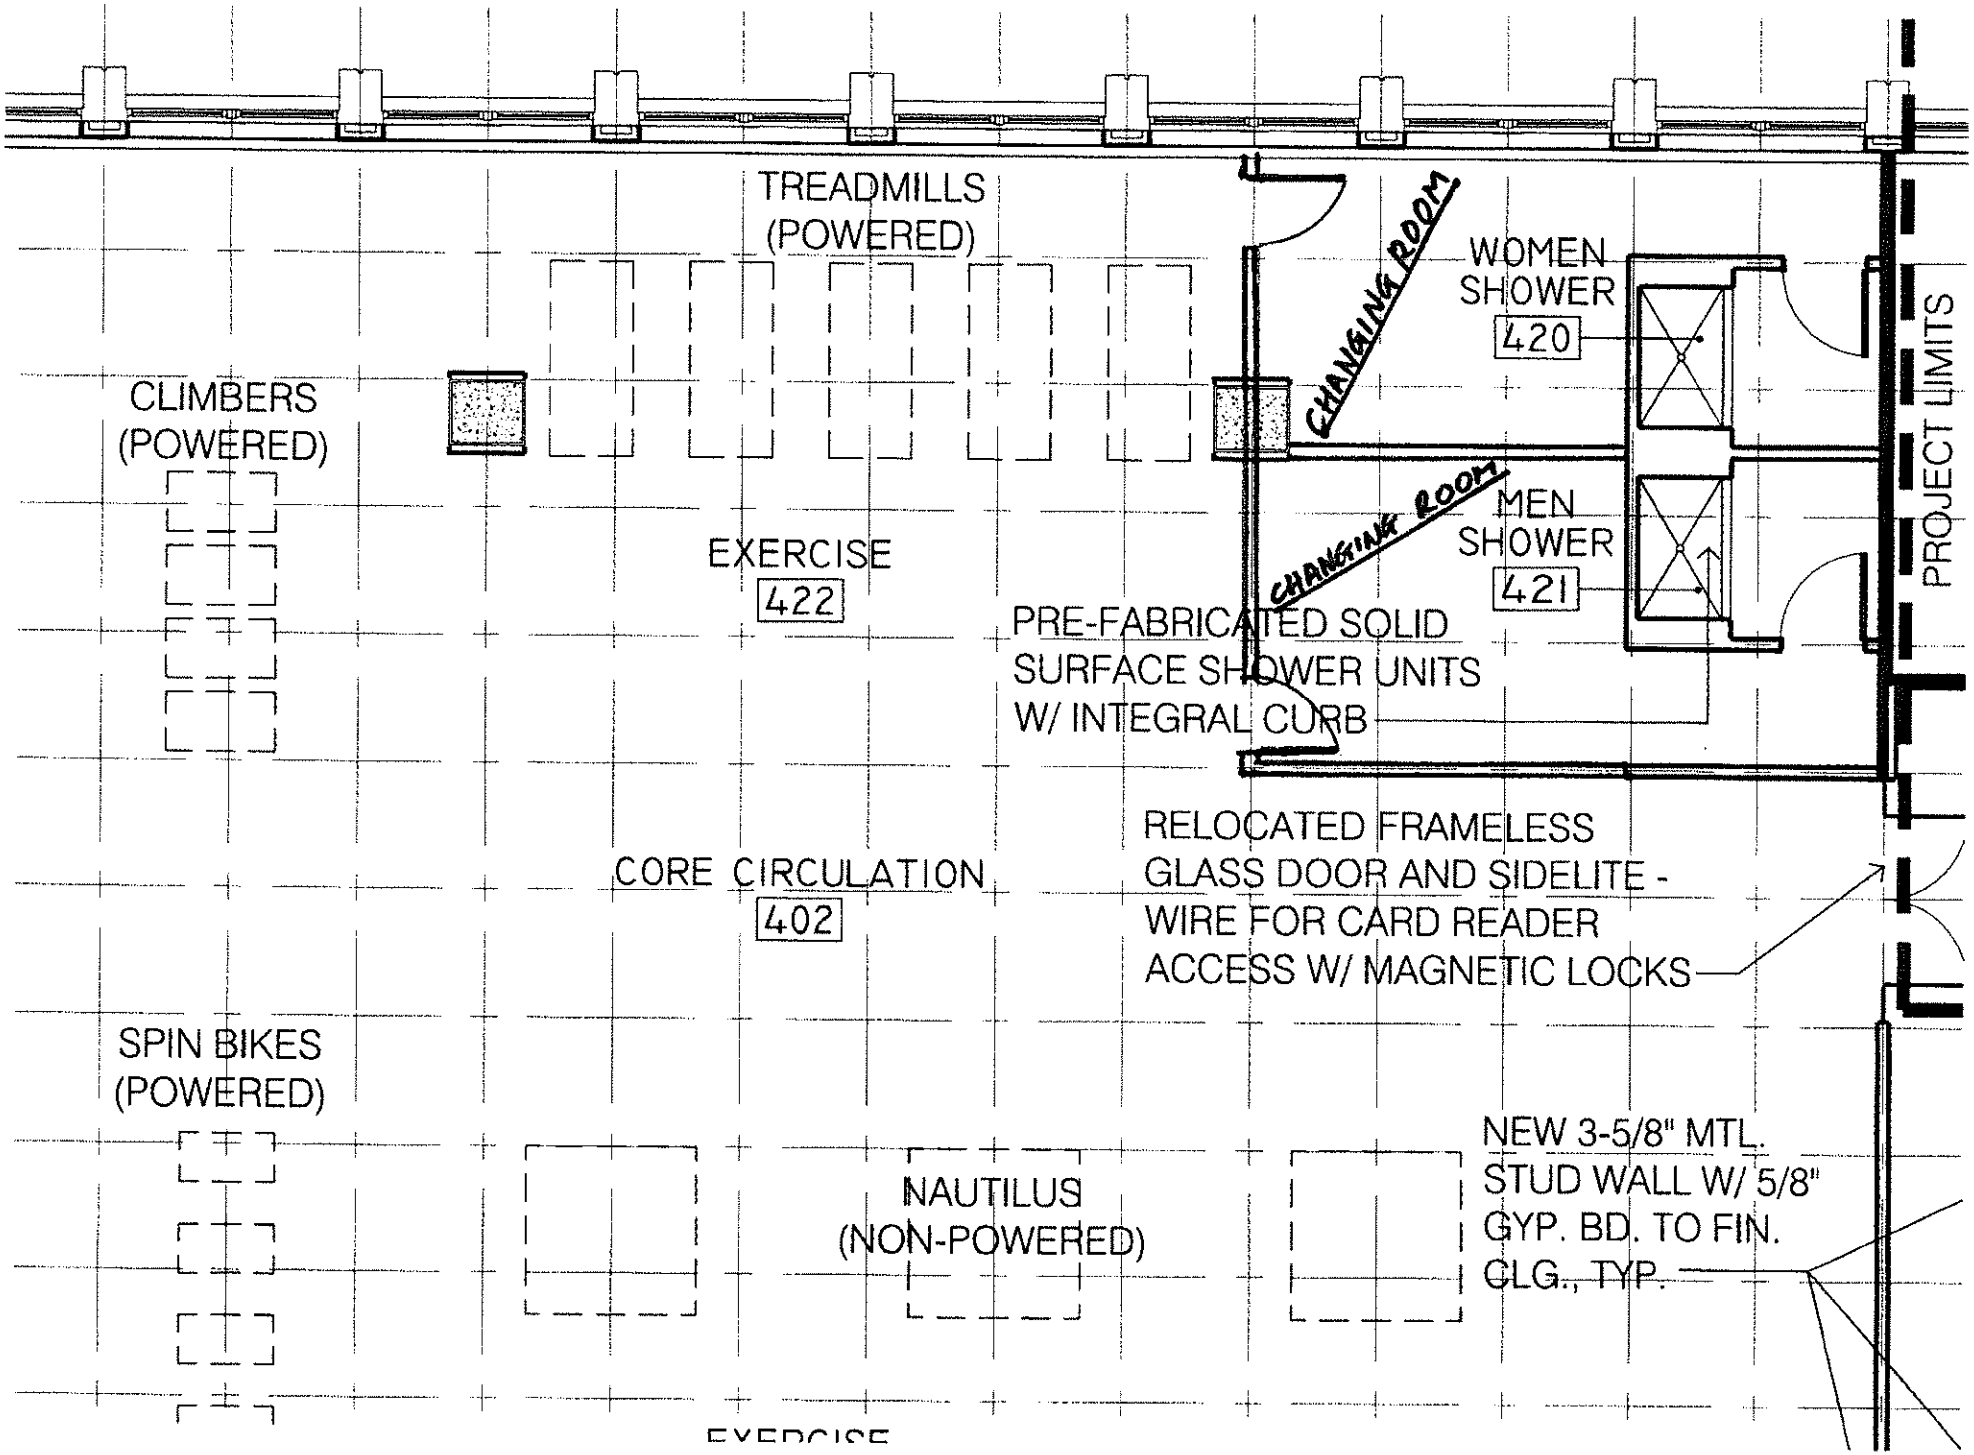
TREADMILLS
(POWERED)
CLIMBERS
(POWERED)
EXERCISE
422
CHANGING ROOM
WOMEN
SHOWER
420
CHANGING ROOM
MEN
SHOWER
421
PROJECT LIMITS
PRE-FABRICATED SOLID
SURFACE SHOWER UNITS
W/ INTEGRAL CURB
RELOCATED FRAMELESS
GLASS DOOR AND SIDELITE -
WIRE FOR CARD READER
ACCESS W/ MAGNETIC LOCKS
CORE CIRCULATION
402
SPIN BIKES
(POWERED)
NAUTILUS
(NON-POWERED)
NEW 3-5/8" MTL.
STUD WALL W/ 5/8"
GYP. BD. TO FIN.
CLG., TYP.