NUMBER	DIRECTION	DISTANCE
L1	S 10°00'14" W	55.92
L2	S 20°21'41" W	58.51
L3	S 25°59'18" W	58.61
L4	S 32°41'20" W	58.63
L5	S 36°27'39" W	58.66
L6	S 44°08'12" W	58.64
L7	S 47°54'31" W	58.56
L8	S 50°31'36" W	195.00
L9	S 39°28'24" E	125.00
L10	S 50°31'36" W	40.76

NUMBER	RADIUS	ARC LENGTH	CHORD DIRECTION	CHORD LENGTH	DELTA ANGLE	TANGENT
C1	400.00	53.57	S 36°00'29" E	53.53	07°40'22"	26.82
C2	366.00	171.49	N 66°06'02" W	169.92	26°50'45"	87.35
C3	40.00	66.81	N 04°49'40" W	59.31	95°42'00"	44.19
C4	2906.79	438.81	N 39°09'40" E	438.39	08°38'58"	219.82
C5	40.00	54.16	N 79°14'58" E	50.11	77°34'28"	32.15
C6	40.00	62.83	N 14°48'14" W	56.57	90°00'00"	40.00
C7	2906.79	146.65	N 28°45'03" E	146.63	02°53'26"	73.34
C8	5771.58	382.98	N 26°48'42" E	382.91	03°48'07"	191.56
C9	40.00	63.46	N 70°59'15" E	57.01	90°53'58"	40.63
C10	40.00	61.19	N 20°22'08" W	55.40	87°38'54"	38.39
C11	5771.58	554.45	N 20°42'11" E	554.24	05°30'15"	277.44
C12	40.00	43.59	N 49°10'01" E	41.46	62°25'54"	24.24

PARKING AREA:

PARKING LOT (120' X 131'):
41 PARKING SPACES
2 HANDICAP SPACES
43 TOTAL

INTERNAL 35 FOOT DRIVE:
1270 FOOT IN LENGTH = 60 SPACES

PROVIDED 103 SPACES
REQUIRED 91 SPACES

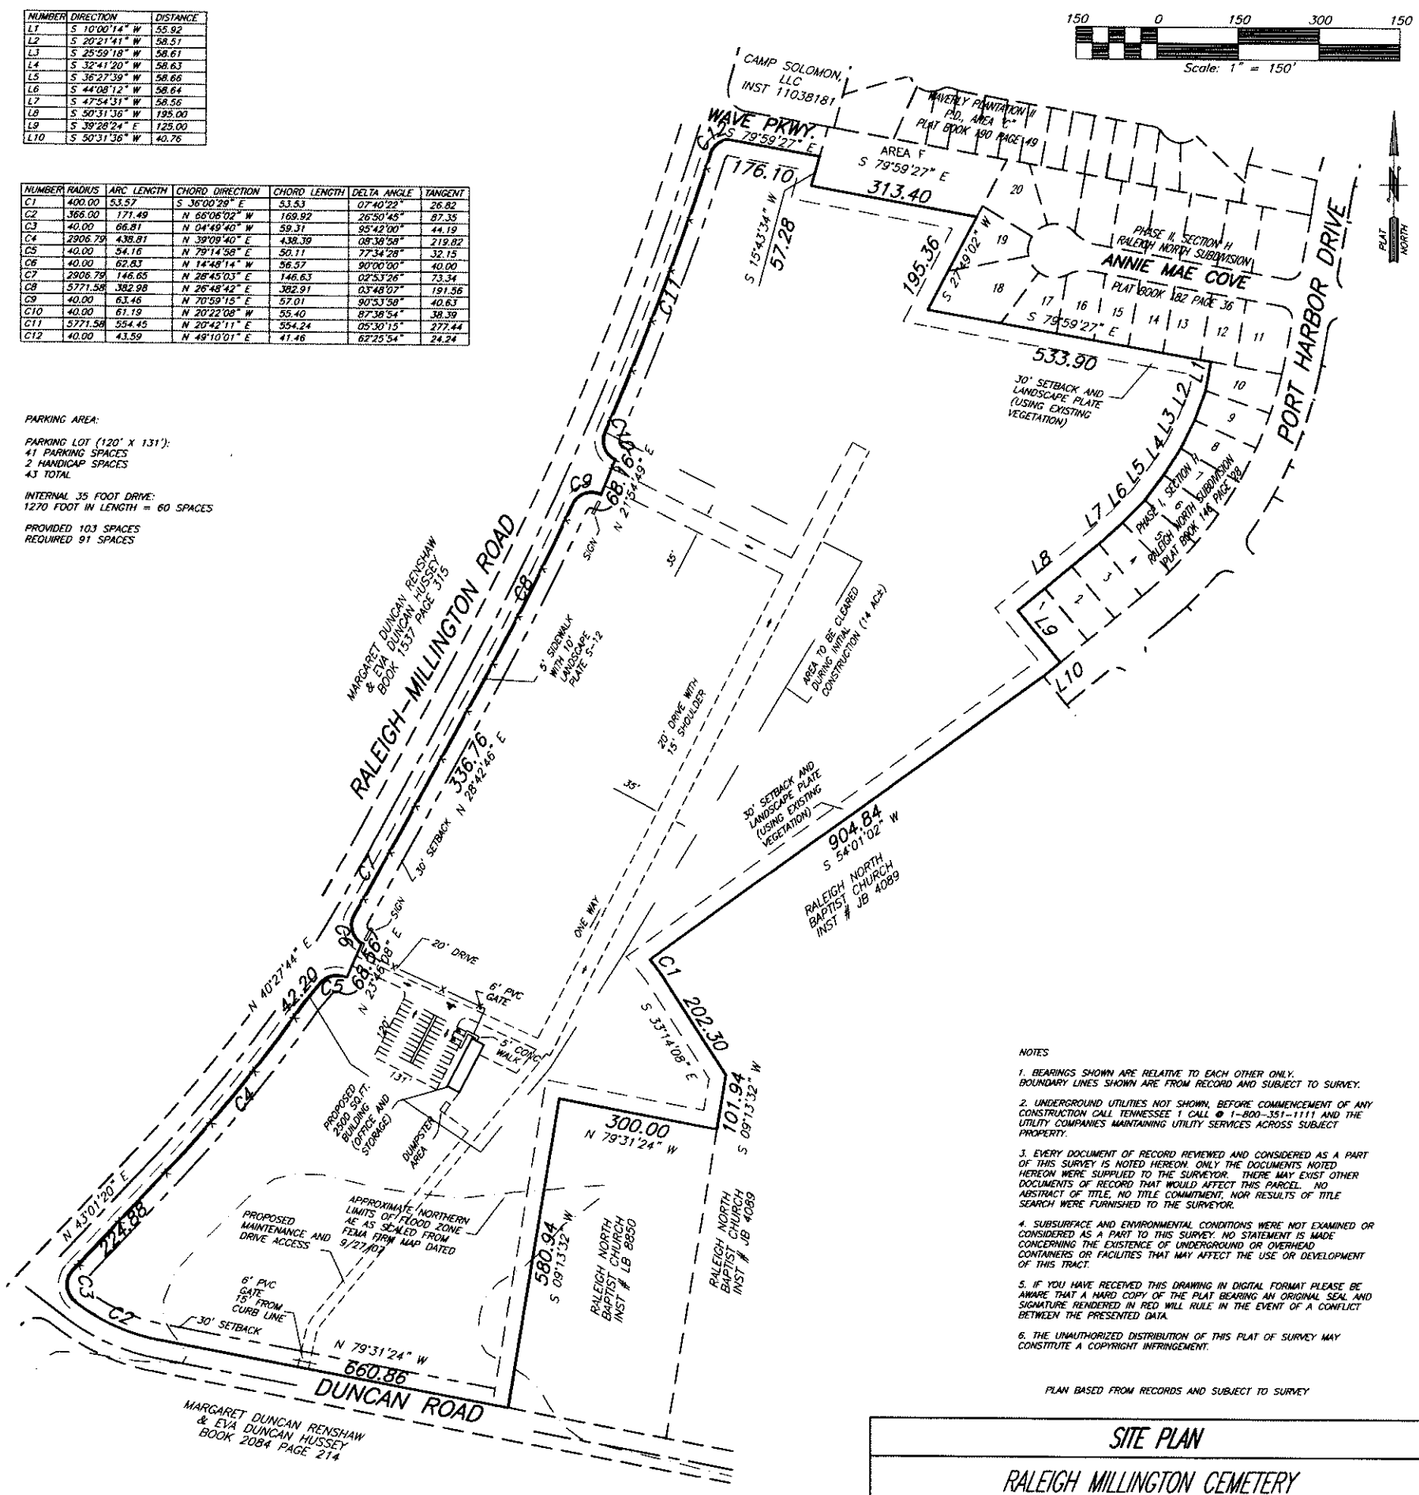

NOTES

1. BEARINGS SHOWN ARE RELATIVE TO EACH OTHER ONLY. BOUNDARY LINES SHOWN ARE FROM RECORD AND SUBJECT TO SURVEY.

2. UNDERGROUND UTILITIES NOT SHOWN. BEFORE COMMENCEMENT OF ANY CONSTRUCTION CALL TENNESSEE 1 CALL @ 1-800-351-1111 AND THE UTILITY COMPANIES MAINTAINING UTILITY SERVICES ACROSS SUBJECT PROPERTY.

3. EVERY DOCUMENT OF RECORD REVIEWED AND CONSIDERED AS A PART OF THIS SURVEY IS NOTED HEREON. ONLY THE DOCUMENTS NOTED HEREON WERE SUPPLIED TO THE SURVEYOR. THERE MAY EXIST OTHER DOCUMENTS OF RECORD THAT WOULD AFFECT THIS PARCEL. NO ABSTRACT OF TITLE, NO TITLE COMMITMENT, NOR RESULTS OF TITLE SEARCH WERE FURNISHED TO THE SURVEYOR.

4. SUBSURFACE AND ENVIRONMENTAL CONDITIONS WERE NOT EXAMINED OR CONSIDERED AS A PART TO THIS SURVEY. NO STATEMENT IS MADE CONCERNING THE EXISTENCE OF UNDERGROUND OR OVERHEAD CONTAINERS OR FACILITIES THAT MAY AFFECT THE USE OR DEVELOPMENT OF THIS TRACT.

5. IF YOU HAVE RECEIVED THIS DRAWING IN DIGITAL FORMAT PLEASE BE AWARE THAT A HARD COPY OF THE PLAT BEARING AN ORIGINAL SEAL AND SIGNATURE RENDERED IN RED WILL RULE IN THE EVENT OF A CONFLICT BETWEEN THE PRESENTED DATA.

6. THE UNAUTHORIZED DISTRIBUTION OF THIS PLAT OF SURVEY MAY CONSTITUTE A COPYRIGHT INFRINGEMENT.

PLAN BASED FROM RECORDS AND SUBJECT TO SURVEY

SITE PLAN

RALEIGH MILLINGTON CEMETERY

SHELBY COUNTY, TENNESSEE

1 LOTS	42 ac ±	
DEVELOPER SHELBY COUNTY GOVERNMENT 1075 MULLING STATION ROAD, ROOM C-142 MEMPHIS, TN 38134		SURVEYOR HARRIS AND ASSOCIATES LAND SURVEYORS LLC 6074 APPLE TREE DRIVE #14 MEMPHIS, TN 38115 (901) 362-2345
100 YEAR FLOOD ELEVATION 237.8±	FEMA COMMUNITY NUMBER 470214 0170 F	FEMA MAP DATE SEPT. 28, 2007
01 APRIL 2014	SCALE: 1" = 150'	SHEET 1 OF 2

F:\14018\sur\14018.dwg